

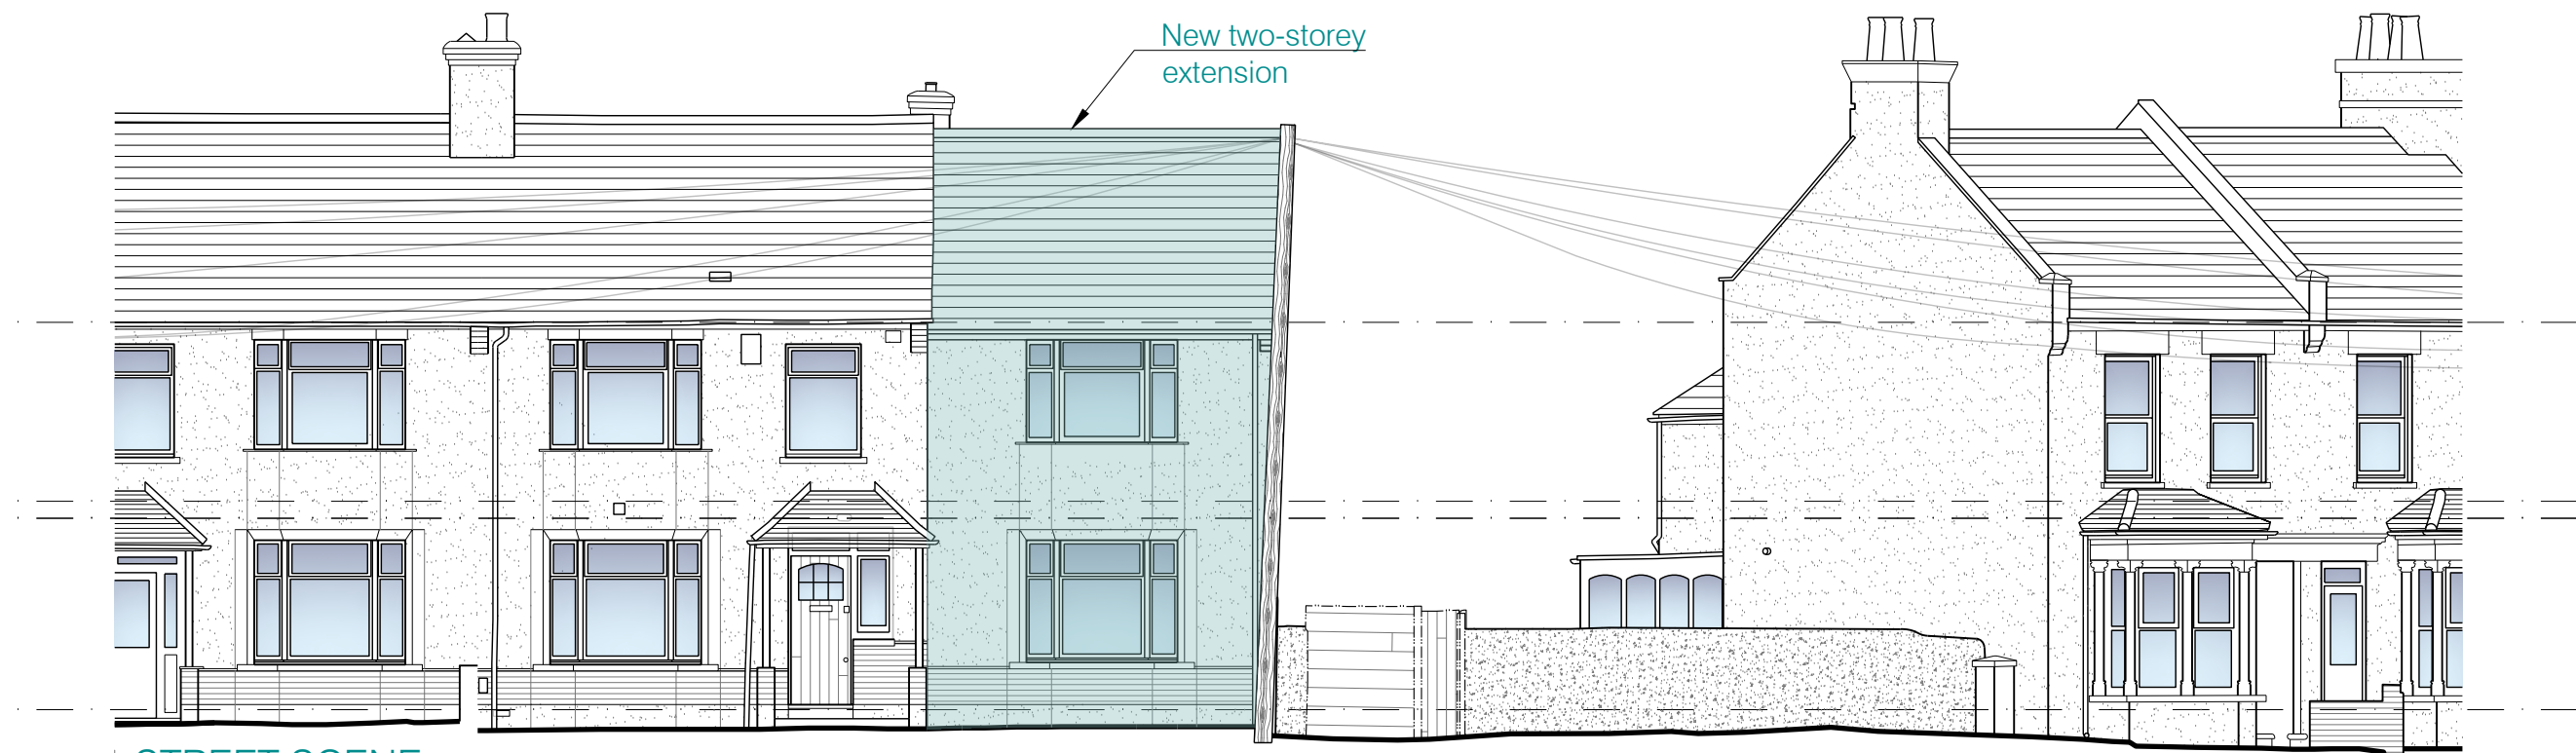
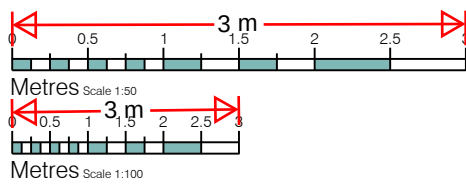
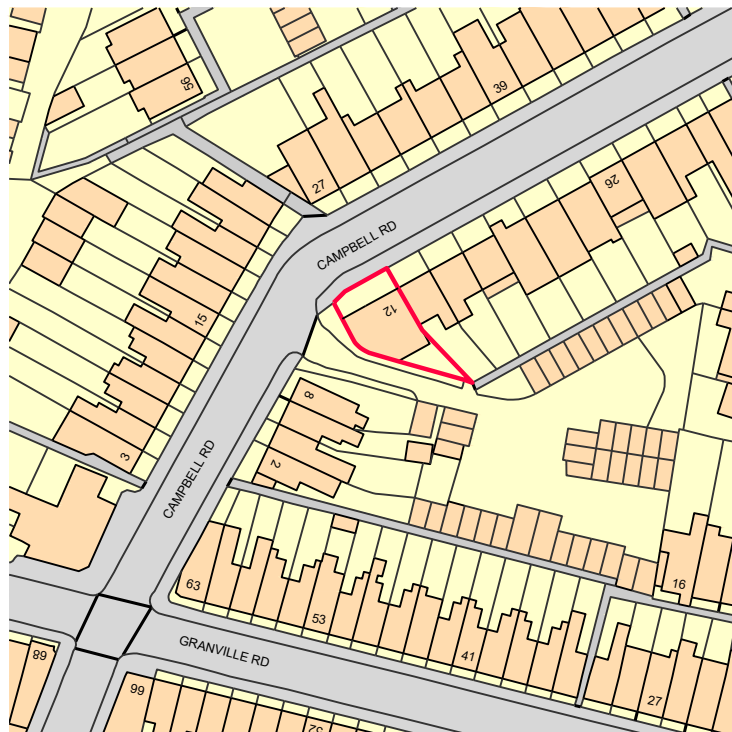


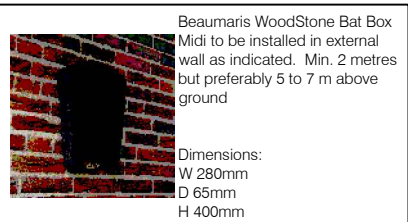


STREET SCENE

1:100

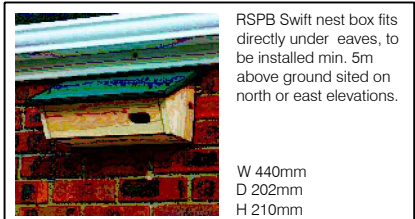


Ordnance Survey, (c) Crown Copyright 2024. All rights reserved. Licence number 100022432


SITE LOCATION PLAN

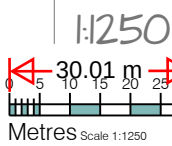

Metres Scale 1:250

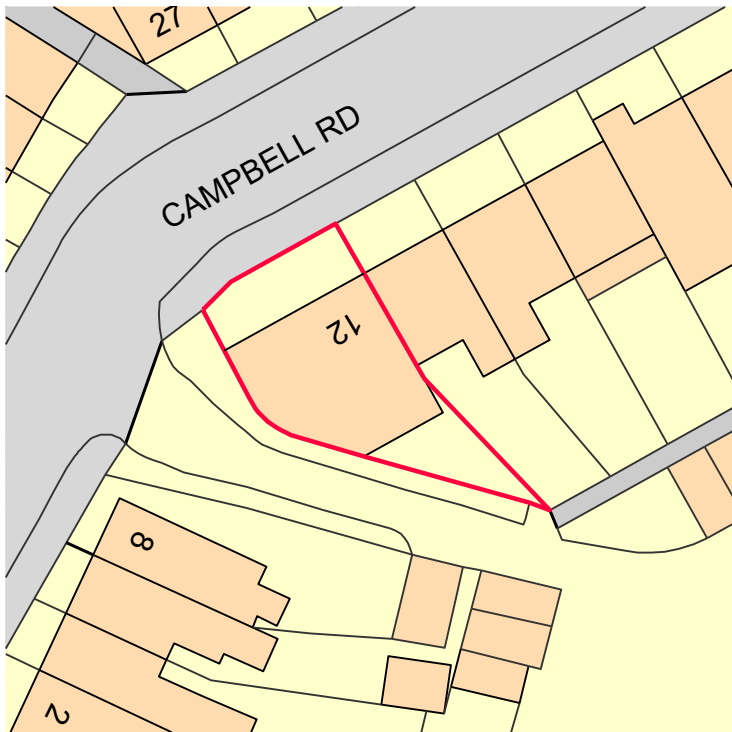

SITE PLAN

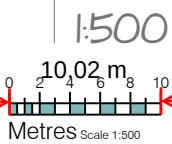

Metres Scale 1:500



Horizontal 3 Biker Locker Proposed

REV	DESCRIPTION	DATE
A	PLANNER REQUESTED AMENDMENTS	12.11.2024
B	PLANNER REQUESTED AMENDMENTS	10.01.2025
C	AMENDMENTS	17.01.2025

PLANNING



ep
architects

The Oast, Church Farm,
Ulcombe Hill, Ulcombe
Maidstone,
Kent
ME17 1DN

tel: 01622 829314
info@eparchitects.co.uk
www.eparchitects.co.uk


CLIENT	Mr J Marsh
--------	------------

PROJECT	Two-Storey Side Extension 12 Campbell Rd, DA11 0JY
---------	---

DRAWING	HMO Extension Plans and Elevations
---------	---------------------------------------

DATE	September 2024	DRAWN	EPA
SCALE	1:50/100/500/1250 @ A1	CHECKED	

DRAWING NO.	2027.P.01	REV	C
-------------	-----------	-----	---

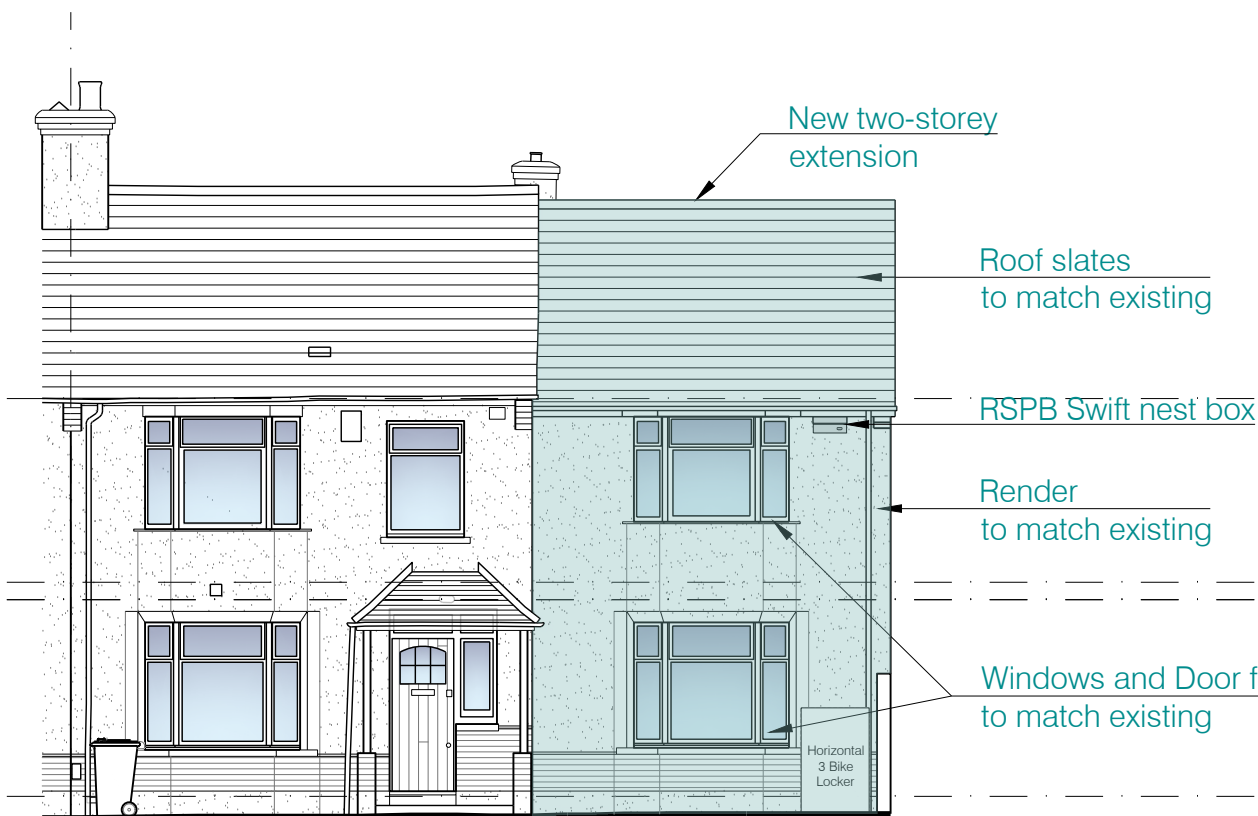


NORTH ELEVATION

1:100




WEST ELEVATION

1:100

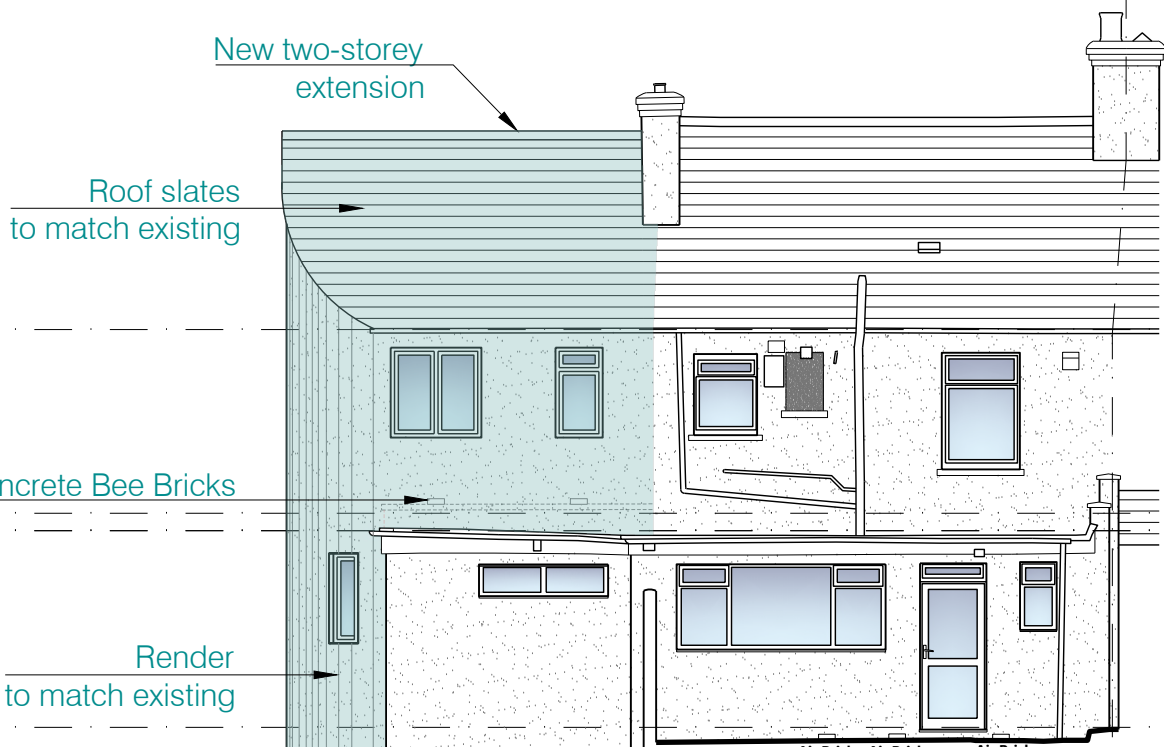


SOUTH-EAST ELEVATION

1:100

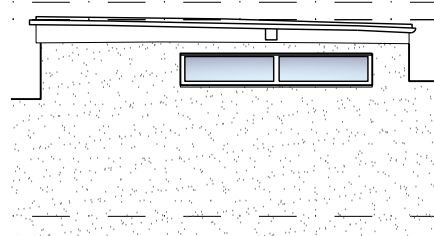


SOUTH ELEVATION

1:100

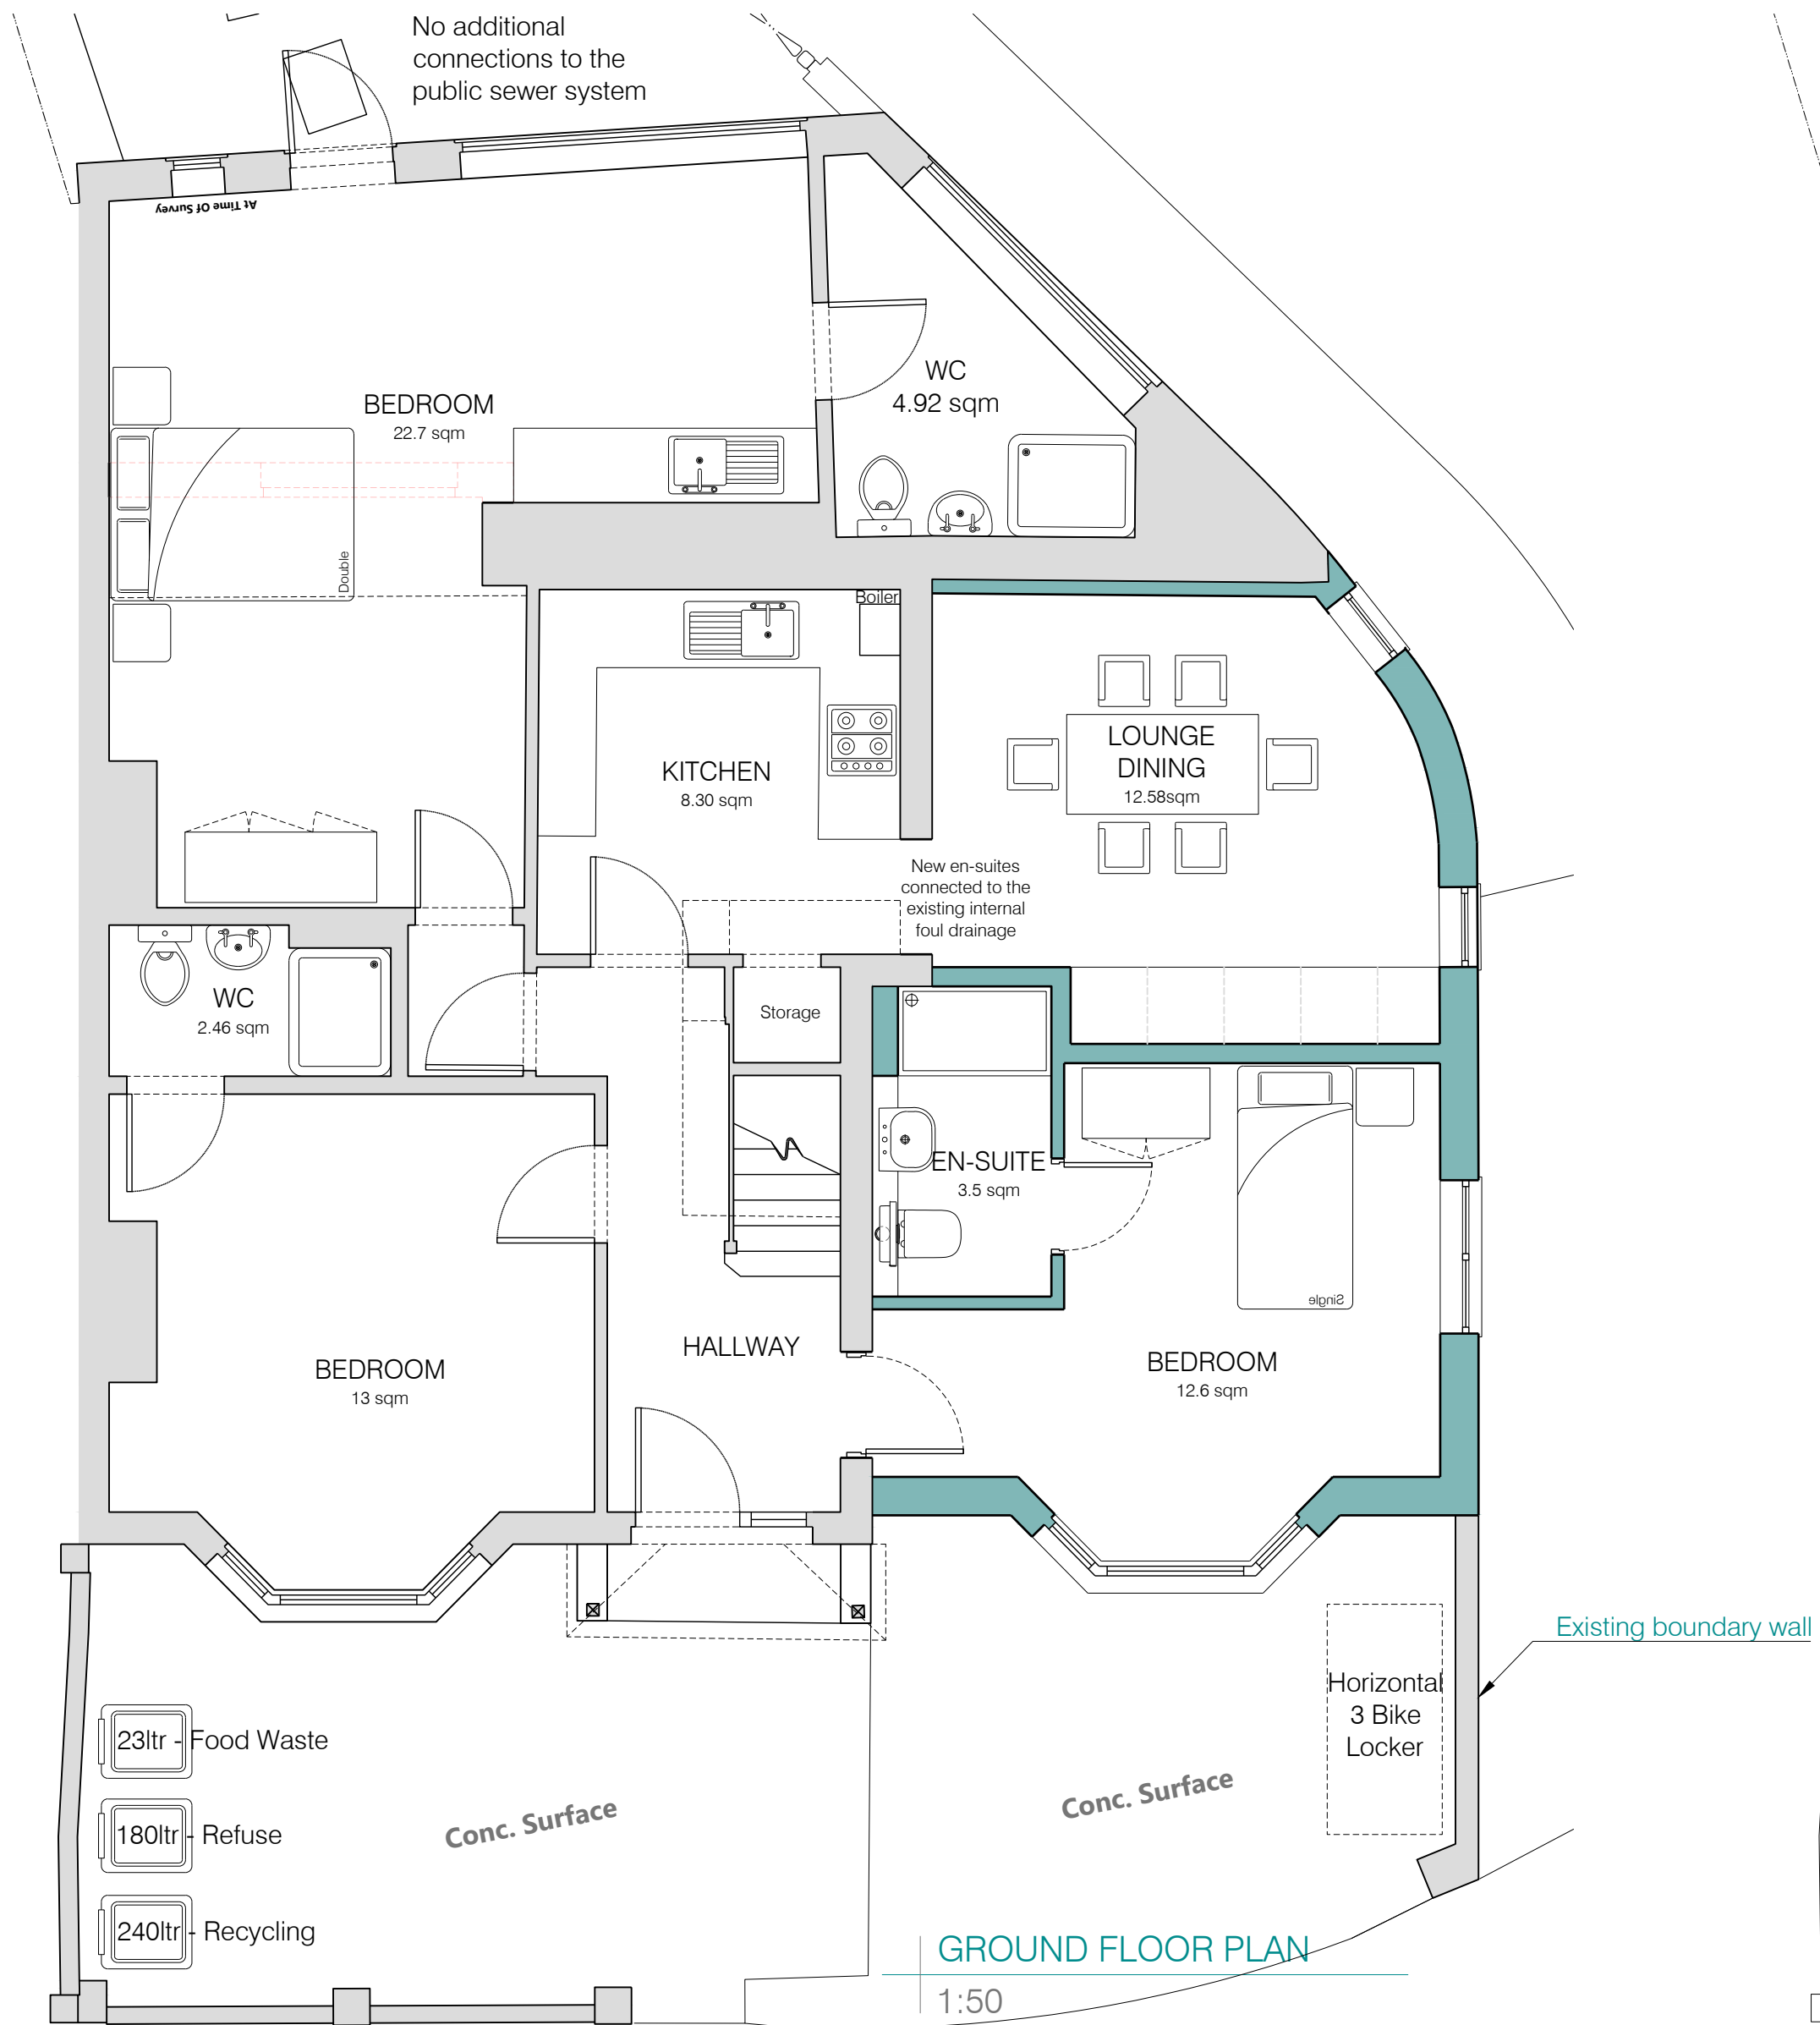


GROUND FLOOR PLAN

1:50

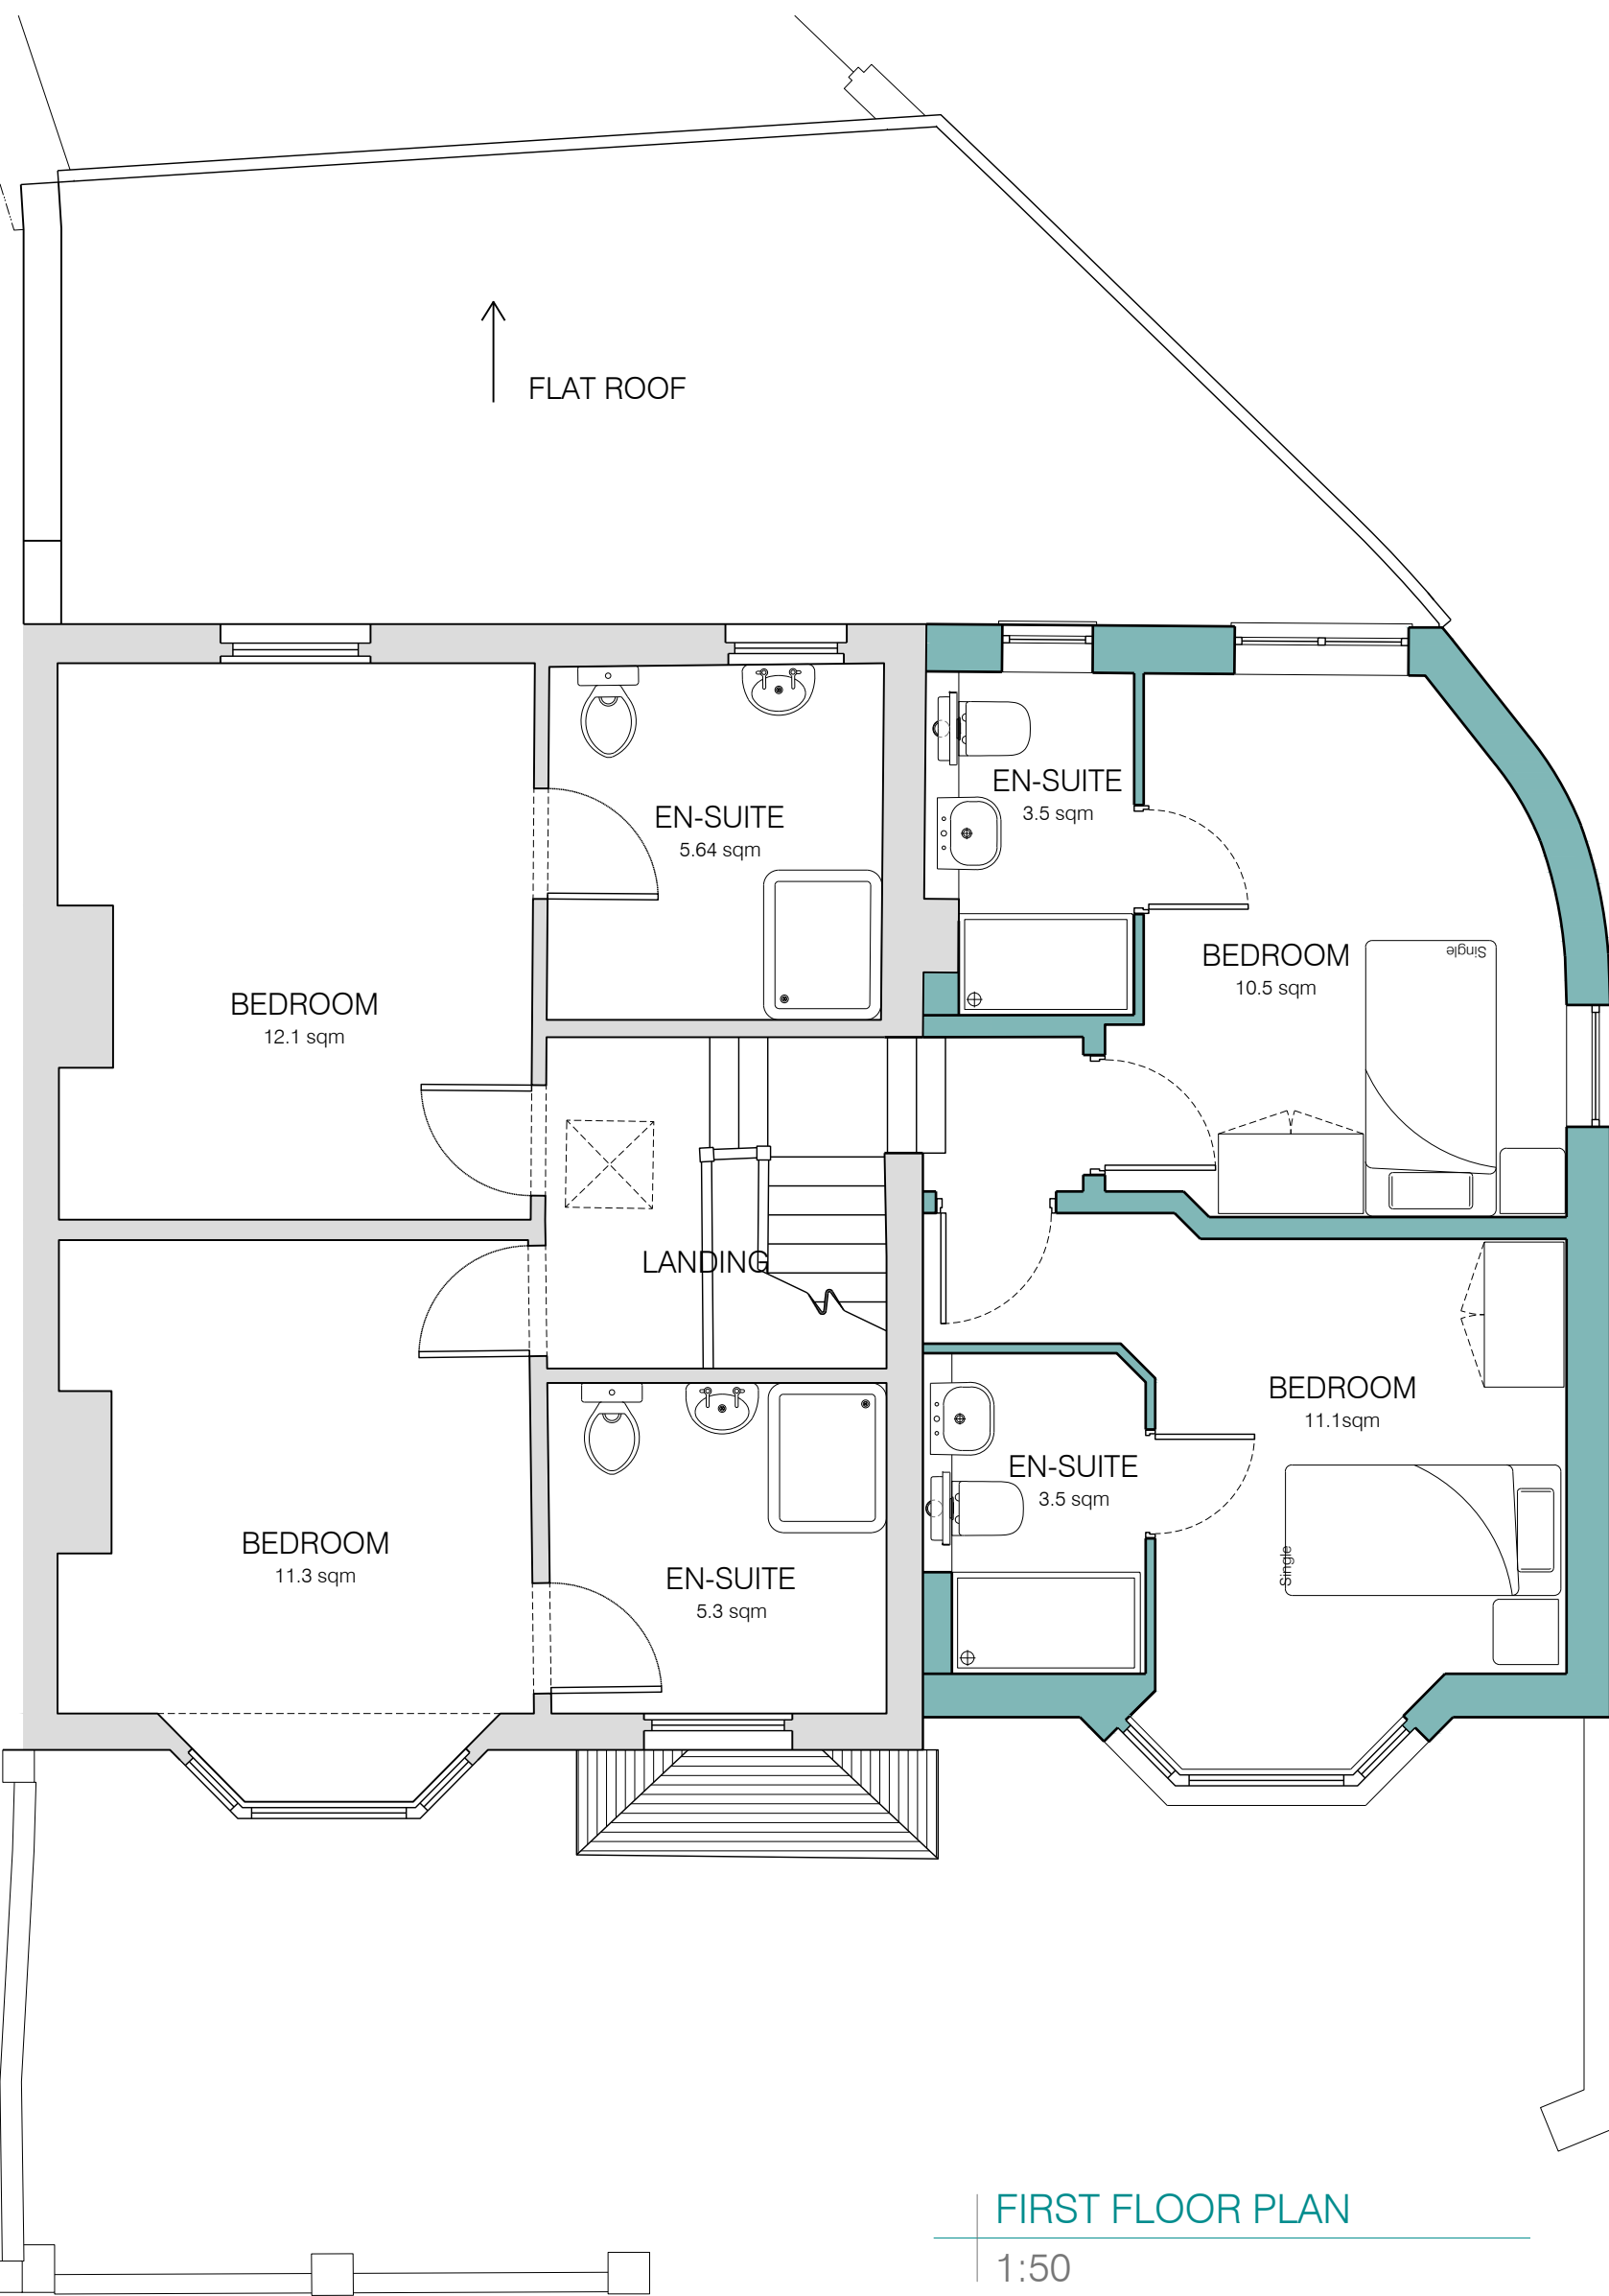

FIRST FLOOR PLAN

1:50

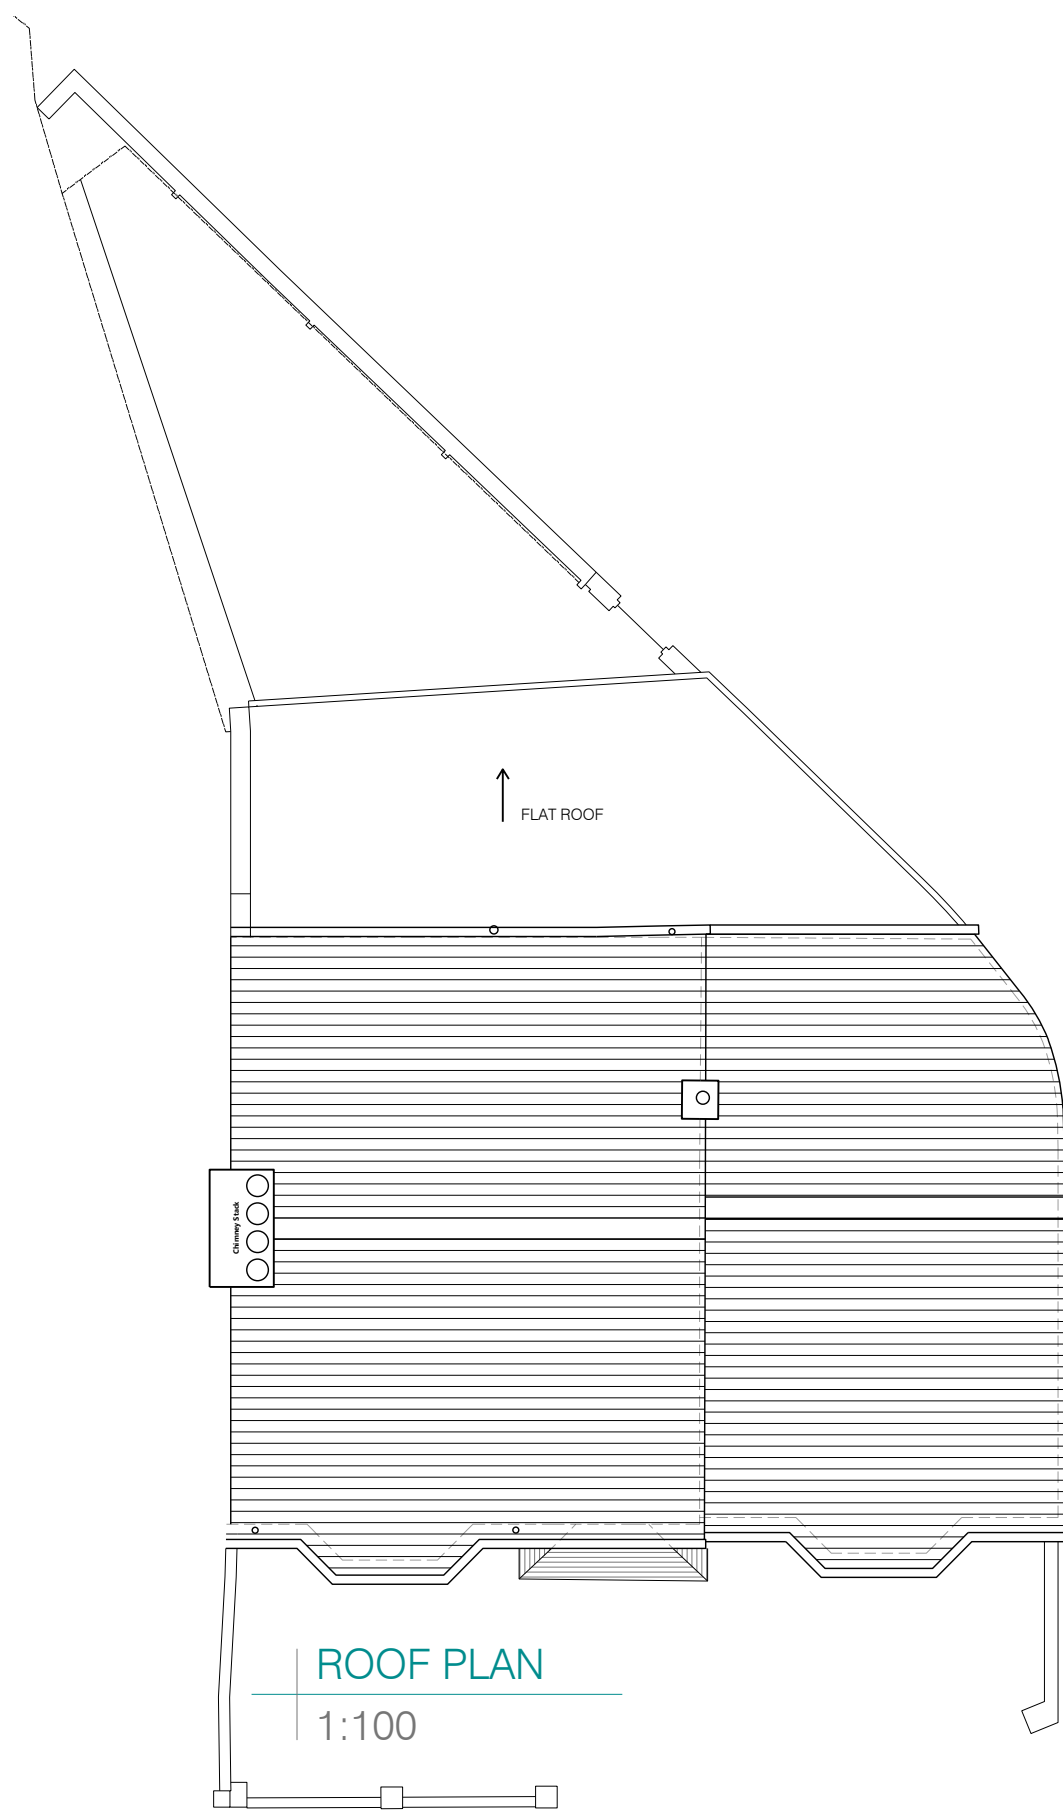

ROOF PLAN

1:100