


The contractor is responsible to ensure that no products are to be utilised that do not comply with relevant British and/or European Standards and/or Codes of Practice, CDM Regulations, Construction Regulations, or which are known or suspected at the time of product selection and/or construction to be deleterious to health and safety or to the durability of the work or not in accordance with good building practices.  
The contractor is responsible for checking dimensions, tolerances, levels and references. This drawing/model is to be read in conjunction with all relevant Other Project Team Members' or specialists' drawings/models/any Federated Model. Any discrepancy is to be notified to Bally Garner LLP and is to be rectified before proceeding with the works on site or shop drawings. Where an item is covered by drawings to different scales, the larger scale drawing is to be worked to.  
Any rights (including copyright) in this drawing/model and any proprietary work contained therein belong to Bally Garner LLP and may only be used in accordance with the license granted to the Employer and with attribution to Bally Garner LLP.  
The drawing to be read in conjunction with Document Suitability Codes page or at [www.ballygarner.co.uk/disclaimer/](http://www.ballygarner.co.uk/disclaimer/)


A1

Notes


All heights are in 'mm' Above Ordinance Datum (AOD)

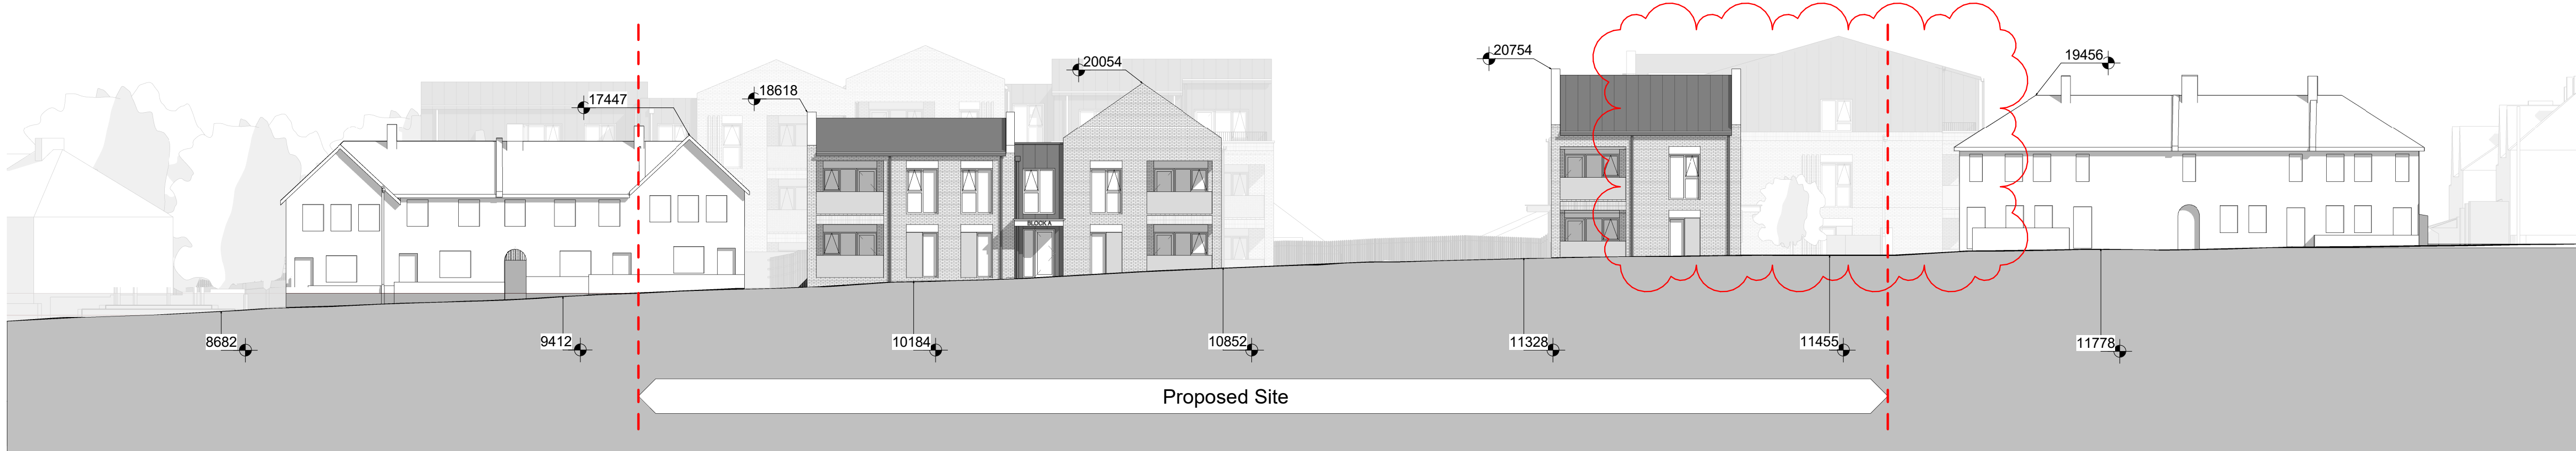

1 Proposed Site Section AA  
1 : 200

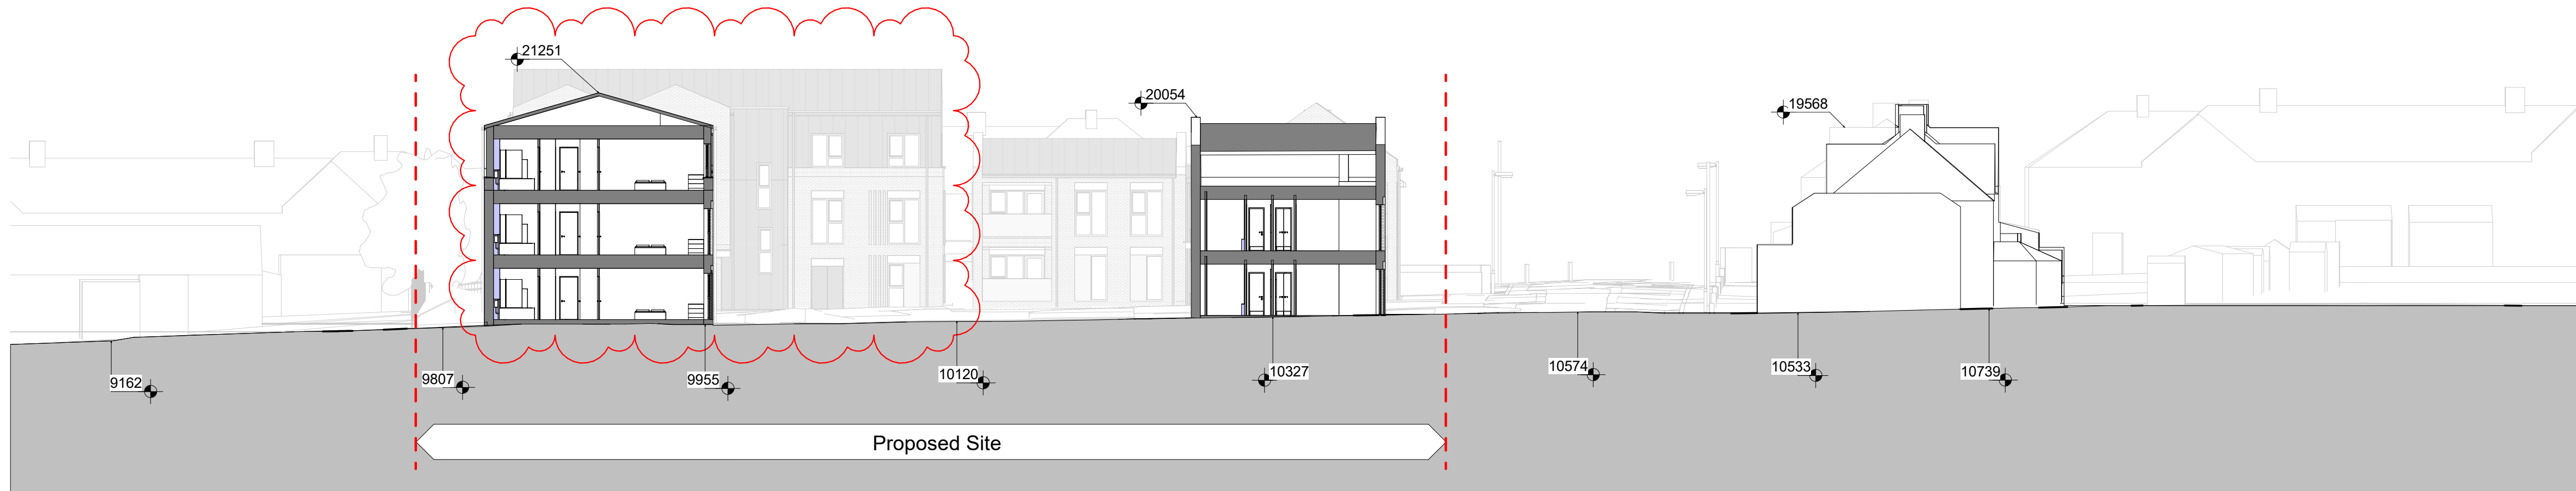

2 Proposed Site Section BB  
1 : 200

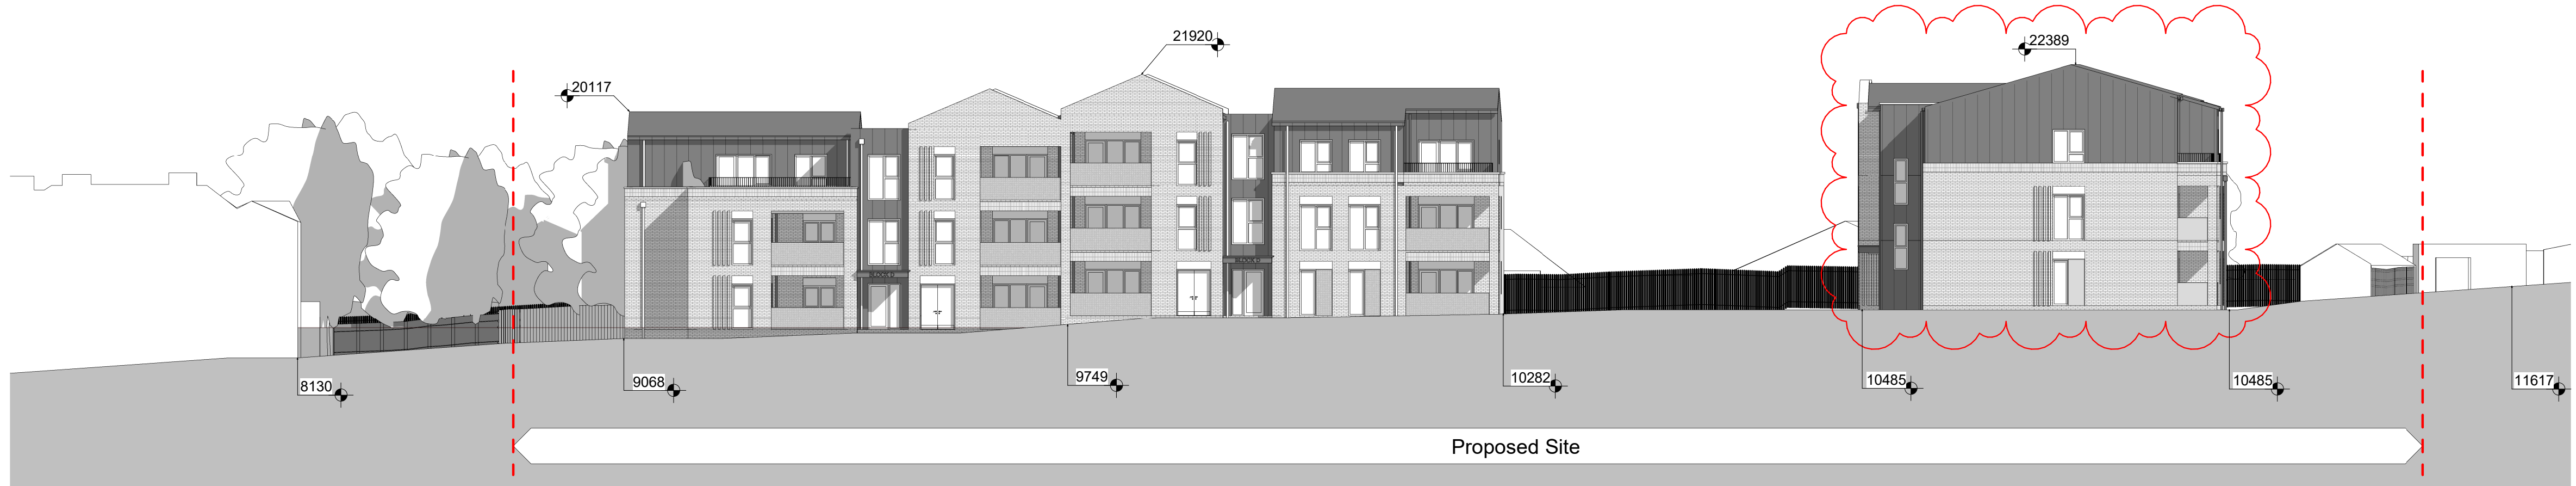


3 Proposed Section CC  
1 : 200

|     |   |          |
|-----|---|----------|
| P02 | Revision to Block C layout to allow retention of 2 x existing trees. Amendments to parking. Amendment to windows on Block B north elevation | 04/02/26 |
| P01 | Planning Submission   | 01/08/25 |
| Rev | Description   | Date     |

**BALLY GARNER**  
LONDON HEAD OFFICE  
145-148 ELTHAM HILL  
LONDON SE8 8DY  
t: 020 8284 1000  
e: [general@ballygarner.co.uk](mailto:general@ballygarner.co.uk)

CLIENT  
**Gravesham Borough Council**  
Civic Centre  
Windmill Street, Gravesend  
Gravesham DA12 1AU  
t: 0147 433 7000  
e:

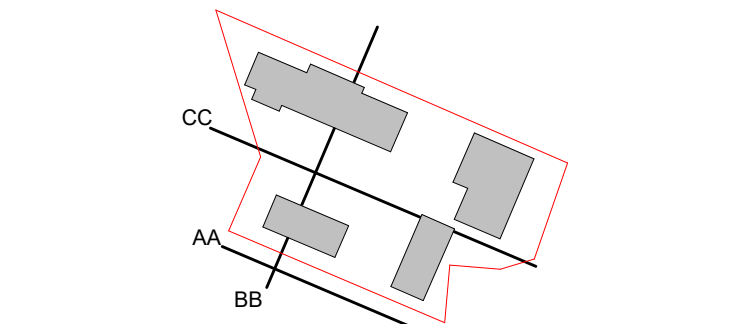

PROJECT ADDRESS  
Rose Avenue  
Gravesend  
DA12 2LN

PROJECT NAME  
Rose Avenue

DRAWING TITLE  
Proposed Site Sections

SUITABILITY CODE  
Planning

|          |        |         |          |          |
|----------|--------|---------|----------|----------|
| SCALE    | DRAWN  | CHECKED | APPROVED | DATE     |
| 1:200@A1 | LT     | RP      | DB       | 04/02/26 |
| PROJ NO  | AUTHOR | VOLUME  | LEVEL    | DOCTYP   |
| 35404    | BGL    | A1      | XX       | DR       |
| ROLE     | DRW NO | REV NO  |          |          |
| A        | 1102   | P02     |          |          |

