


The contractor is responsible to ensure that no products are to be utilised that do not comply with relevant British and/or European Standards and/or Codes of Practice, COSH/H Regulations, Construction Regulations, or which are known or suspected at the time of product selection and/or construction to be deleterious to health and safety or to the durability of the work or not in accordance with good building practices.
The contractor is responsible for checking dimensions, tolerances, levels and references. This drawing/model is to be read in conjunction with all relevant Other Project Team Members' or specialists' drawings/models/any Federated Model. Any discrepancy is to be notified to Bally Garner LLP and is to be rectified before proceeding with the works on site or shop drawings. Where an item is covered by drawings to different scales, the larger scale drawing is to be worked to.
Any rights (including copyright) in this drawing/model and any proprietary work contained therein belong to Bally Garner LLP and may only be used in accordance with the licence granted to the Employer and with attribution to Bally Garner LLP.
The drawing to be read in conjunction with Document Suitability Codes page or at www.ballygarner.co.uk/disclaimer/

A1

Notes


All heights are in 'mm' Above Ordnance Datum (AOD)

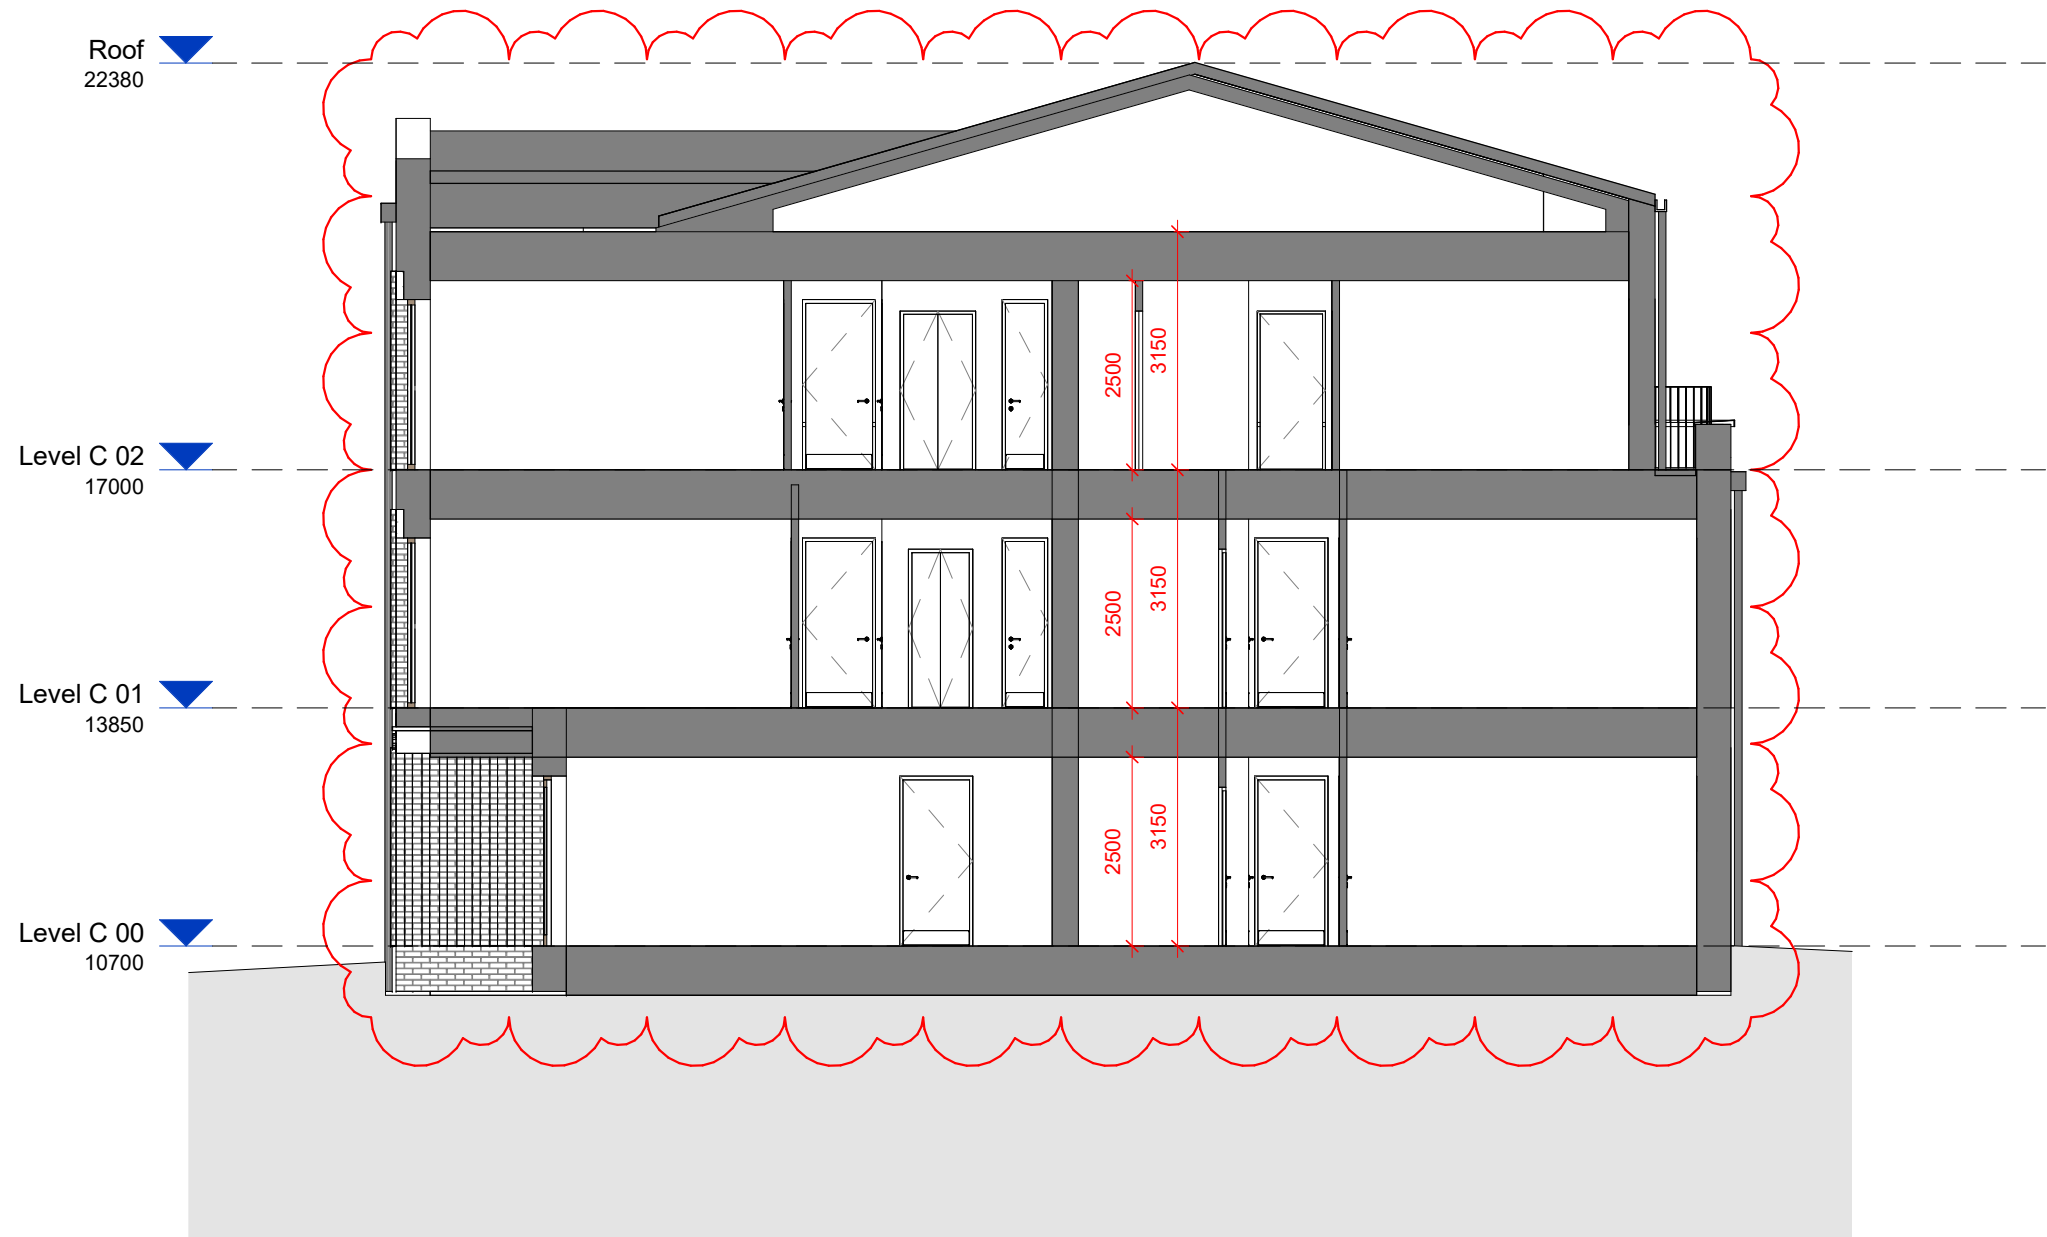

1 Block C - Section AA
1 : 100



2 Block C - Section BB.
1 : 100

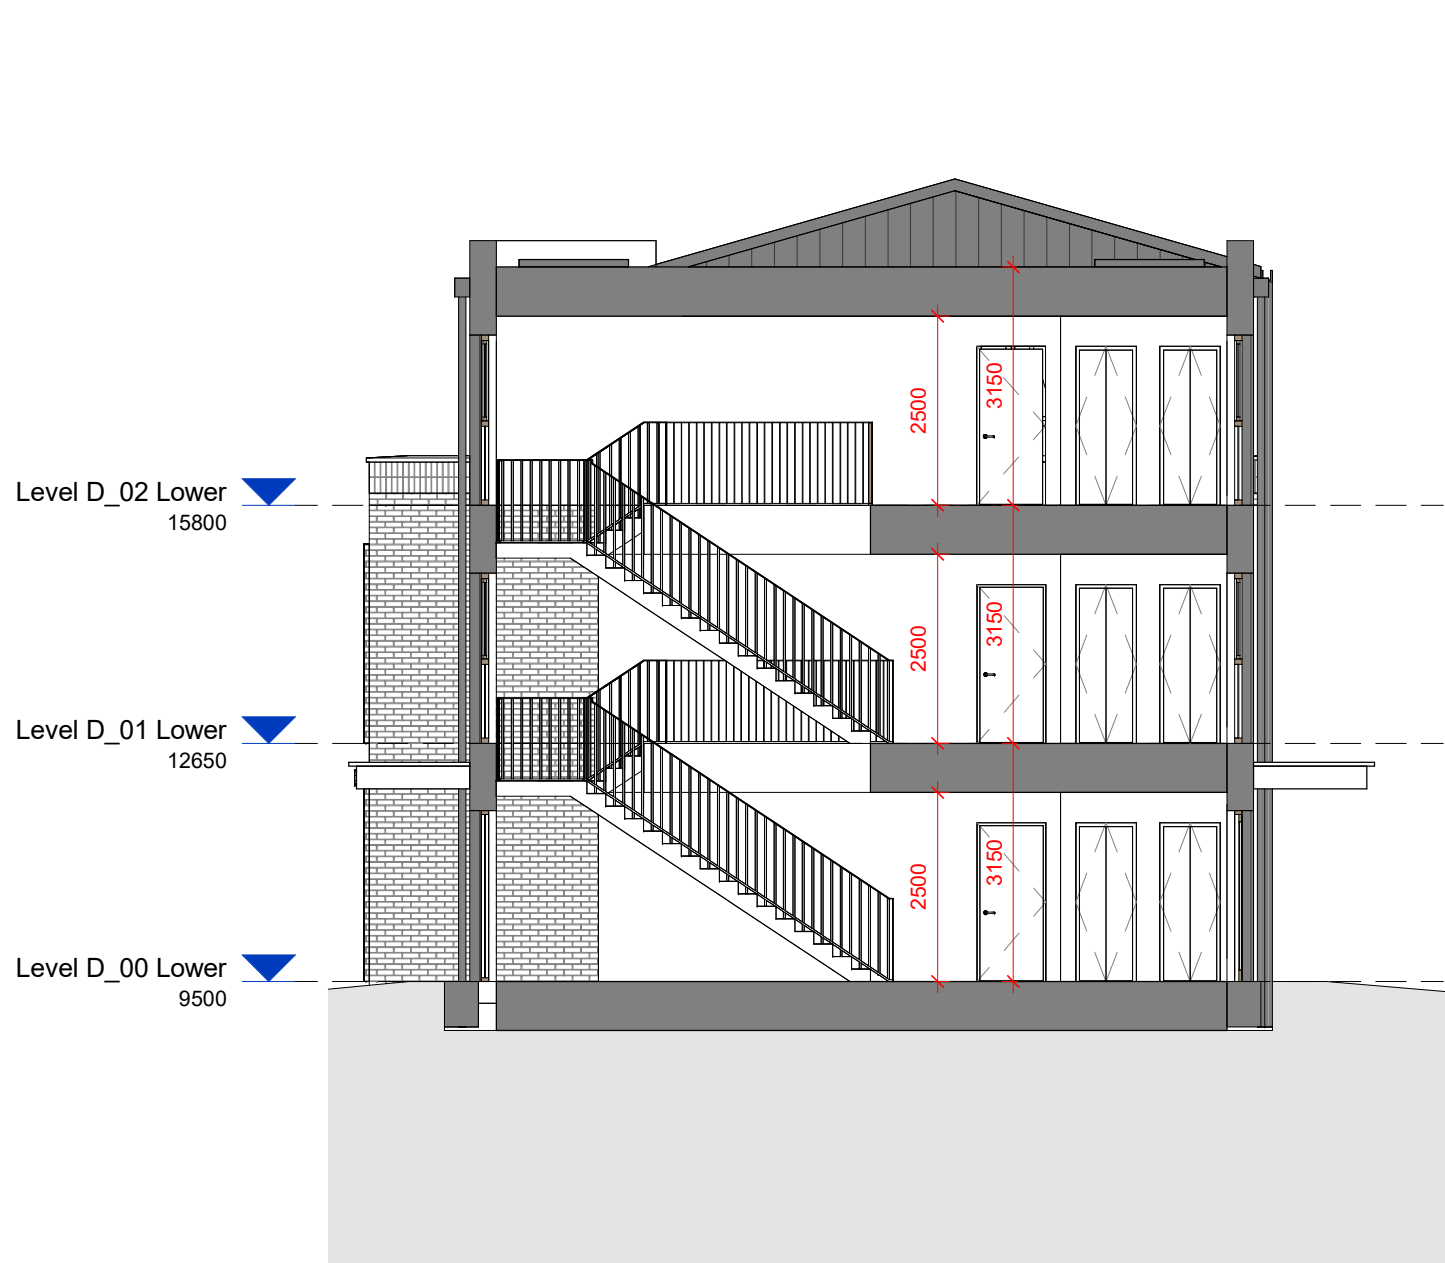

3 Block D - Section AA
1 : 100



4 Block D - Section BB
1 : 100

P02	Revision to Block C layout to allow retention of 2 x existing trees. Amendments to parking. Amendment to windows on Block B north elevation	04/02/26
P01	Planning Submission	01/08/25
Rev	Description	Date



PROJECT ADDRESS

Rose Avenue
Gravesham
DA12 2LN

PROJECT NAME

Rose Avenue

DRAWING TITLE

Proposed Sections - Block C & D

SUITABILITY CODE

Planning

SCALE			DRAWN	CHECKED	APPROVED		DATE
1.100@A1			KS	RP	DB		04/02/26
PROJ NO	AUTHOR	VOLUME	LEVEL	DOCTYP	ROLE	DRW NO	REV NO
35404	BGL	A1	XX	DR	A	1302	P02

