

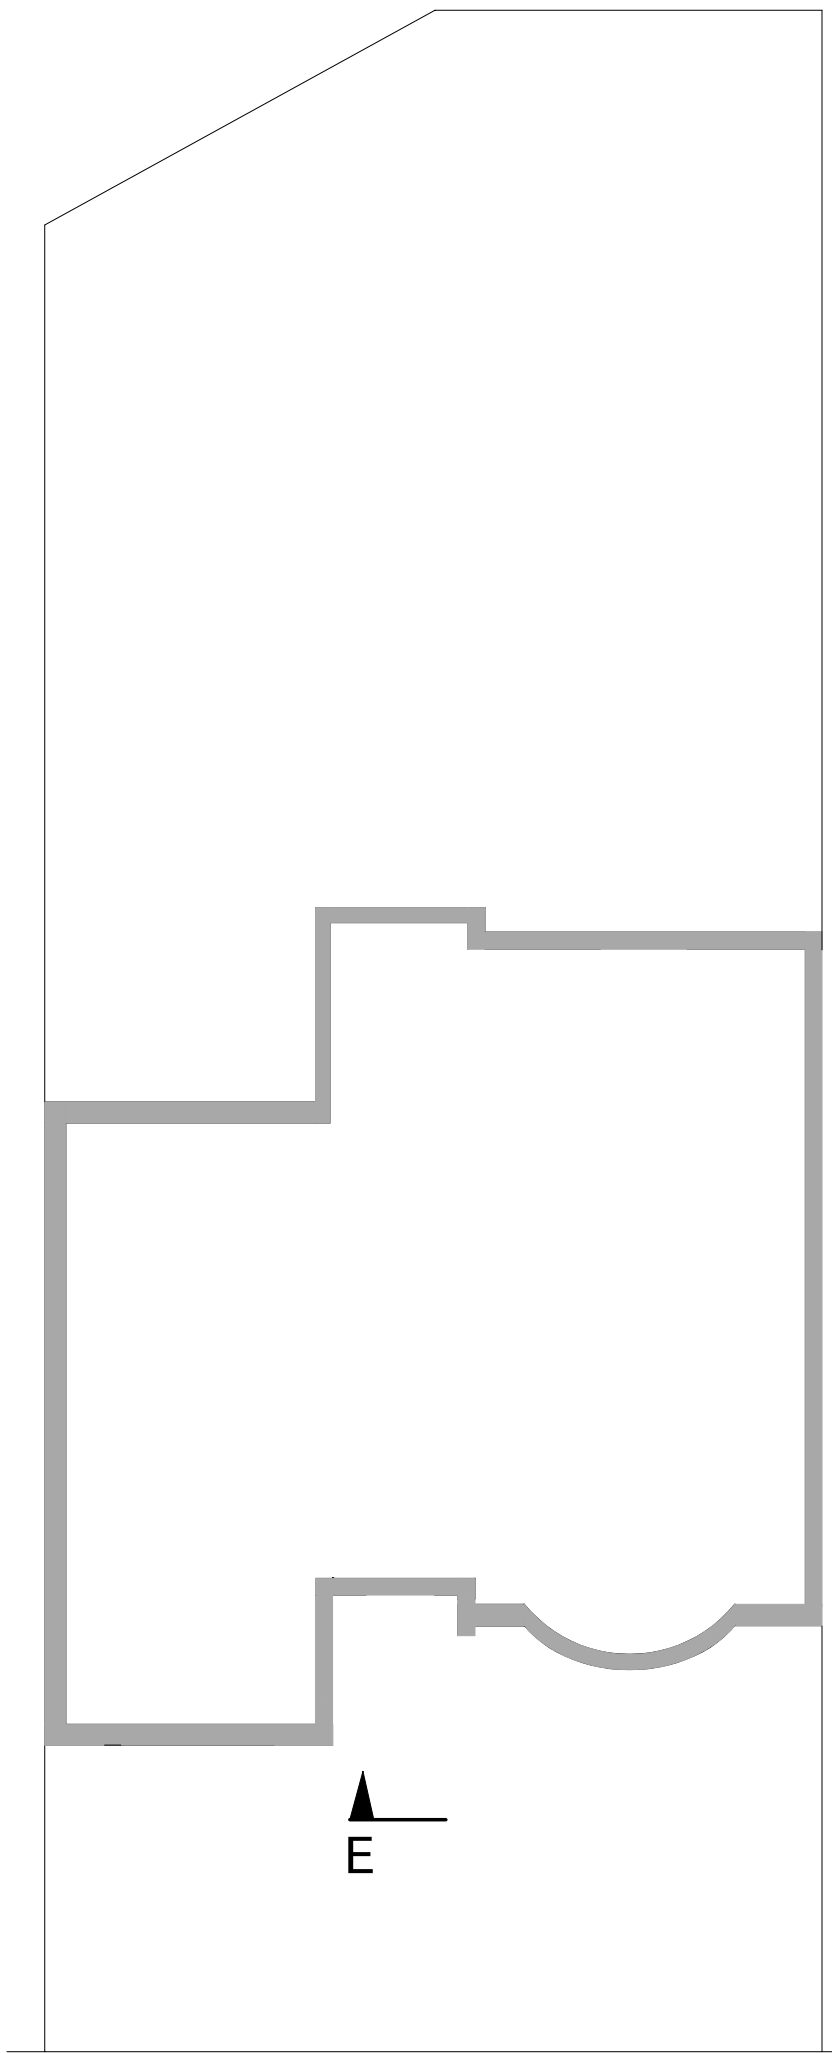


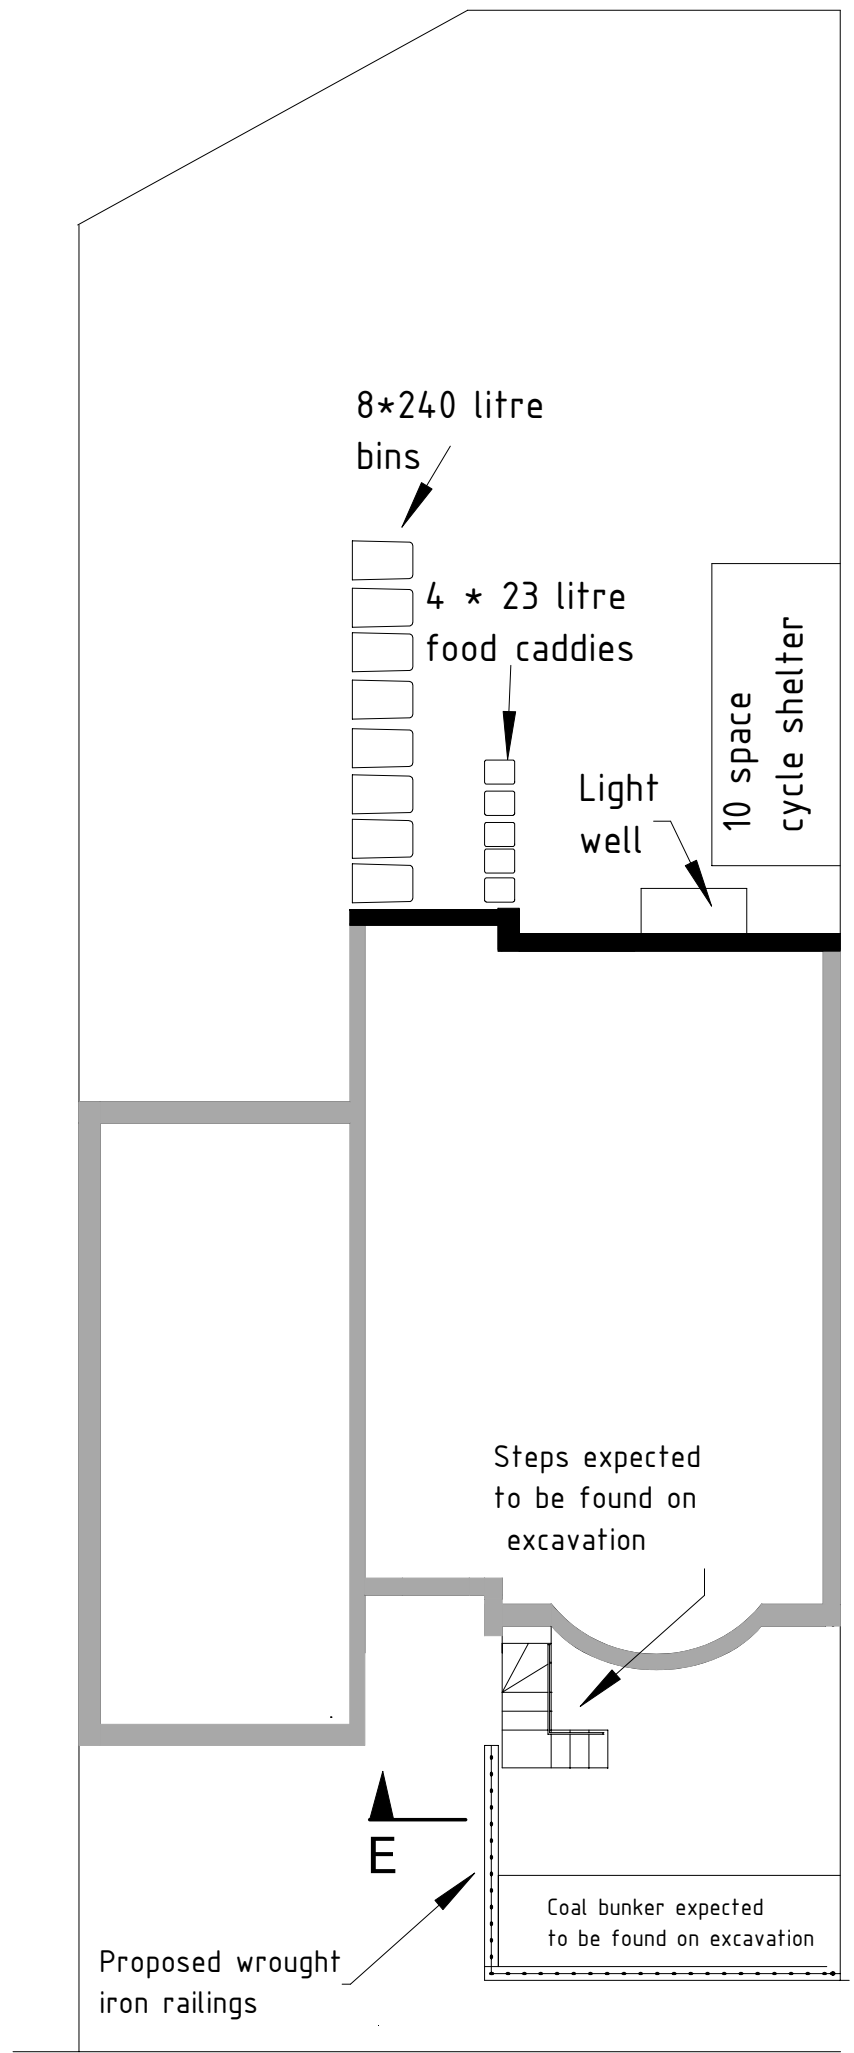

Pavement

Parrock Street

 

Proposed wrought
iron railings

Pavement

Parrock Street

196 & 197 PARROCK STREET
Site Plans Existing and Proposed

Scale 1:100 @ A3

Dwg No.
PSH 001

Revision
0

Date
24/01/2023