


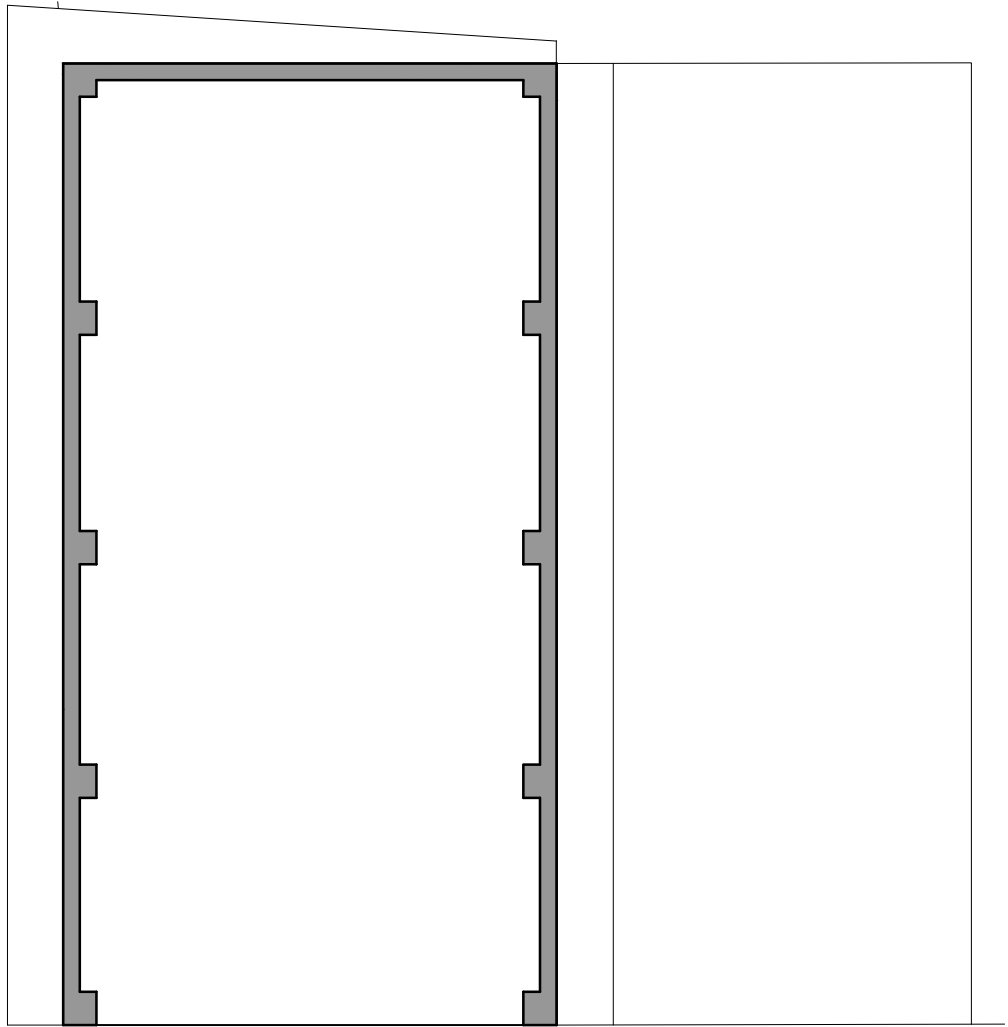


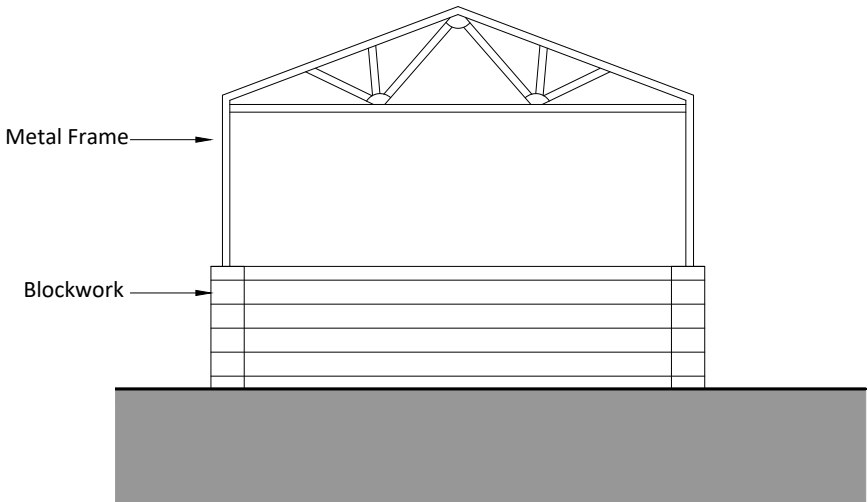


Existing Floor Plan
1:100

 


Outbuilding
Existing Front (South) Elevation
1:100

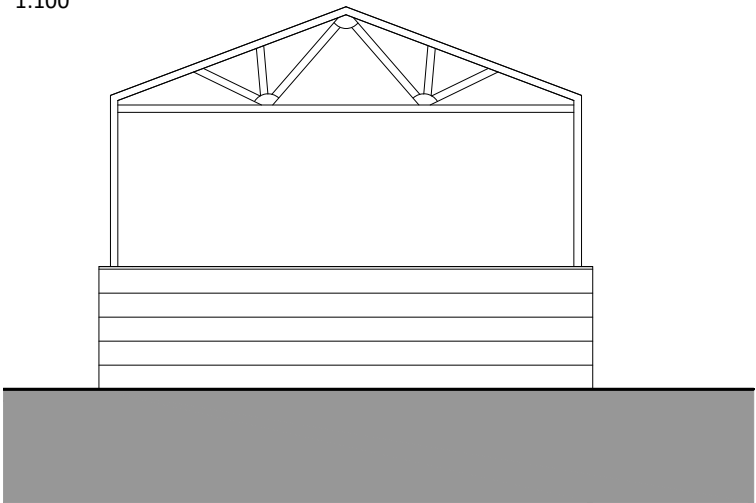

Outbuilding
Existing Rear (North) Elevation
1:100

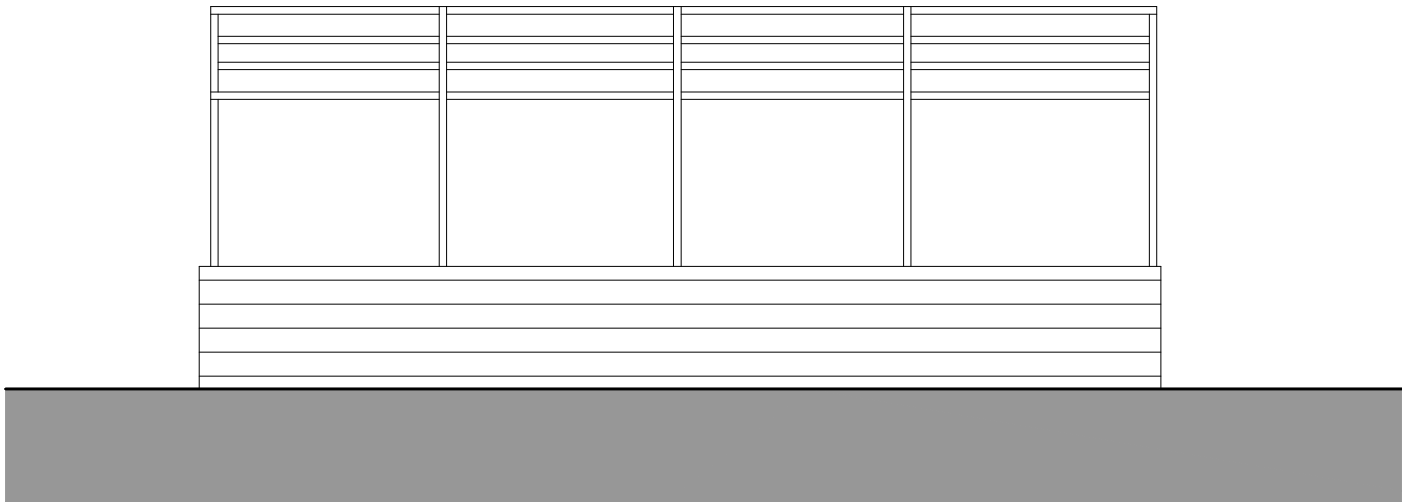

Outbuilding
Existing Side (East) Elevation
1:100

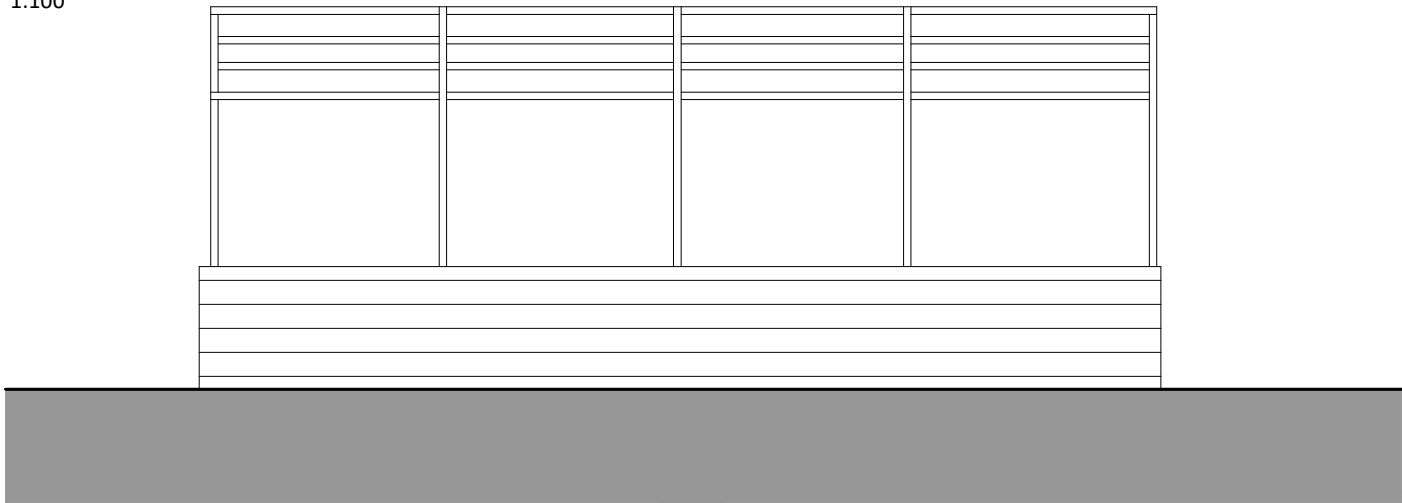

Outbuilding
Existing Side (West) Elevation
1:100



2 The Parade, Ash Road, Hartley
Longfield, Kent DA3 8BG
Tel: 01474 703705
www.gsplanning.uk
Email: office@gsplanning.uk

Project Title Walnut Hill Nursery, Walnut Hill Road, Longfield Hill, DA13 9HL		Job No 4244
Drawing Title Existing Floor Plan and Elevations	Drawing No 103	Revision —
Date 16.10.2024	Drawn by MW	Checked by PN

Scale 1:100 @ A2	Note
---------------------	------

