
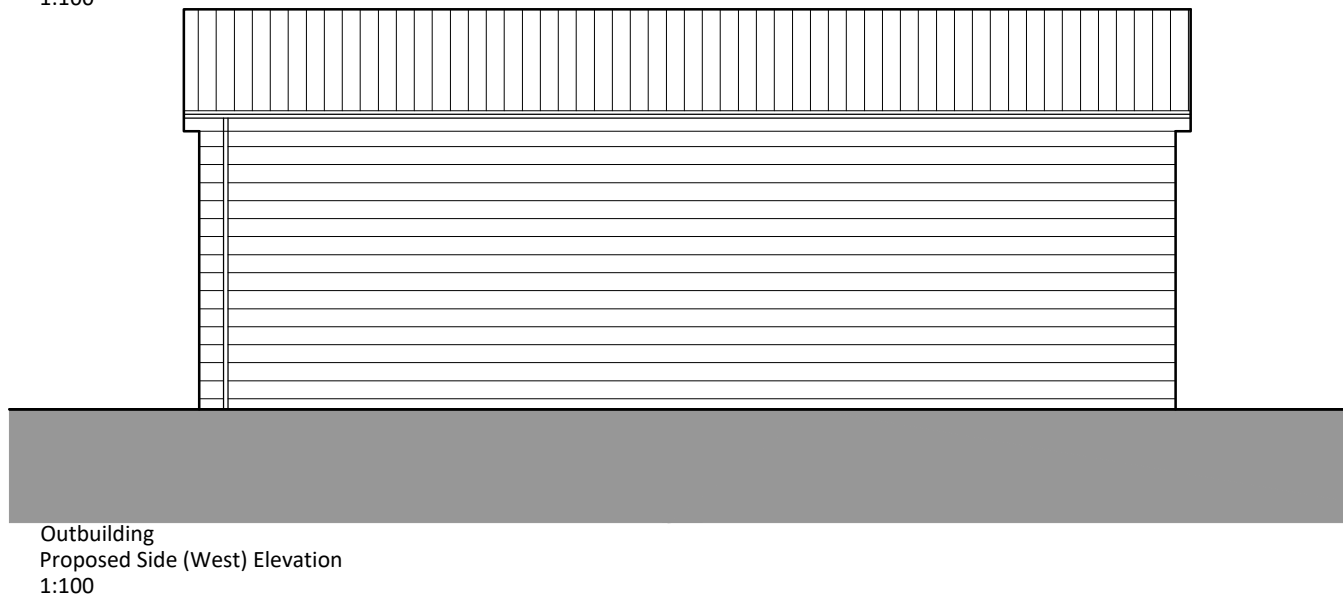
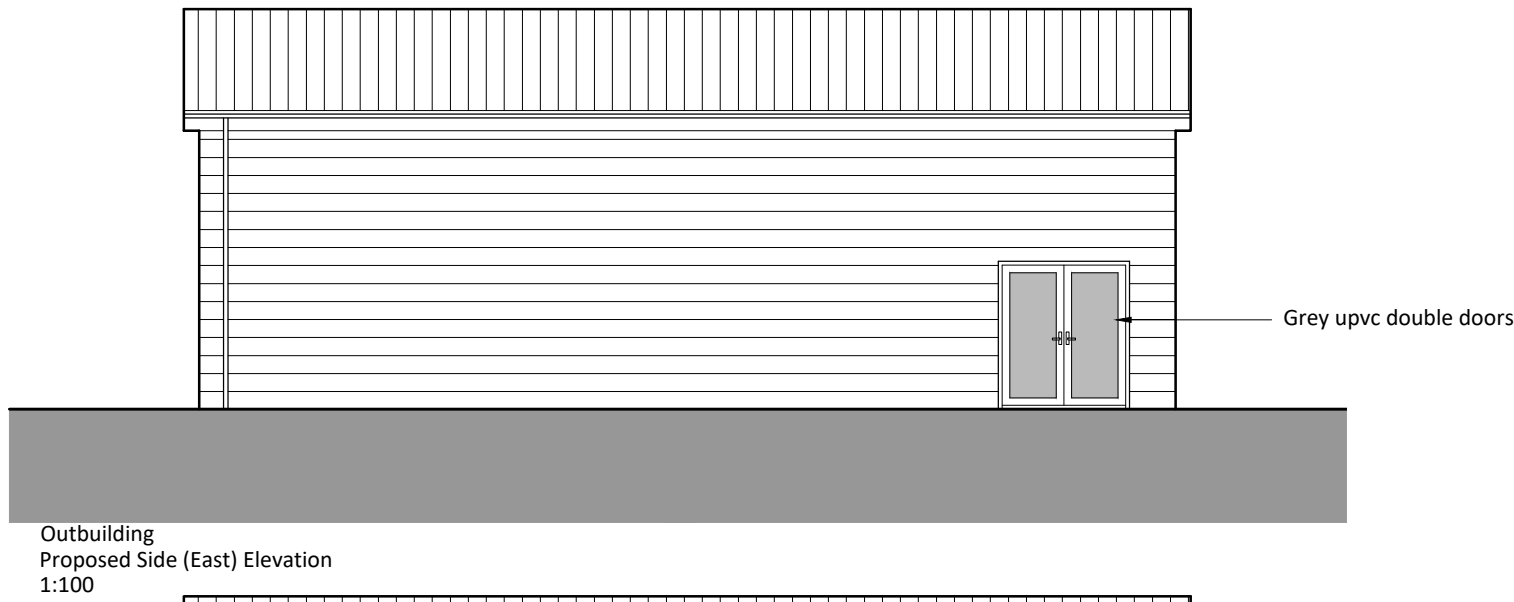
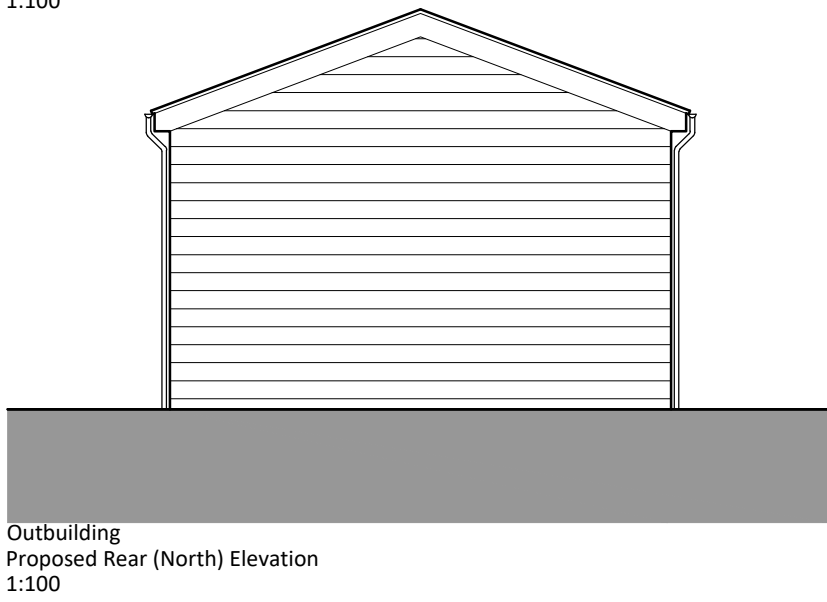
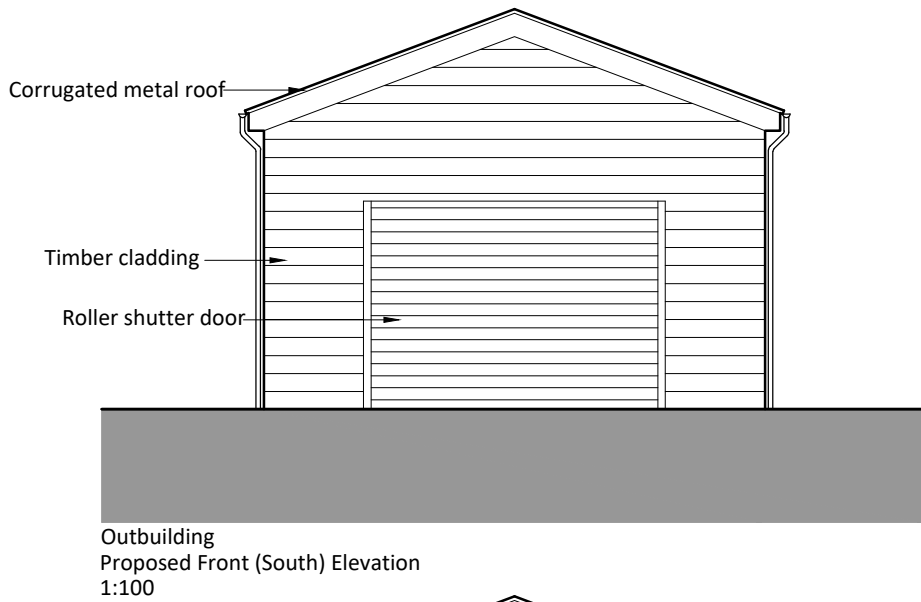


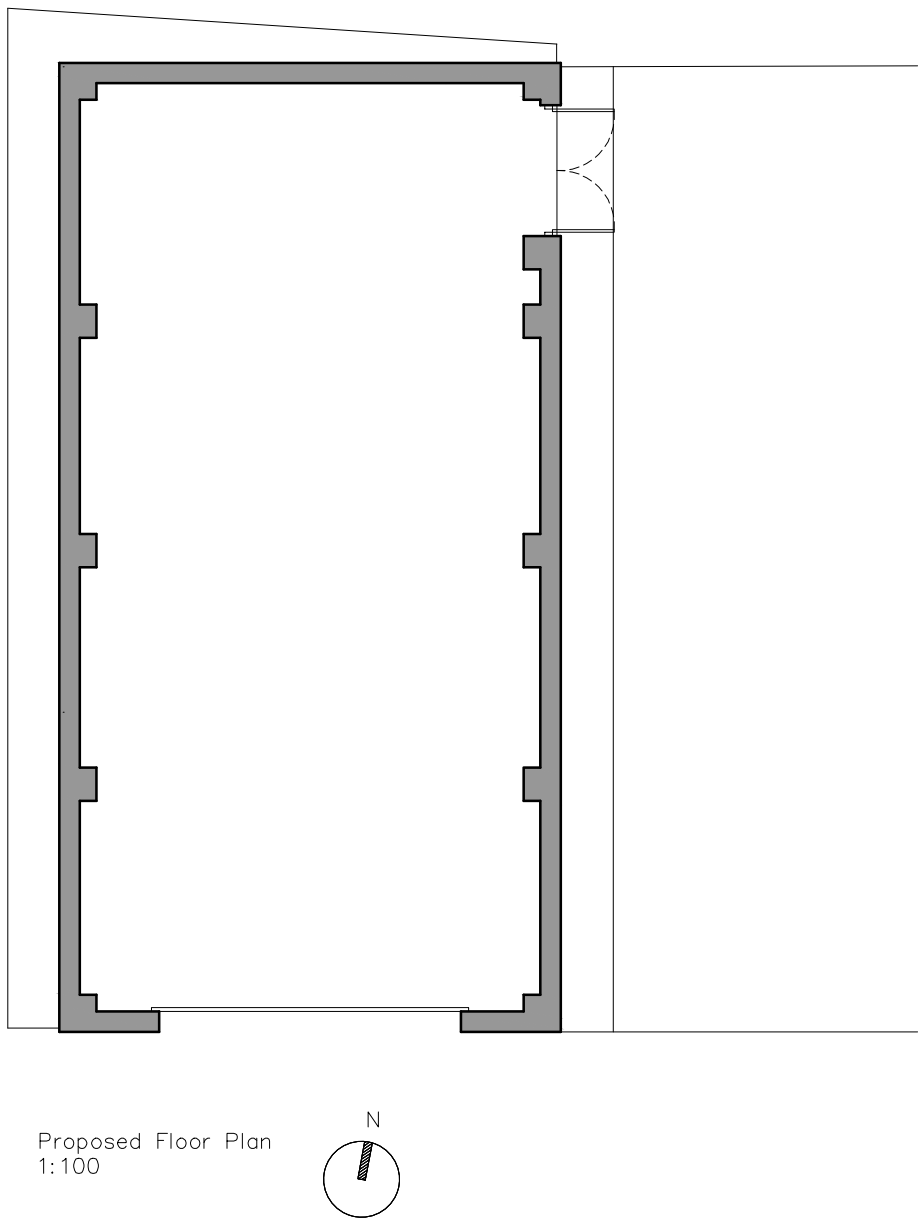

Project Title Walnut Hill Nursery, Walnut Hill Road, Longfield Hill, DA13 9HL		Job No 4244
Drawing Title Proposed Floor Plan and Elevations	Drawing No 105	Revision —
Date 16.10.2024	Drawn by MW	Checked by PN

Scale 1:100 @ A2	Note
---------------------	------

0 1 2 3 4 5 6
6 cm
1:100 metres