




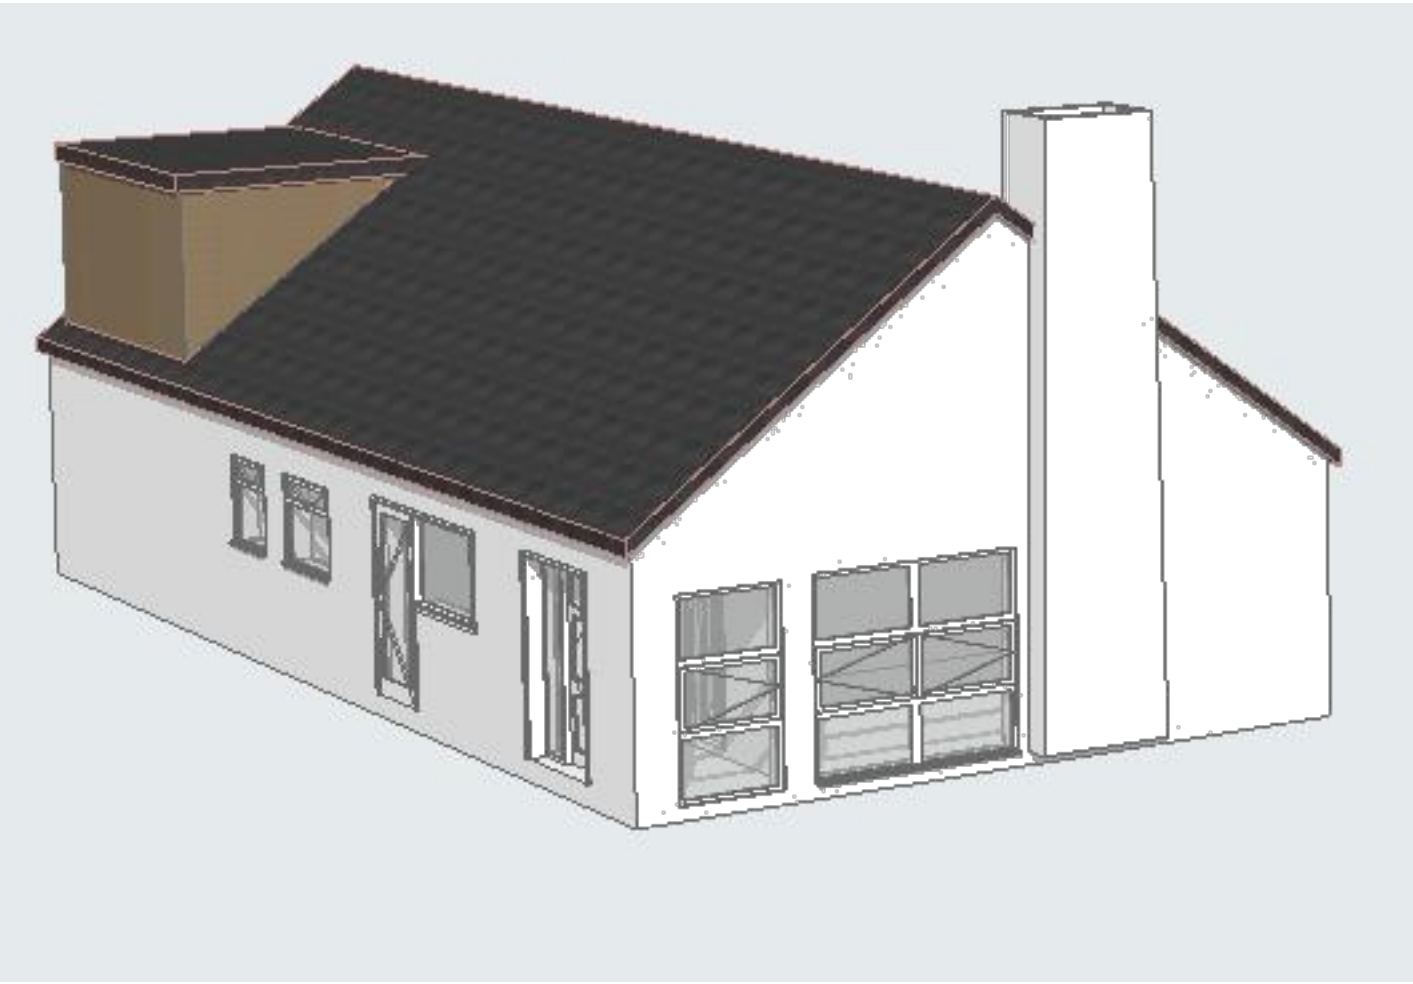


4 3D Front Existing (Not Materials) 1:100

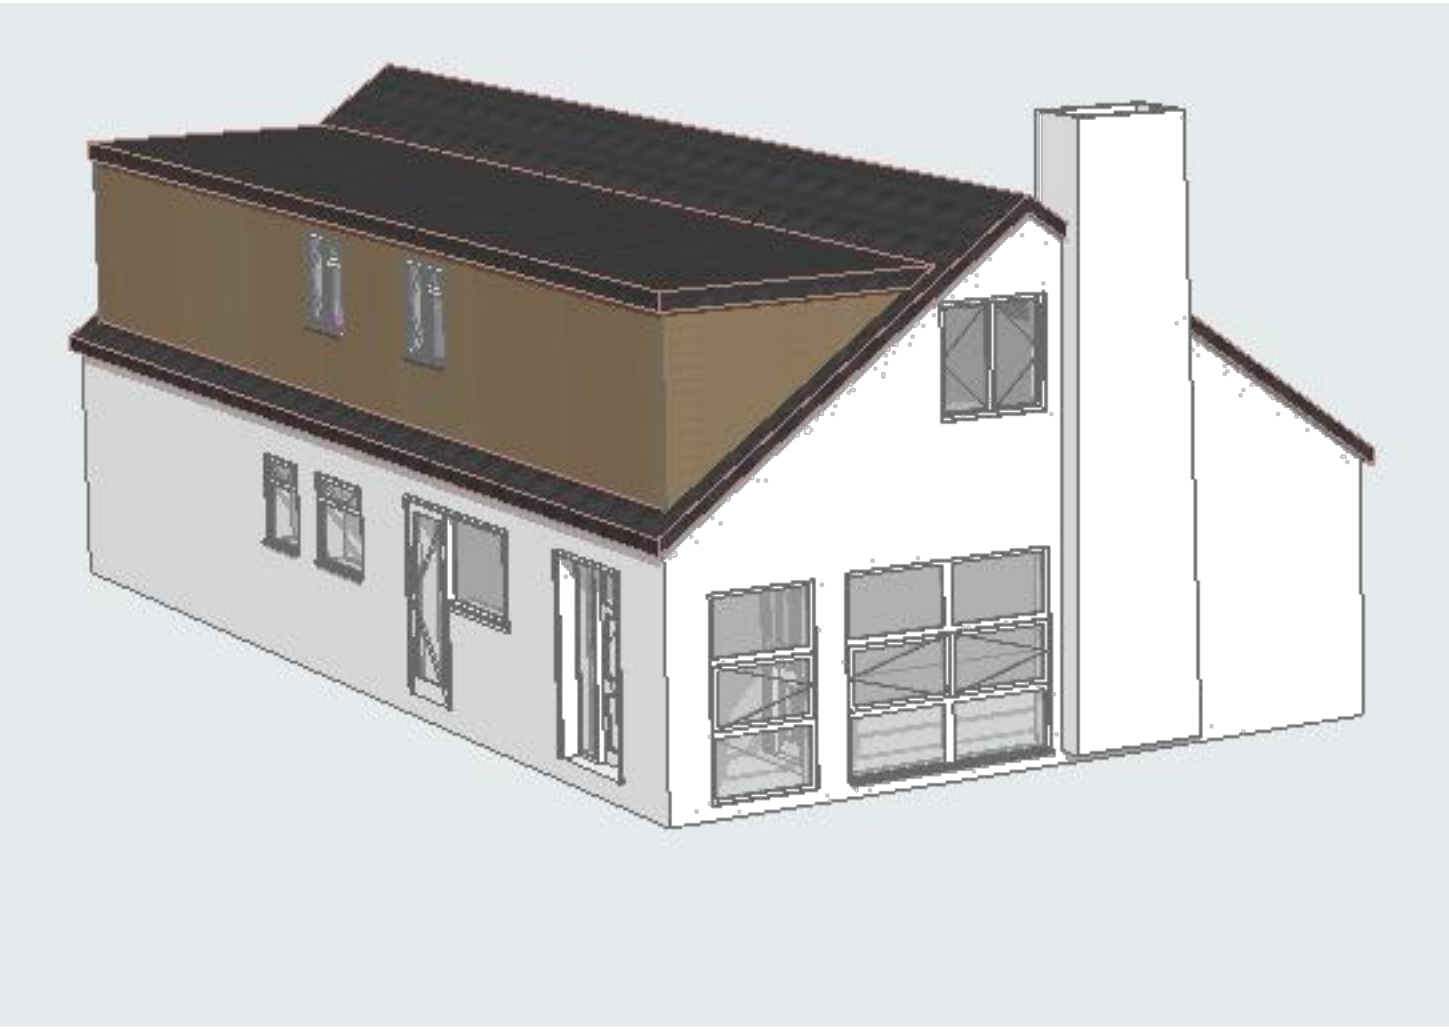

5 3D Front Proposed (Not Materials) 1:100

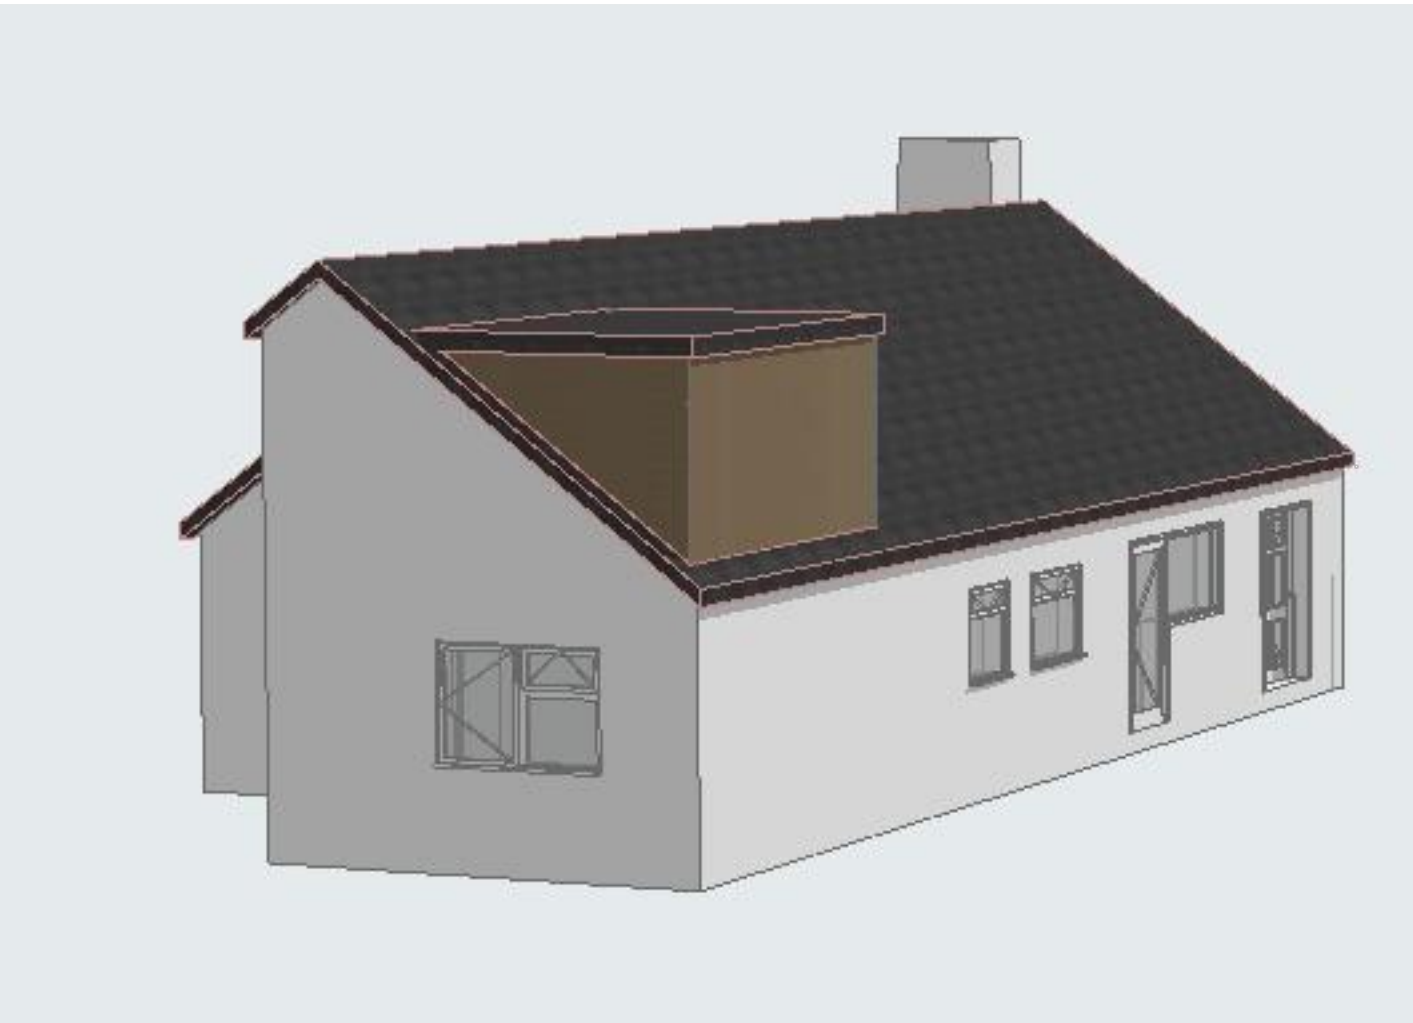

6 3D Rear Existing (Not Materials) 1:100

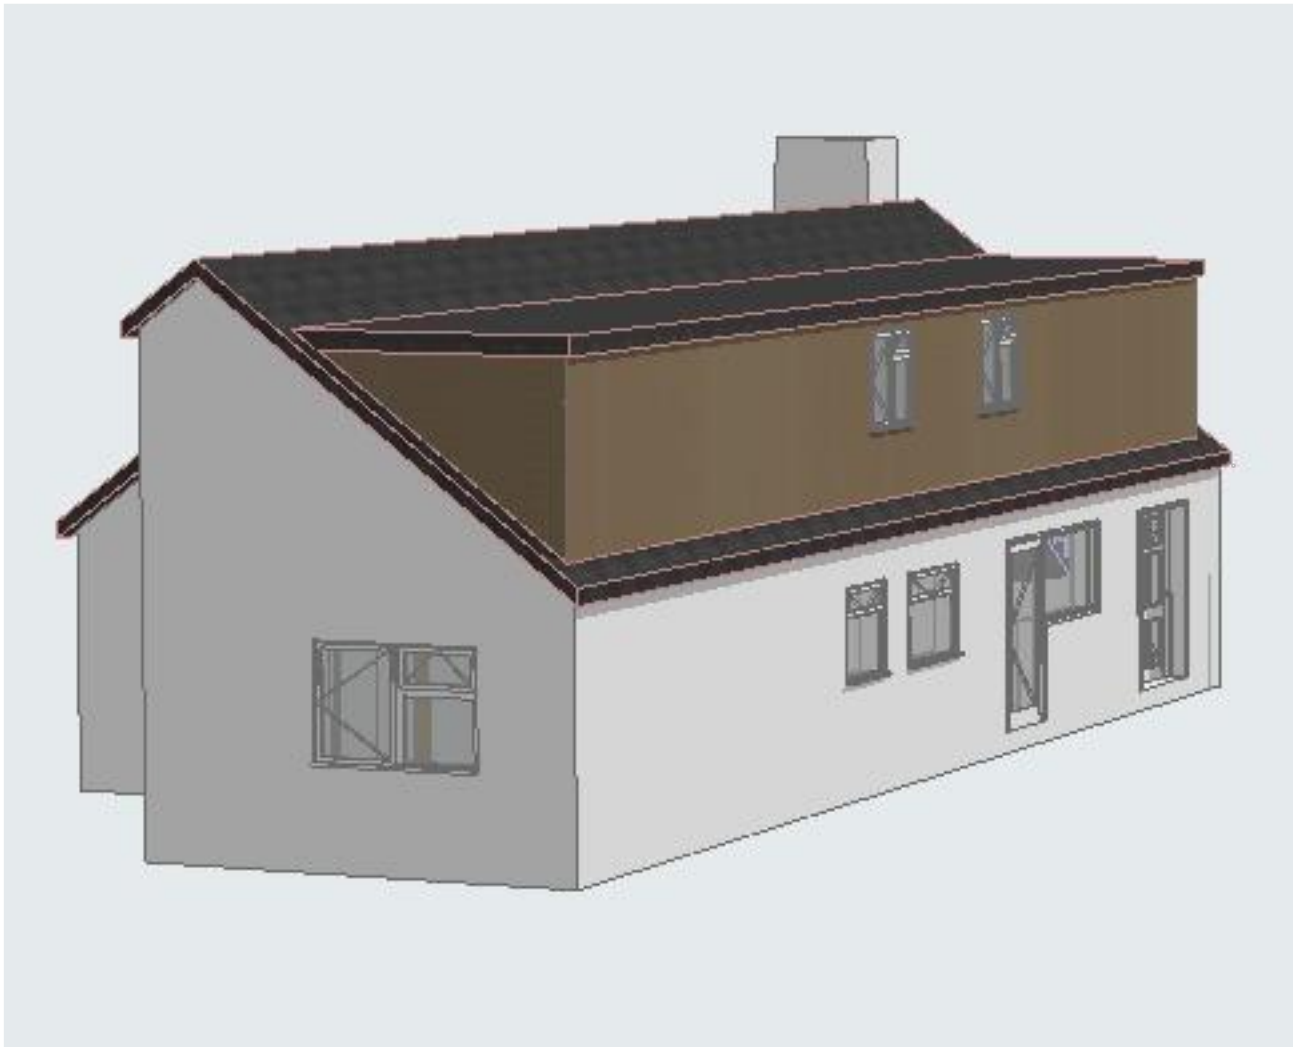

7 3D Rear Proposed (Not Materials) 1:100




8 Front 1:5.51




9 Rear Left 1:4



10 Rear Right 1:4

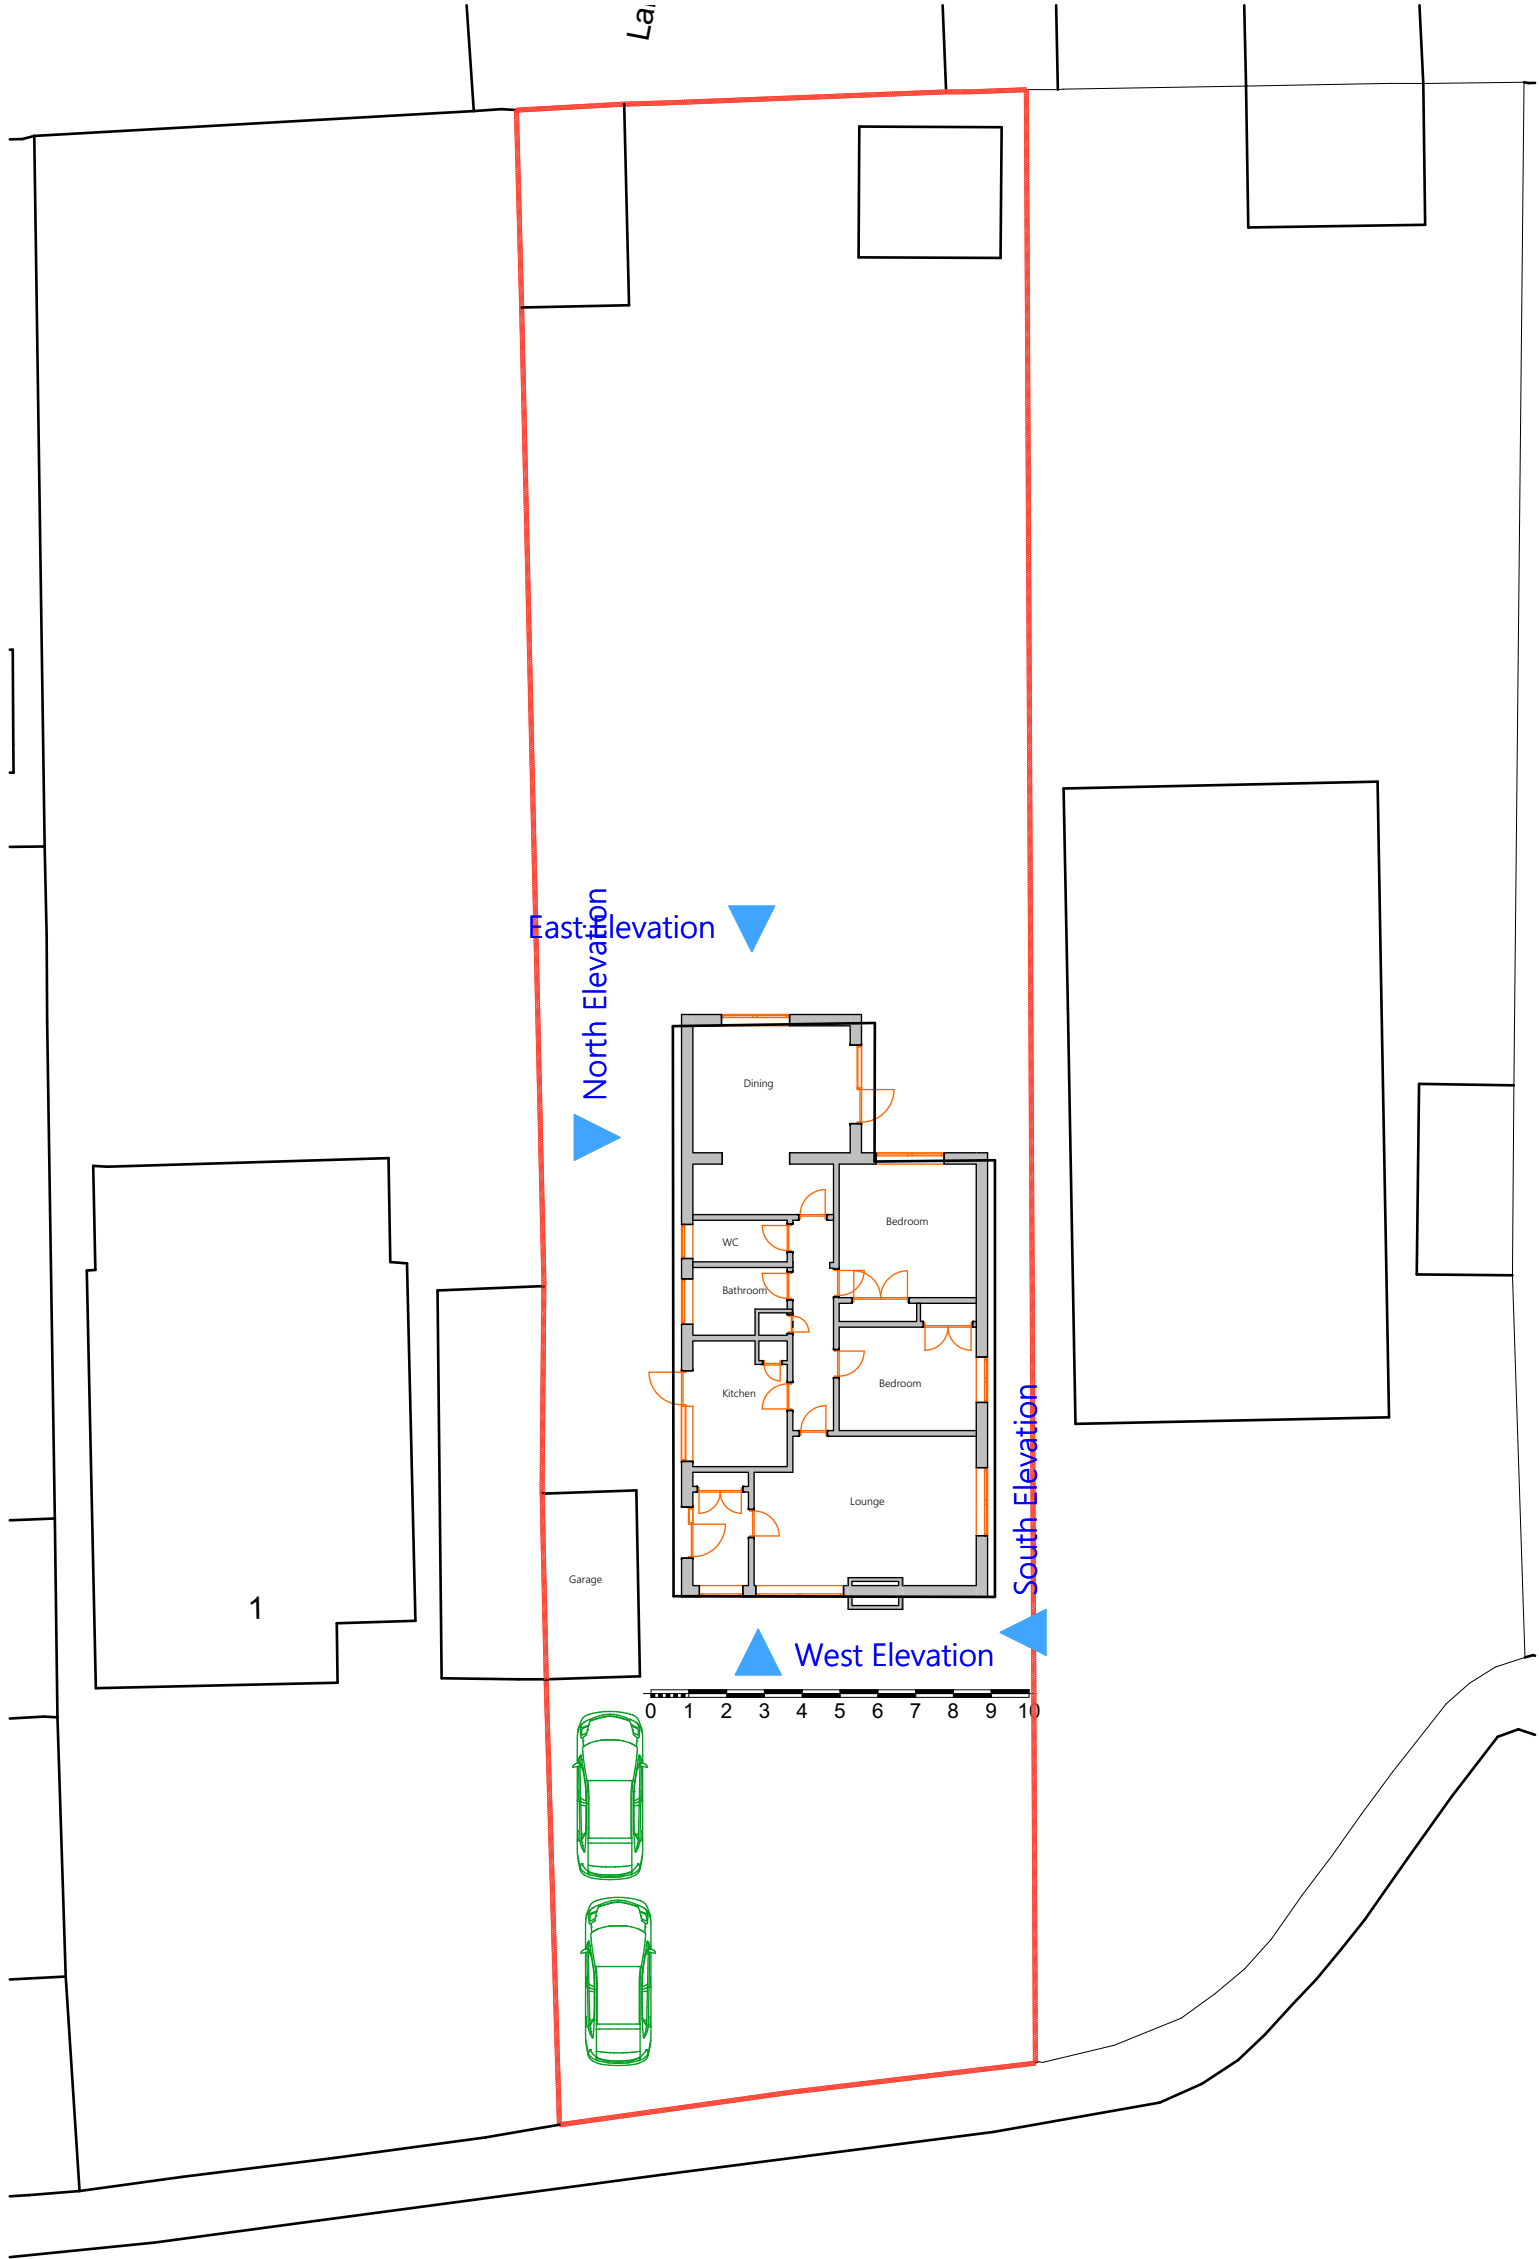

2 Site Plan Existing 1:200

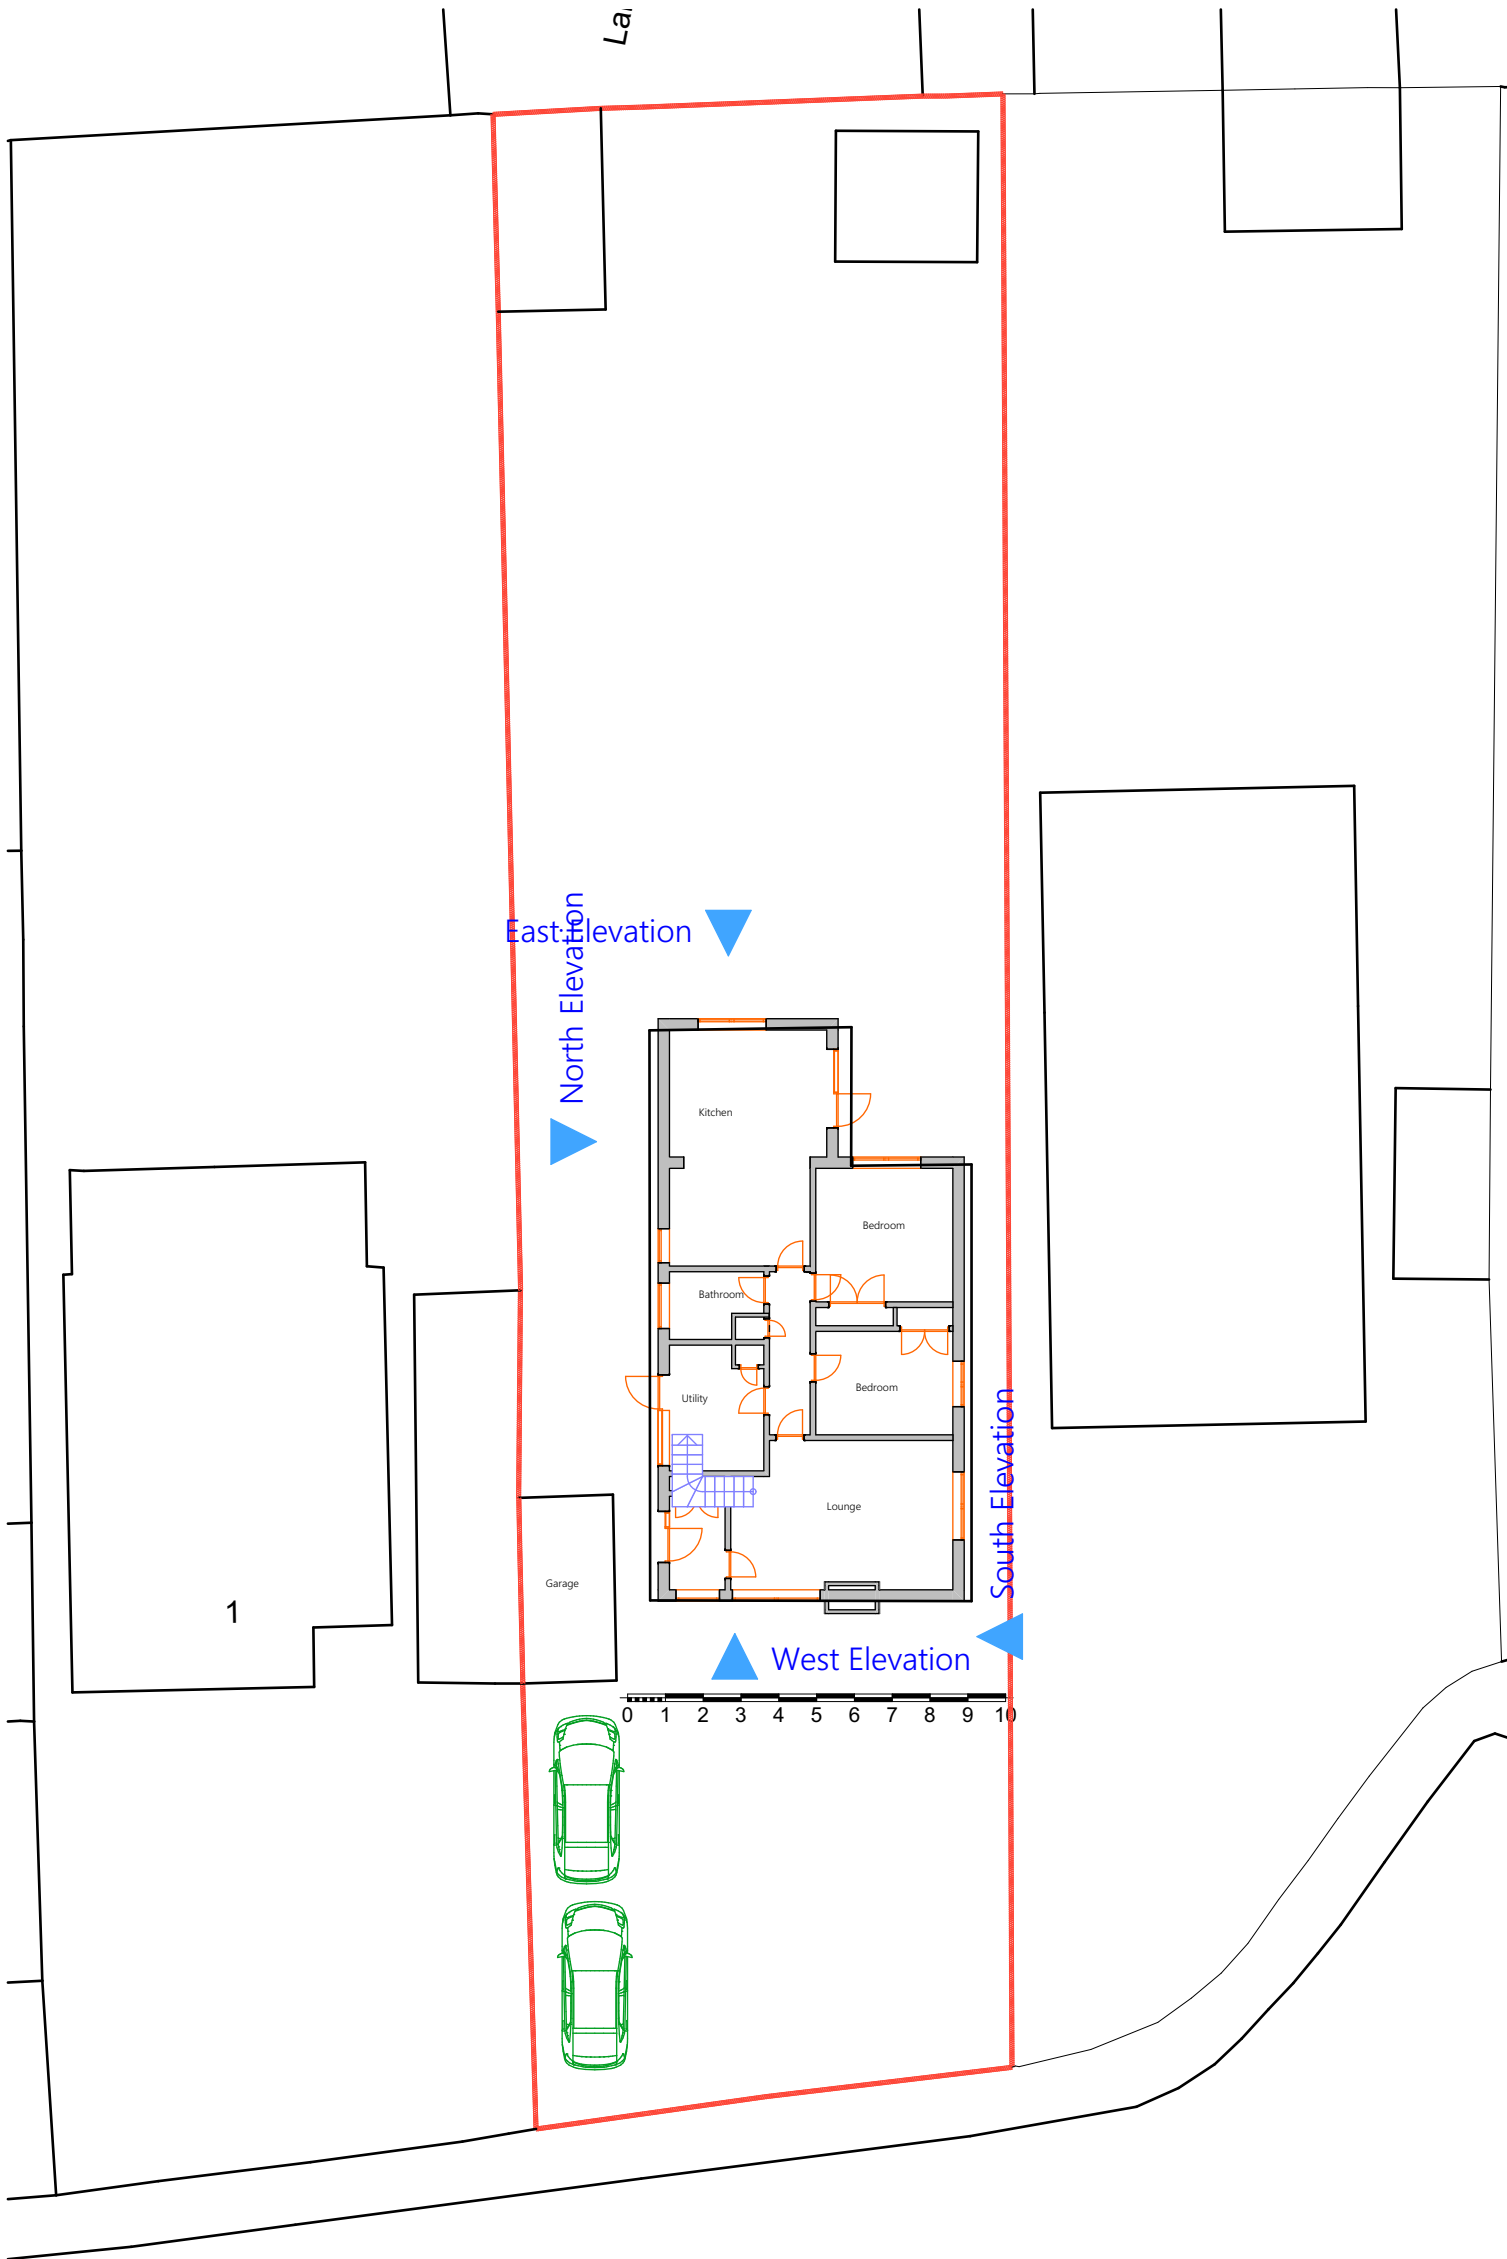

3 Site Plan Proposed 1:200



1 Location Plan 1:1250

ARCHITECHNOLOGY. DESIGN

This document and its design content is copyright ©. It shall be read in conjunction with all other associated project information including models, specifications, schedules and related consultants documents. Do not scale from documents. All dimensions to be checked on site. Immediately report any discrepancies, errors or omissions on this document to the Originator. If in doubt ASK.

Scales @ A1
1:1250, 1:200, 1:100, 1:50, 1:25, 1:10, 1:5, 1:2, 1:1
Date
2026-06-10

Client Approval
A - Approved
B - Approved with Comments
C - Do Not Use

Layout Title
Site Plan

Architecttechnology.design
179 Edwin Road Rainham, Kent ME8 0AH

Project
2 Ashleigh Close - Grant Benbow - DA13 OTS - LC

status
Planning Application

Site Address
2 Ashleigh Close Culverstone, Meopham DA13 OTS

Drawing Number
project originator zone level type role number rev

Layout ID
01 01 - WIP