

east elevation


EXISTING 17' HIGH OVER 8' HIGH ROOF
REPLACED WITH 12' HIGH ROOF

ROOF: GALVALUME CORRUGATED METAL SHEET
CLADDING: 12' HIGH, 12' WIDE, 12' DEEP
WALLS: 12' HIGH, 12' WIDE, 12' DEEP
FLOOR: 12' HIGH, 12' WIDE, 12' DEEP

CLADDING: 12' HIGH, 12' WIDE, 12' DEEP
WALLS: 12' HIGH, 12' WIDE, 12' DEEP
FLOOR: 12' HIGH, 12' WIDE, 12' DEEP


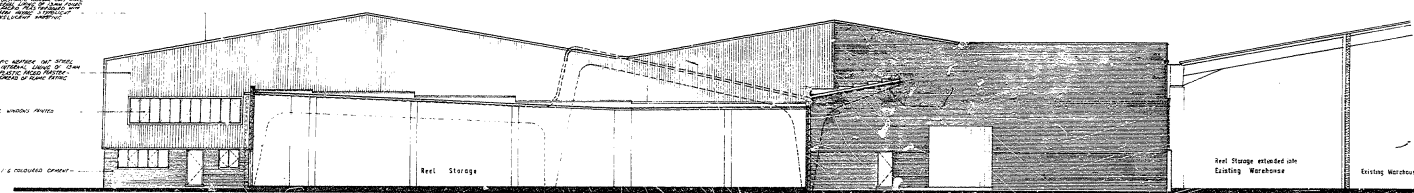


north elevation

section cc

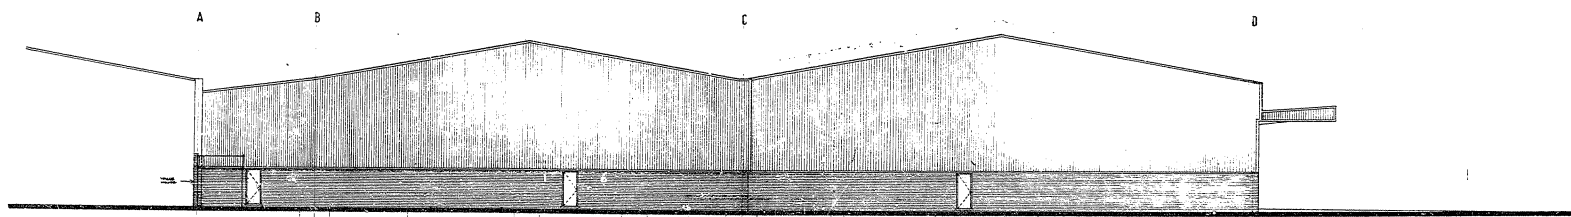

south elevation

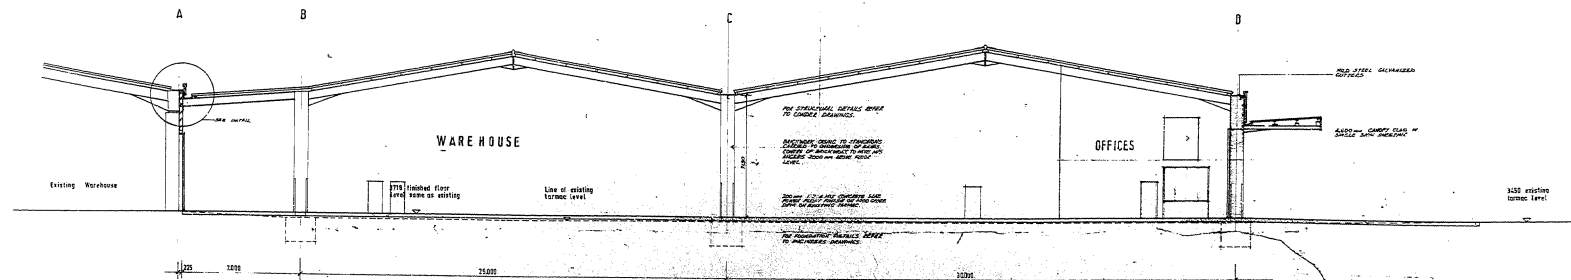

section bb

DATE: 1958	June 78	SCALE: 1/100
DRAWN BY: 1058	June 78	SCALE: 1/100
CHECKED BY: 1058	June 78	SCALE: 1/100
DESIGNED BY: 1058	June 78	SCALE: 1/100
Derek Phillips Partnership Chartered Architects 9, Weymouth Road, Glastonbury, Wilt. Glastonbury G42 8 6 6588		
TITLE: ELEVATIONS & SECTION FOR: WAREHOUSE EXTENSION, BOWATER SCOTT, NORTHWEST.		
Bowater Scott Corporation Limited GROUP TECHNICAL & ENGINEERING SERVICES WAREHOUSE AND FACTORY DEVELOPMENT		
PROJECT NO: 540	DRAWING NO: 01A/221	SHEET: 5

RECORD DRAWING