




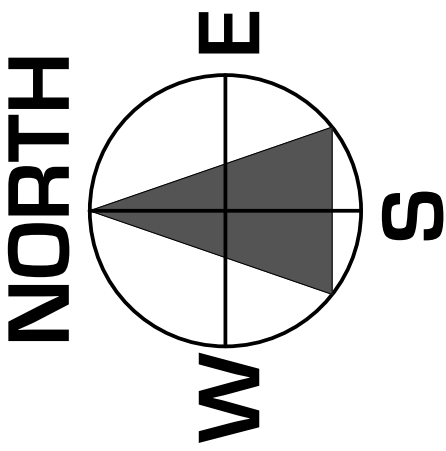


NOT TO SCALE - FOR REFERENCE ONLY

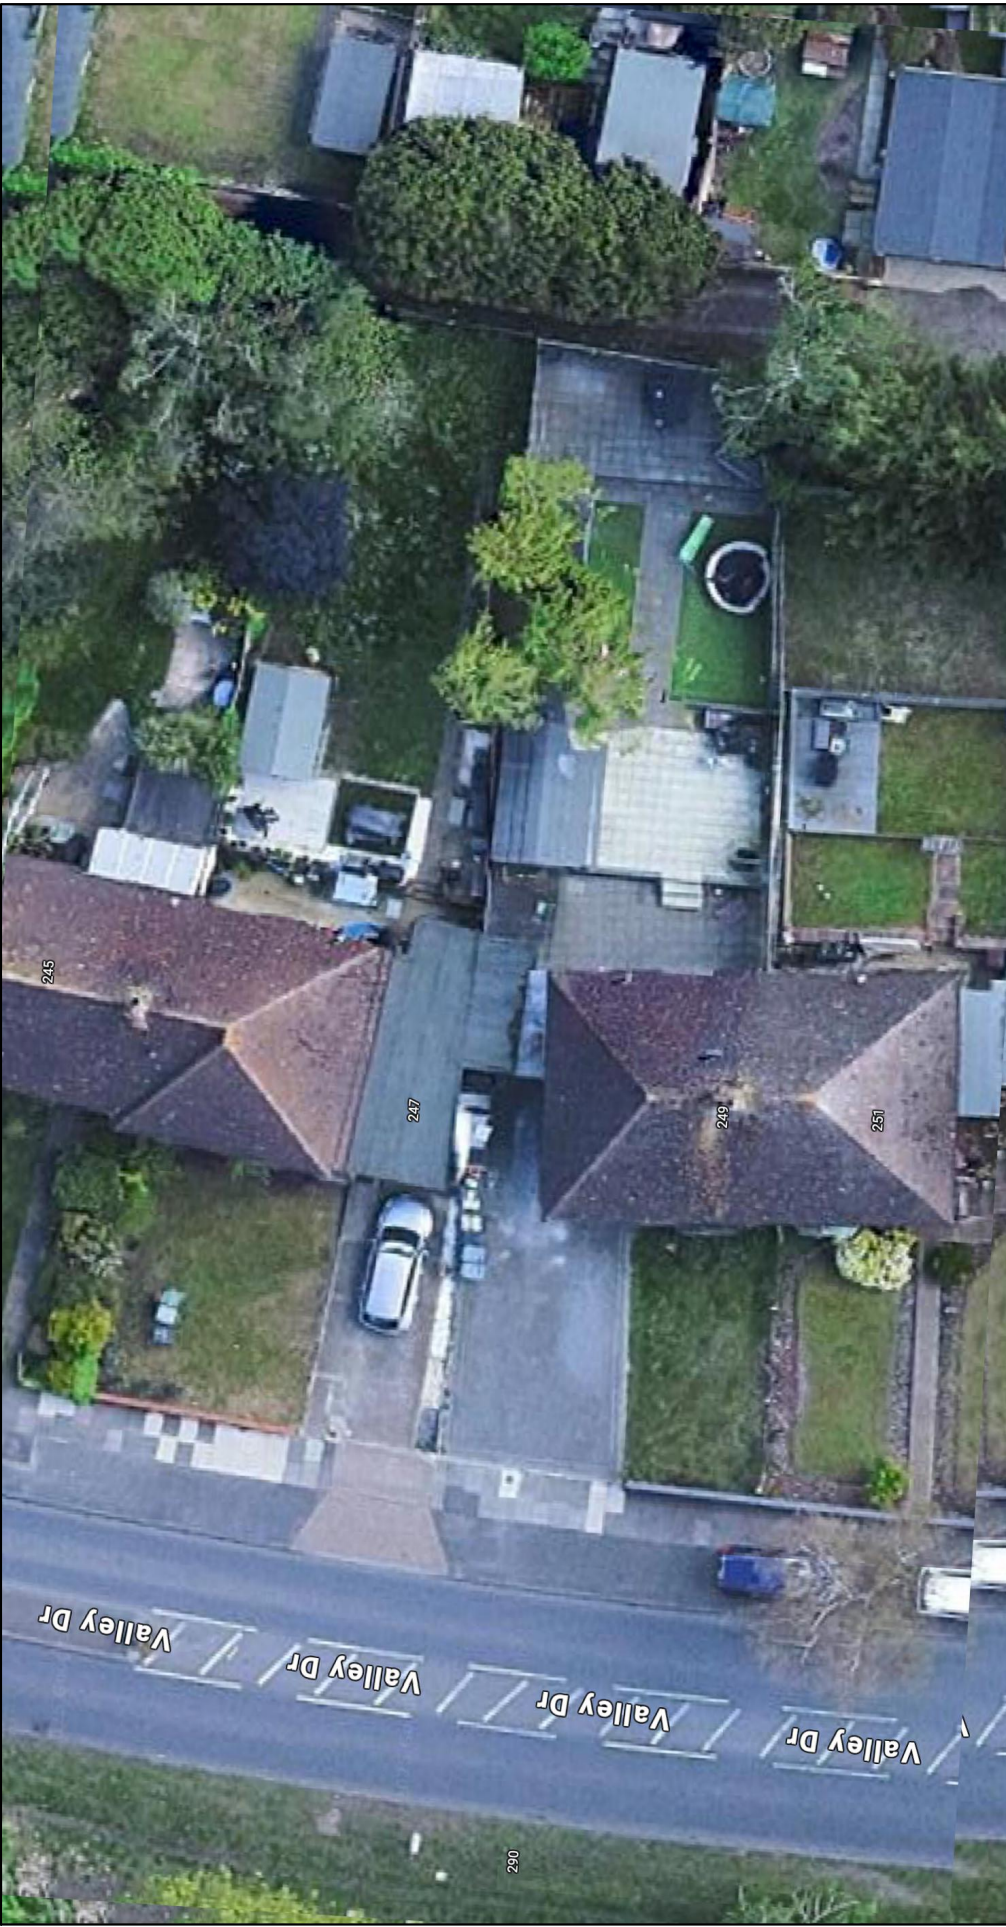


NOT TO SCALE - FOR REFERENCE ONLY

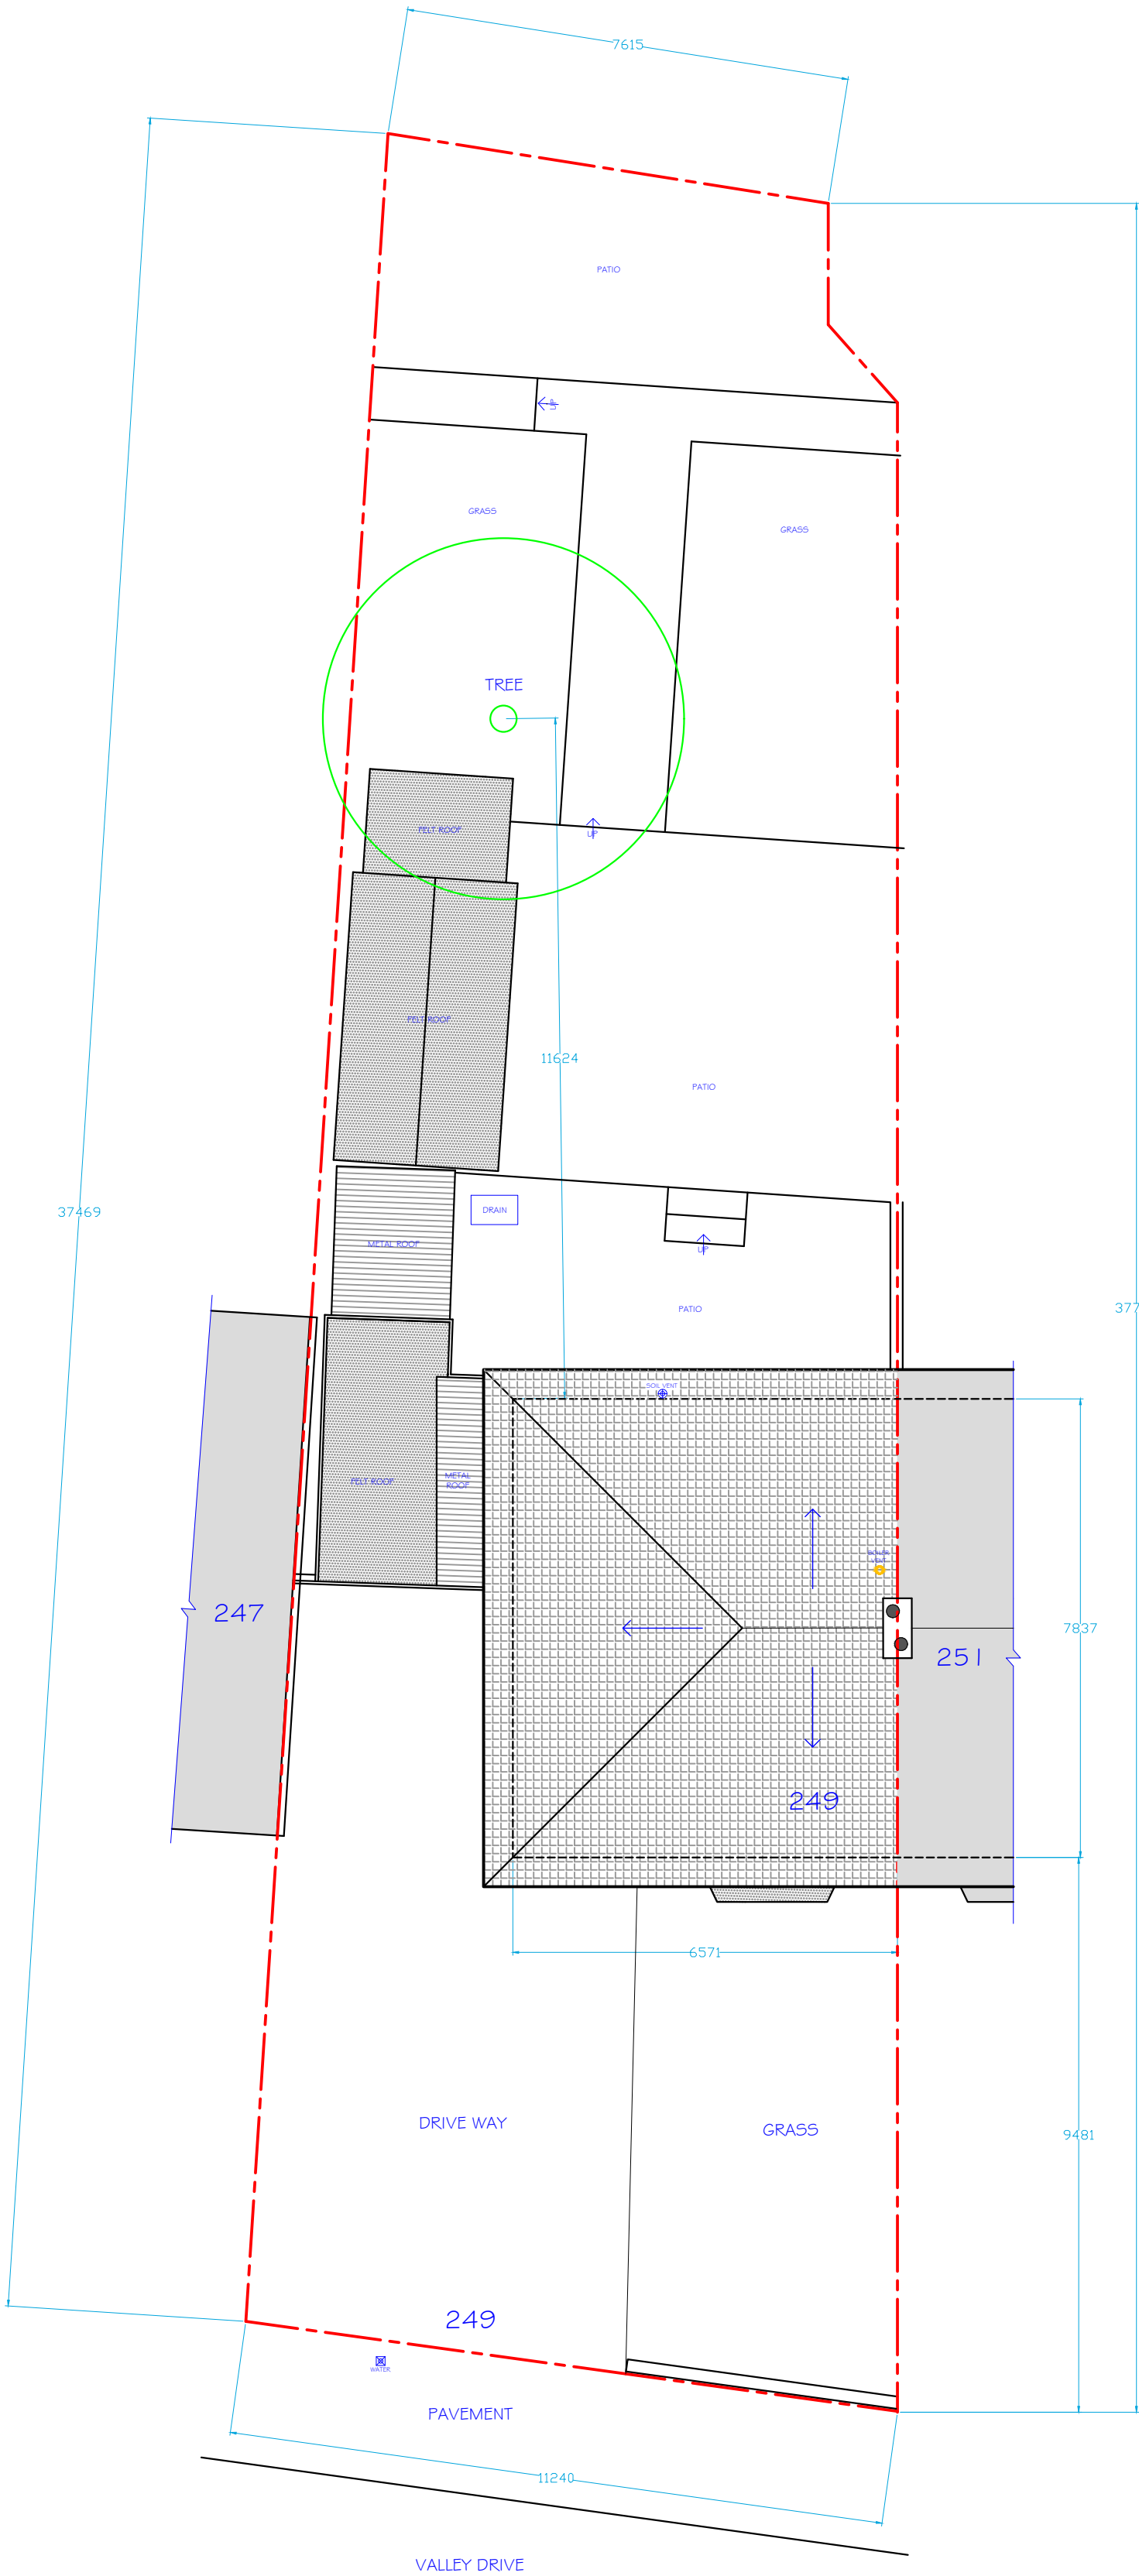

EXISTING ROOF LEVEL - SITE LAYOUT

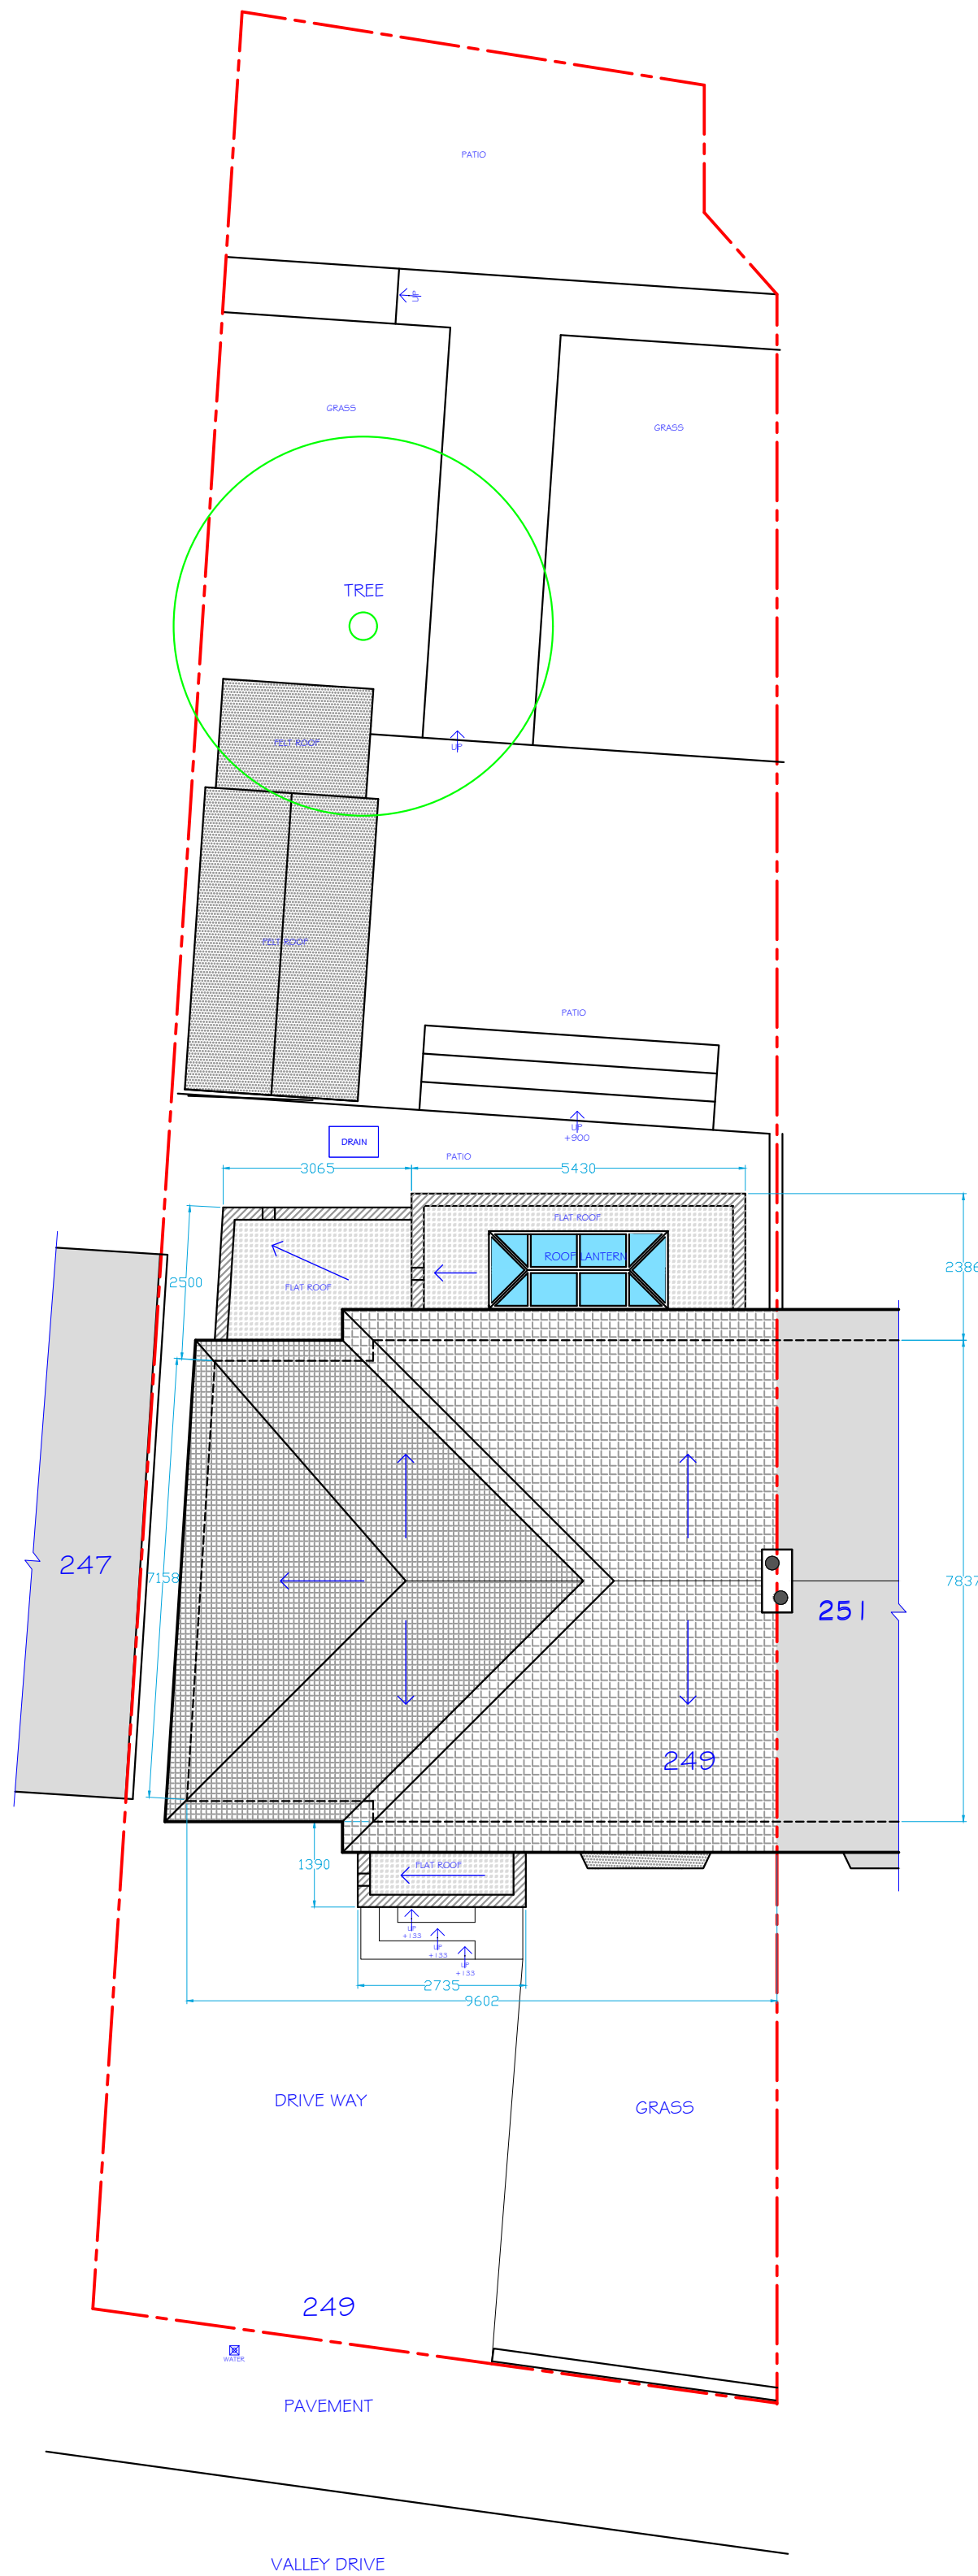

PROPOSED ROOF LEVEL - SITE LAYOUT

 

| REV. | DESCRIPTION | DATE | BY |
|------|-------------|------|----|
|      |             |      |    |

NOTES

OPEN  
PAGE  
STUDIO

OPENPAGE-STUDIO

7 Ascot Road,  
Gravesend, Kent,  
DA12 5AL  
tel: 07960249322  
email: info@openpage-studio.com

CLIENT  
Mr & Mrs Dixon

PROJECT  
New House Extension

ADDRESS  
249, Valley Drive  
Gravesend, Kent.  
DA12 5SQ

DRAWING  
EXISTING & PROPOSED  
SITE PLANS

|           |                       |           |            |
|-----------|-----------------------|-----------|------------|
| CONTRACT: | 0150                  | JOB:      | 01         |
| DRAWING:  | 0150 - 01 - <b>01</b> | REVISION: | -          |
| SCALE:    | 1:100                 | SHEET:    | A1         |
| DRAWN BY: | C Page                | DATE:     | 30/10/2025 |

DO NOT SCALE - ALL DIMENSIONS TO BE VERIFIED PRE MANUFACTURE AND/OR ON SITE.  
THIS DRAWING IS THE PROPERTY OF OPENPAGE-STUDIO LTD. AND IS NOT TO BE COPIED,  
REPRODUCED, RETAINED OR DISCLOSED TO ANY UNAUTHORIZED PARTY, EITHER  
WHOLLY OR IN PART WITHOUT THE CONSENT OF OPENPAGE-STUDIO LTD.

© THIS DRAWING IS COPYRIGHT