


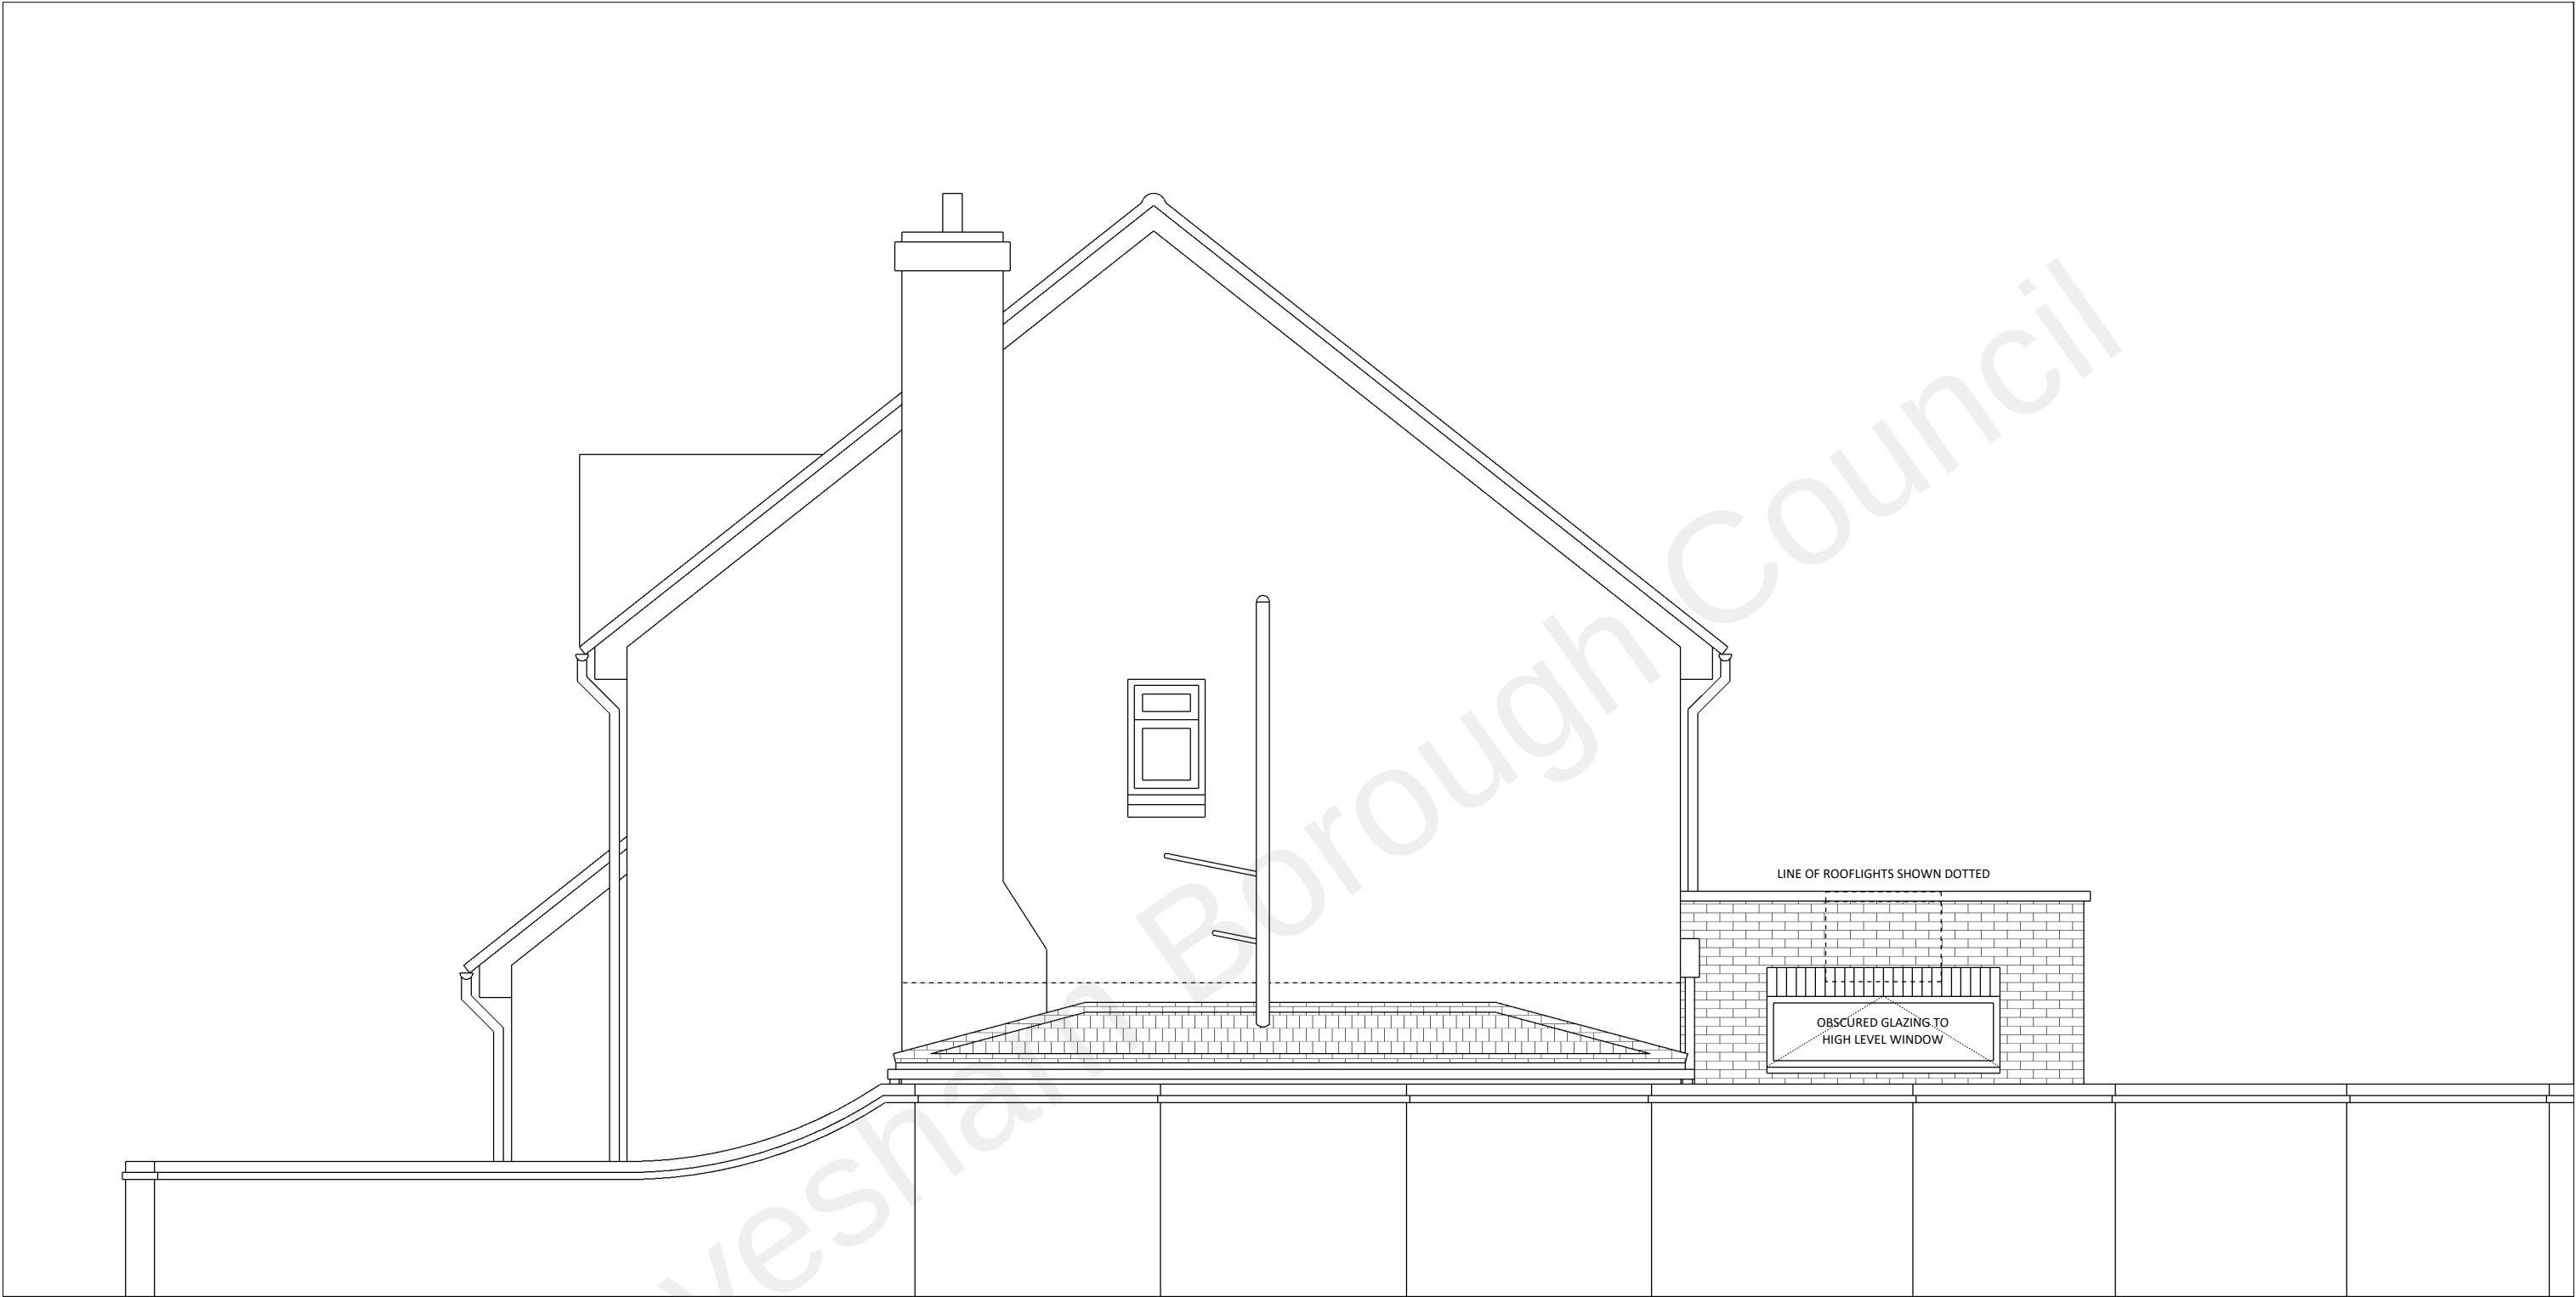

EXTERNAL MATERIALS

Roof

Inverted green flat roof to rear extension
and
pitched roof tiles to match existing to side extension with lead flashings to top of existing boundary wall

External Wall

Chalk white render to existing first floor of south elevation only, replacement natural finish cedar cladding to existing dormer window to south elevation and brickwork to match existing with PCC copings to rear and side extensions

Windows, Doors and Rooflights

All existing external windows and doors to be replaced with all replacement and new windows, doors and rooflights to be solid and/or part/fully clear double glazed grey RAL 7016 timber/metal/UPVC framed

Rainwater and Sanitation Goods

Black UPVC to match existing

Steve Baker Architect
78 Pound Road East Peckham Tonbridge Kent TN12 5BJ
18 Hatton Place London EC1M 8RU
T: +44 (0)1622 870275
E: contact@stevebakerarchitect.com
W: www.stevebakerarchitect.com


S	R	Date	Description
---	---	------	-------------

Note - Do not scale from this drawing. All dimensions must be checked on site by the contractor and any discrepancies reported immediately.



MR and MRS R. STALLEY

© COPYRIGHT 2022 STEVE BAKER ARCHITECT
Ordnance Survey. © Crown Copyright 2022. All rights reserved.
Supplied by UK Map Centre Licence number 100048957.

 

Client:
MR and MRS R. STALLEY
Project Title:
HENLEY DEANE, NORTHFLEET
Status: PLANNING Stage: P Scale: 1:50 Sheet: A3

Drawing Title:
PROPOSED EAST ELEVATION

Project No:	Disc:	Building:	Package:	Drawing No:	Revision:
A22070	A	-	-	1132	_