

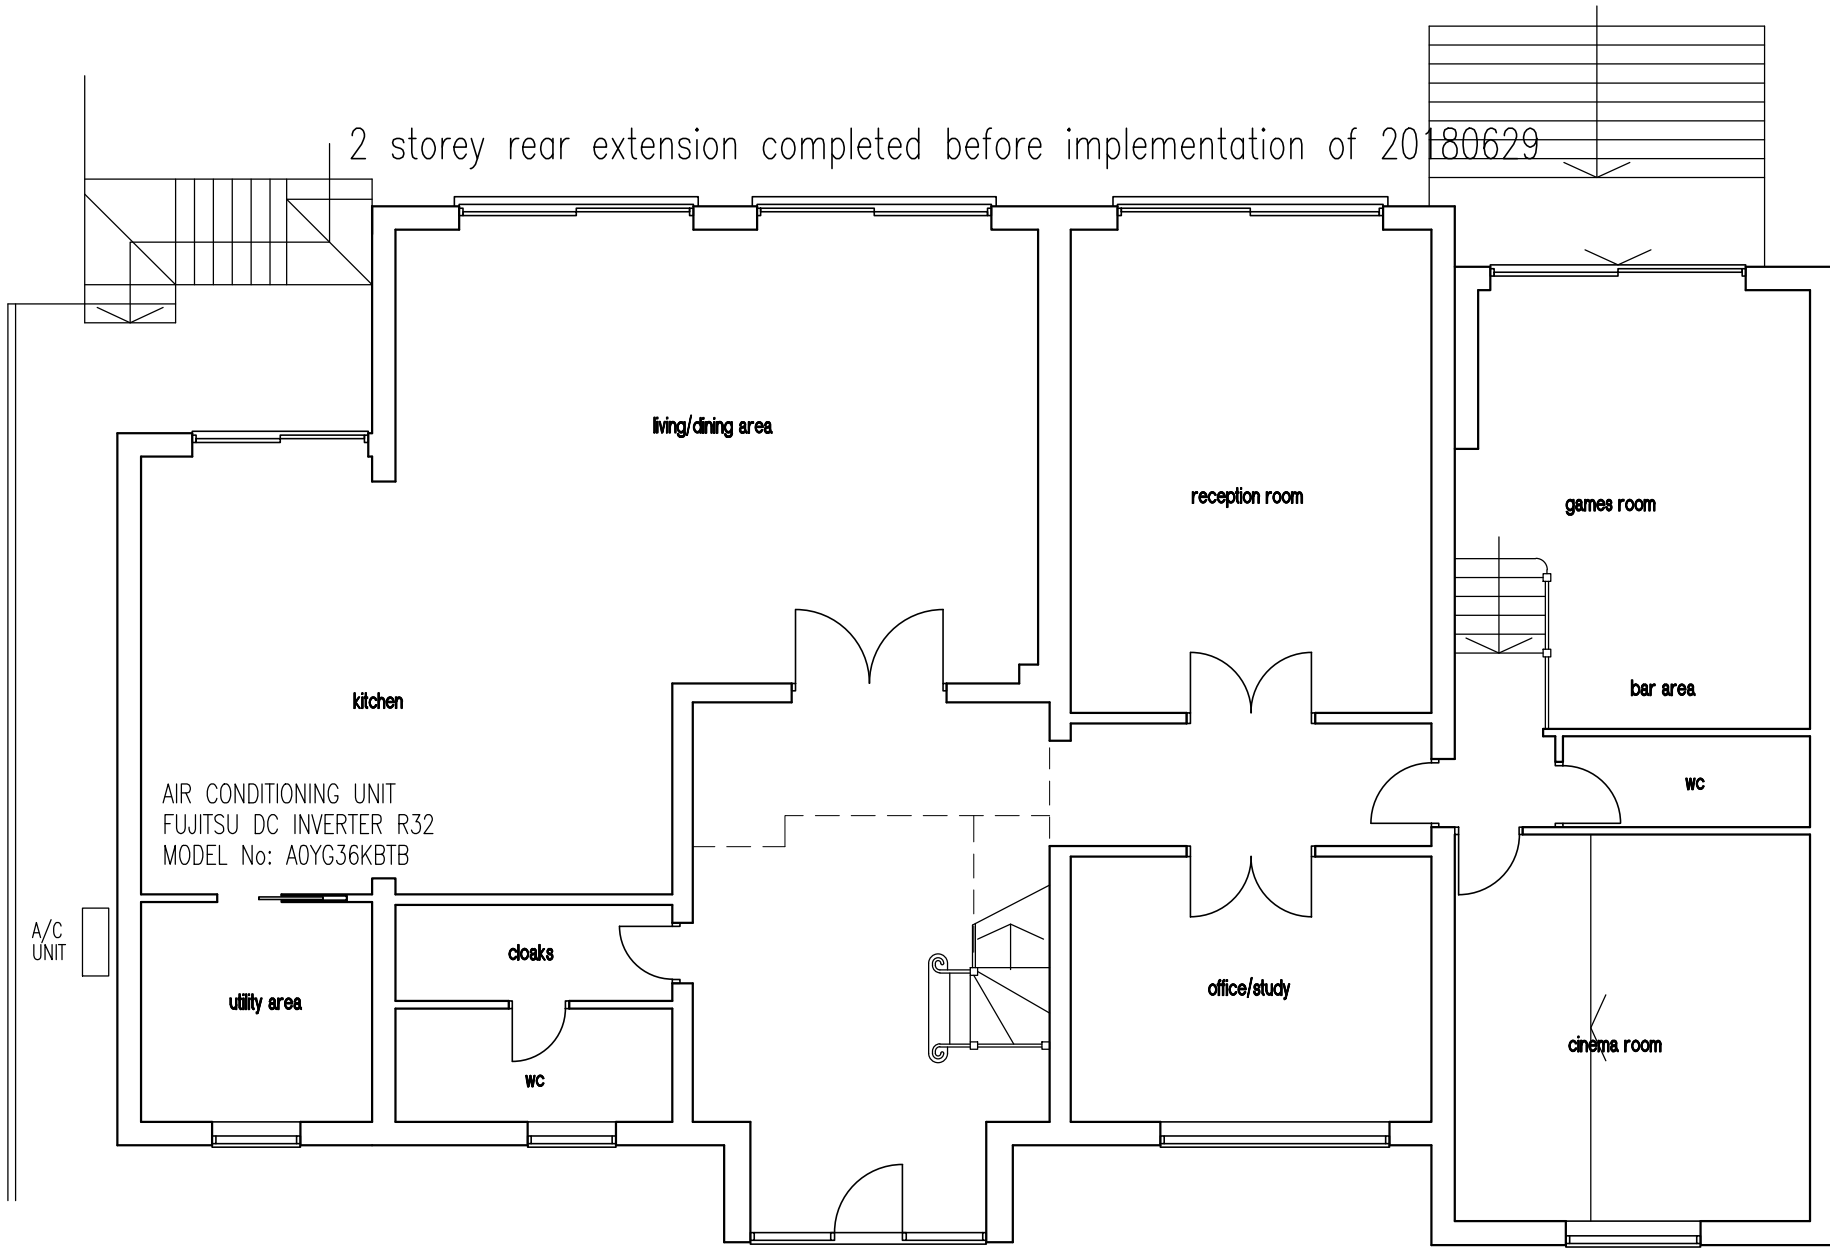



COPYRIGHT RESERVED
ALL DIMENSIONS TO BE CHECKED BY CONTRACTOR ON SITE.
SUPERVISOR TO BE NOTIFIED OF ALL DISCREPANCIES PRIOR
TO WORKS COMMENCING.

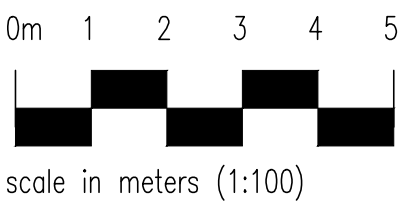


ground floor

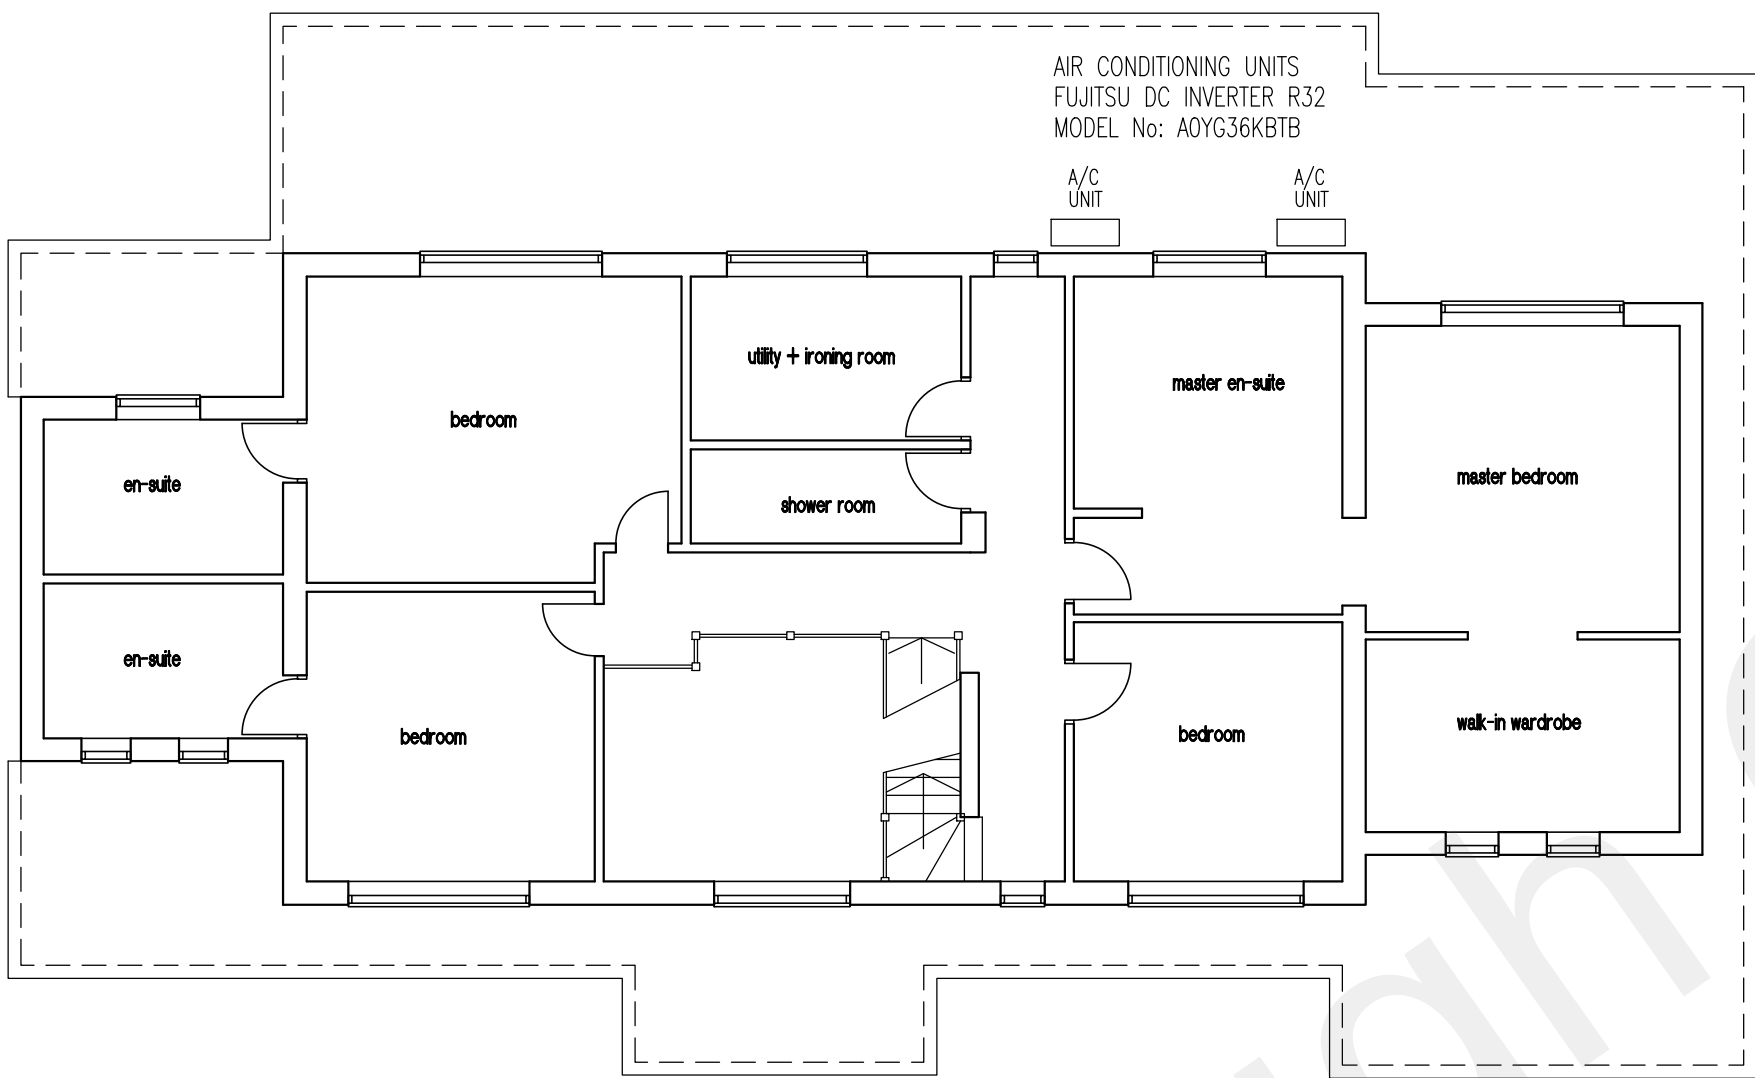

first floor

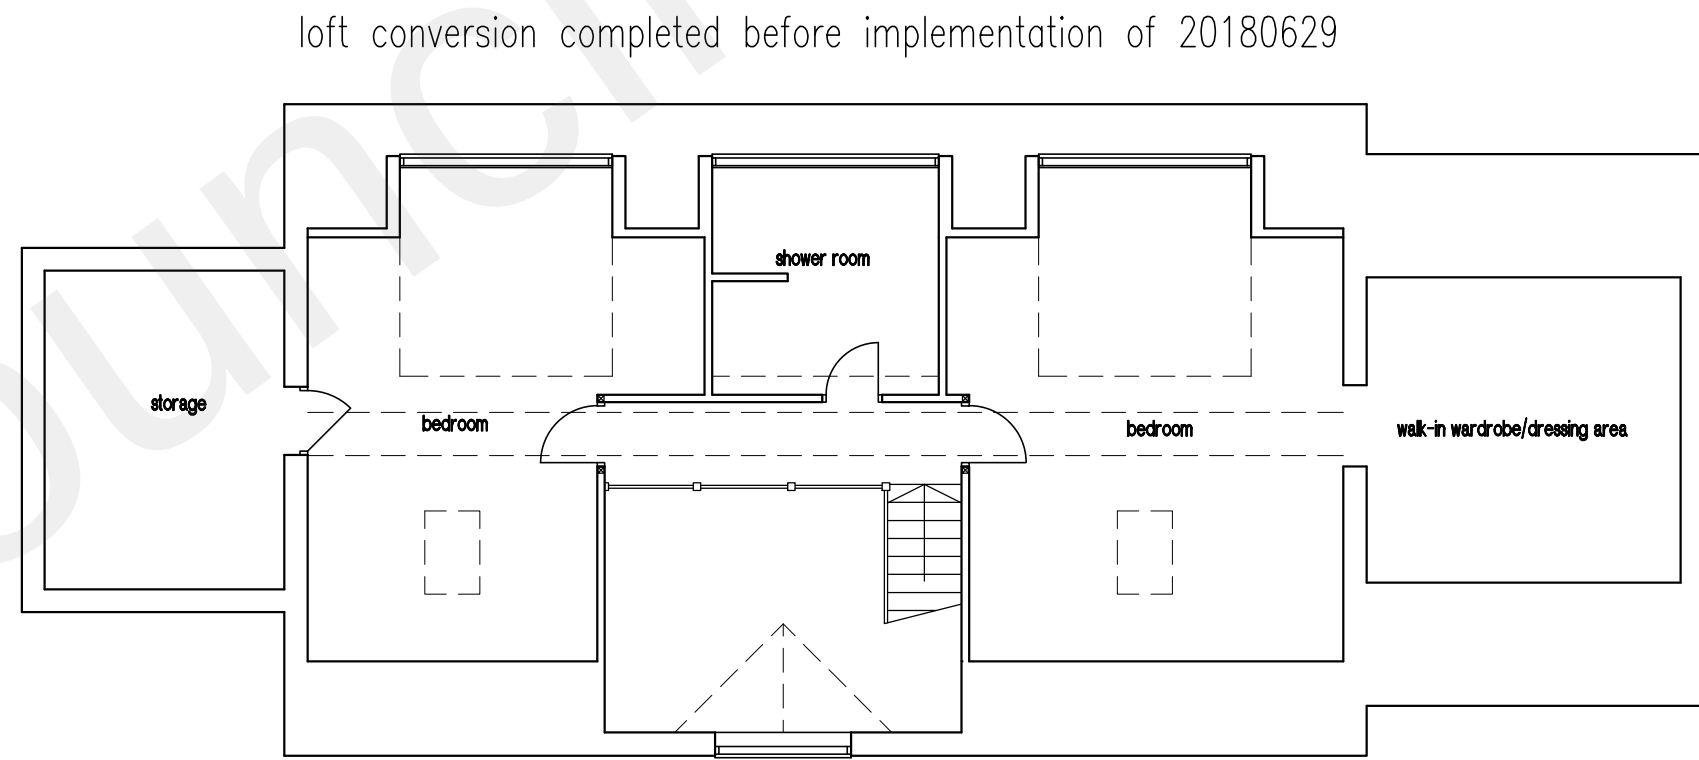


attic floor

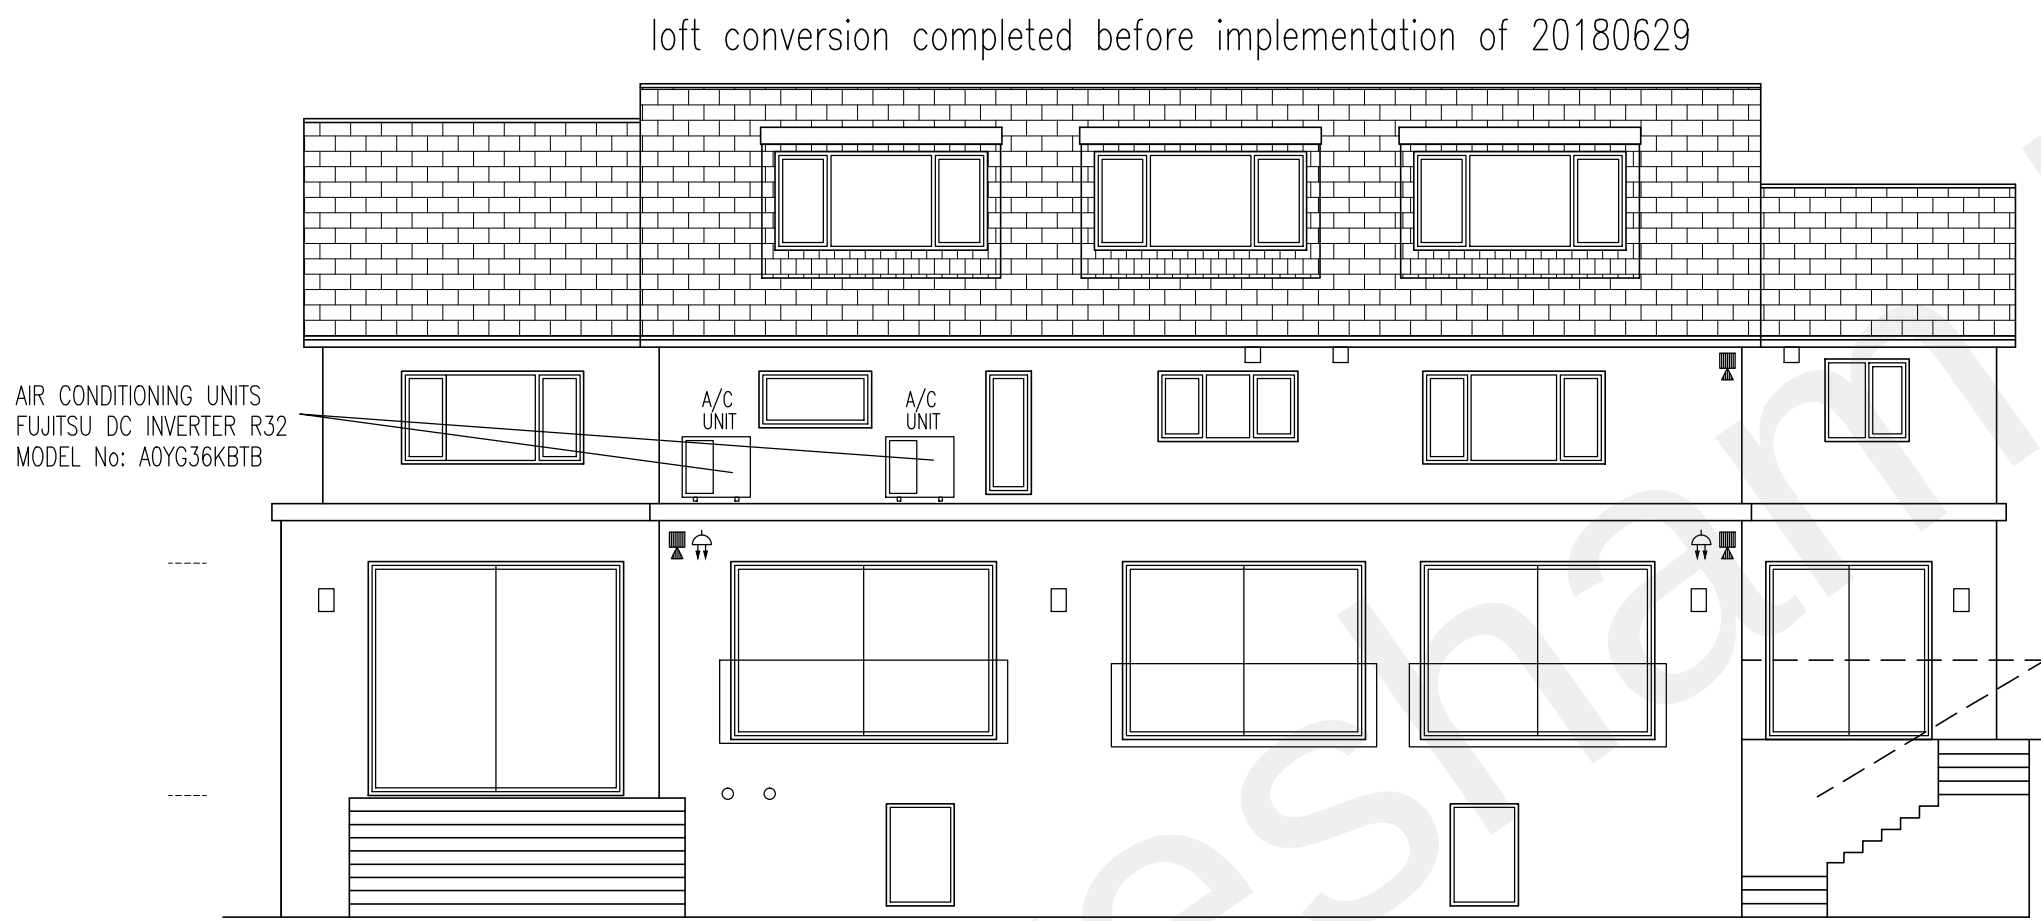


rear elevation



front elevation

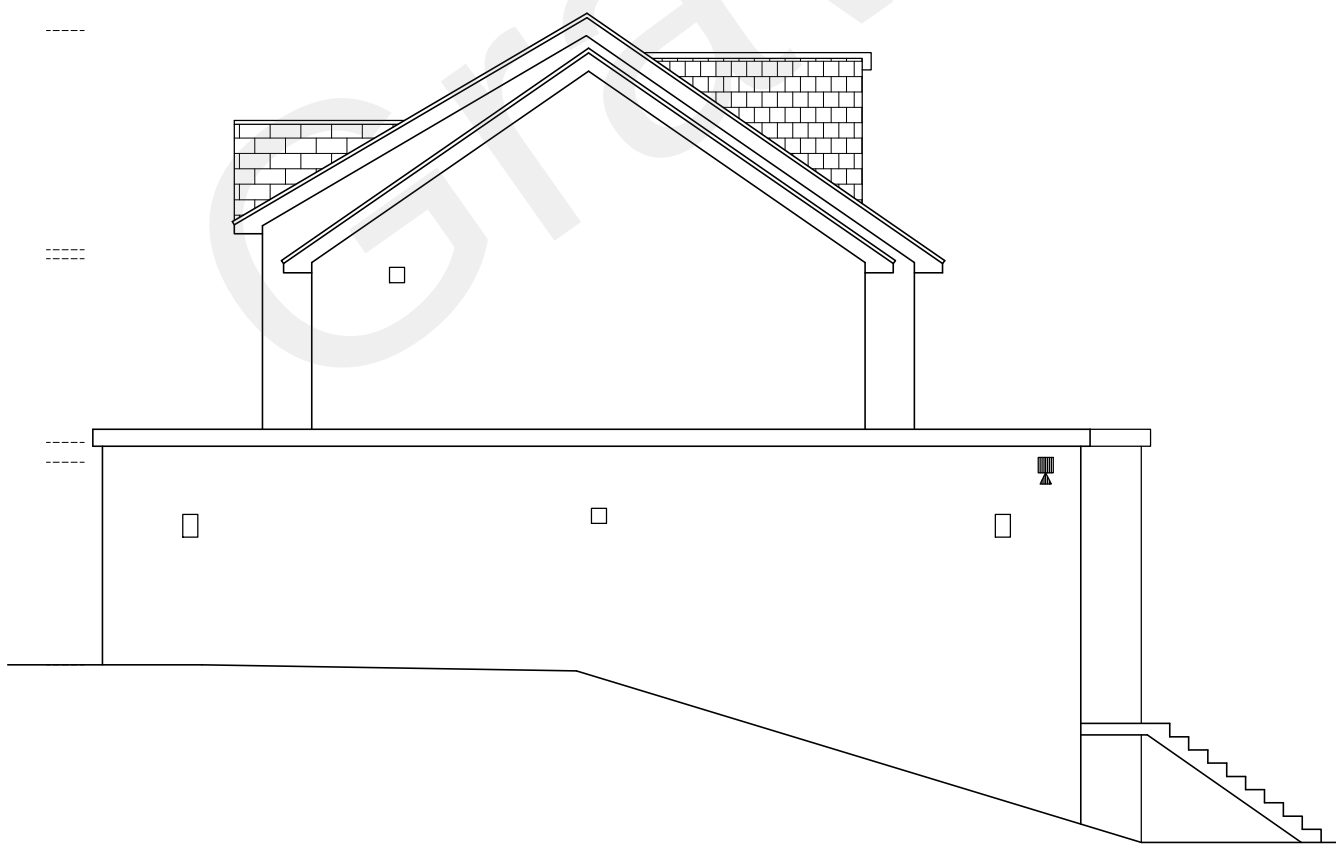

rh side elevation

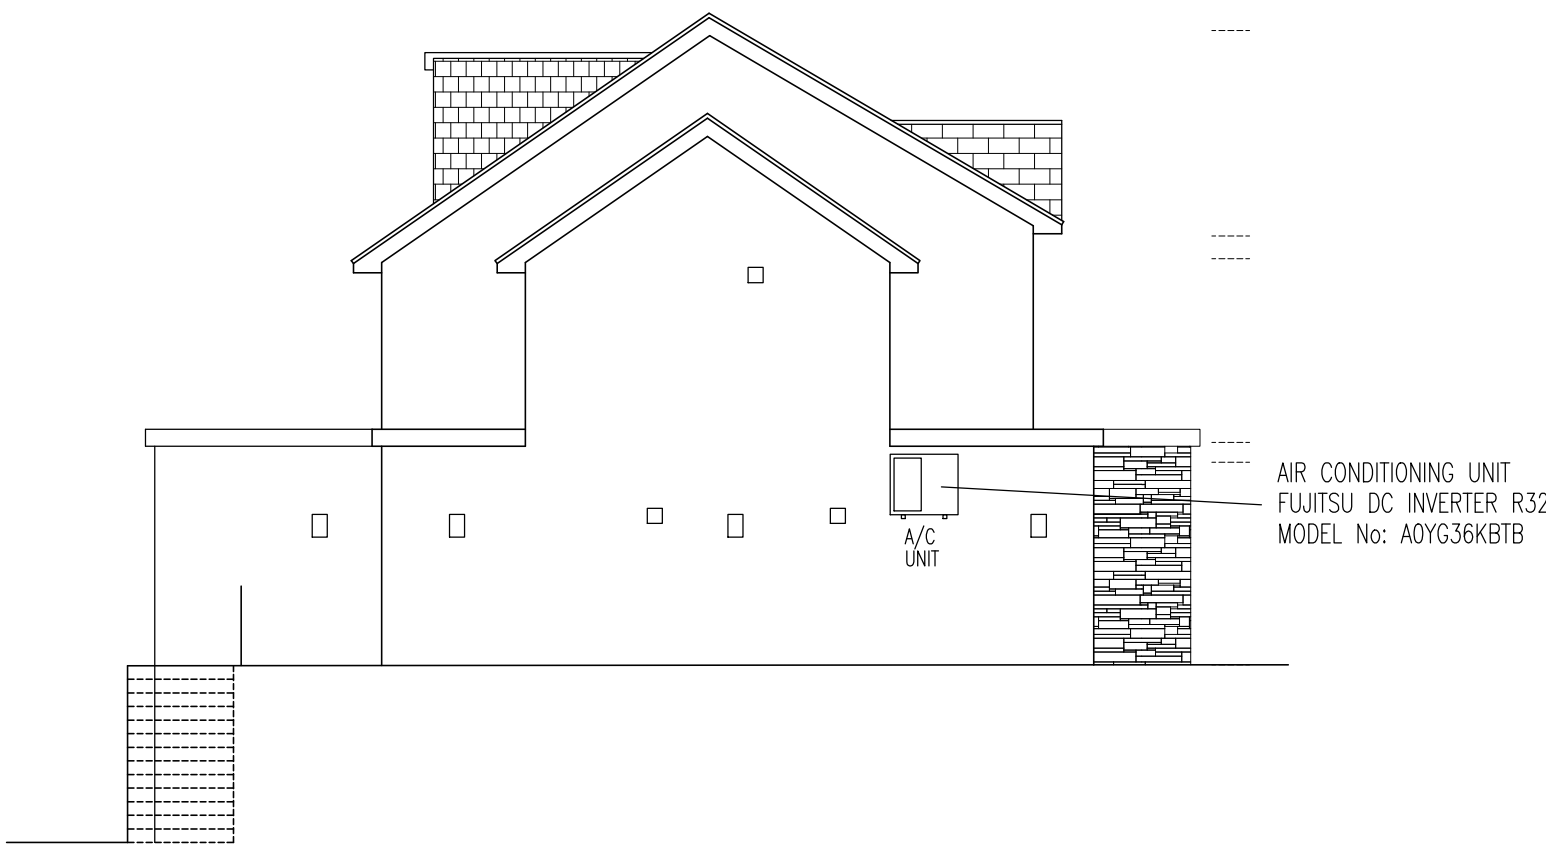

lh side elevation

- J S DESIGNS -
Suite 3, West Hill House, West Hill
Dartford, Kent DA1 2EU
Tel: 01322 286506 Fax: 01322 286504
e mail: js.designs@btconnect.com
website: jsdesignsstd.co.uk

Client :
Mr & Mrs Rana

Property Address :
Ringland
Pear Tree Lane

Drawing Title :
Plans & Elevations
AIR CONDITIONING UNITS

Scale : 1:100	Date : July22	By : JPS
-------------------------	-------------------------	--------------------

Drawing Number : 15031-05 **Amendment :**