



Existing South Elevation
(Front)

Notes:


Do not scale from this drawing.
All dimensions to be verified on site and is in mm.
Builder to verify all dimensions, heights and levels prior to commencing work.
All documents shall be checked to ensure that they are complete and correct.
The contractor before construction commences. In the event of any discrepancy,
The contractor in preparing his estimate shall visit the site and
The contractor shall issue all statutory notices to the local Authority.



Existing West Elevation
(Flank)



Existing North Elevation
(Rear)

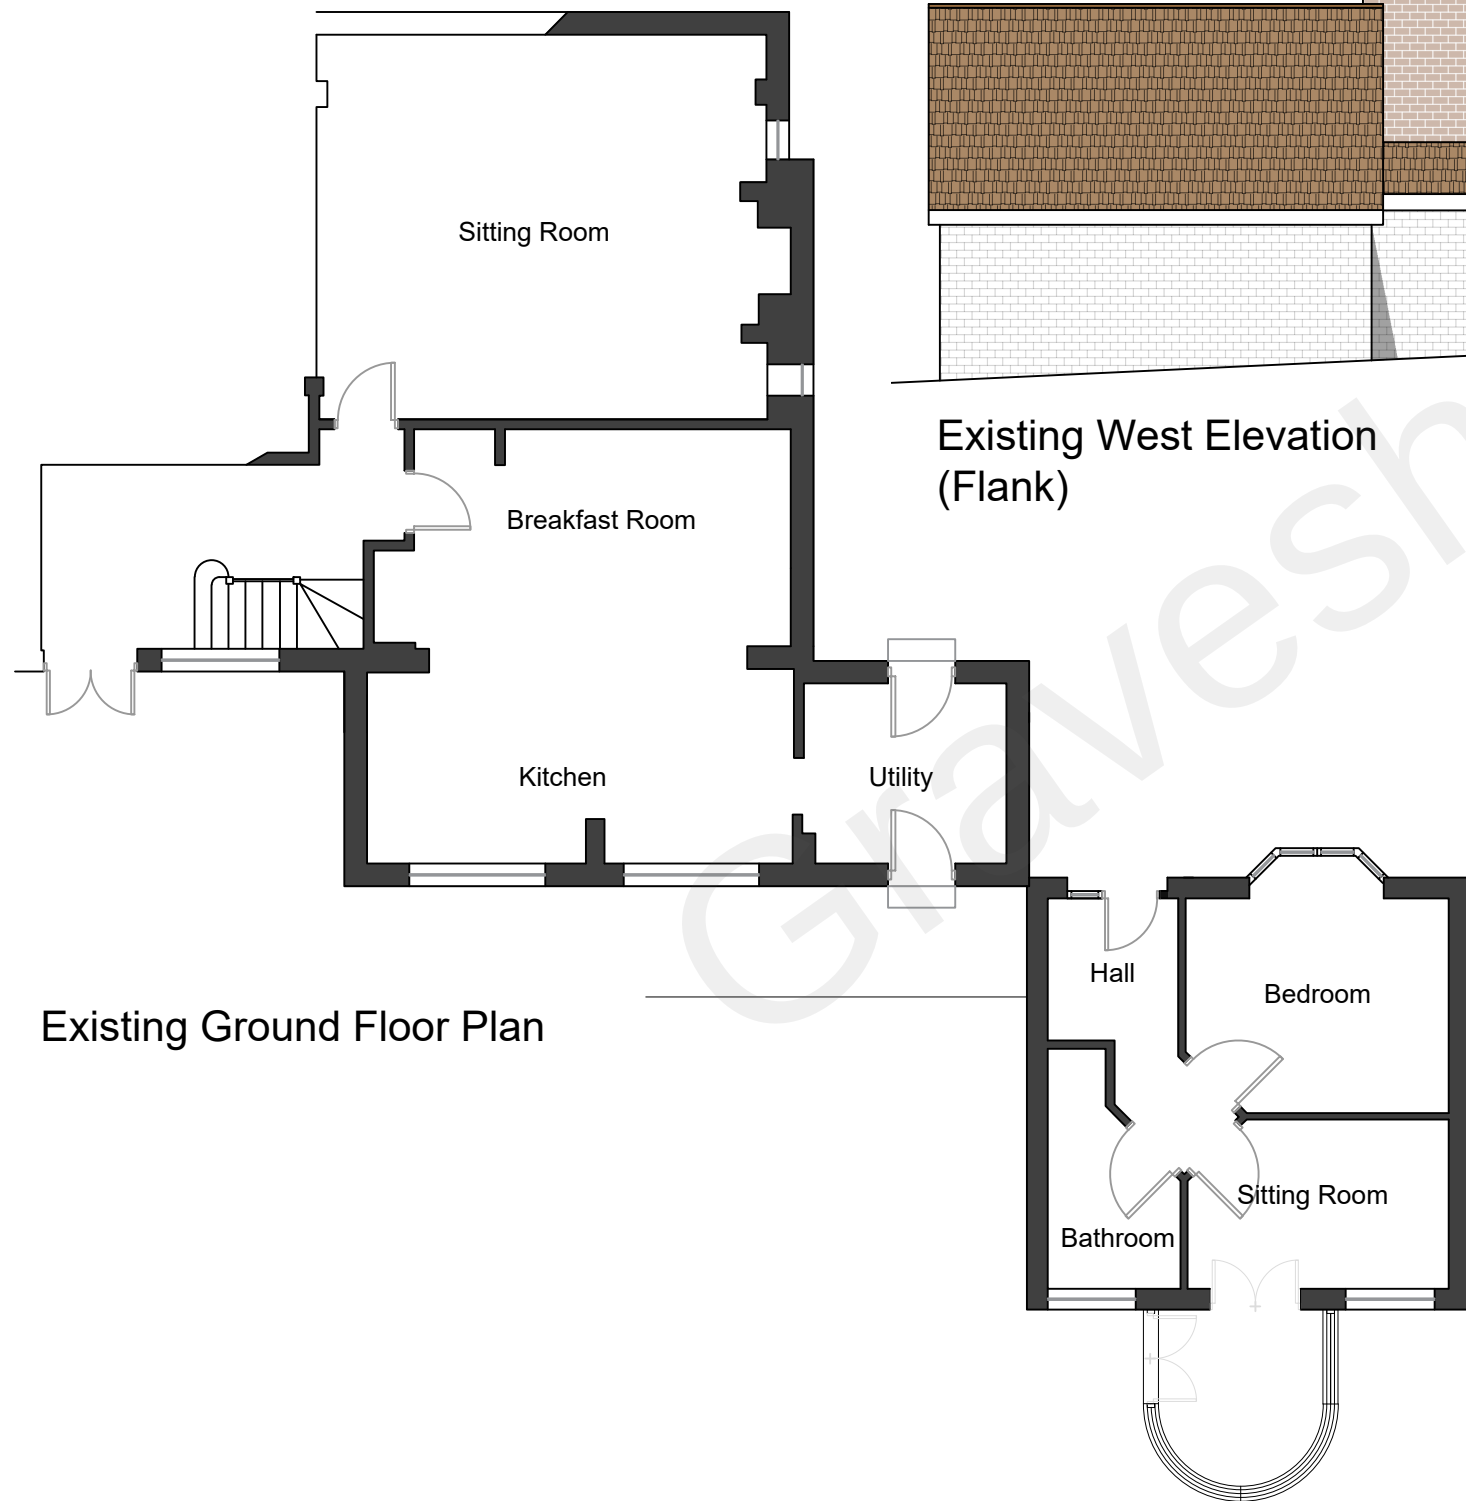

Existing Ground Floor Plan

A	—	—	—	—	—
REV:	DESCRIPTION:	BY:	DATE:		

STATUS:

PLANNING



Whitehall Place
47 The Terrace,
Gravesend, Kent
DA12 2DL

01474 247 787
info@barronedwards.co.uk
www.barronedwards.co.uk

SITE:	Ewhurst Bowesden Lane Shorne, Gravesend DA12 3LA
TITLE:	Existing Plans Existing Elevations

Scale 1:100



SCALE AT A2:	DATE:	DRAWN:
1:100	07.07.22	SA
PROJECT NO:	DRAWING NO:	REVISION:
BL-A	002	A