




Proposed Street Scene




North Elevation

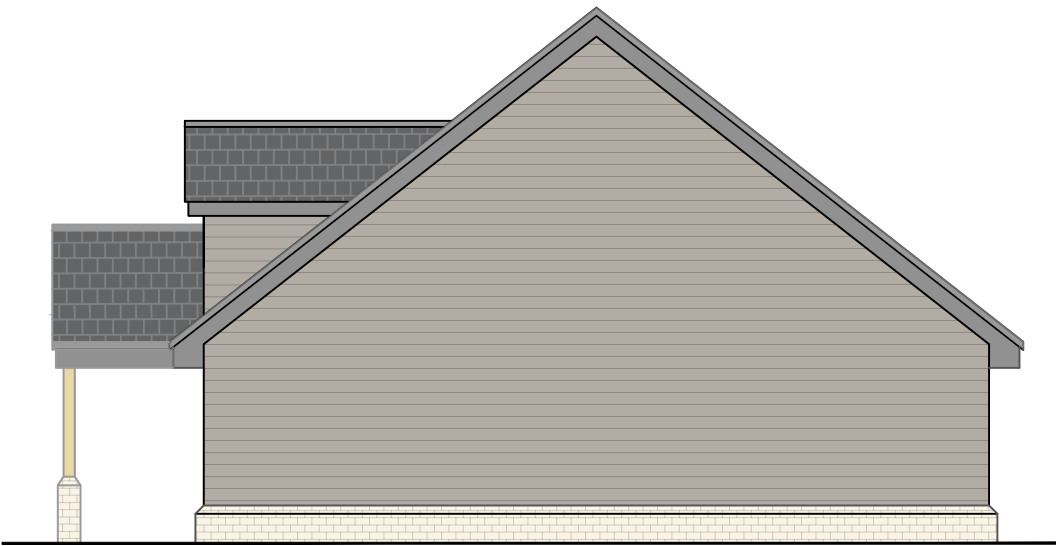


East Elevation




South Elevation

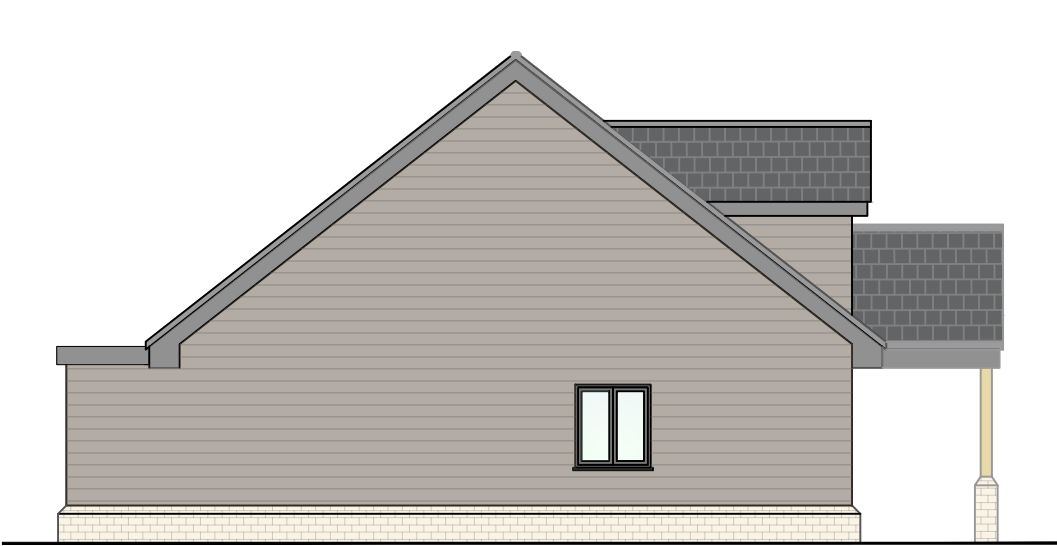


West Elevation

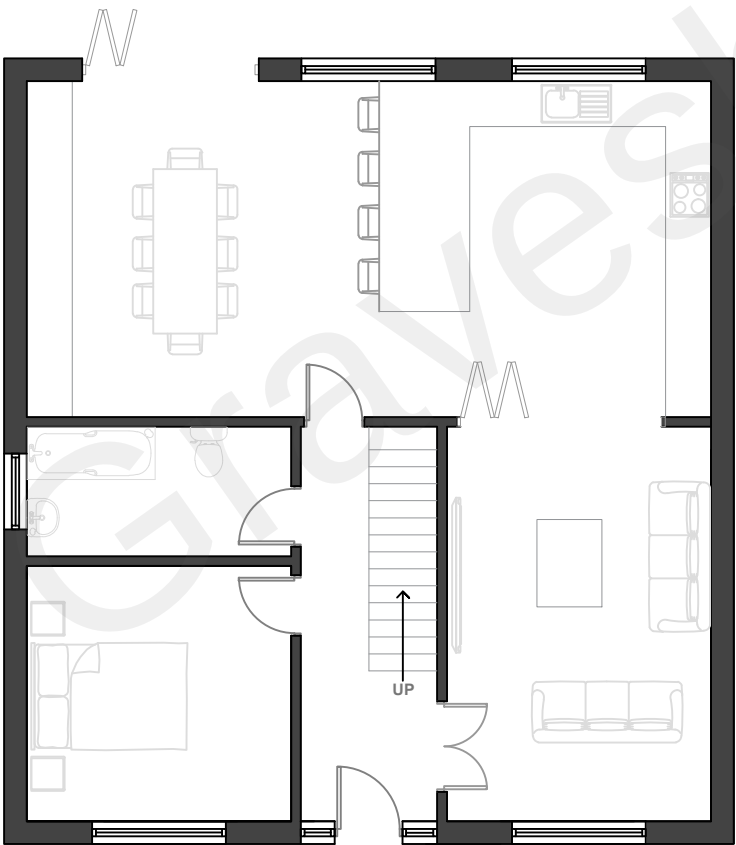

Ground Floor Plan

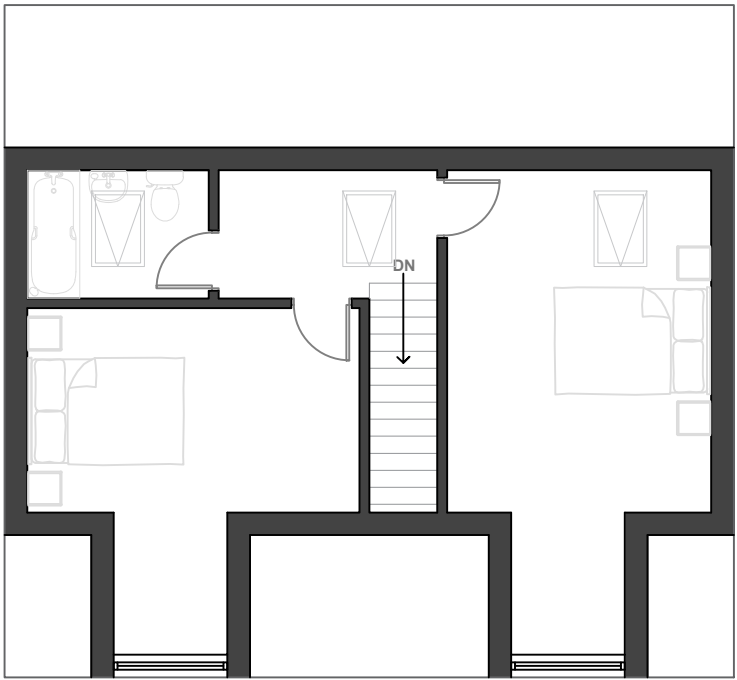

First Floor Plan

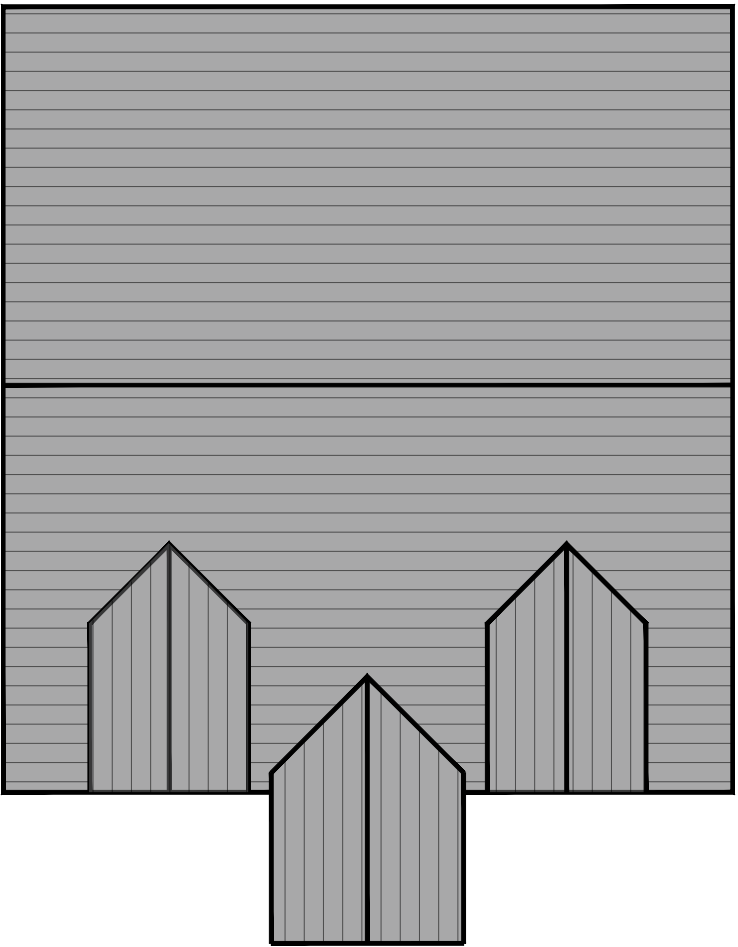

Roof Plan

Scale 1:100



Notes:

- Do not scale from this drawing.
- All dimensions to be verified on site and is in mm.
- Builder to verify all dimensions, heights and levels prior to commencing construction.
- All documents shall be checked to ensure that they are complete and correct before construction commences. In the event of any discrepancy, the contractor shall visit the site and issue all statutory notices to the local Authority.

A	—	—	—	—	—
REV:	DESCRIPTION:	BY:	DATE:		
STATUS:					

PLANNING

**BARRON
EDWARDS
STERLING**

Whitehall Place
47 The Terrace,
Gravesend, Kent
DA12 2DL
01474 247 787
info@barronedwards.co.uk
www.barronedwards.co.uk

SITE:

Ewhurst
Bowesden Lane
Shorne, Gravesend
DA12 3LA

TITLE:

Proposed Plans
Proposed Elevations

SCALE AT A2:	DATE:	DRAWN:
1:100	07.07.22	SA
PROJECT NO:	DRAWING NO:	REVISION:
BL—A	003	A