


Scale (m) 1:50

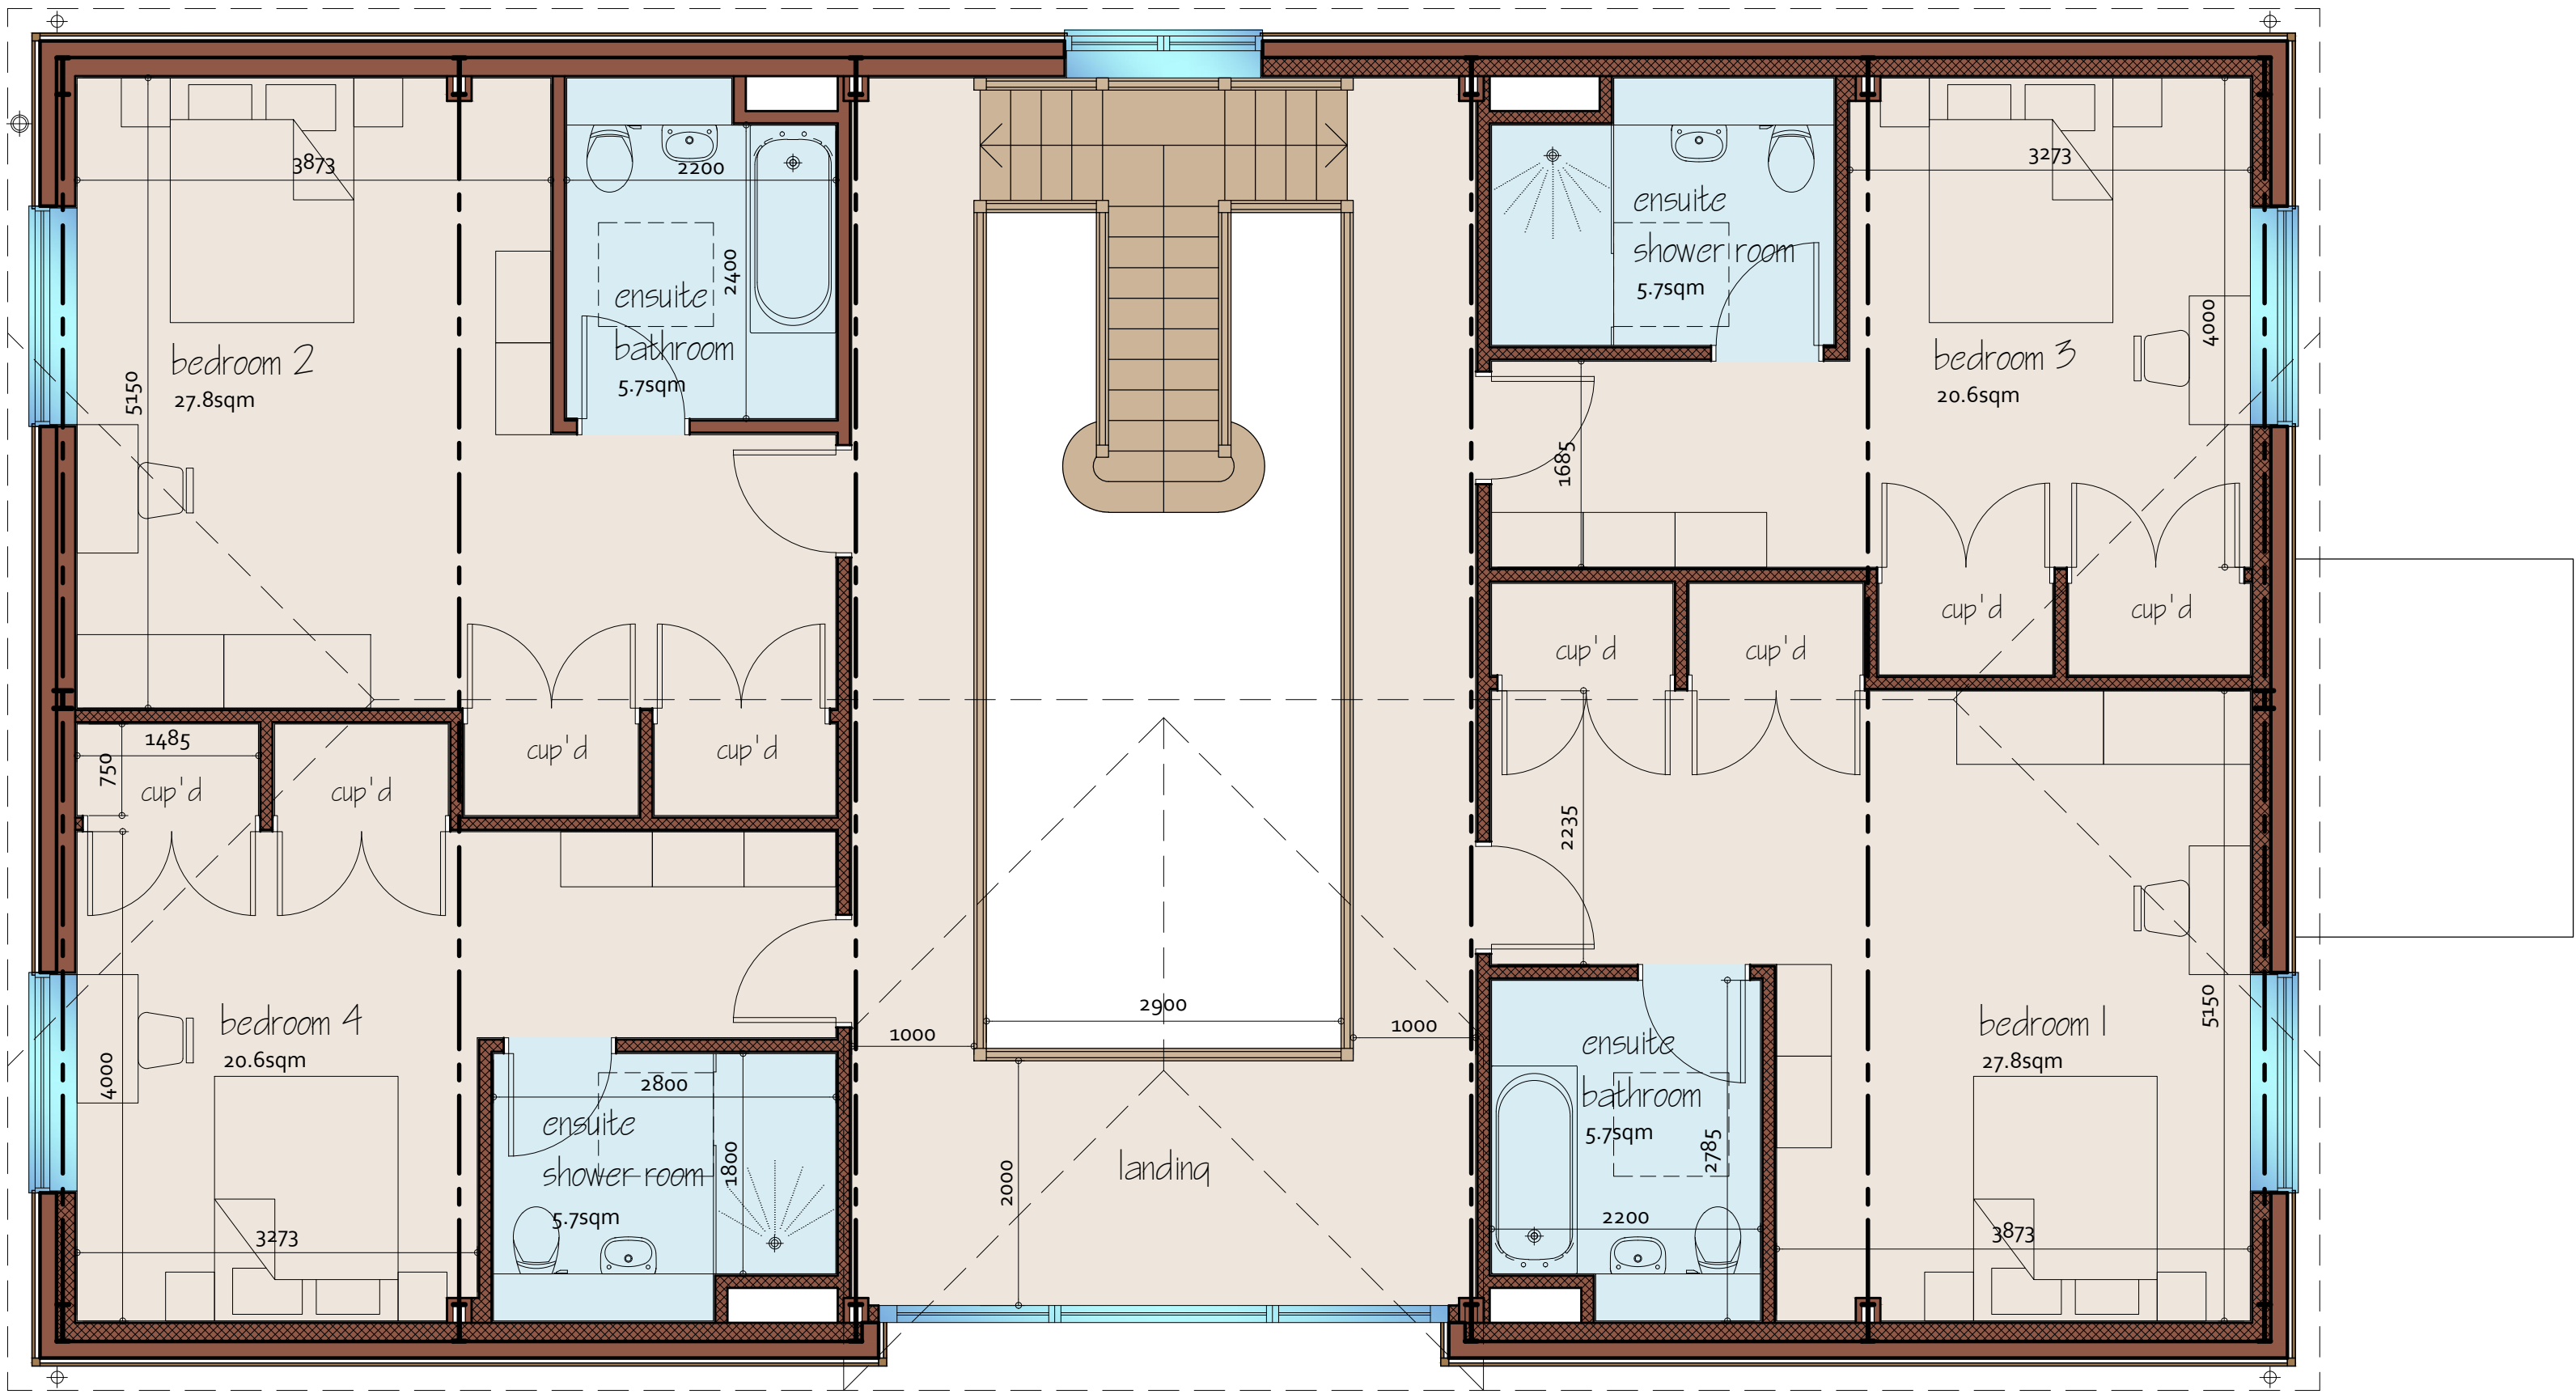

first floor plan



ground floor plan

Although PDF files provide accurate printouts of what is on screen, small discrepancies can occur which may affect the sizes of scale drawings; check the size against the scale below and contact D+GP if you require a paper original

0 10 20 30 40 50 60 70 millimetres

Figured dimensions are to be taken in preference to scaled dimensions; no work is to be put in hand until site dimensions have been checked and any discrepancies reported to the Architects.

The copyright of this drawing and design remains with The Duncan+Graham Partnership.

Revisions

A	Jun 25	Client revisions
B	Feb 25	additional detail added
C	Feb 25	revisions to development area

Job title

Conversion
of
Coachfields
Northfleet Green Road

for
Mrs R Arnold

Drawing title

PROPOSED SCHEME

floor plans