


- Key
- FD Half hour fire check door
 - SD Smoke Detector
 - HD Heat Detector
 - CO Carbon Dioxide Detector

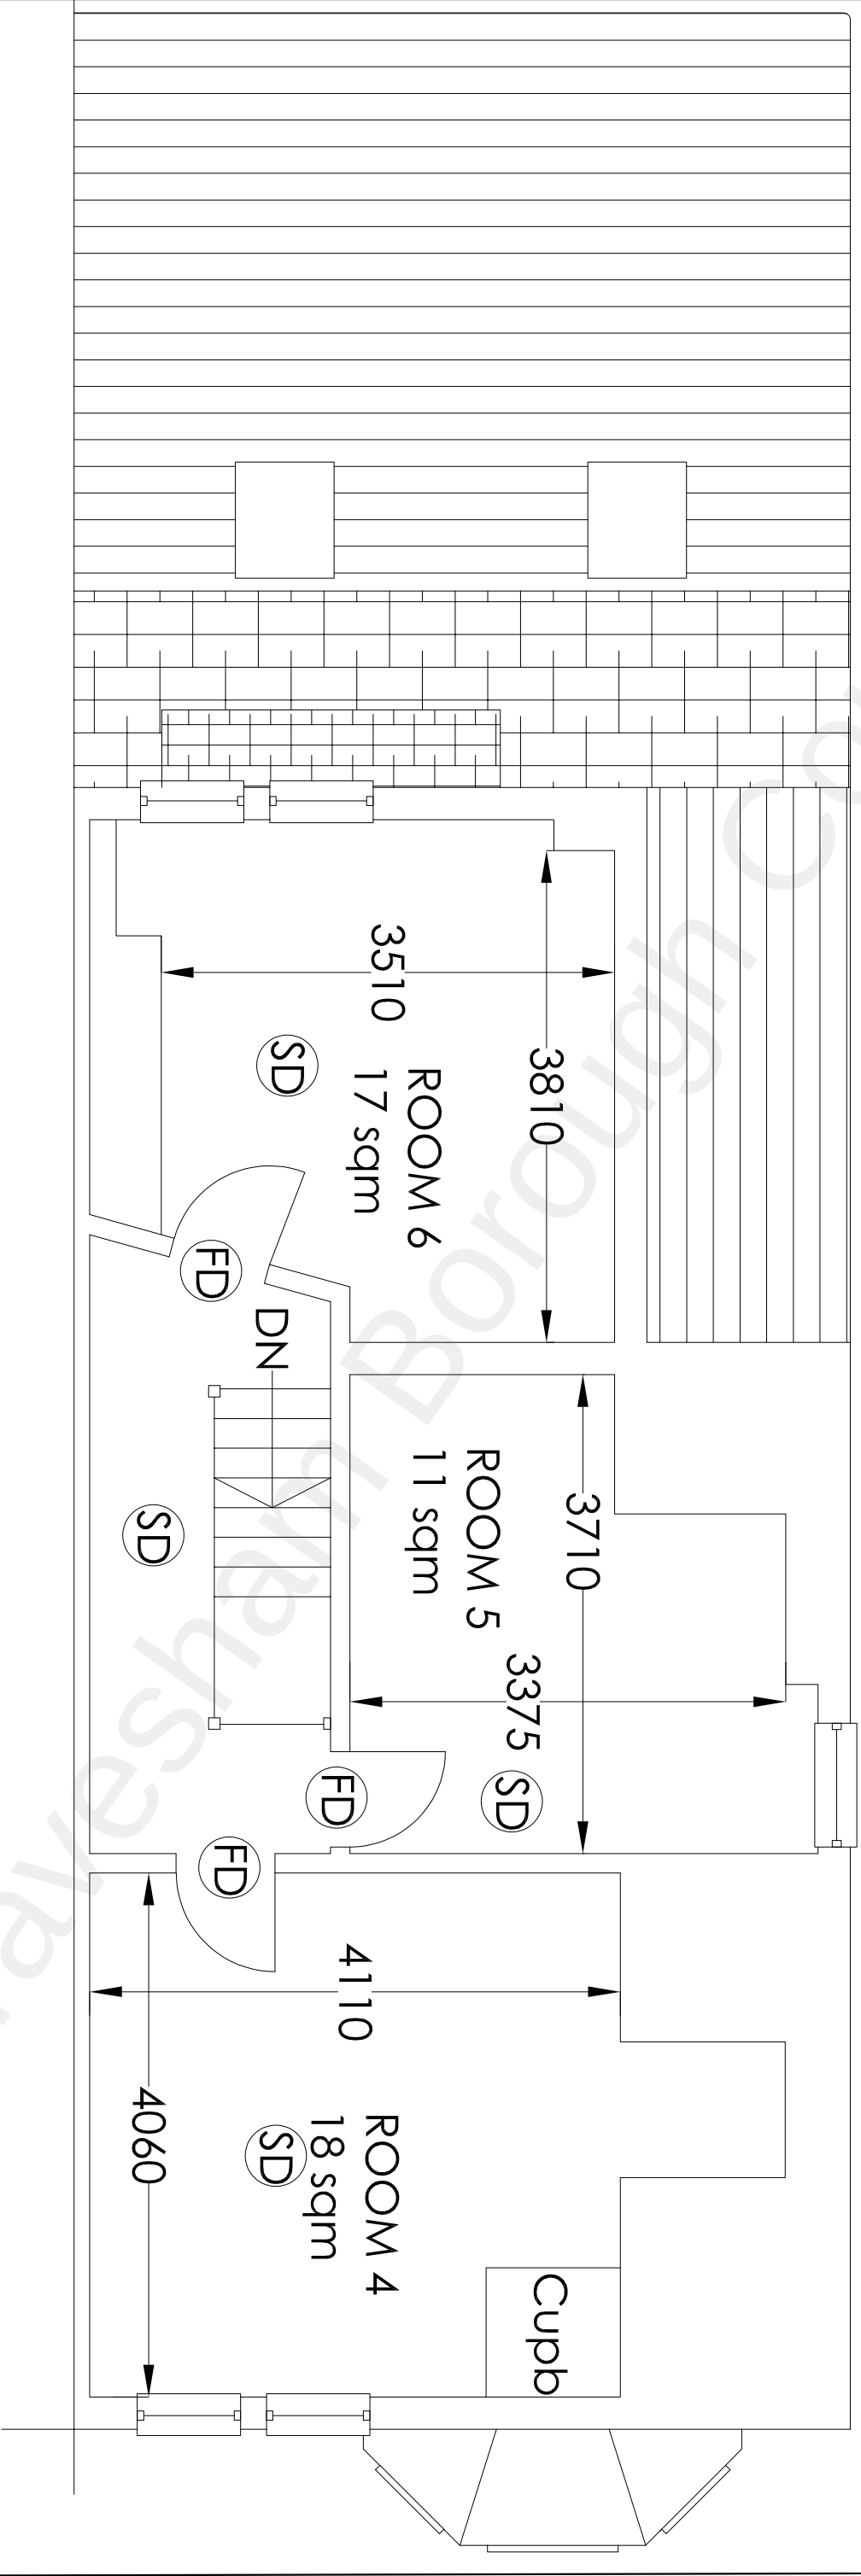

Project		HMO Conversion		H Channa	
25 The Avenue Gravesend Kent DA11 1 ONA				PICAROONS MAIDSTONE ROAD PLATT KENT TN15 8LB	
Drawing Title				Tel / Fax: 01732 605759 E-mail: hbchanna@tiscali.co.uk	
Proposed Second Floor Plan		Rev	Description	Date	Drawn HC
				July 2021	Scale 1:50
				Drawing No. 25TA/A3/O4	