


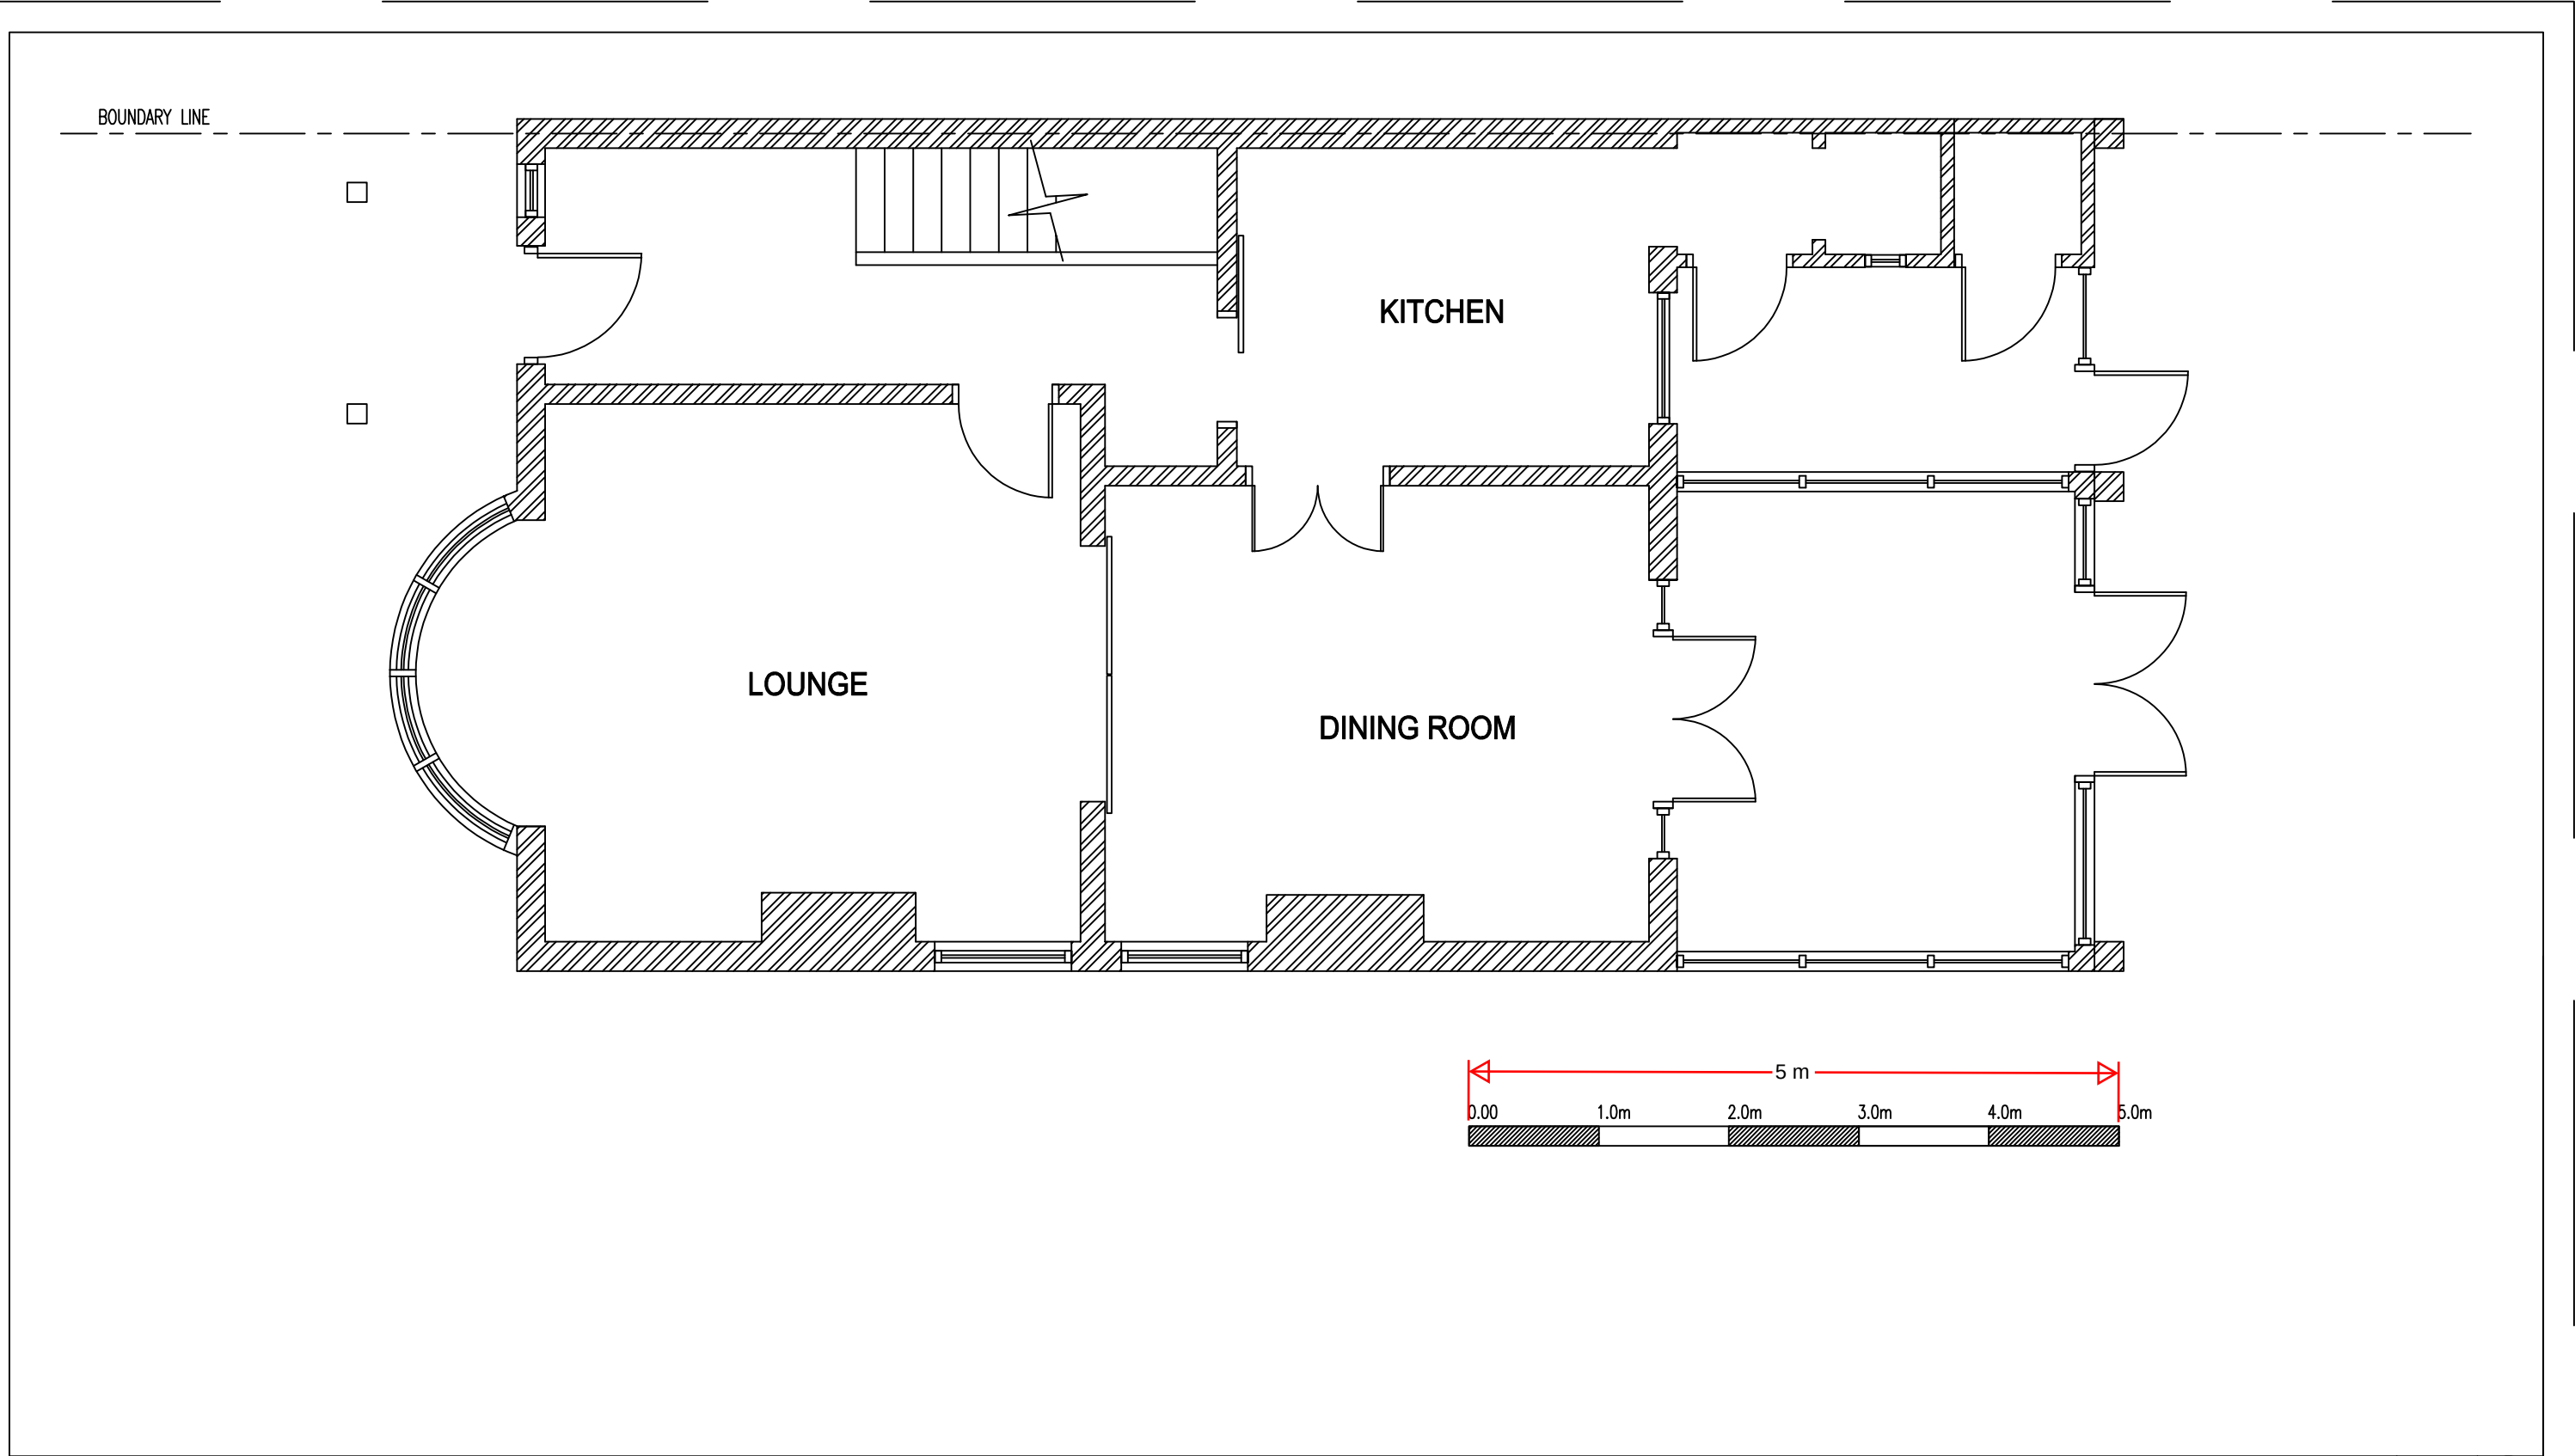

EXISTING GROUND FLOOR PLAN

EXISTING GROUND FLOOR PLAN										Scale		
										1:50@A3		
	Client Mr Jag Thind 59 CENTRAL AVENUE GRAVESEND KENT DA12 5AN	Drawing Title EXISTING GROUND FLOOR PLAN					Drawing No.				Revision	
							2498-001				00	
							Scale 1:50@A3		Date Nov 24			
							Computer File No.		Project No.			
			Description		Initial	Rev	Date	Drawn By Raj Bhatti		Checked By		
									Coordinated By		Approved By	