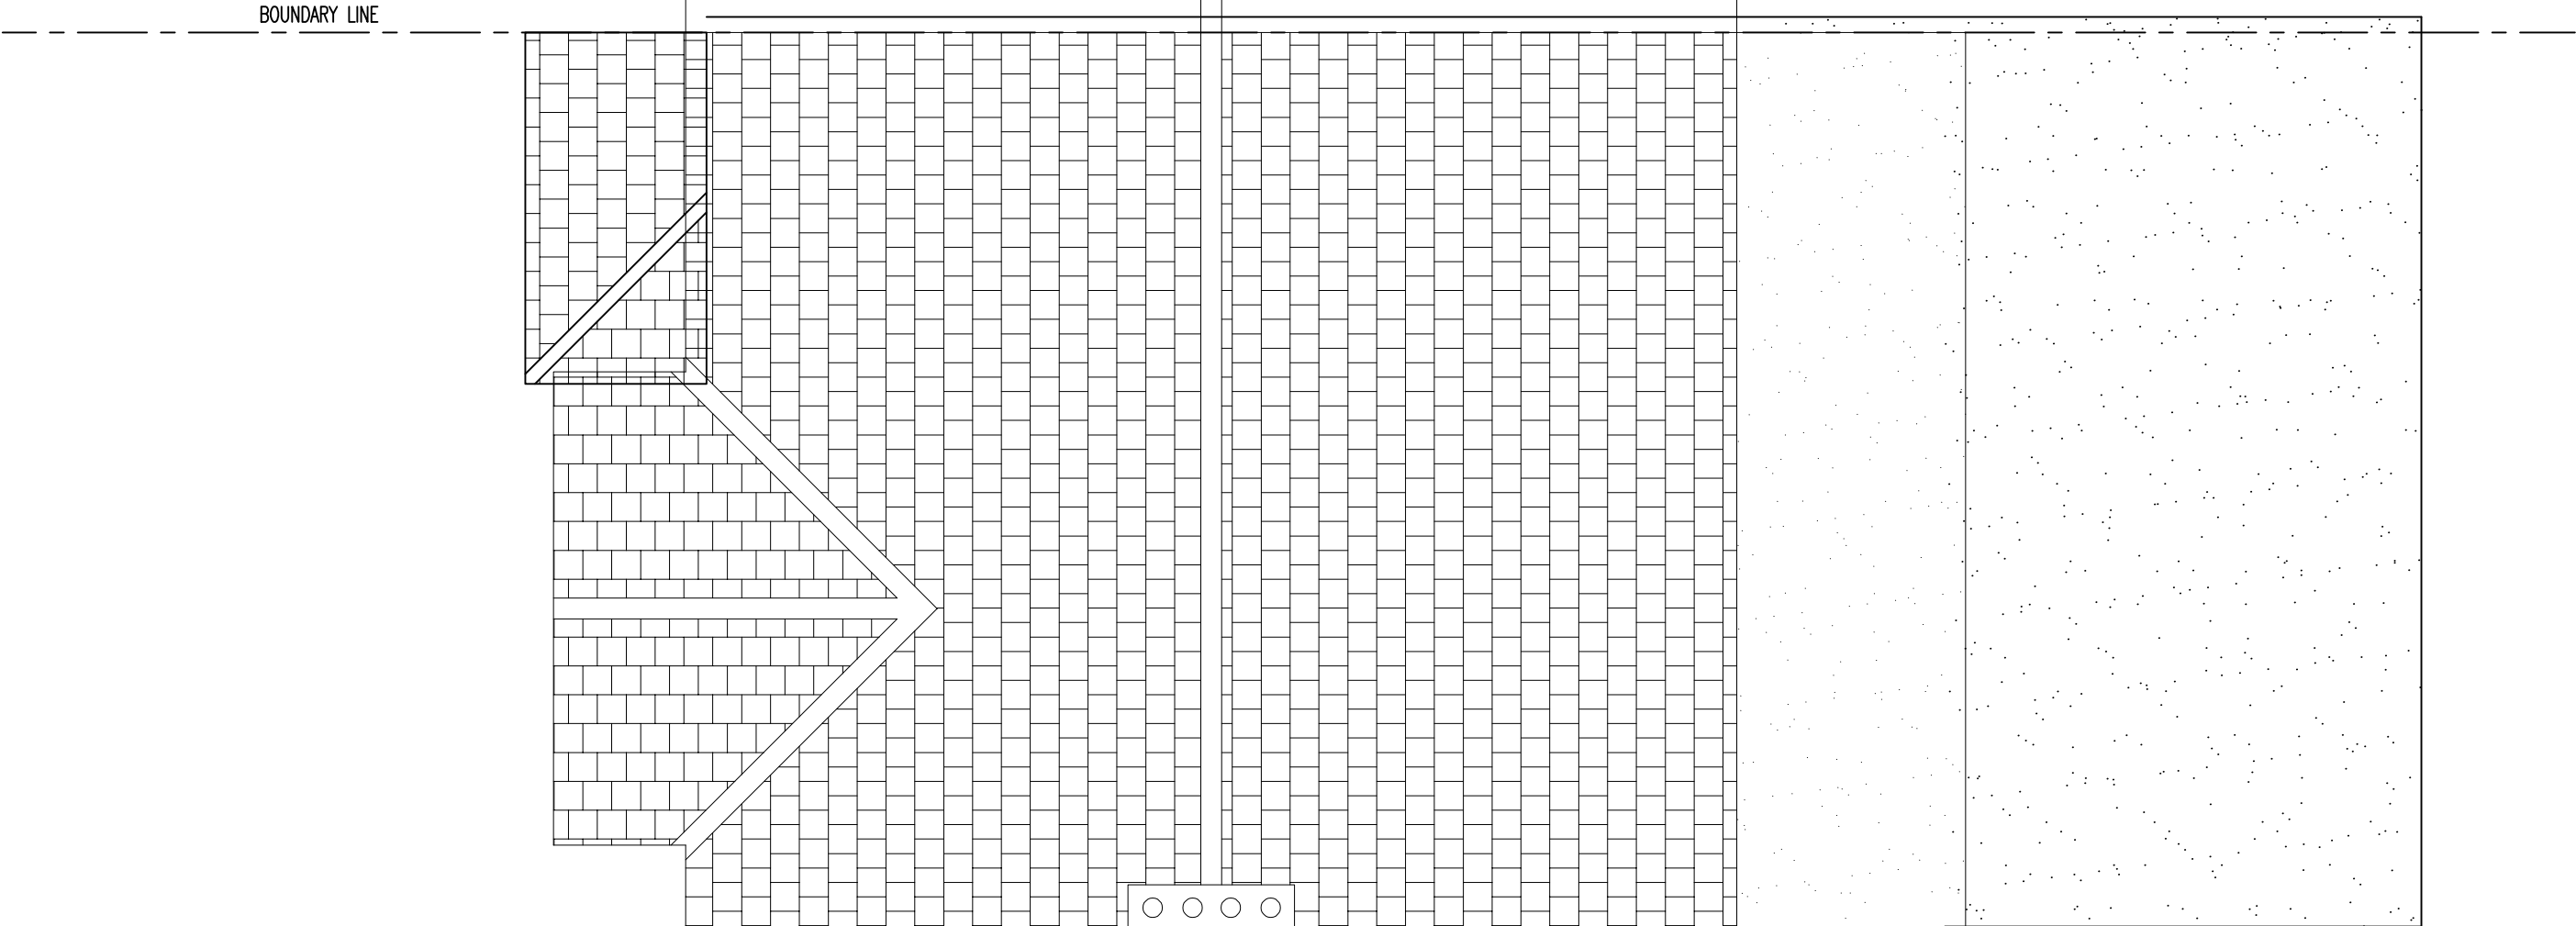


EXISTING ROOF PLAN

|         |  |
|---------|--|
| Scale   |  |
| 1:50@A3 |  |

|  |                                                                                  |                                         |                     |  |  |  |                   |             |      |
|--|----------------------------------------------------------------------------------|-----------------------------------------|---------------------|--|--|--|-------------------|-------------|------|
|  | Client<br><br>Mr Jag Thind<br>59 CENTRAL AVENUE<br>GRAVESEND<br>KENT<br>DA12 5AN | Drawing Title<br><br>EXISTING ROOF PLAN |                     |  |  |  | Drawing No.       | Revision    |      |
|  |                                                                                  |                                         |                     |  |  |  | 2498-003          | 00          |      |
|  |                                                                                  |                                         |                     |  |  |  | Scale 1:50@A3     | Date Nov 24 |      |
|  |                                                                                  |                                         |                     |  |  |  | Computer File No. | Project No. |      |
|  |                                                                                  |                                         | Description         |  |  |  | Initial           | Rev         | Date |
|  |                                                                                  |                                         |                     |  |  |  |                   |             |      |
|  |                                                                                  |                                         | Drawn By Raj Bhatti |  |  |  | Checked By        |             |      |
|  |                                                                                  |                                         | Coordinated By      |  |  |  | Approved By       |             |      |