


CENTRAL AVENUE

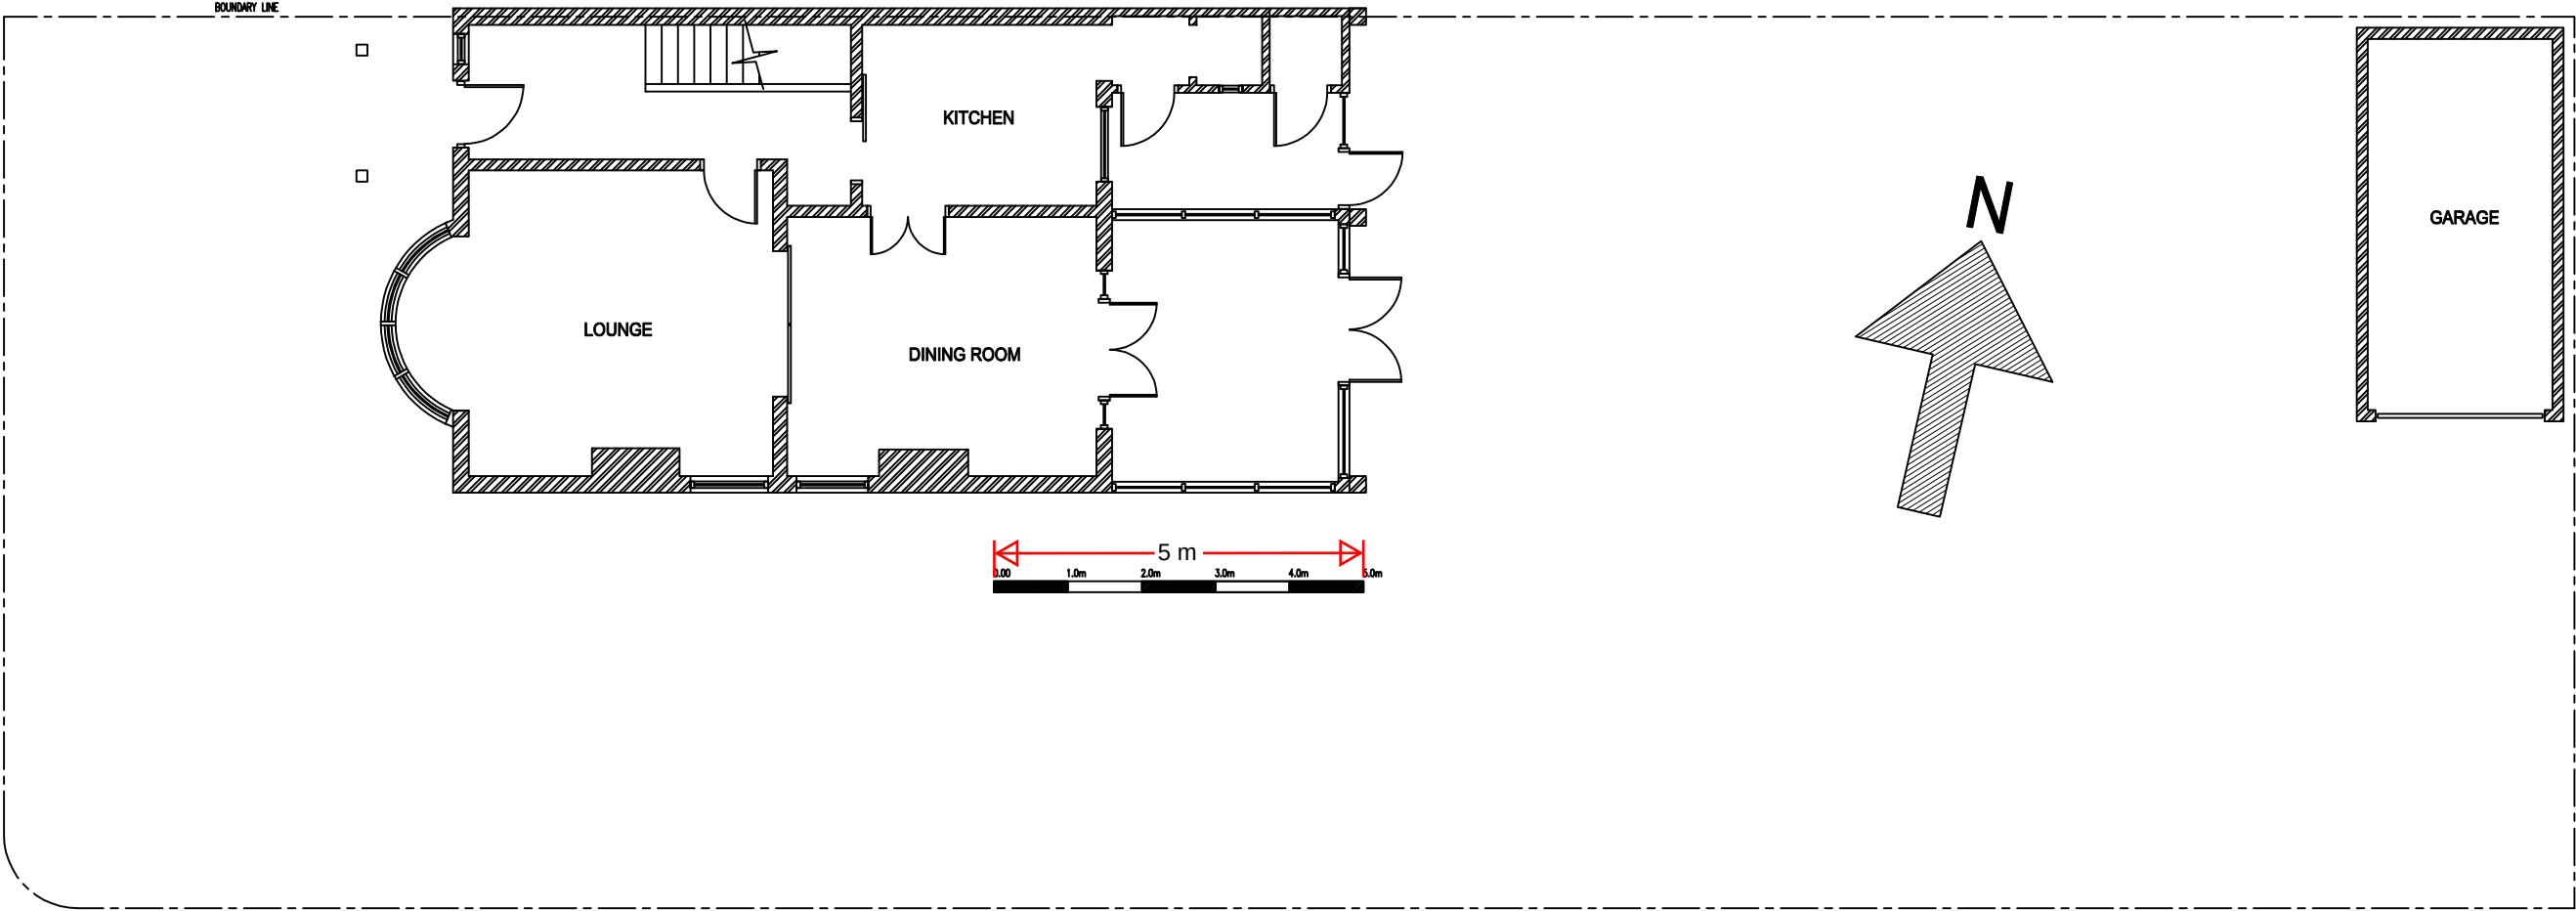

SMARTS ROAD

EXISTING SITE PLAN

Client Mr Jag Thind 59 CENTRAL AVENUE GRAVESEND KENT DA12 5AN	Drawing Title EXISTING SITE PLAN					Drawing No. 2498-005	Revision 00
						Scale 1:100@A3	Date Nov 24
						Computer File No.	Project No.
						Drawn By Raj Bhatti	Checked By
						Coordinated By	Approved By