



CENTRAL AVENUE

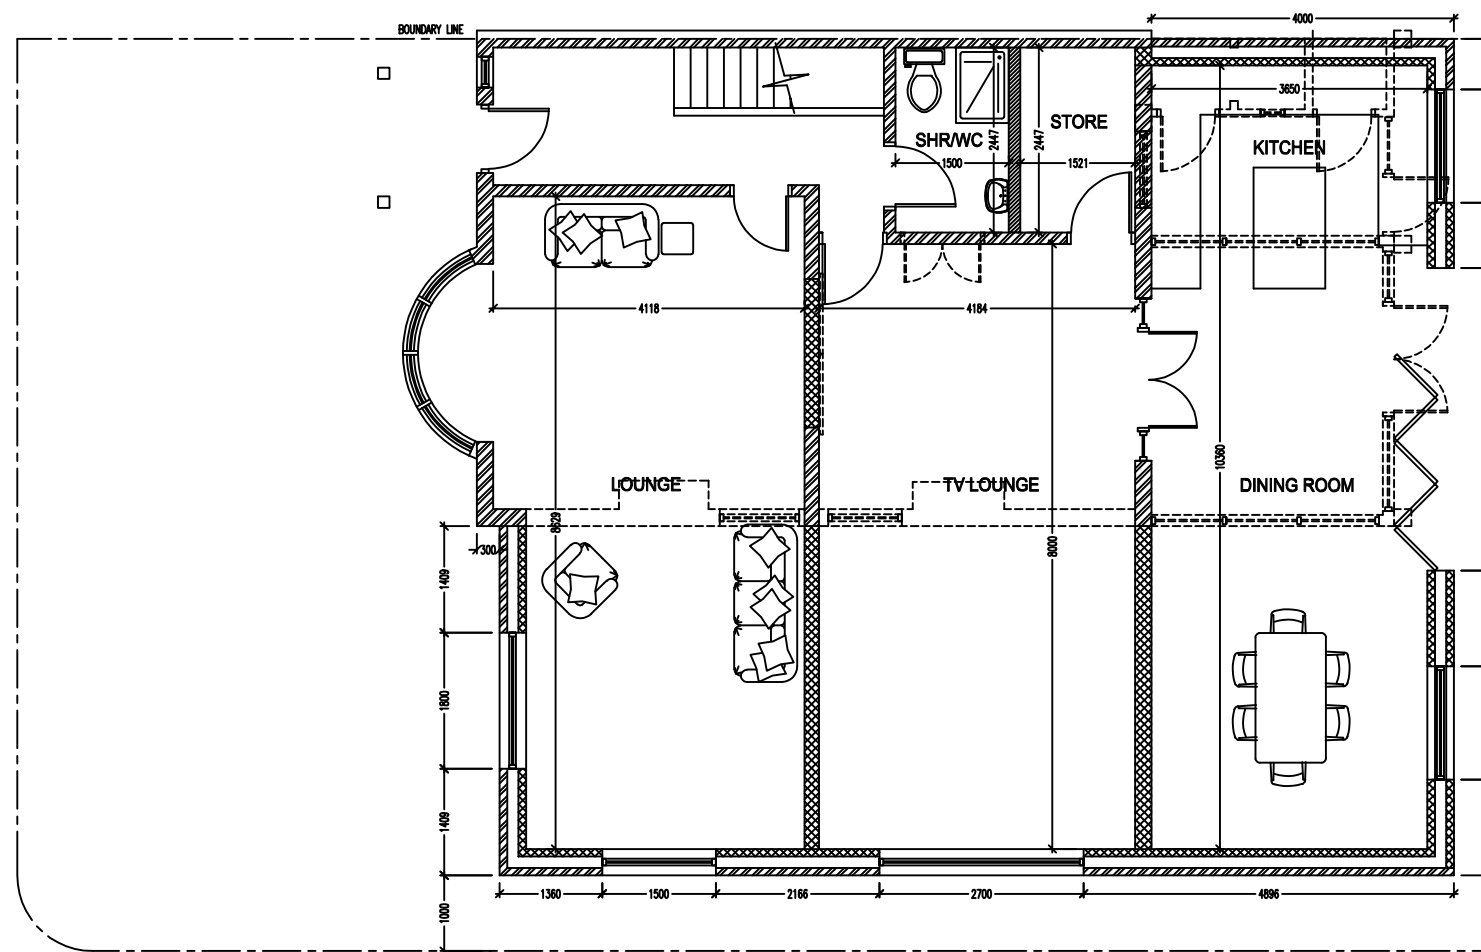

SMARTS ROAD

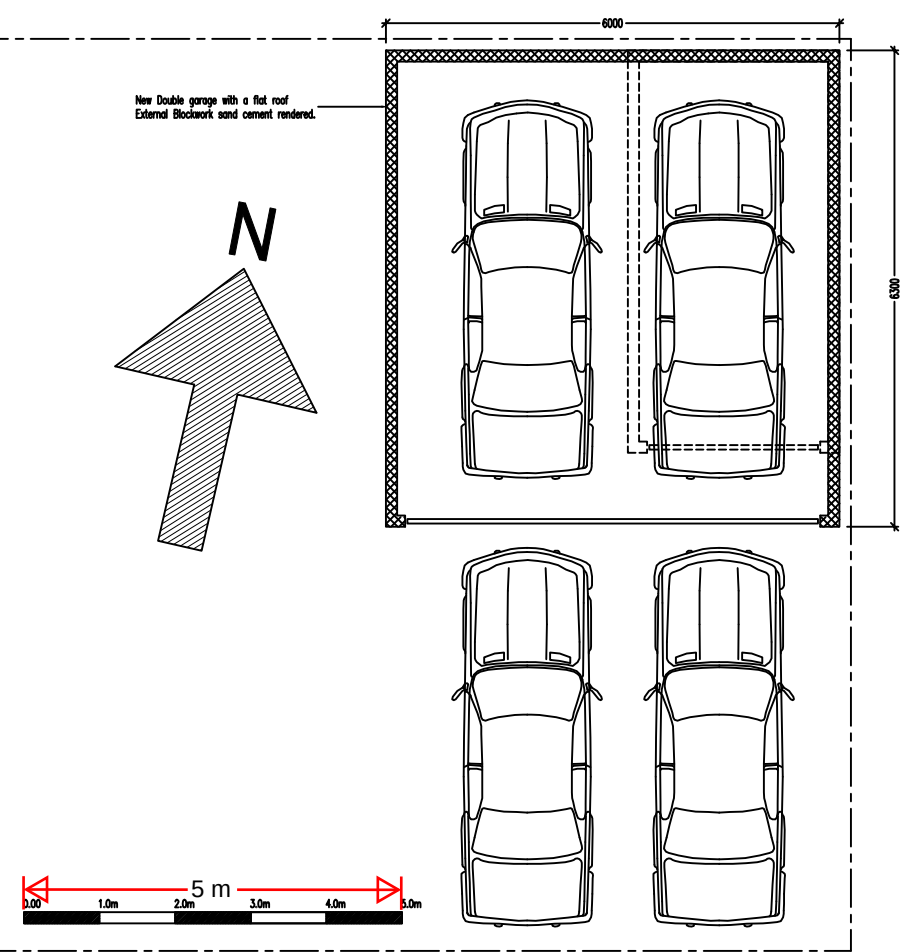

PROPOSED SITE PLAN

Scale
1:100@A3

Client
Mr Jag Thind
59 CENTRAL AVENUE
GRAVESEND
KENT
DA12 5AN

Drawing Title
PROPOSED SITE PLAN

Plans revised for re submission
Description Initial Rev Date

Drawing No. 2498-006	Revision 01
Scale 1:100@A3	Date Nov 24
Computer File No.	Project No.
Drawn By Raj Bhatti	Checked By
Coordinated By	Approved By