


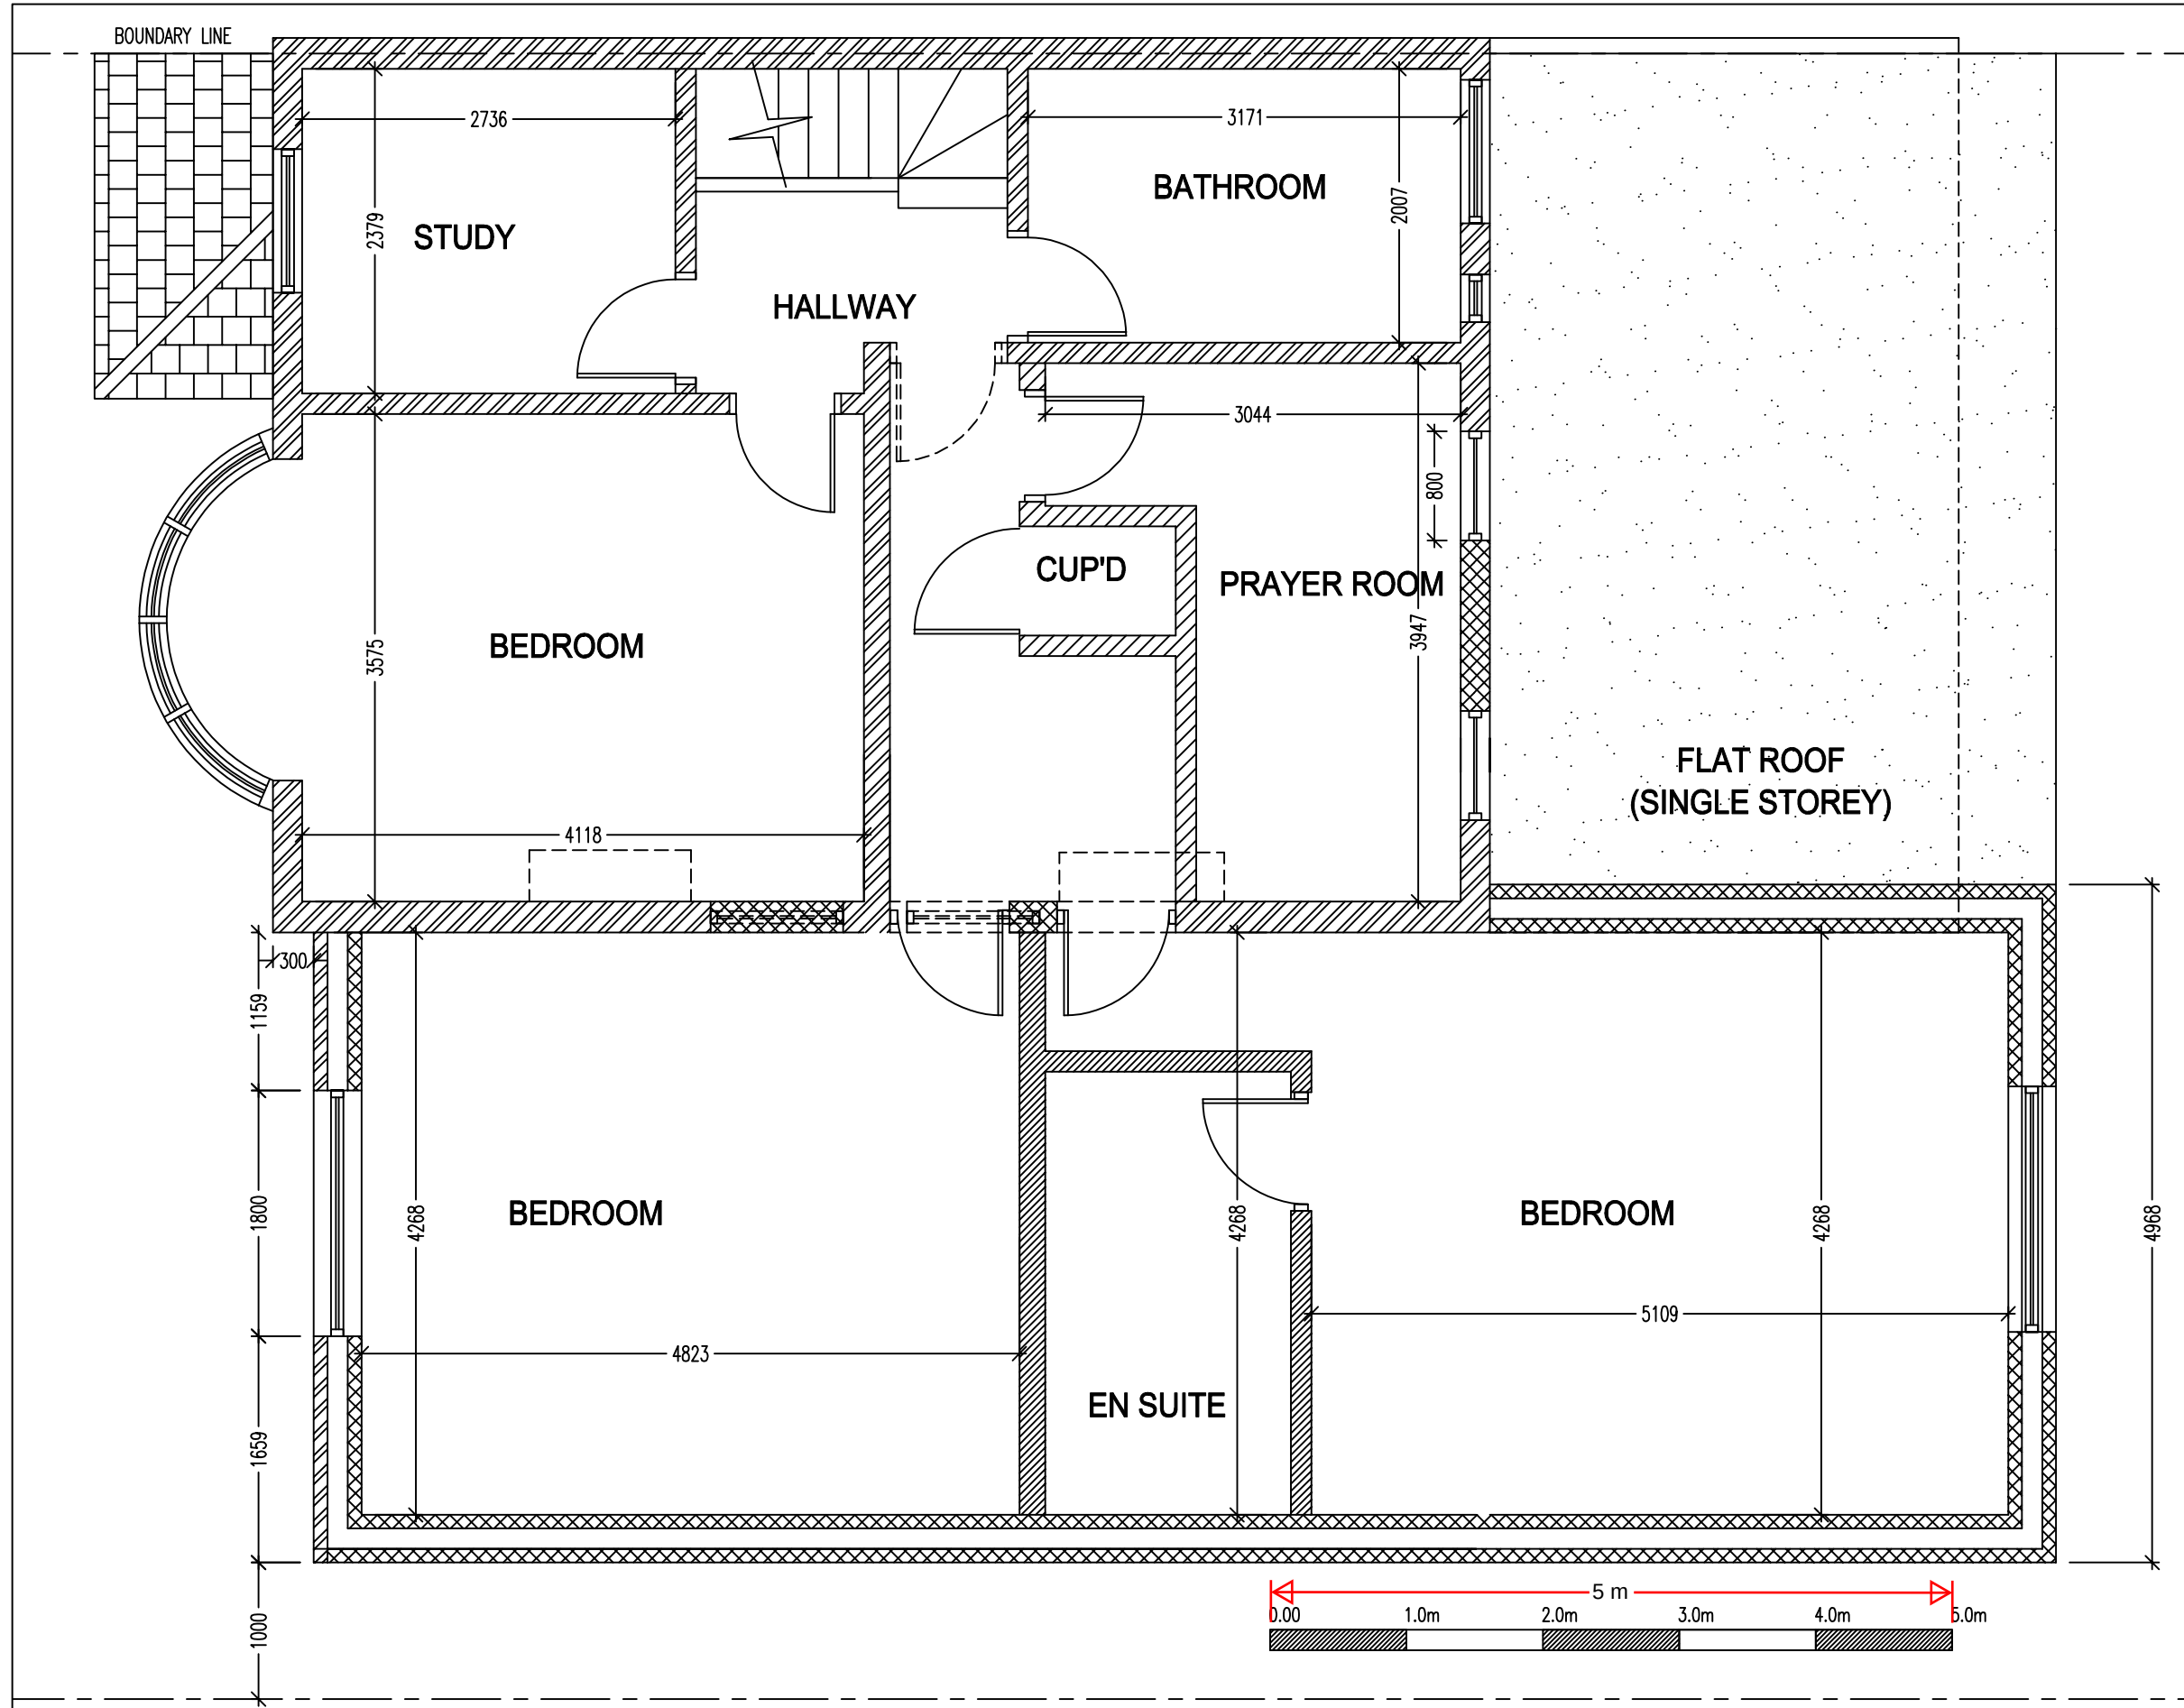

Client
Mr Jag Thind
59 CENTRAL AVENUE
GRAVESEND
KENT
DA12 5AN

Drawing Title
PROPOSED FIRST FLOOR PLAN

Plans revised for re submission	RB	01	March 25
Description	Initial	Rev	Date

Drawing No. 2498-008
Revision 01

Scale 1:50@A3 Date Nov 24

Computer File No. Project No.

Drawn By Raj Bhatti Checked By

Coordinated By Approved By

PROPOSED FIRST FLOOR PLAN

Scale
1:50@A3