


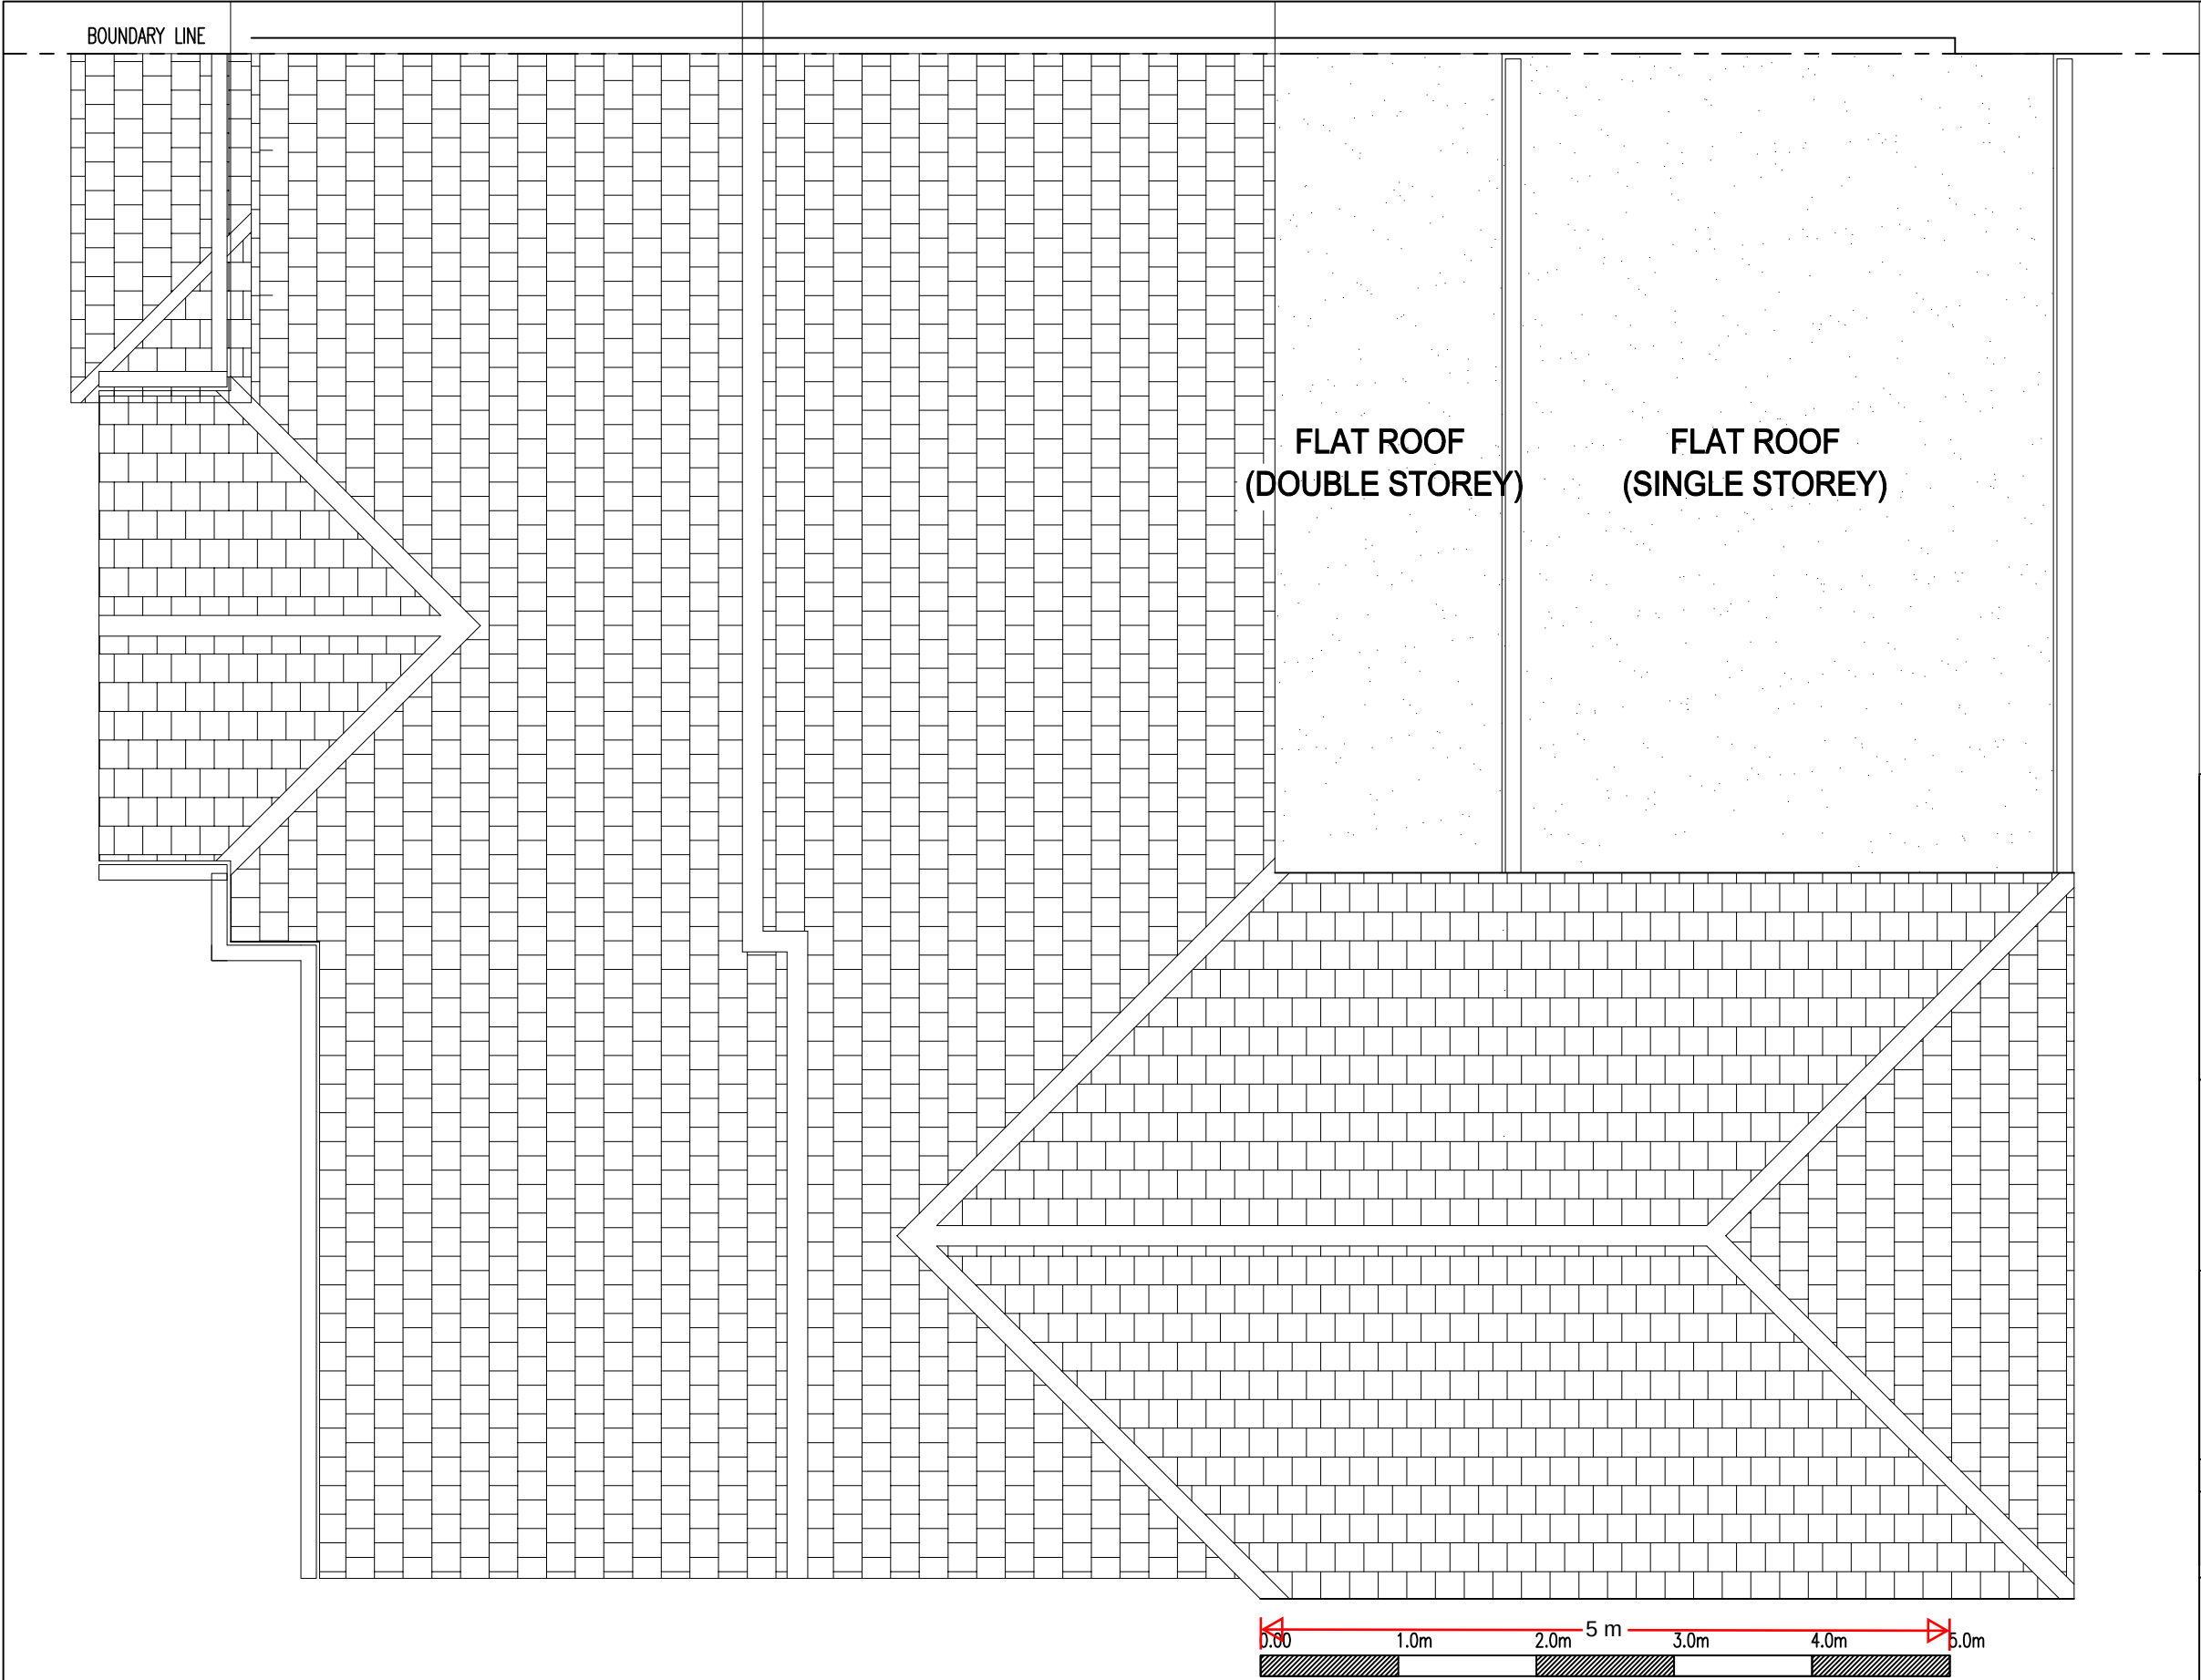

Client
Mr Jag Thind
59 CENTRAL AVENUE
GRAVESEND
KENT
DA12 5AN

Drawing Title
PROPOSED ROOF PLAN

Plans revised for re submission	RB	01	March 25
Description	Initial	Rev	Date

Drawing No. 2498-009 **Revision** 01

Scale 1:50@A3 **Date** Nov 24

Computer File No. **Project No.**

Drawn By Raj Bhatti **Checked By**

Coordinated By **Approved By**

PROPOSED ROOF PLAN

Scale
1:50@A3