


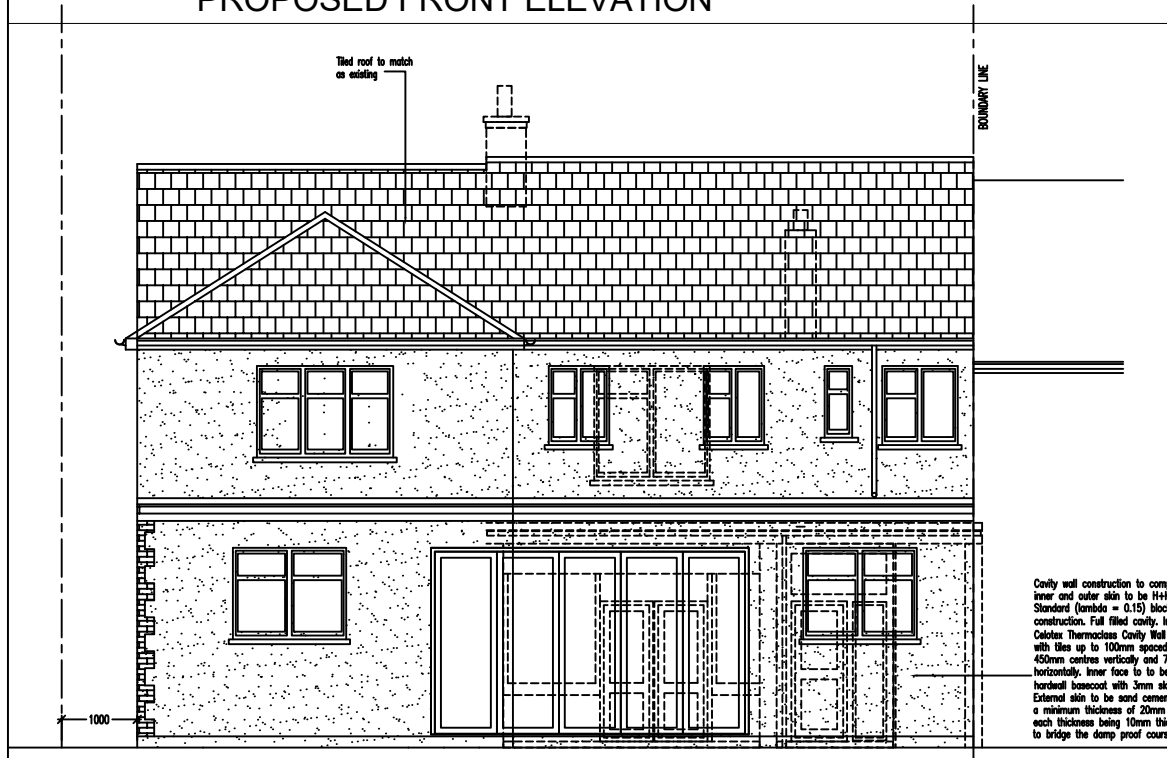


PROPOSED FRONT ELEVATION




PROPOSED REAR ELEVATION

EXISTING ELEVATIONS

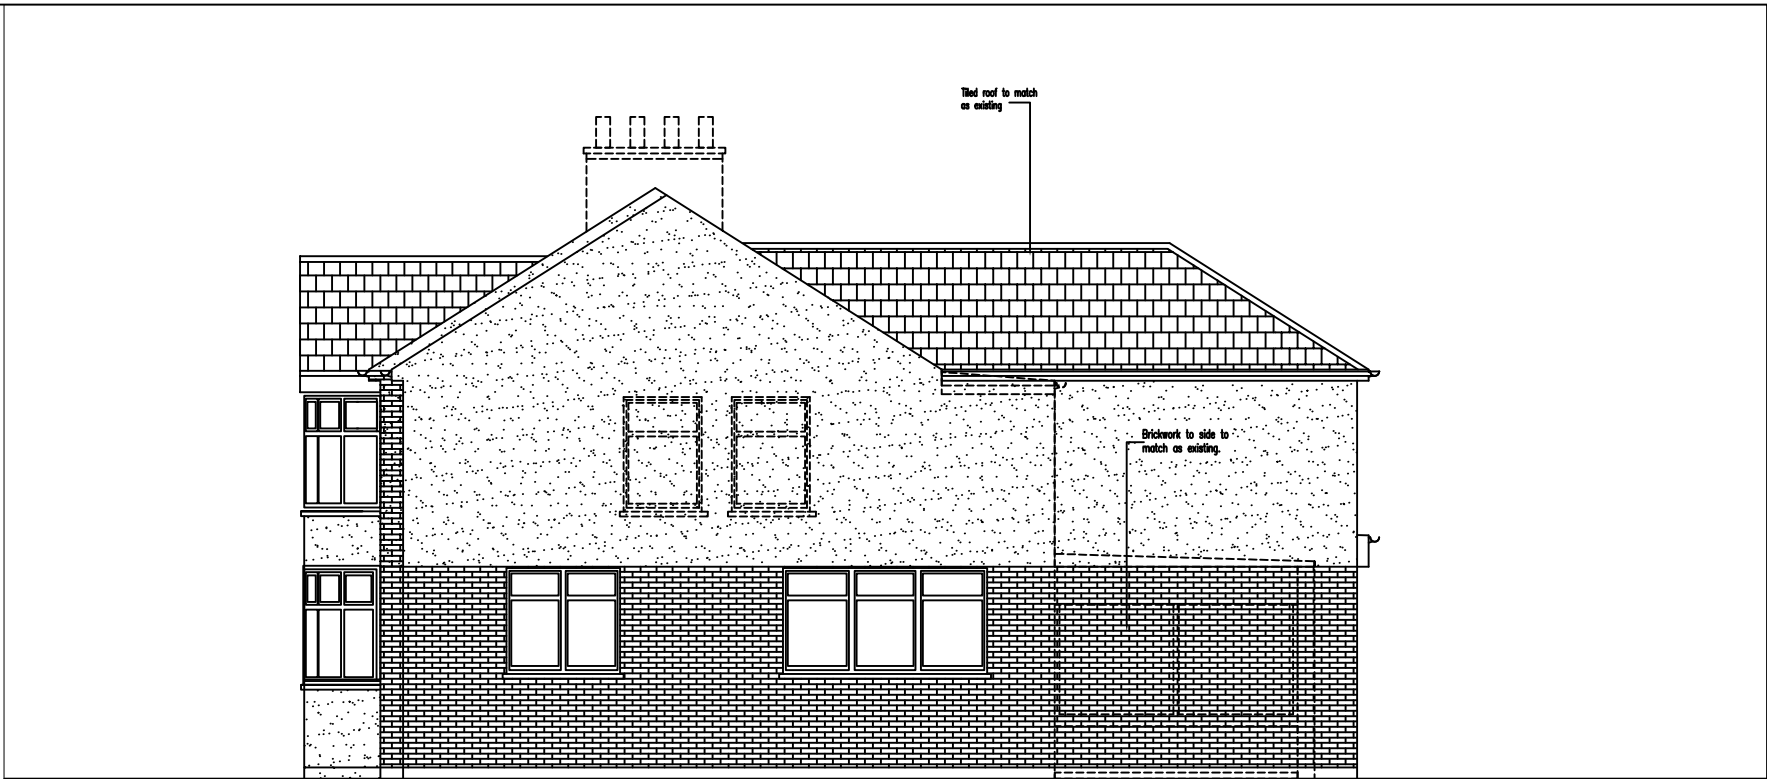

PROPOSED SIDE ELEVATION

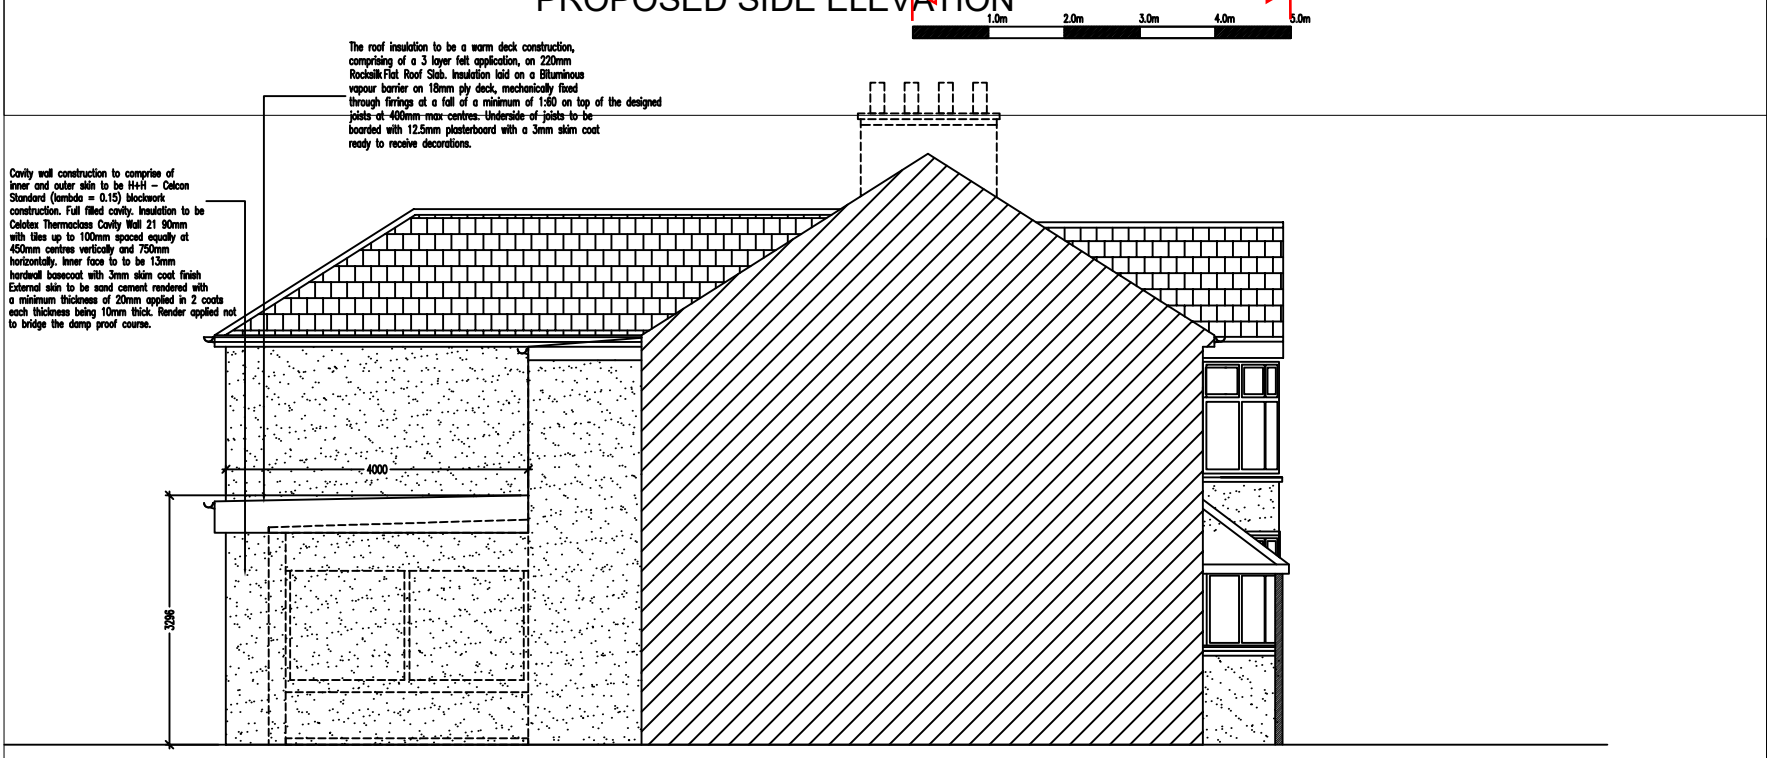

PROPOSED SIDE ELEVATION

Client Mr Jag Thind 59 CENTRAL AVENUE GRAVESEND KENT DA12 5AN		Drawing Title PROPOSED ELEVATIONS		Scale 1:100@A3				Revision 01	
				Drawing No. 2498-010				Date Nov 24	
				Scale 1:100@A3				Computer File No.	
				Plans revised for re submission				Project No.	
				Description				Drawn By Raj Bhatti	
				Initial				Checked By	
				Date				Coordinated By	
				March 25				Approved By	