


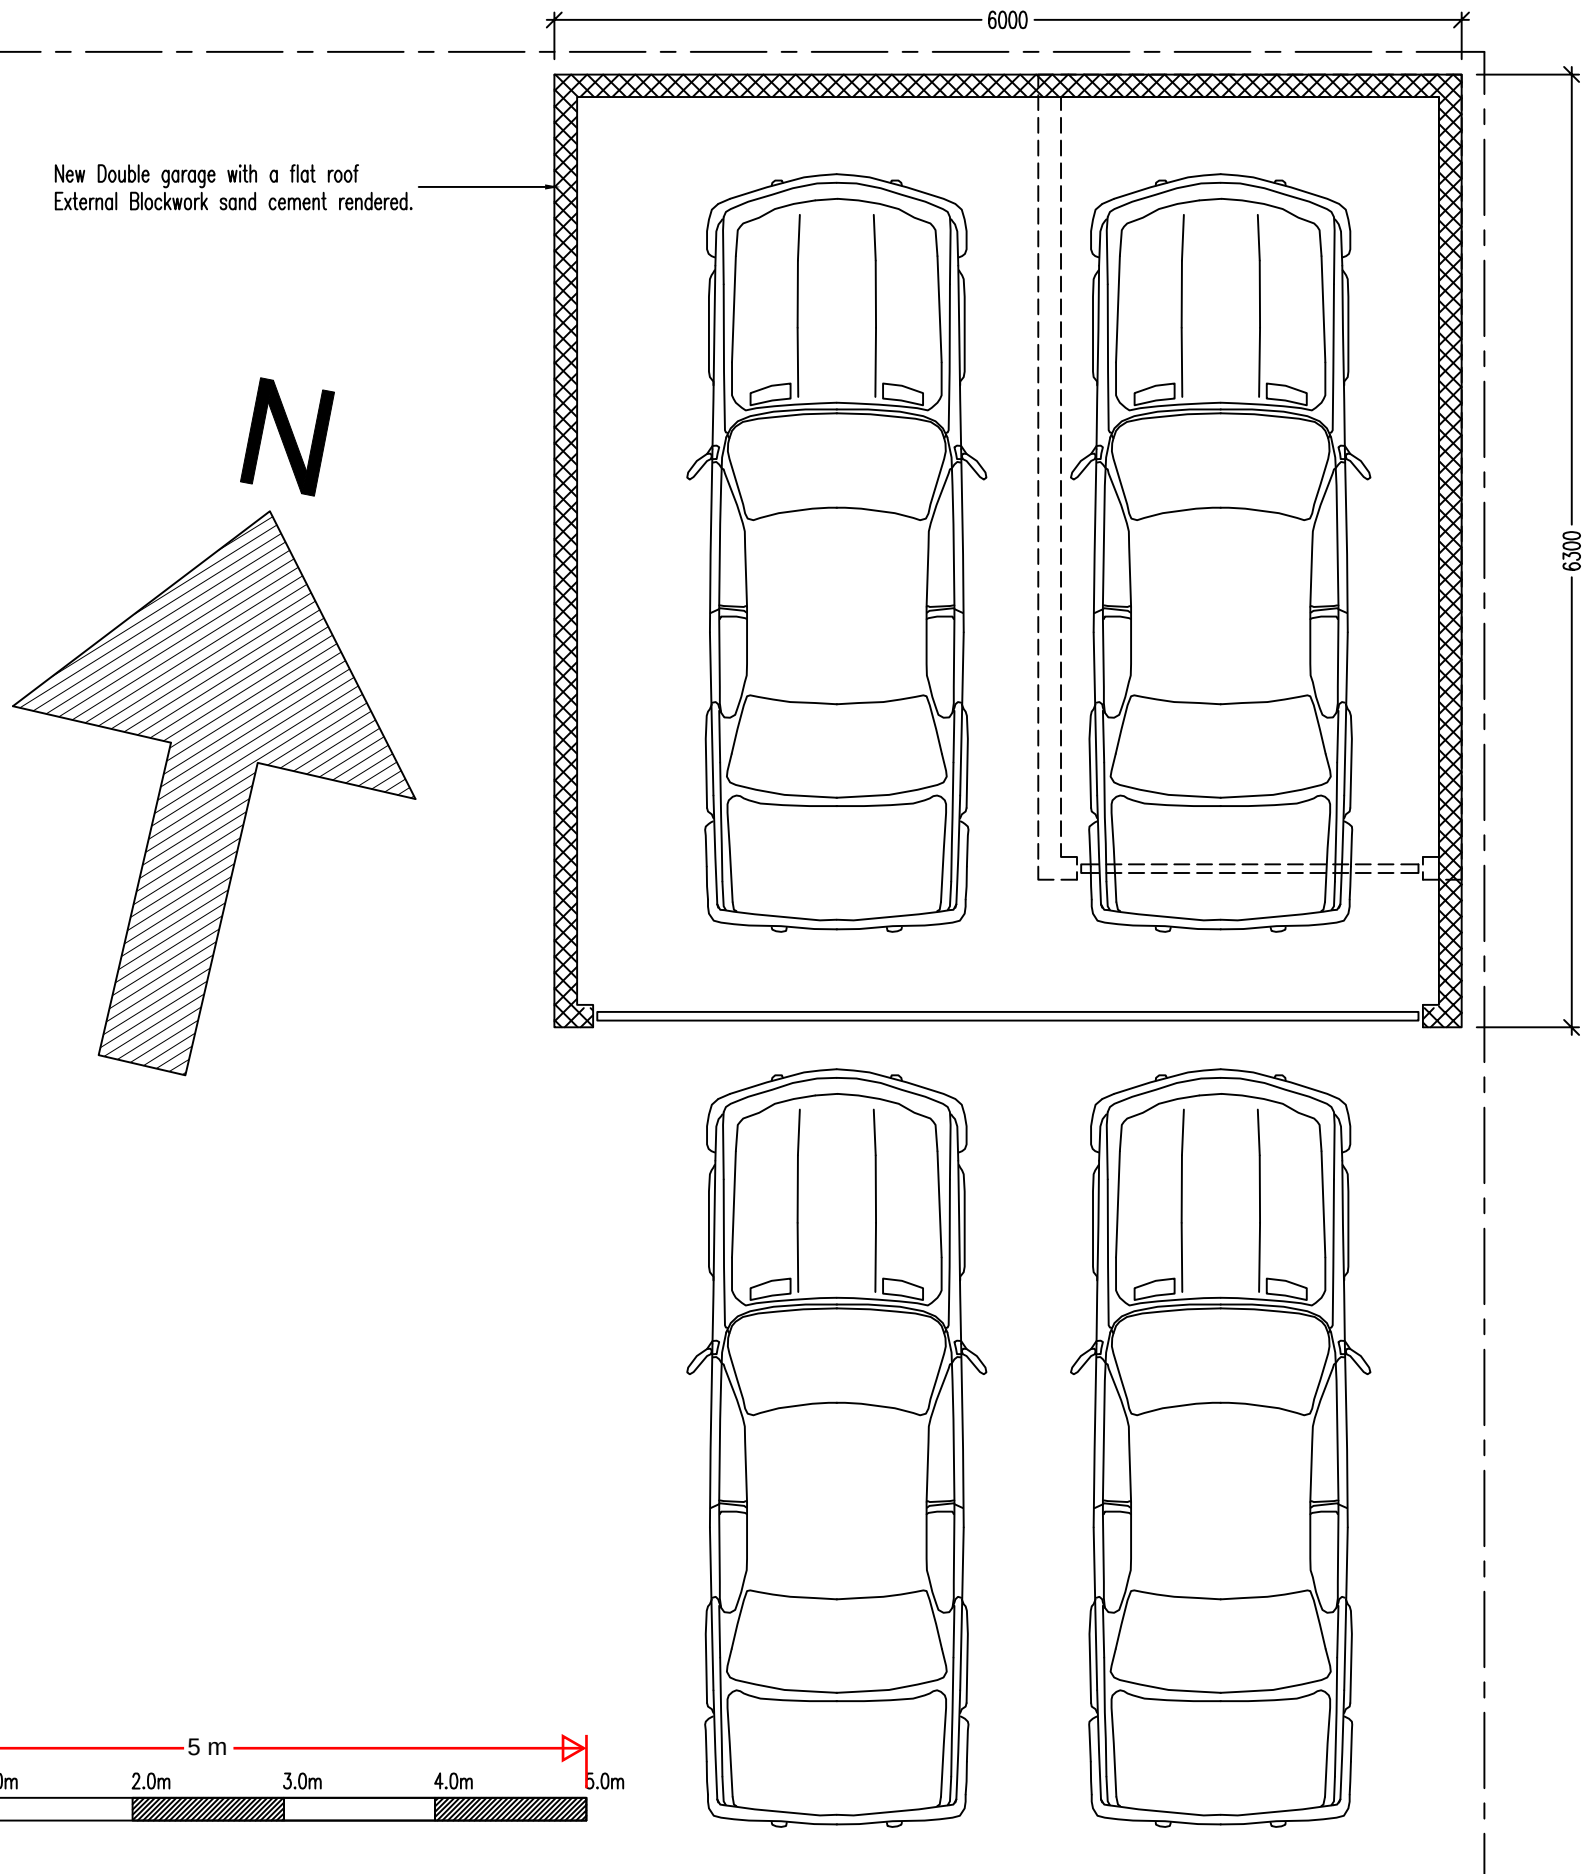

Client

Mr Jag Thind
59 CENTRAL AVENUE
GRAVESEND
KENT
DA12 5AN

Drawing Title

PROPOSED GARAGE FLOOR PLAN

Description	Initial	Rev	Date
-------------	---------	-----	------

Drawing No.	Revision
2498-012	00

Scale 1:50@A3	Date Nov 24
---------------	-------------

Computer File No.	Project No.
-------------------	-------------

Drawn By Raj Bhatti	Checked By
---------------------	------------

Coordinated By	Approved By
----------------	-------------

PROPOSED GARAGE FLOOR PLAN

Scale
1:50@A3