


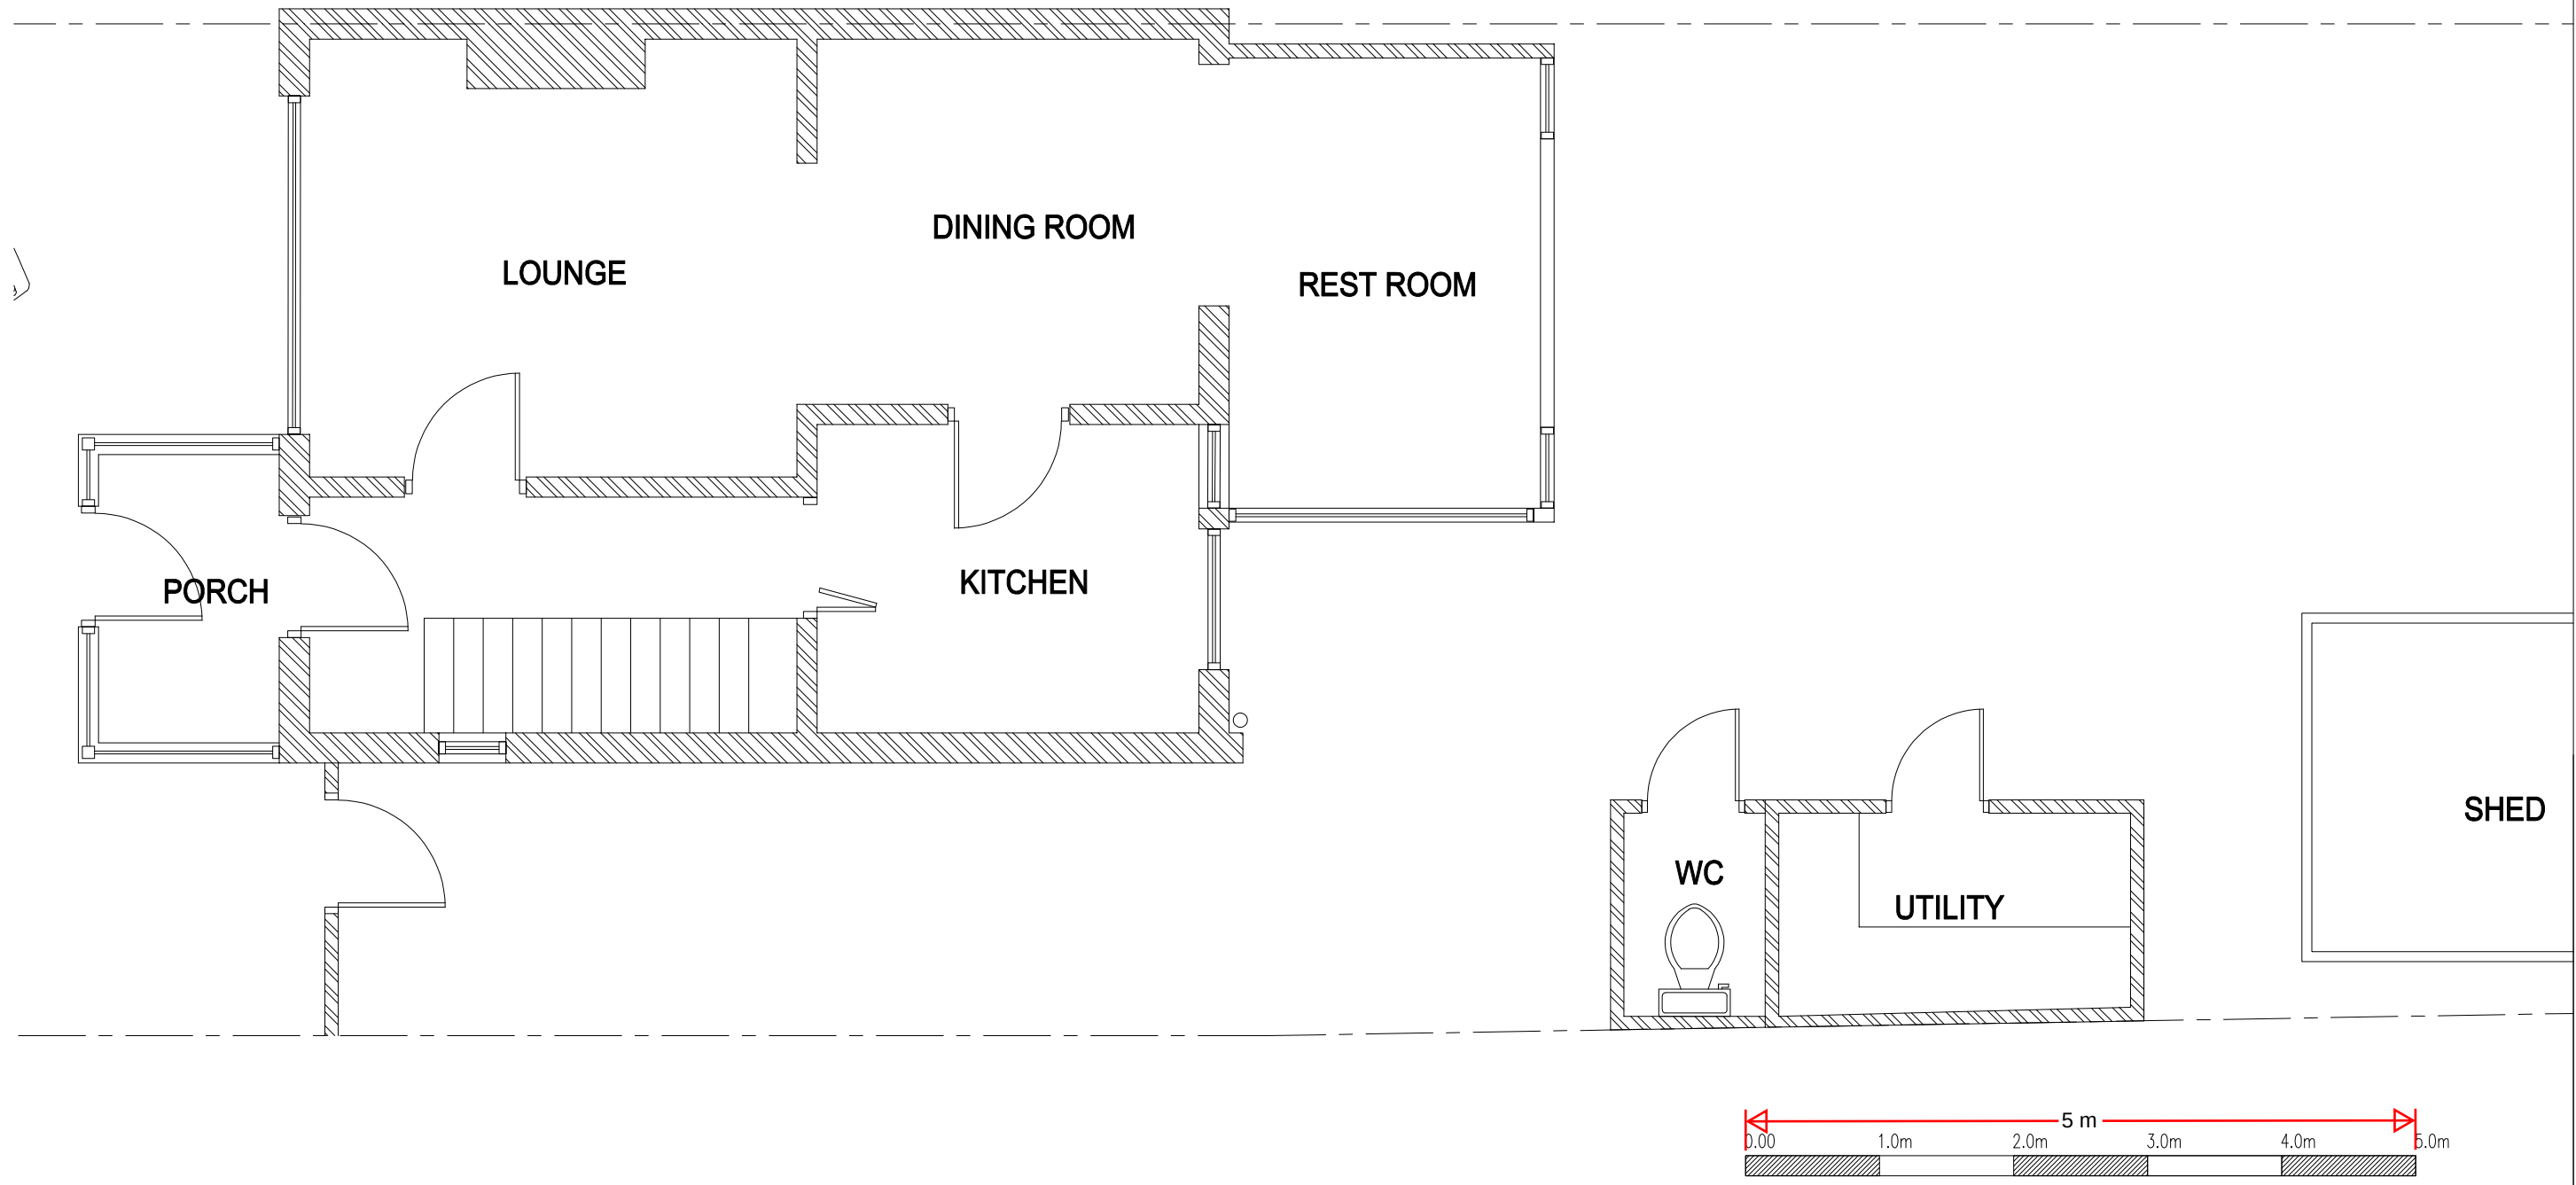

EXISTING GROUND FLOOR PLAN

Client Mr Jaspal Singh 36 Aspdin Road Northfleet Kent DA11 8LY		Drawing Title Existing Ground Floor Plan		Drawing No. 2503-001				Revision 00	
				Scale 1:50@A3 Date May 25				Computer File No. Project No.	
				Description	Initial	Rev	Date	Drawn By Raj Bhatti	
								Coordinated By Approved By	