


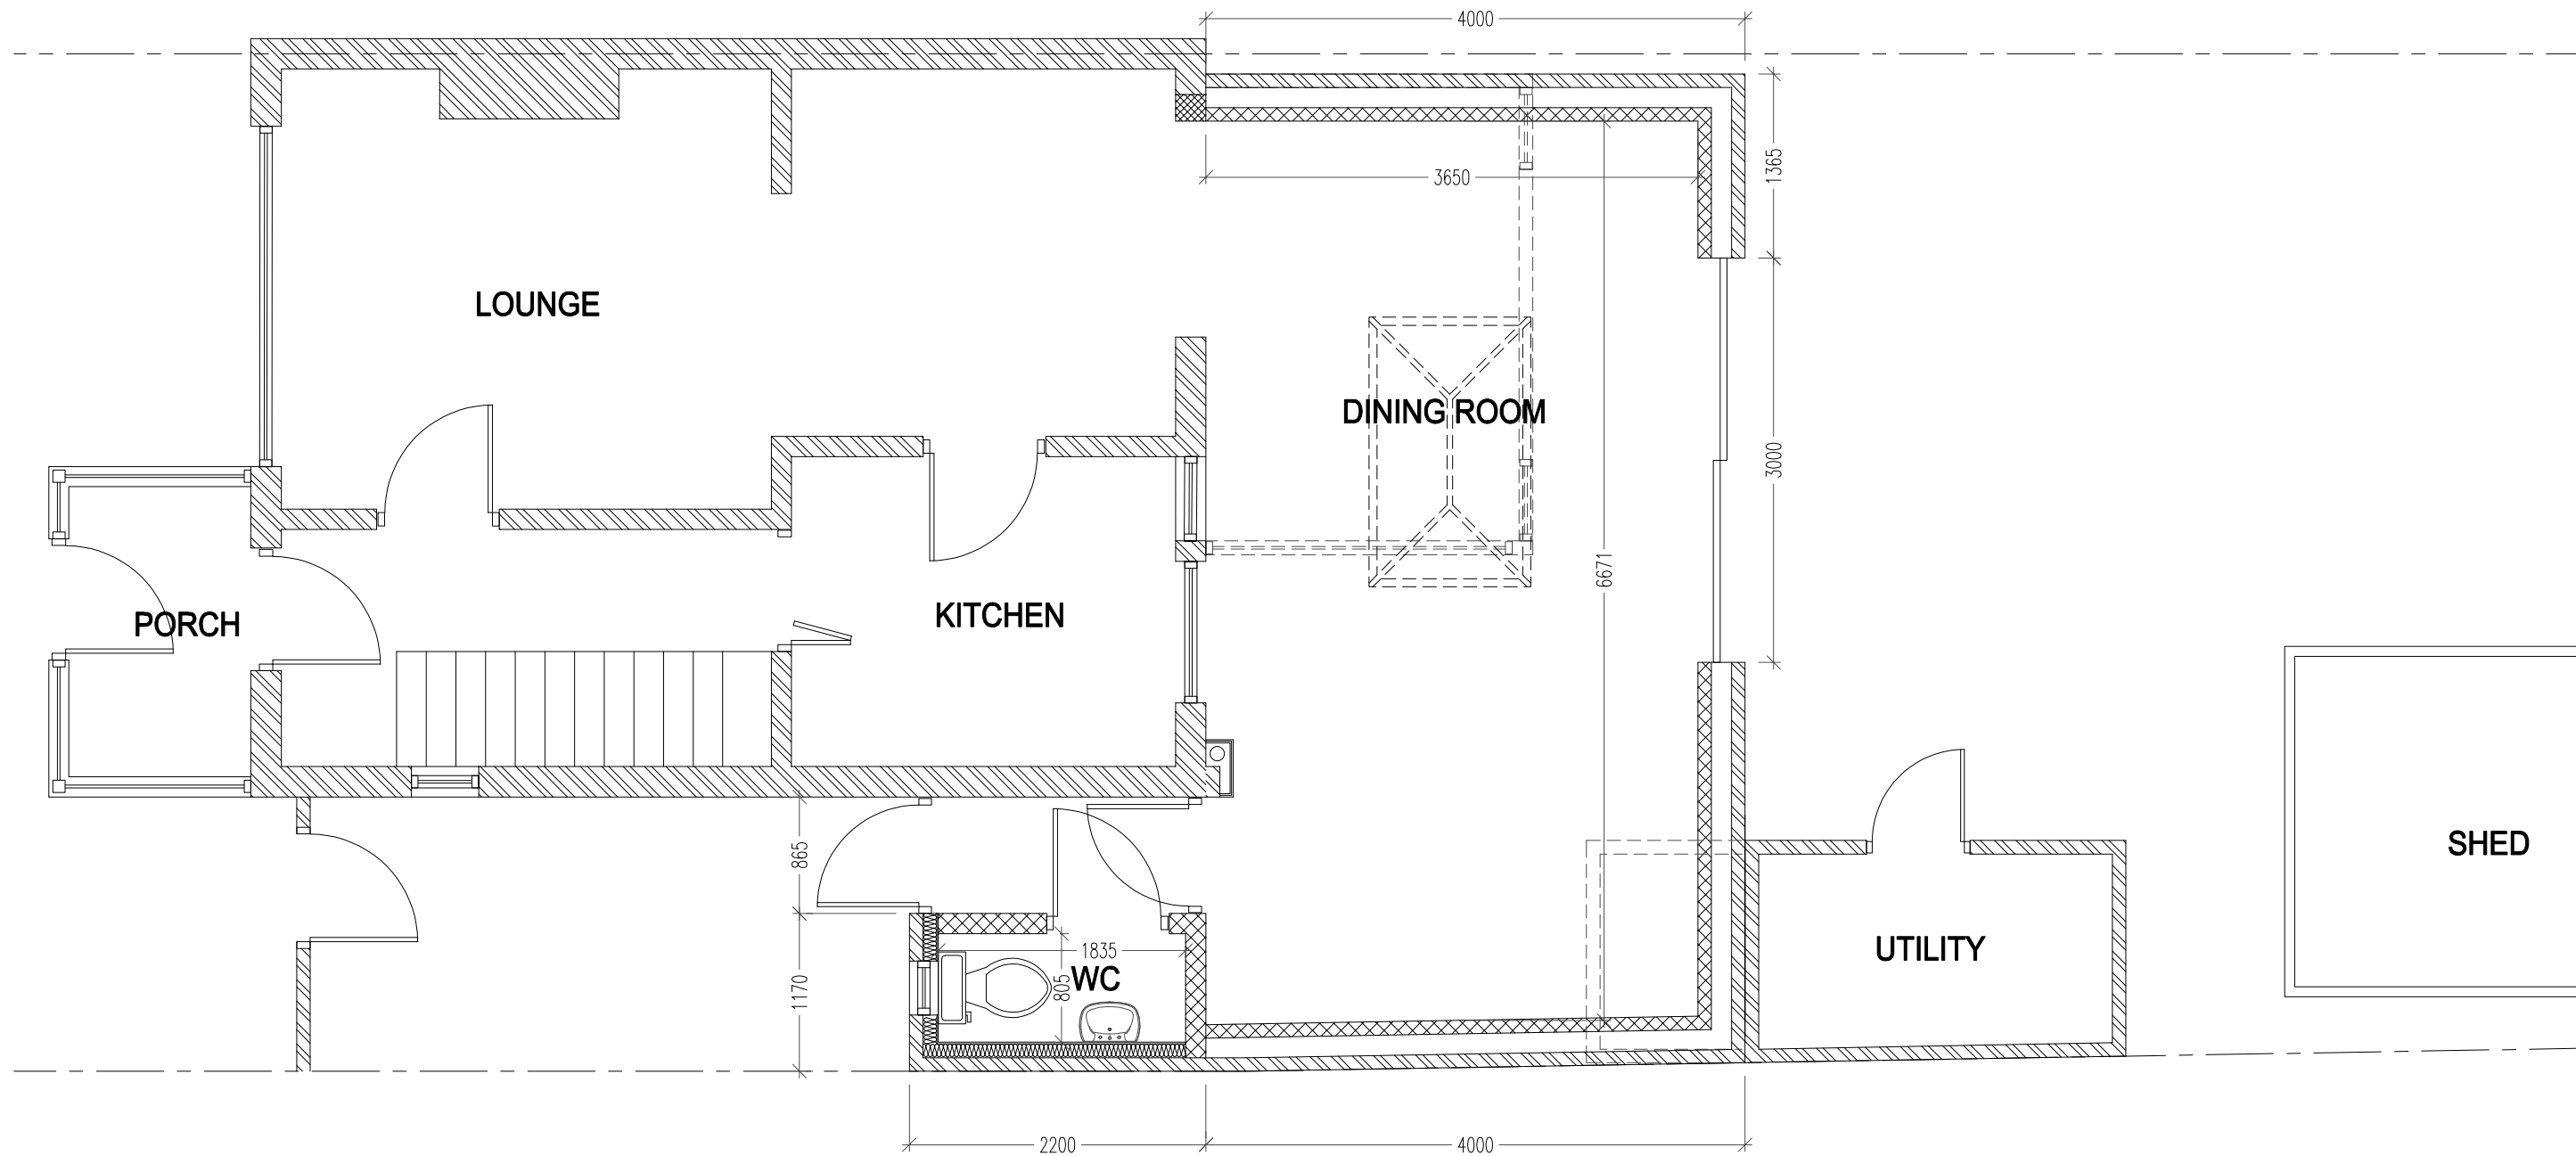

PROPOSED GROUND FLOOR PLAN

Scale	
1:50@A3	

	Client Mr Jaspal Singh 36 Aspdin Road Northfleet Kent DA11 8LY	Drawing Title Proposed Ground Floor Plan						Drawing No.		Revision		
			2503-004					00				
			Scale 1:50@A3		Date		May 25					
			Computer File No.		Project No.							
			Description		Initial	Rev	Date					