


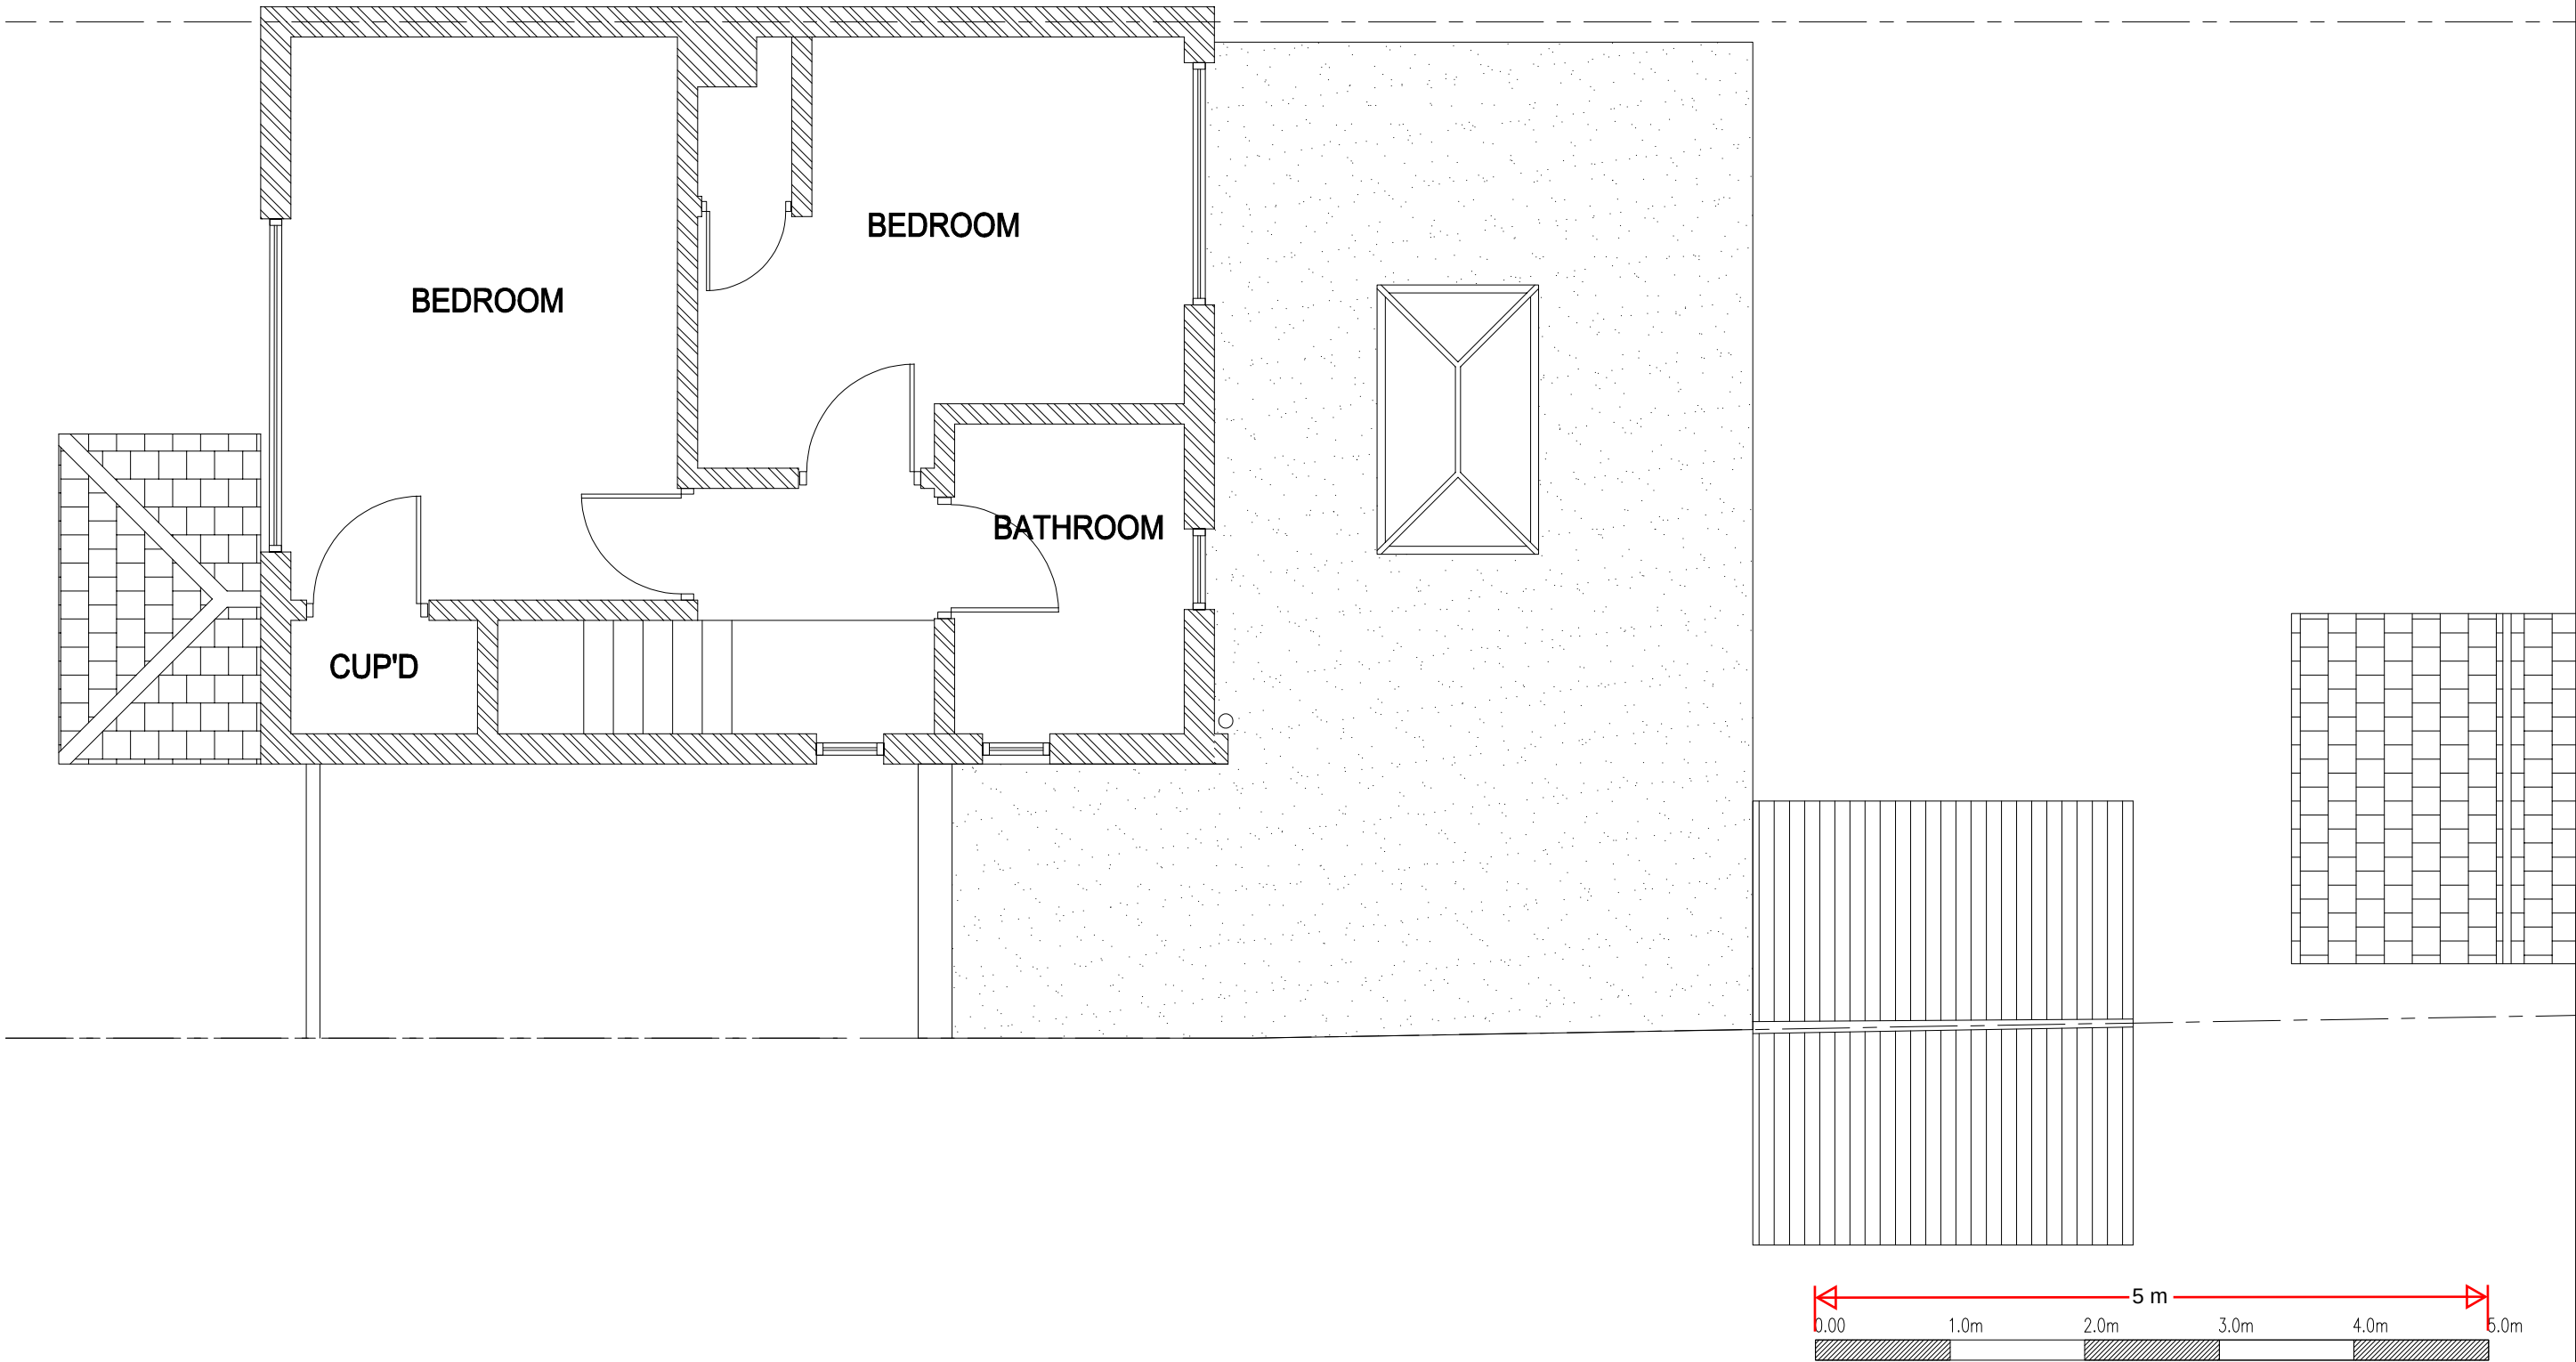

PROPOSED FIRST FLOOR PLAN

Scale	
1:50@A3	

	Client Mr Jaspal Singh 36 Aspdin Road Northfleet Kent DA11 8LY	Drawing Title Proposed First Floor Plan					Drawing No.		Revision			
							2503-005		00			
							Scale 1:50@A3		Date May 25			
							Computer File No.		Project No.			
			Description		Initial		Rev		Date			
									Drawn By Raj Bhatti		Checked By	
						Coordinated By		Approved By				