






FRONT ELEVATION

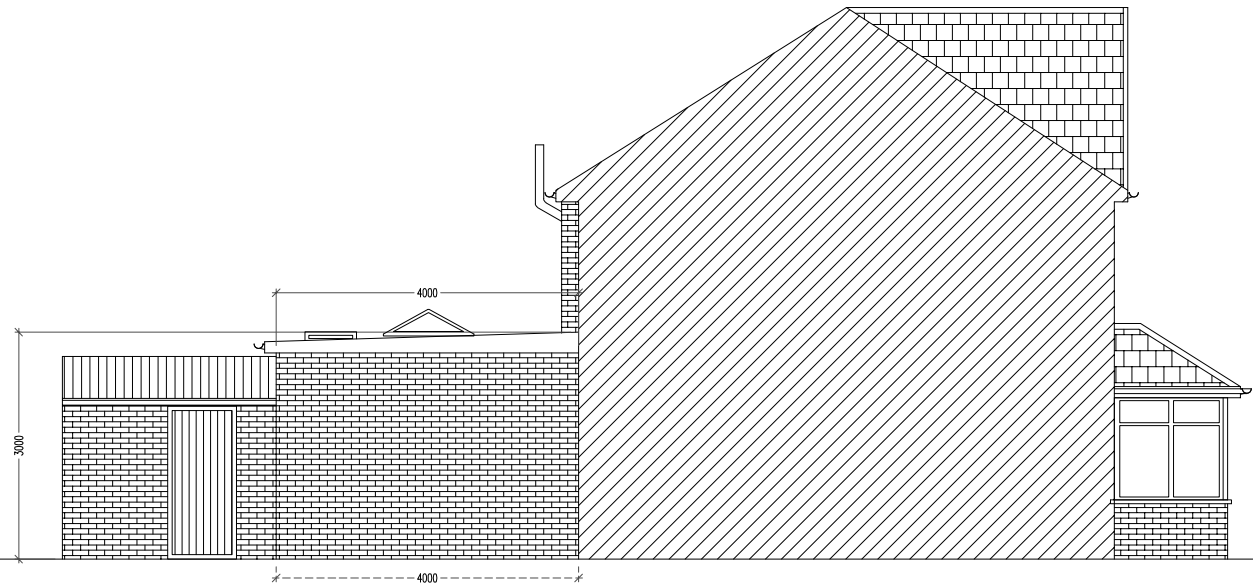


SIDE ELEVATION

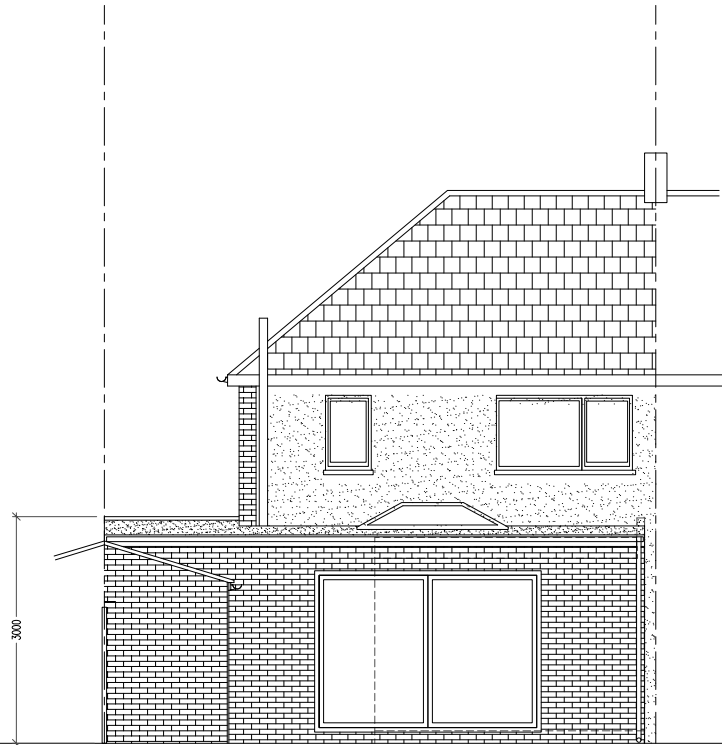

REAR ELEVATION

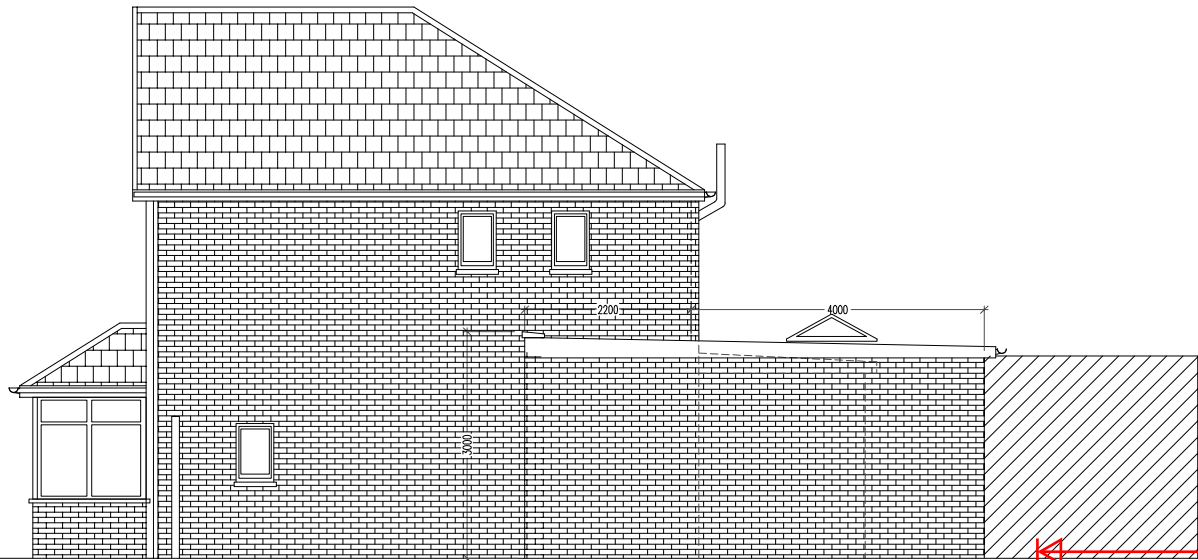

SIDE ELEVATION

 

PROPOSED ELEVATIONS

	Client Mr Jaspal Singh 36 Aspdin Road Northfleet Kent DA11 8LY	Drawing Title Proposed Elevations					Drawing No.	Revision
							2503-006	00
							Scale 1:100@A3	Date May 25
							Computer File No.	Project No.
							Drawn By Raj Bhatti	Checked By
							Coordinated By	Approved By
Description				Initial	Rev	Date		