


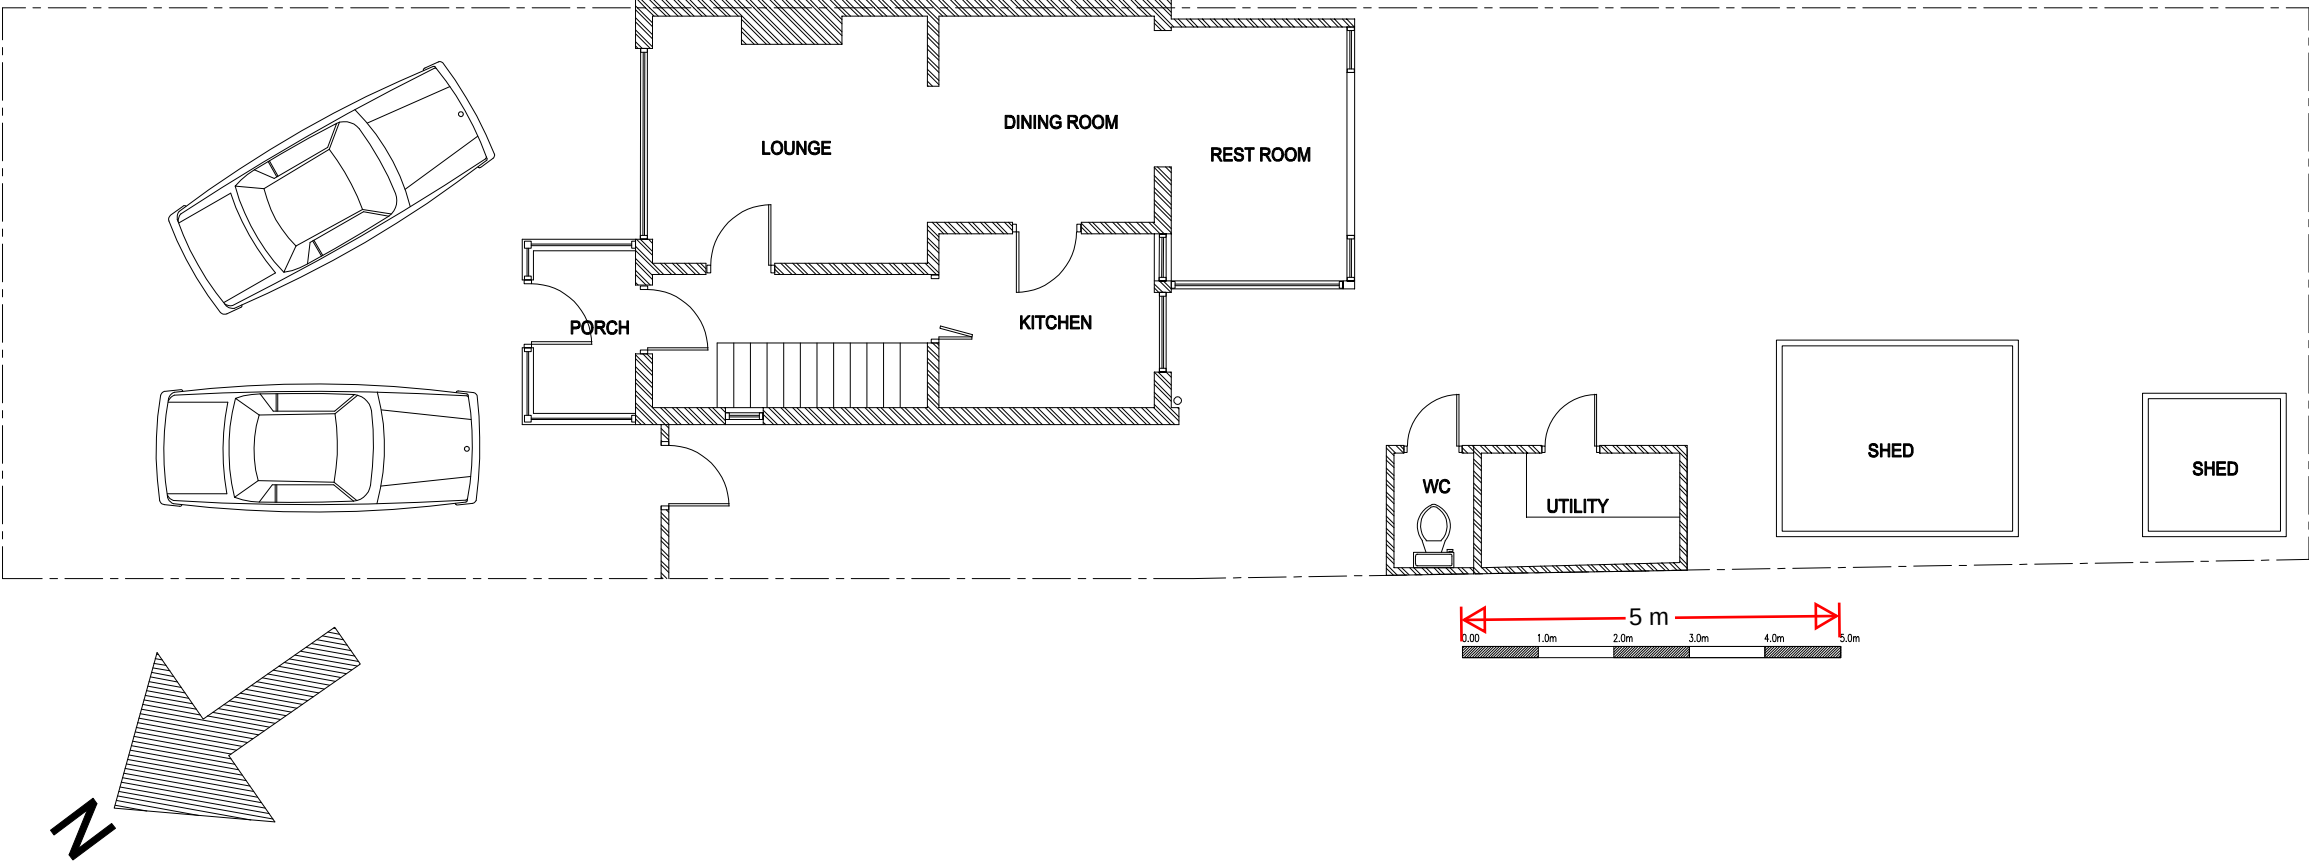

EXISTING SITE PLAN

		Client Mr Jaspal Singh 36 Aspdin Road Northfleet Kent DA11 8LY		Drawing Title Existing Site Plan				Drawing No. 2503-010		Revision 00
								Scale 1:100@A3	Date May 25	
								Computer File No.	Project No.	
								Drawn By Raj Bhatti	Checked By	
								Coordinated By	Approved By	
				Description		Initial	Rev	Date		