


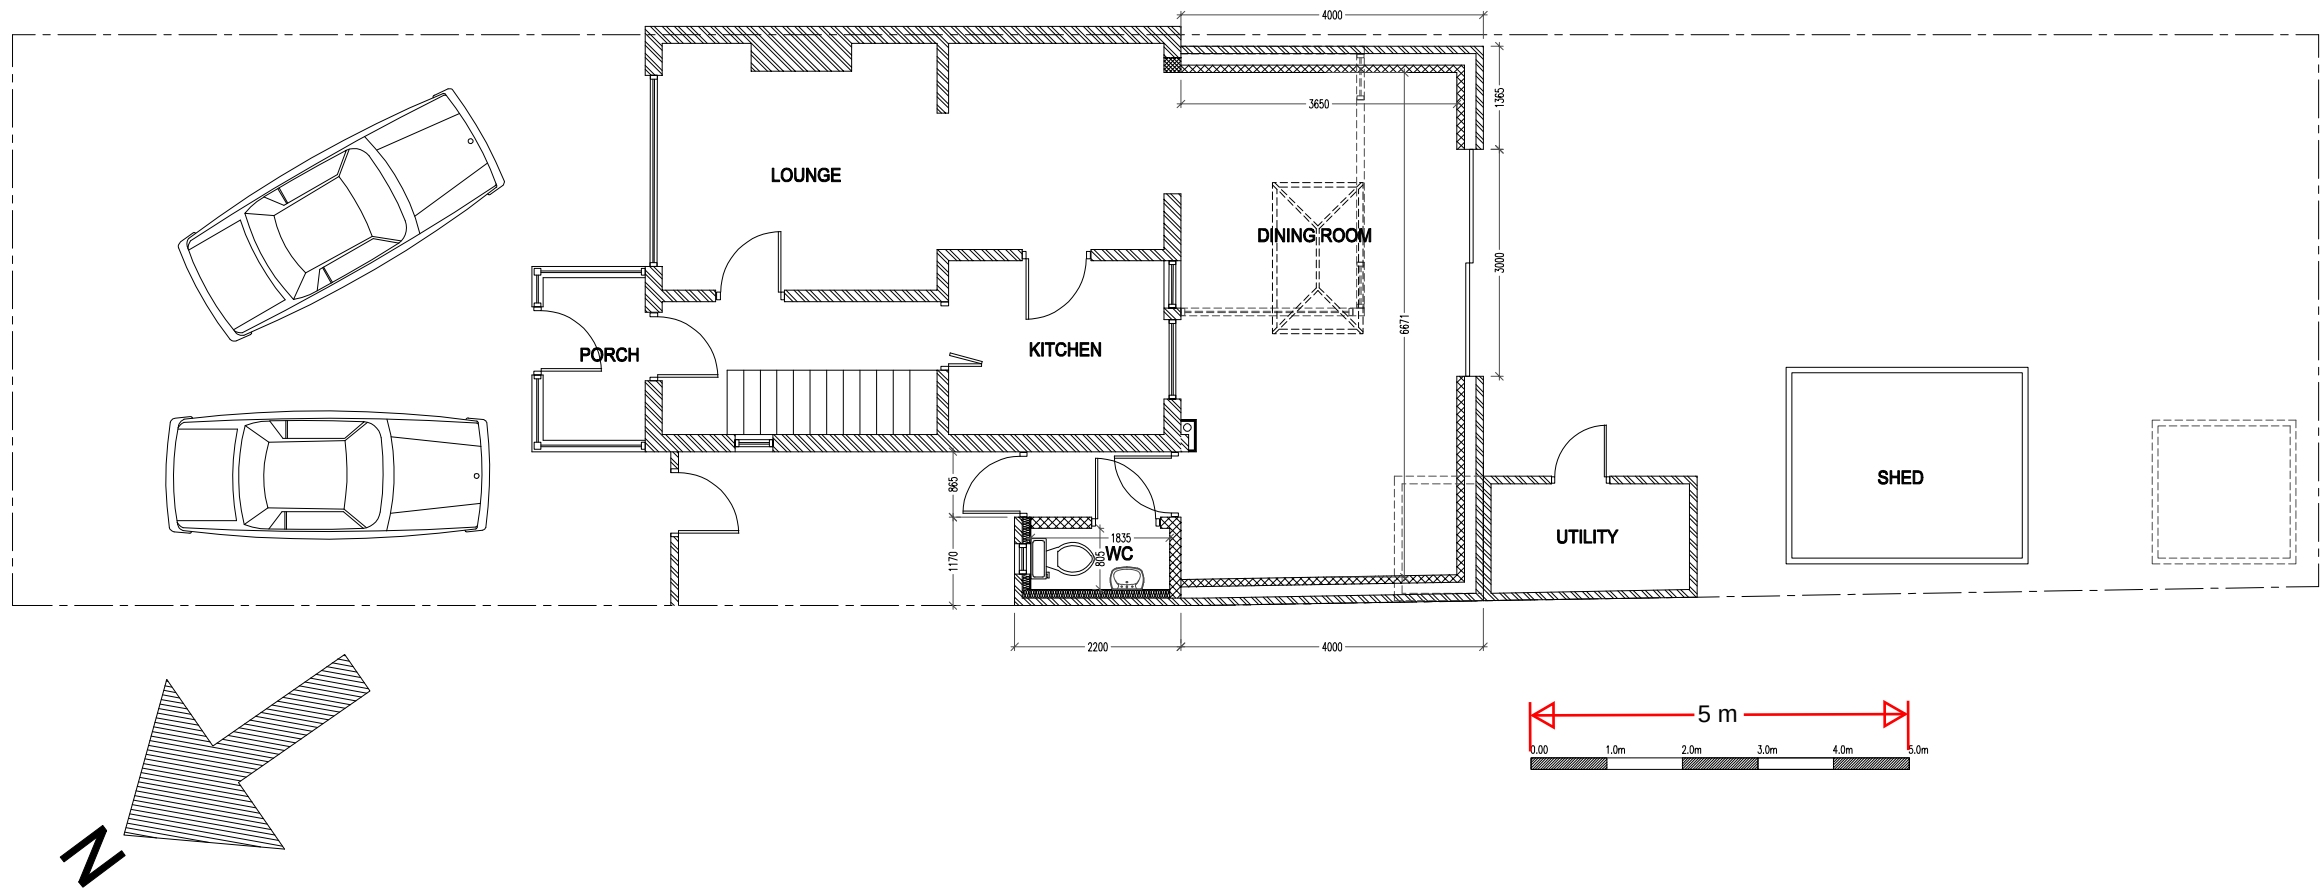

PROPOSED SITE PLAN

Scale	
1:100@A3	

	Client Mr Jaspal Singh 36 Aspdin Road Northfleet Kent DA11 8LY	Drawing Title Proposed Site Plan					Drawing No. 2503-011		Revision 00
							Scale 1:100@A3	Date May 25	
							Computer File No.	Project No.	
							Drawn By Raj Bhatti	Checked By	
							Coordinated By	Approved By	