


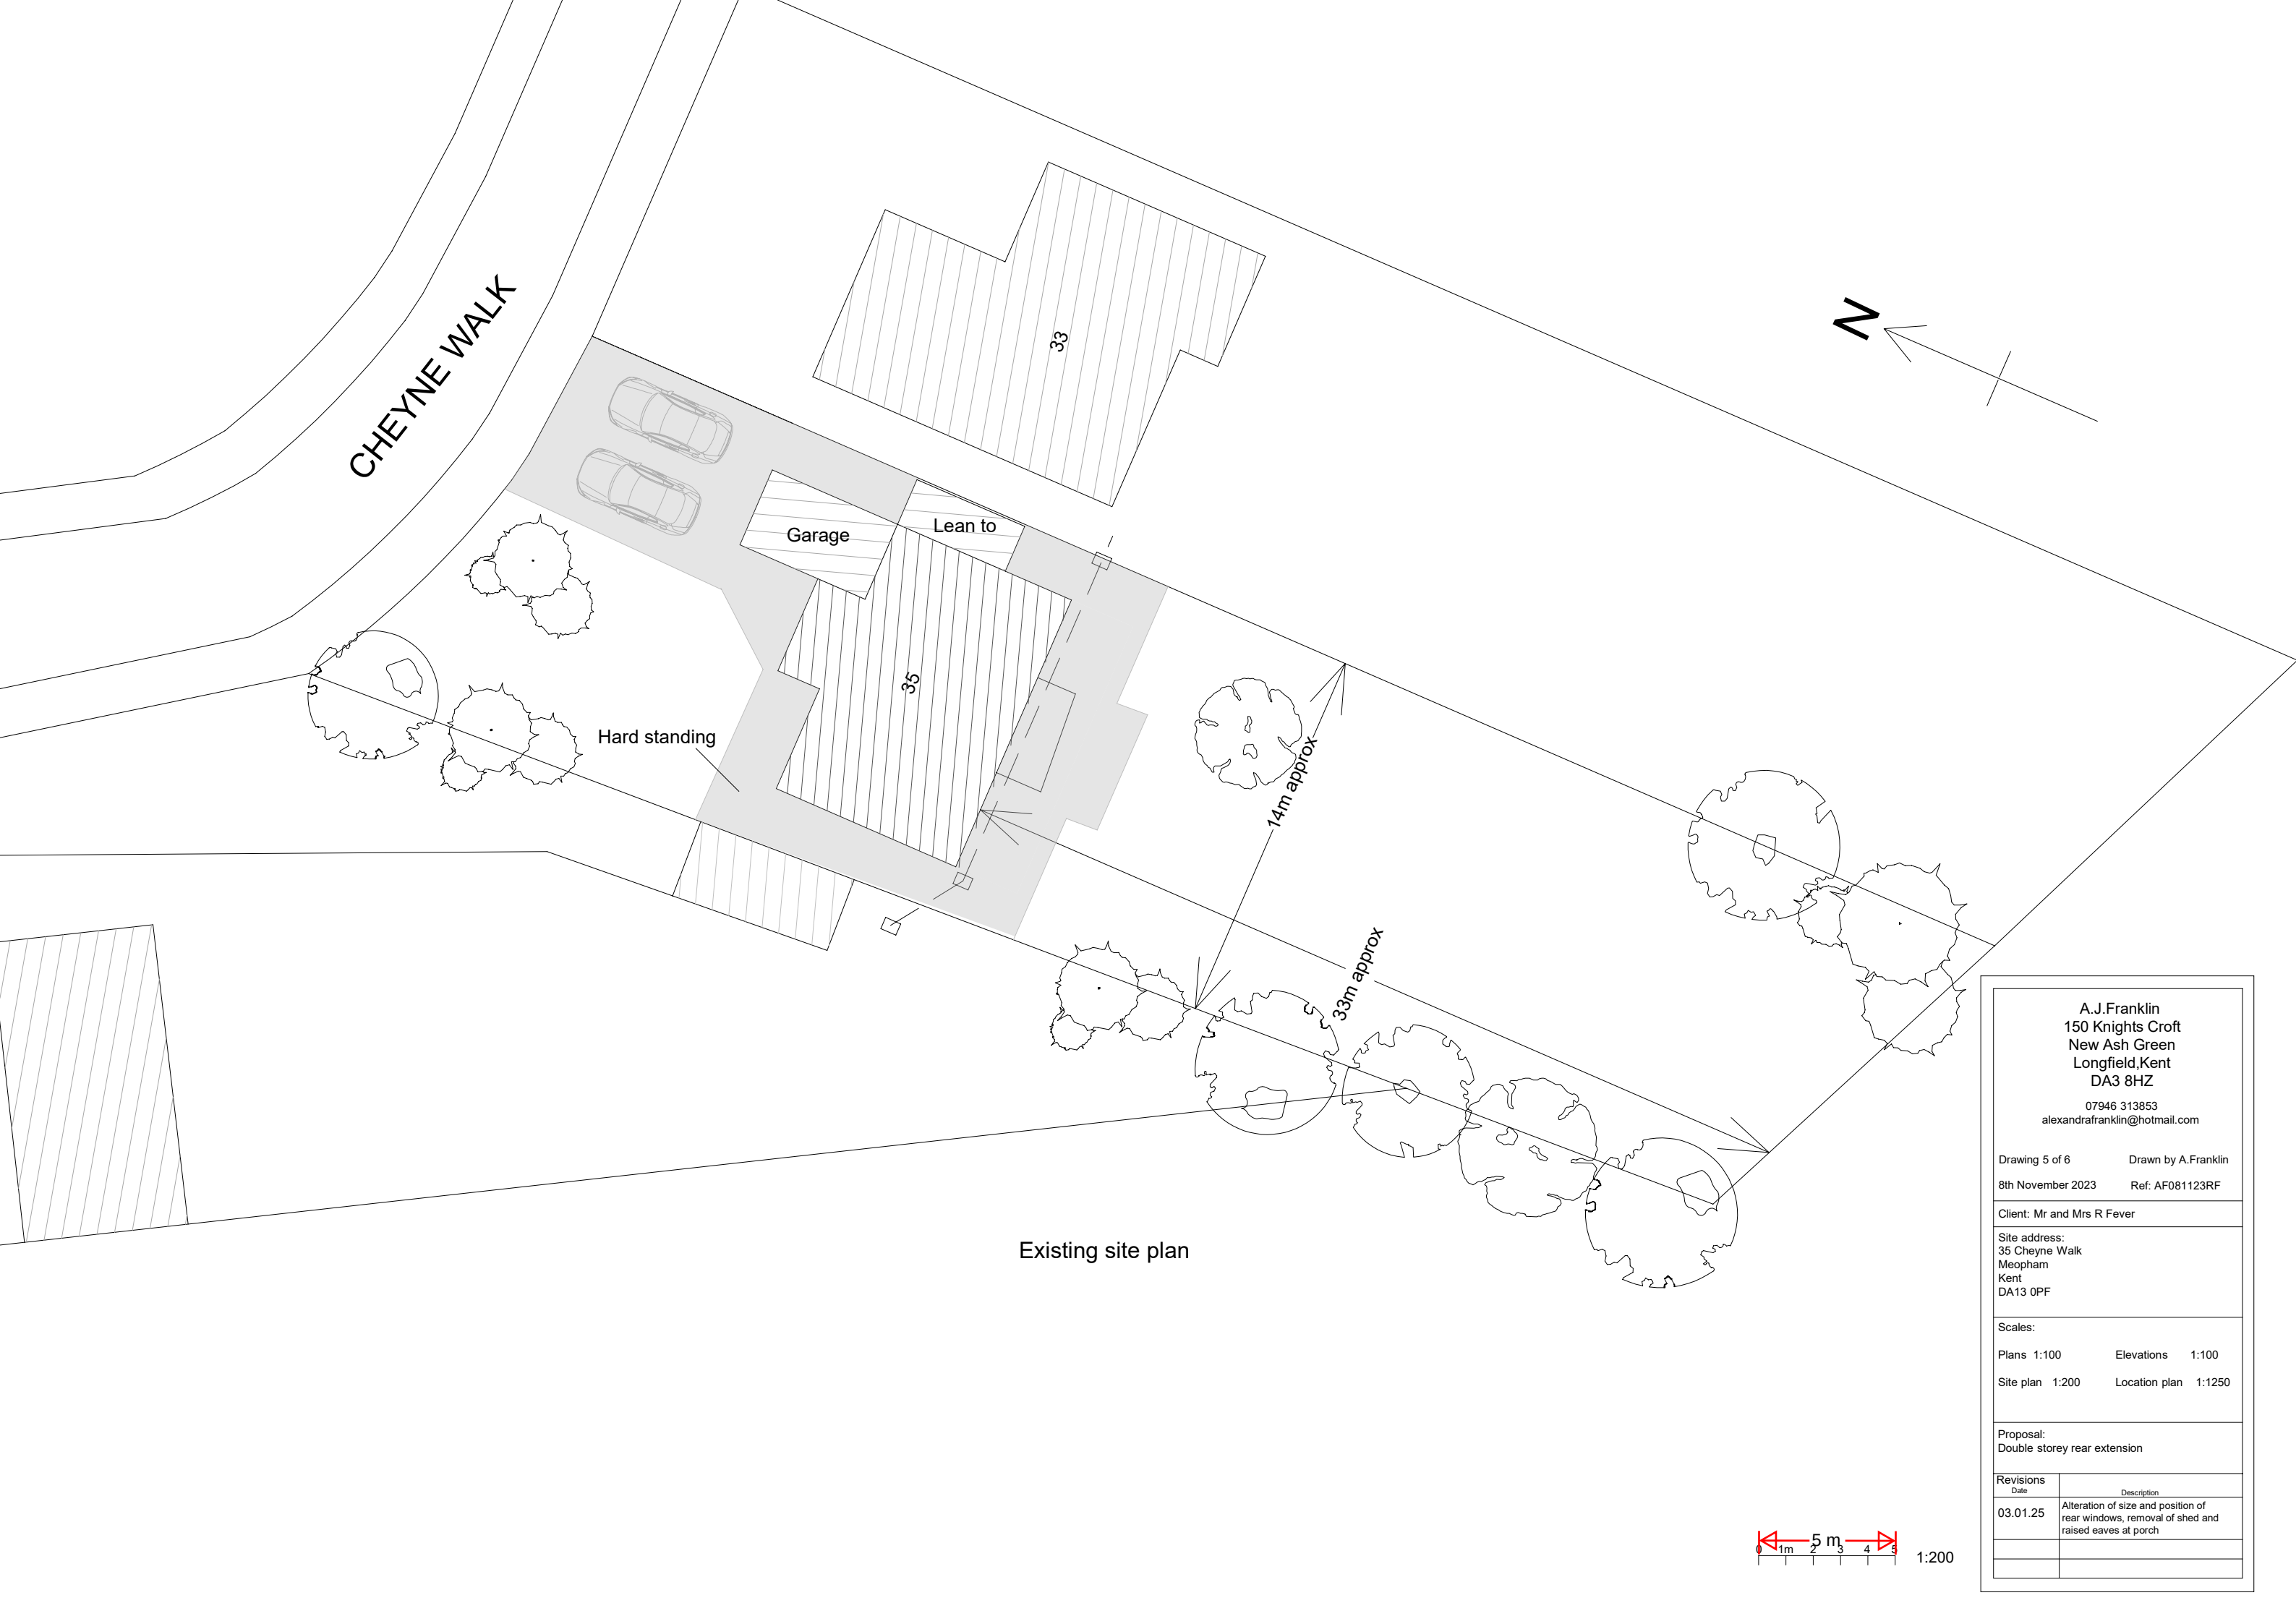

Existing site plan

A.J.Franklin
150 Knights Croft
New Ash Green
Longfield,Kent
DA3 8HZ
07946 313853
alexandrafranklin@hotmail.com

Drawing 5 of 6
8th November 2023

Client: Mr and Mrs R Fever


Site address:
35 Cheyne Walk
Meopham
Kent
DA13 0PF

Scales:
Plans 1:100
Site plan 1:200

Proposal:
Double storey rear extension

Drawn by A.Franklin
Ref: AF081123RF

Revisions Date	Description
03.01.25	Alteration of size and position of rear windows, removal of shed and raised eaves at porch

 

1:200