



Notes:

- Do not scale from this drawing.
- All dimensions to be verified on site and is in mm.
- Builder to verify all dimensions, heights and levels prior to commencement of work.
- All documents shall be checked to ensure that they are compatible by the contractor before construction commences. In the event of apparent ambiguity or contradiction the engineer and/ or architect shall be notified immediately.
- The contractor in preparing his estimate shall visit the site and acquaint himself with the problems involved.
- The contractor shall issue all statutory notices to the local Authority during progress and completion of works.

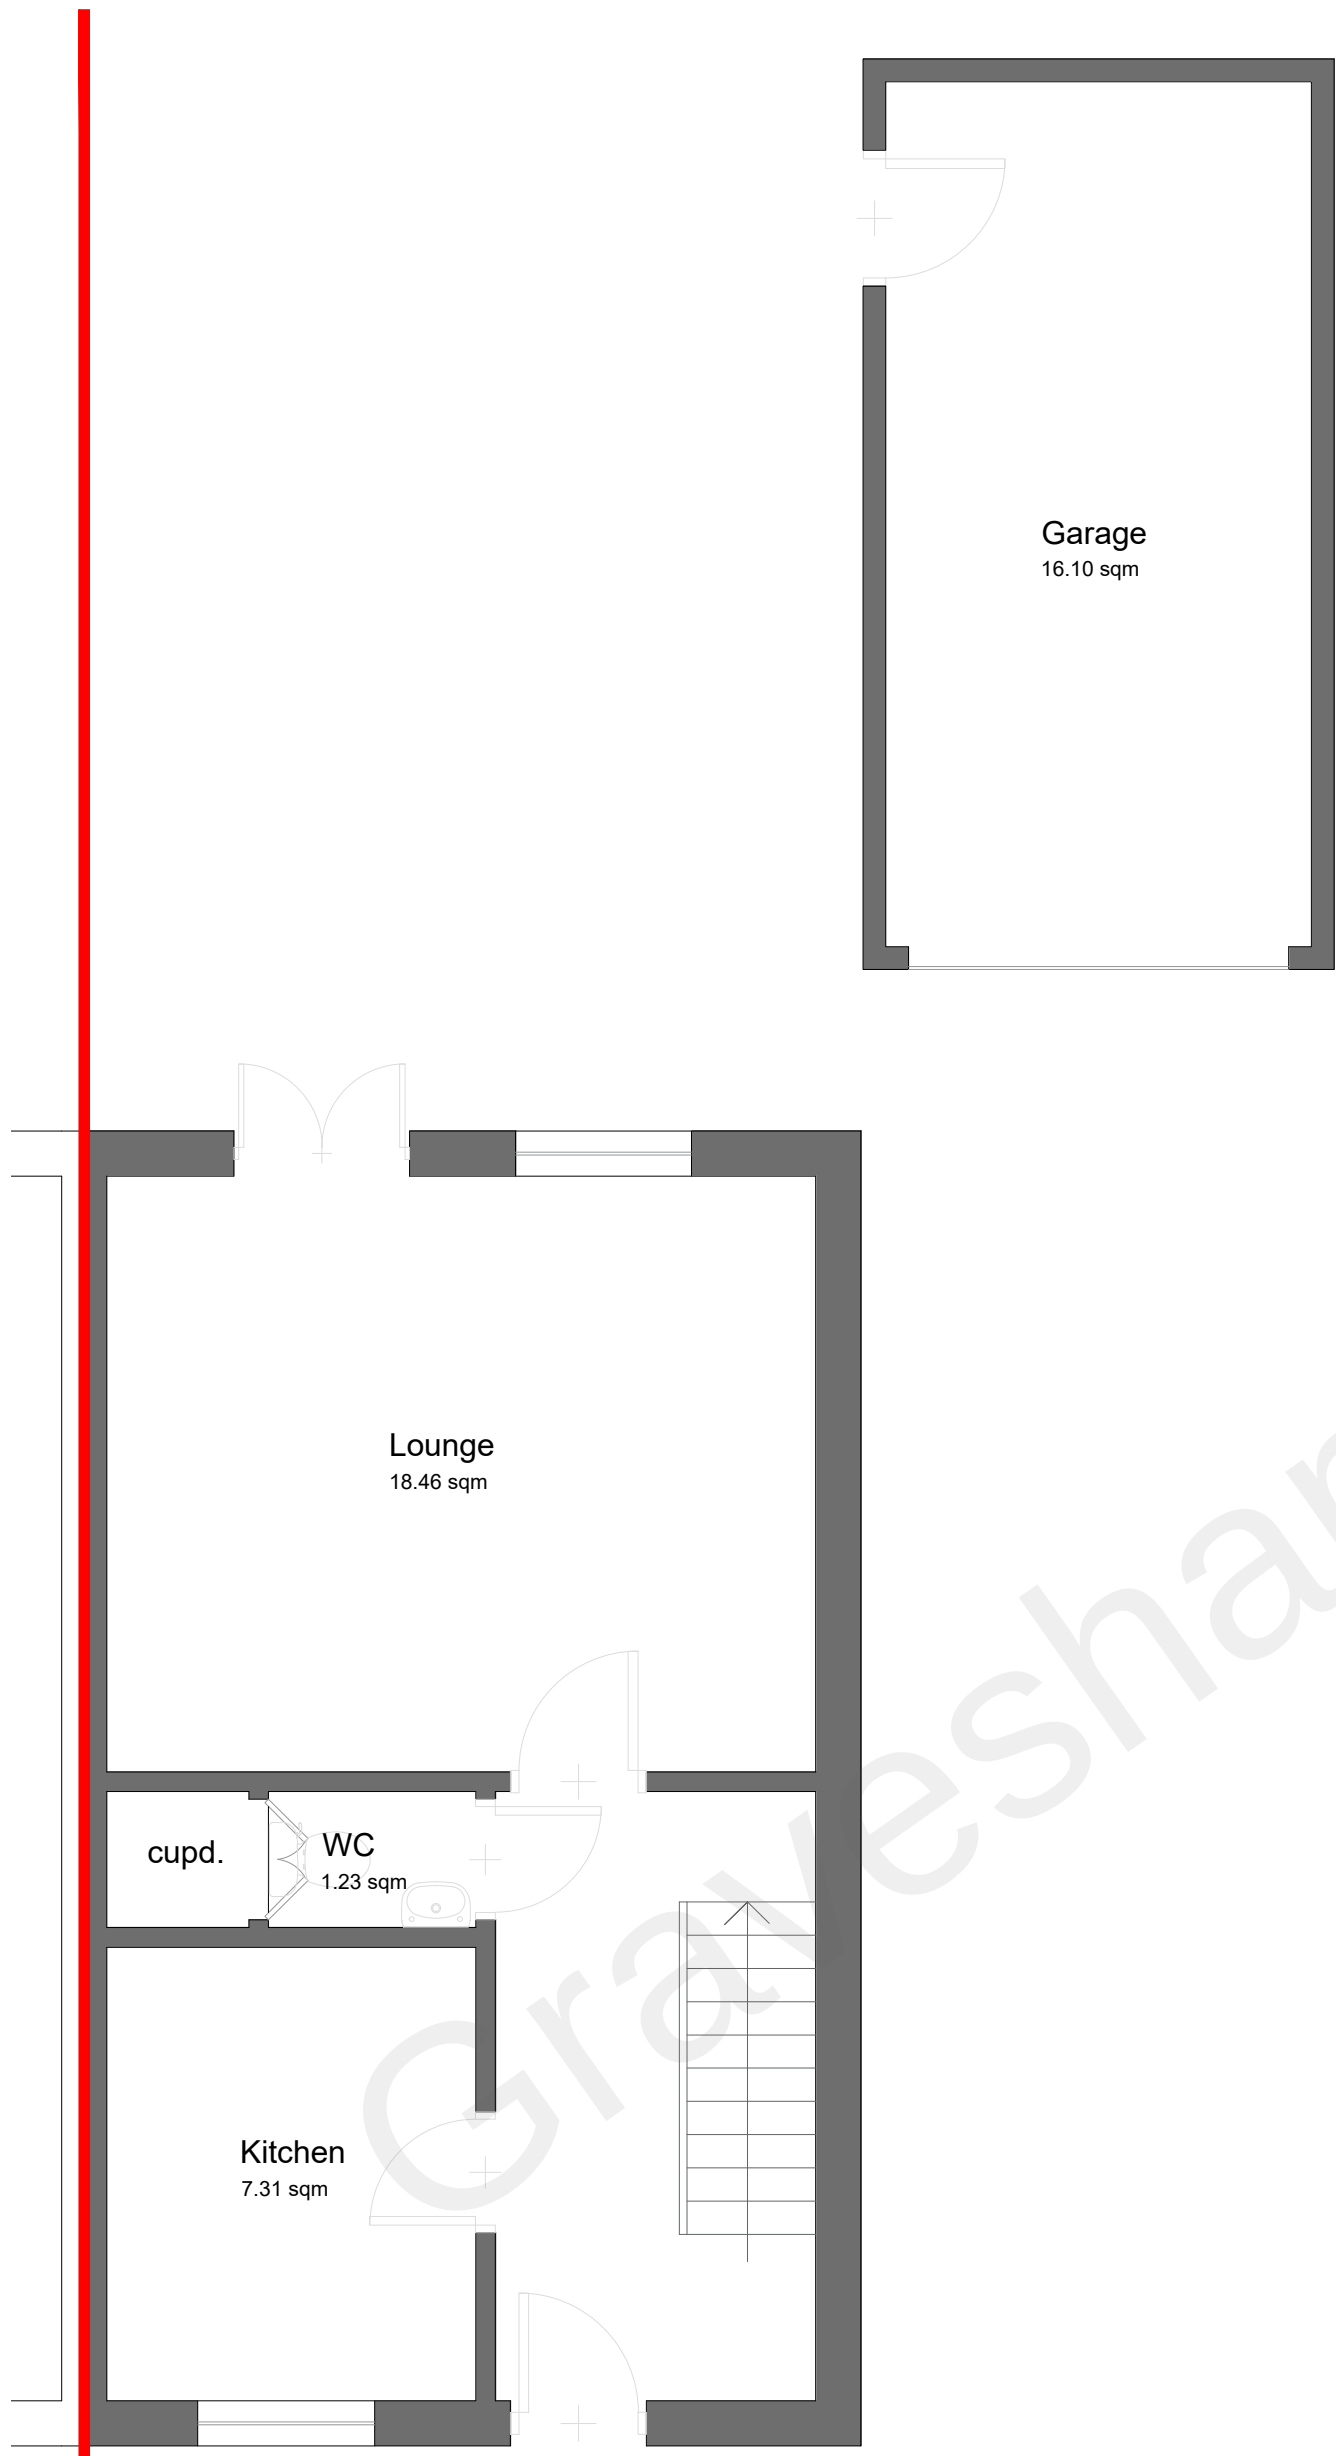

Existing Ground Floor Plan

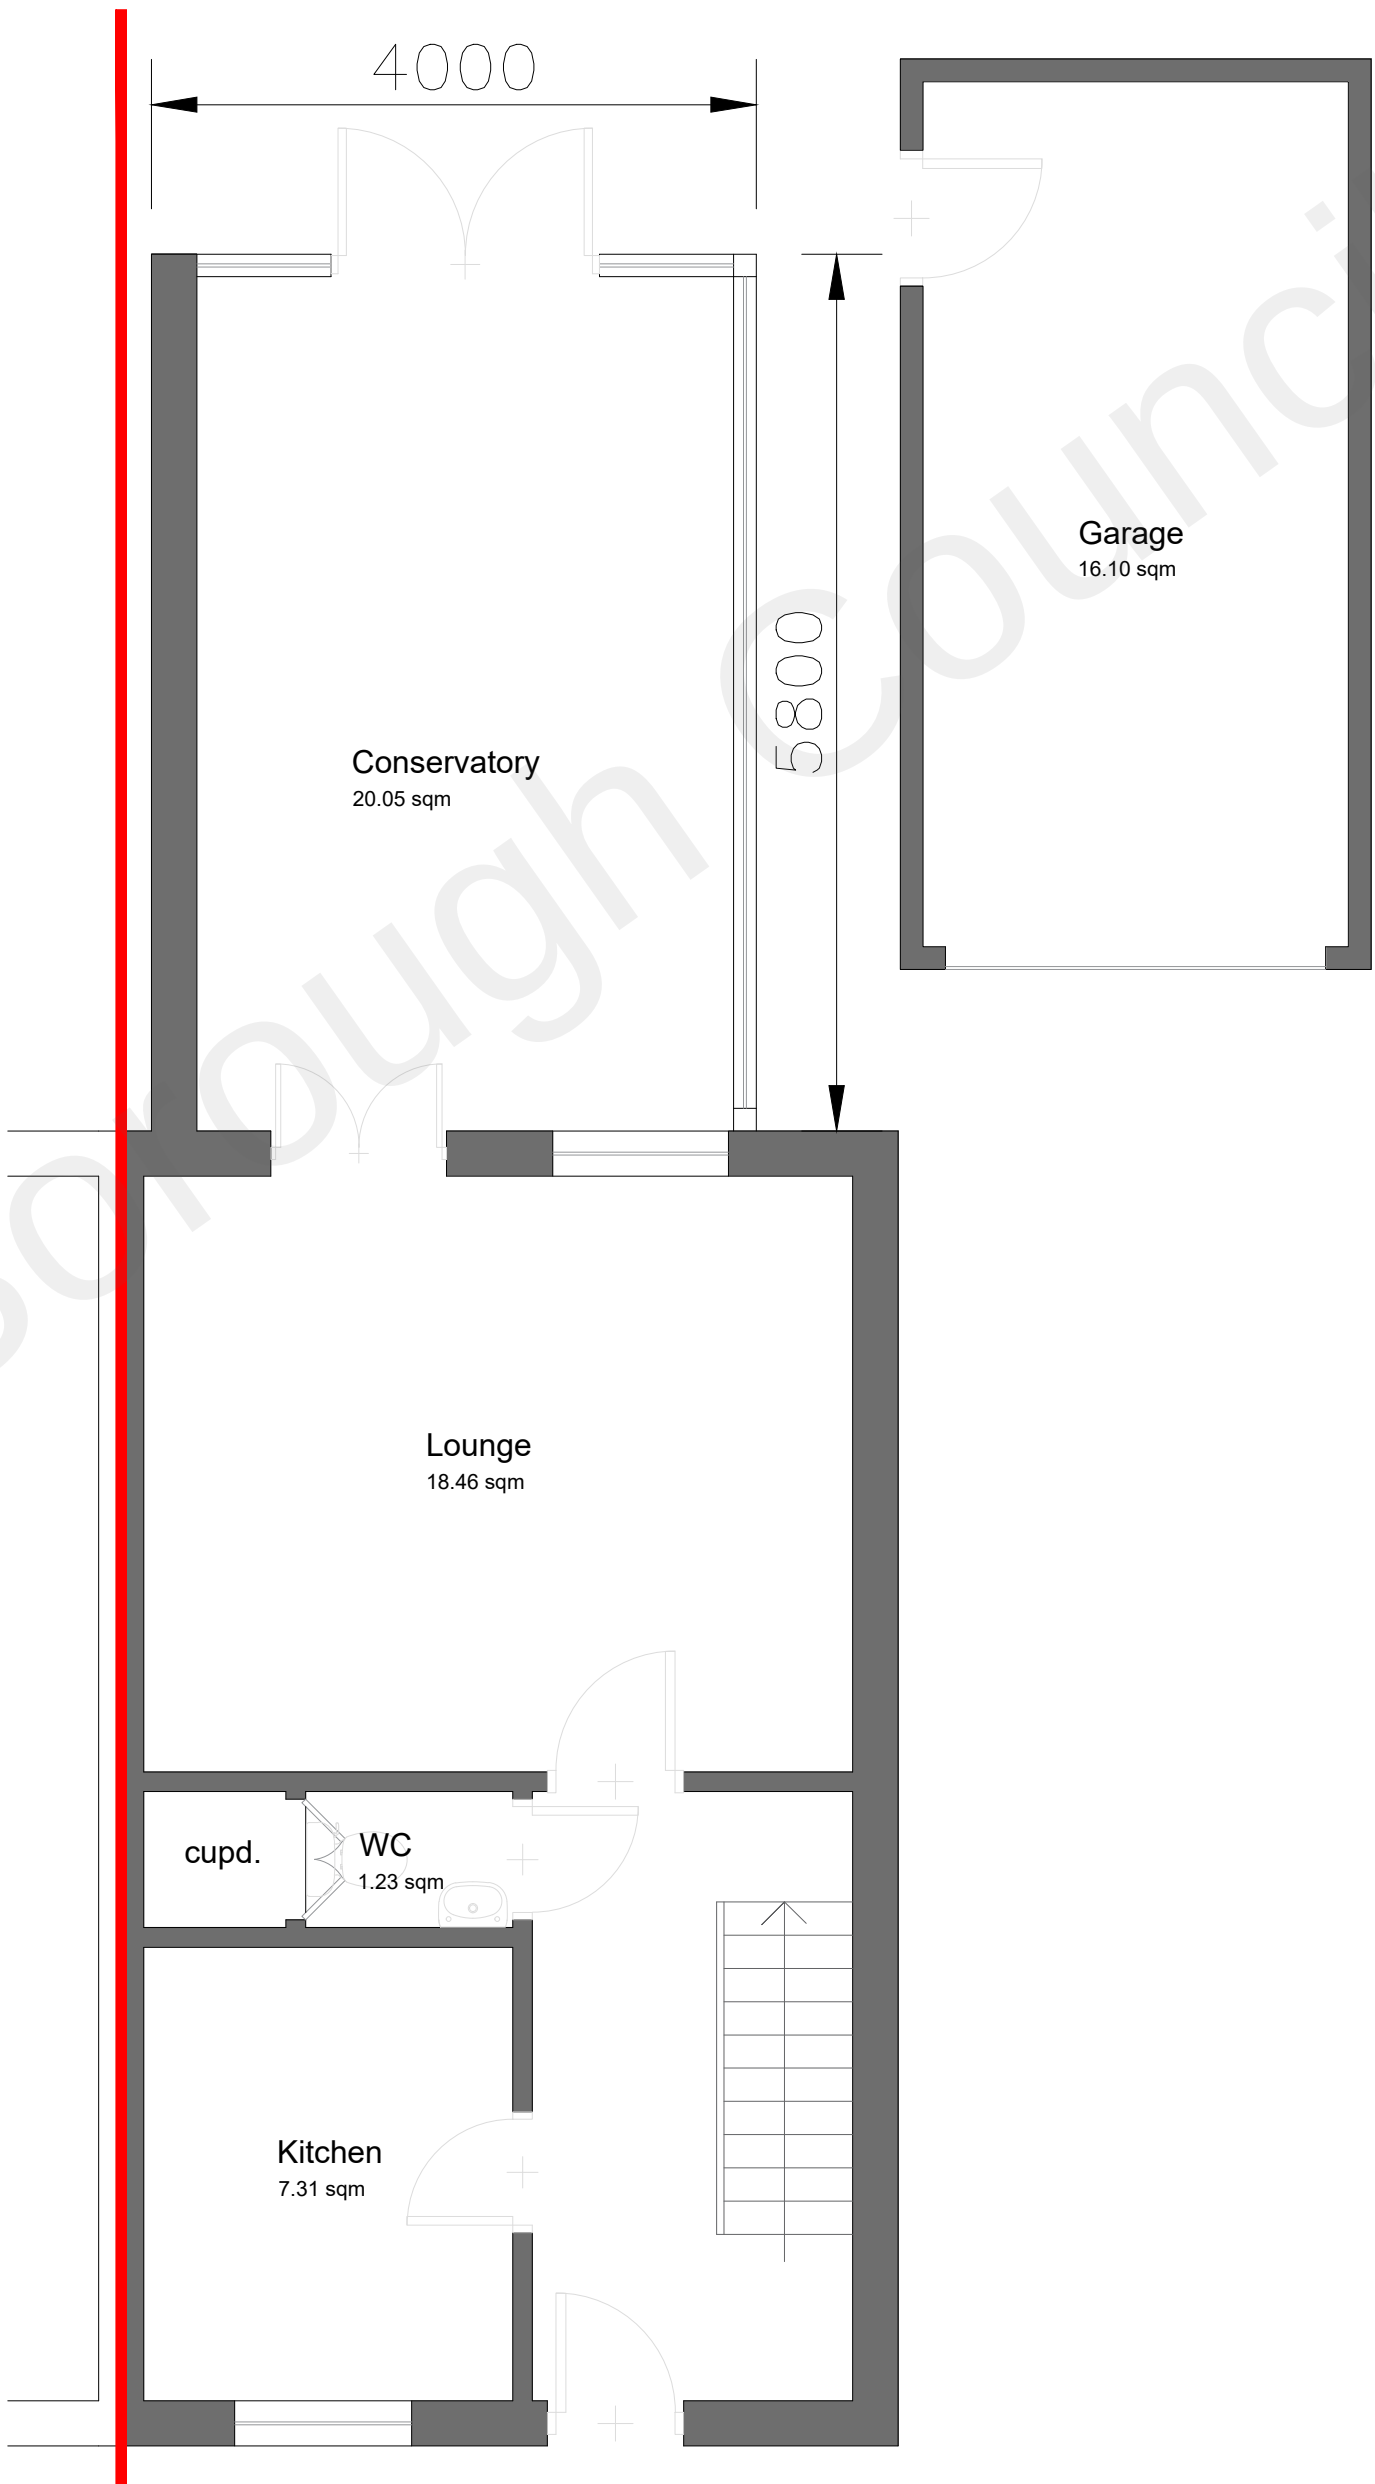

Proposed Ground Floor Plan

A	-	-	-/-/-
REV:	DESCRIPTION:	BY:	DATE:

STATUS: **PLANNING**

 **BARRON
EDWARDS
STERLING**

Whitehall Place
47 The Terrace,
Gravesend, Kent
DA12 2DL
01474 247 787
info@barronedwards.co.uk
www.barronedwards.co.uk

SITE:	15 Giles Field Gravesend Kent DA12 2RB
-------	---

TITLE:	Existing Ground Floor Plan Proposed Ground Floor Plan
--------	--

SCALE AT A2:	DATE:	DRAWN:
1:50	24/11/2021	GK
PROJECT NO:	DRAWING NO:	REVISION:
211106-A	002	A

