




The Contractor is to check all dimensions on site and report any discrepancies to the Contract Administrator. This drawing is to be read in conjunction with all other standard documentation.

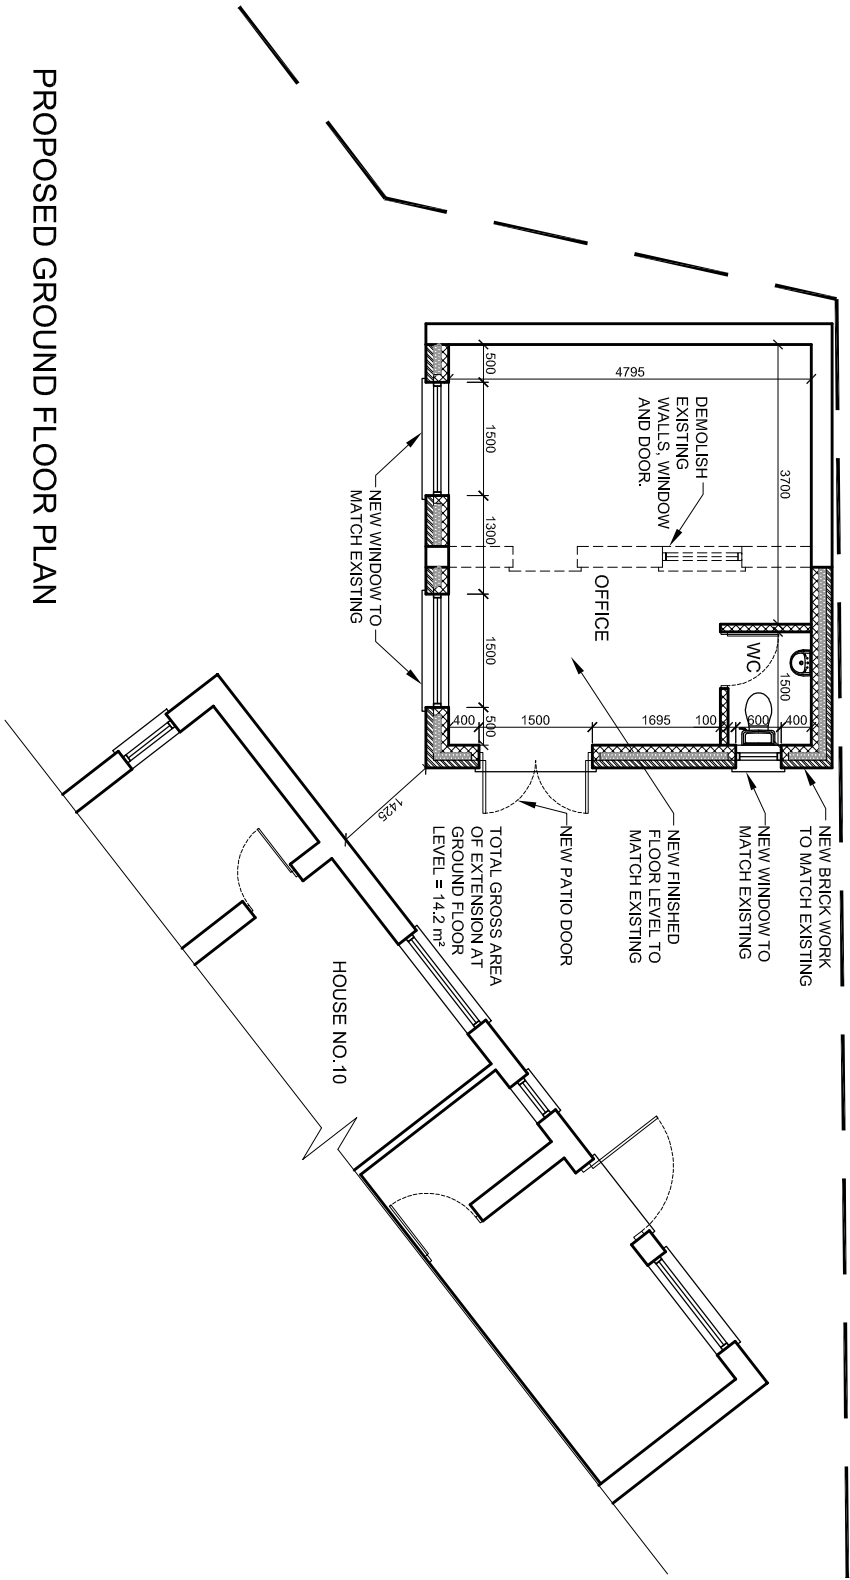


PROPOSED GROUND FLOOR PLAN

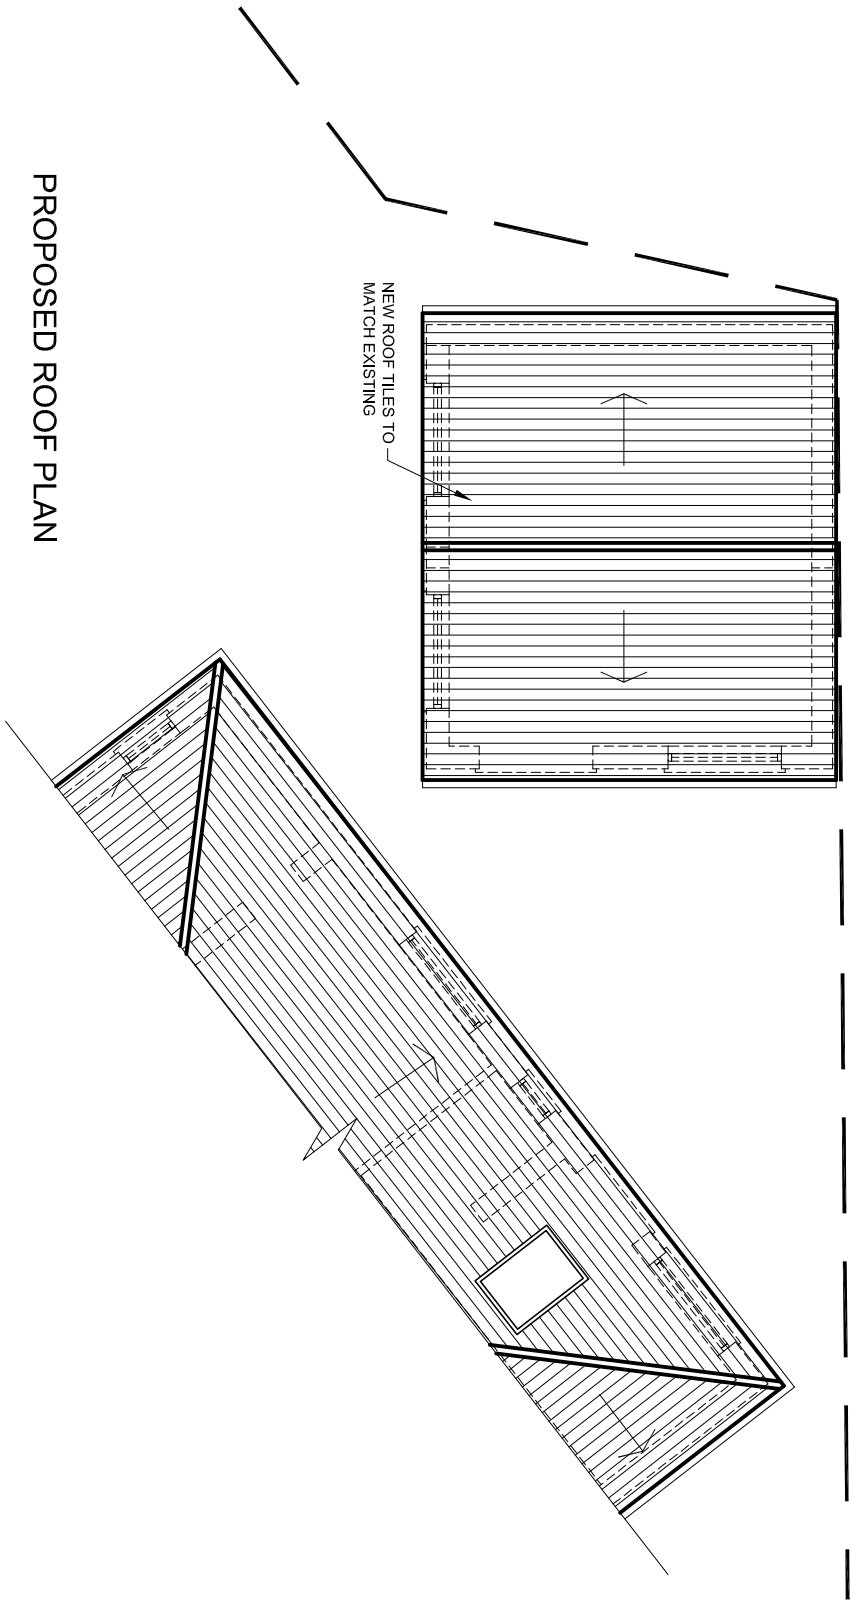


PROPOSED ROOF PLAN

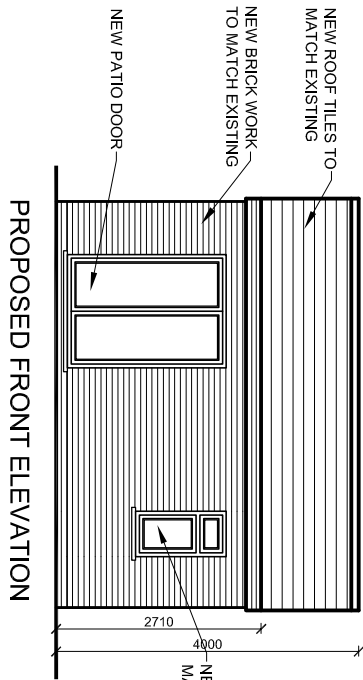


PROPOSED FRONT ELEVATION

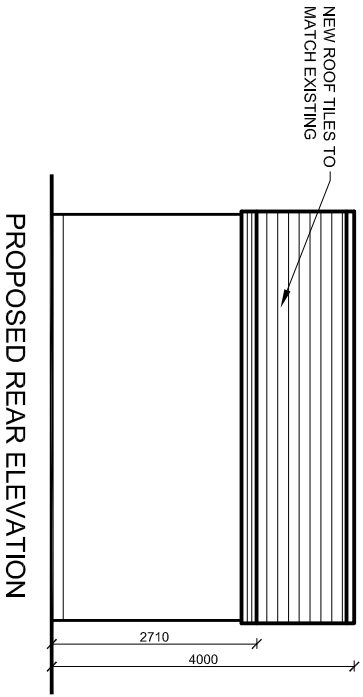

PROPOSED REAR ELEVATION

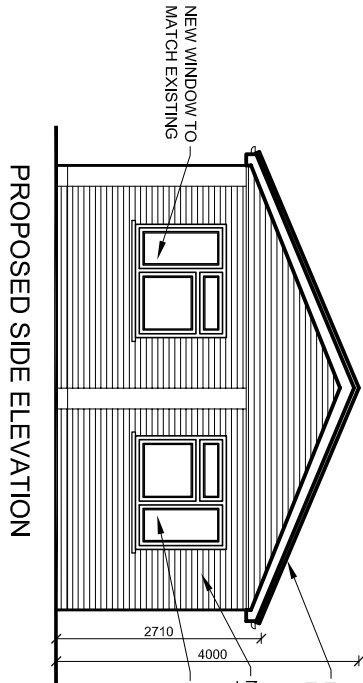

PROPOSED SIDE ELEVATION

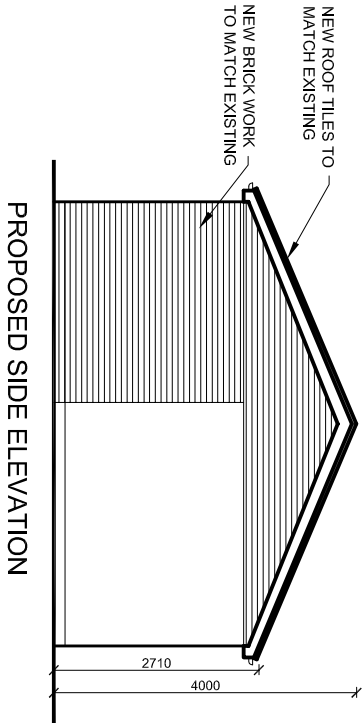

PROPOSED SIDE ELEVATION

D&P
Design And Plan
CONSULTANTS

93 Colmandene Crescent,
Orpington, Kent BR5 2RA
020 3004 9238
07931 931 035
s.nagpal@dapconsultants.co.uk
www.dapconsultants.co.uk

project : 10 Medbury Road
Gravesend

drawing title :
Proposed Floor Plans and Elevations

rev.	description	date	chkd.
drawn: APN	chkd : SS	date:20.07.2023	
status: Planning	scale: 1:100@A3		
proj no: 2437	drg no: 02	rev no:	