



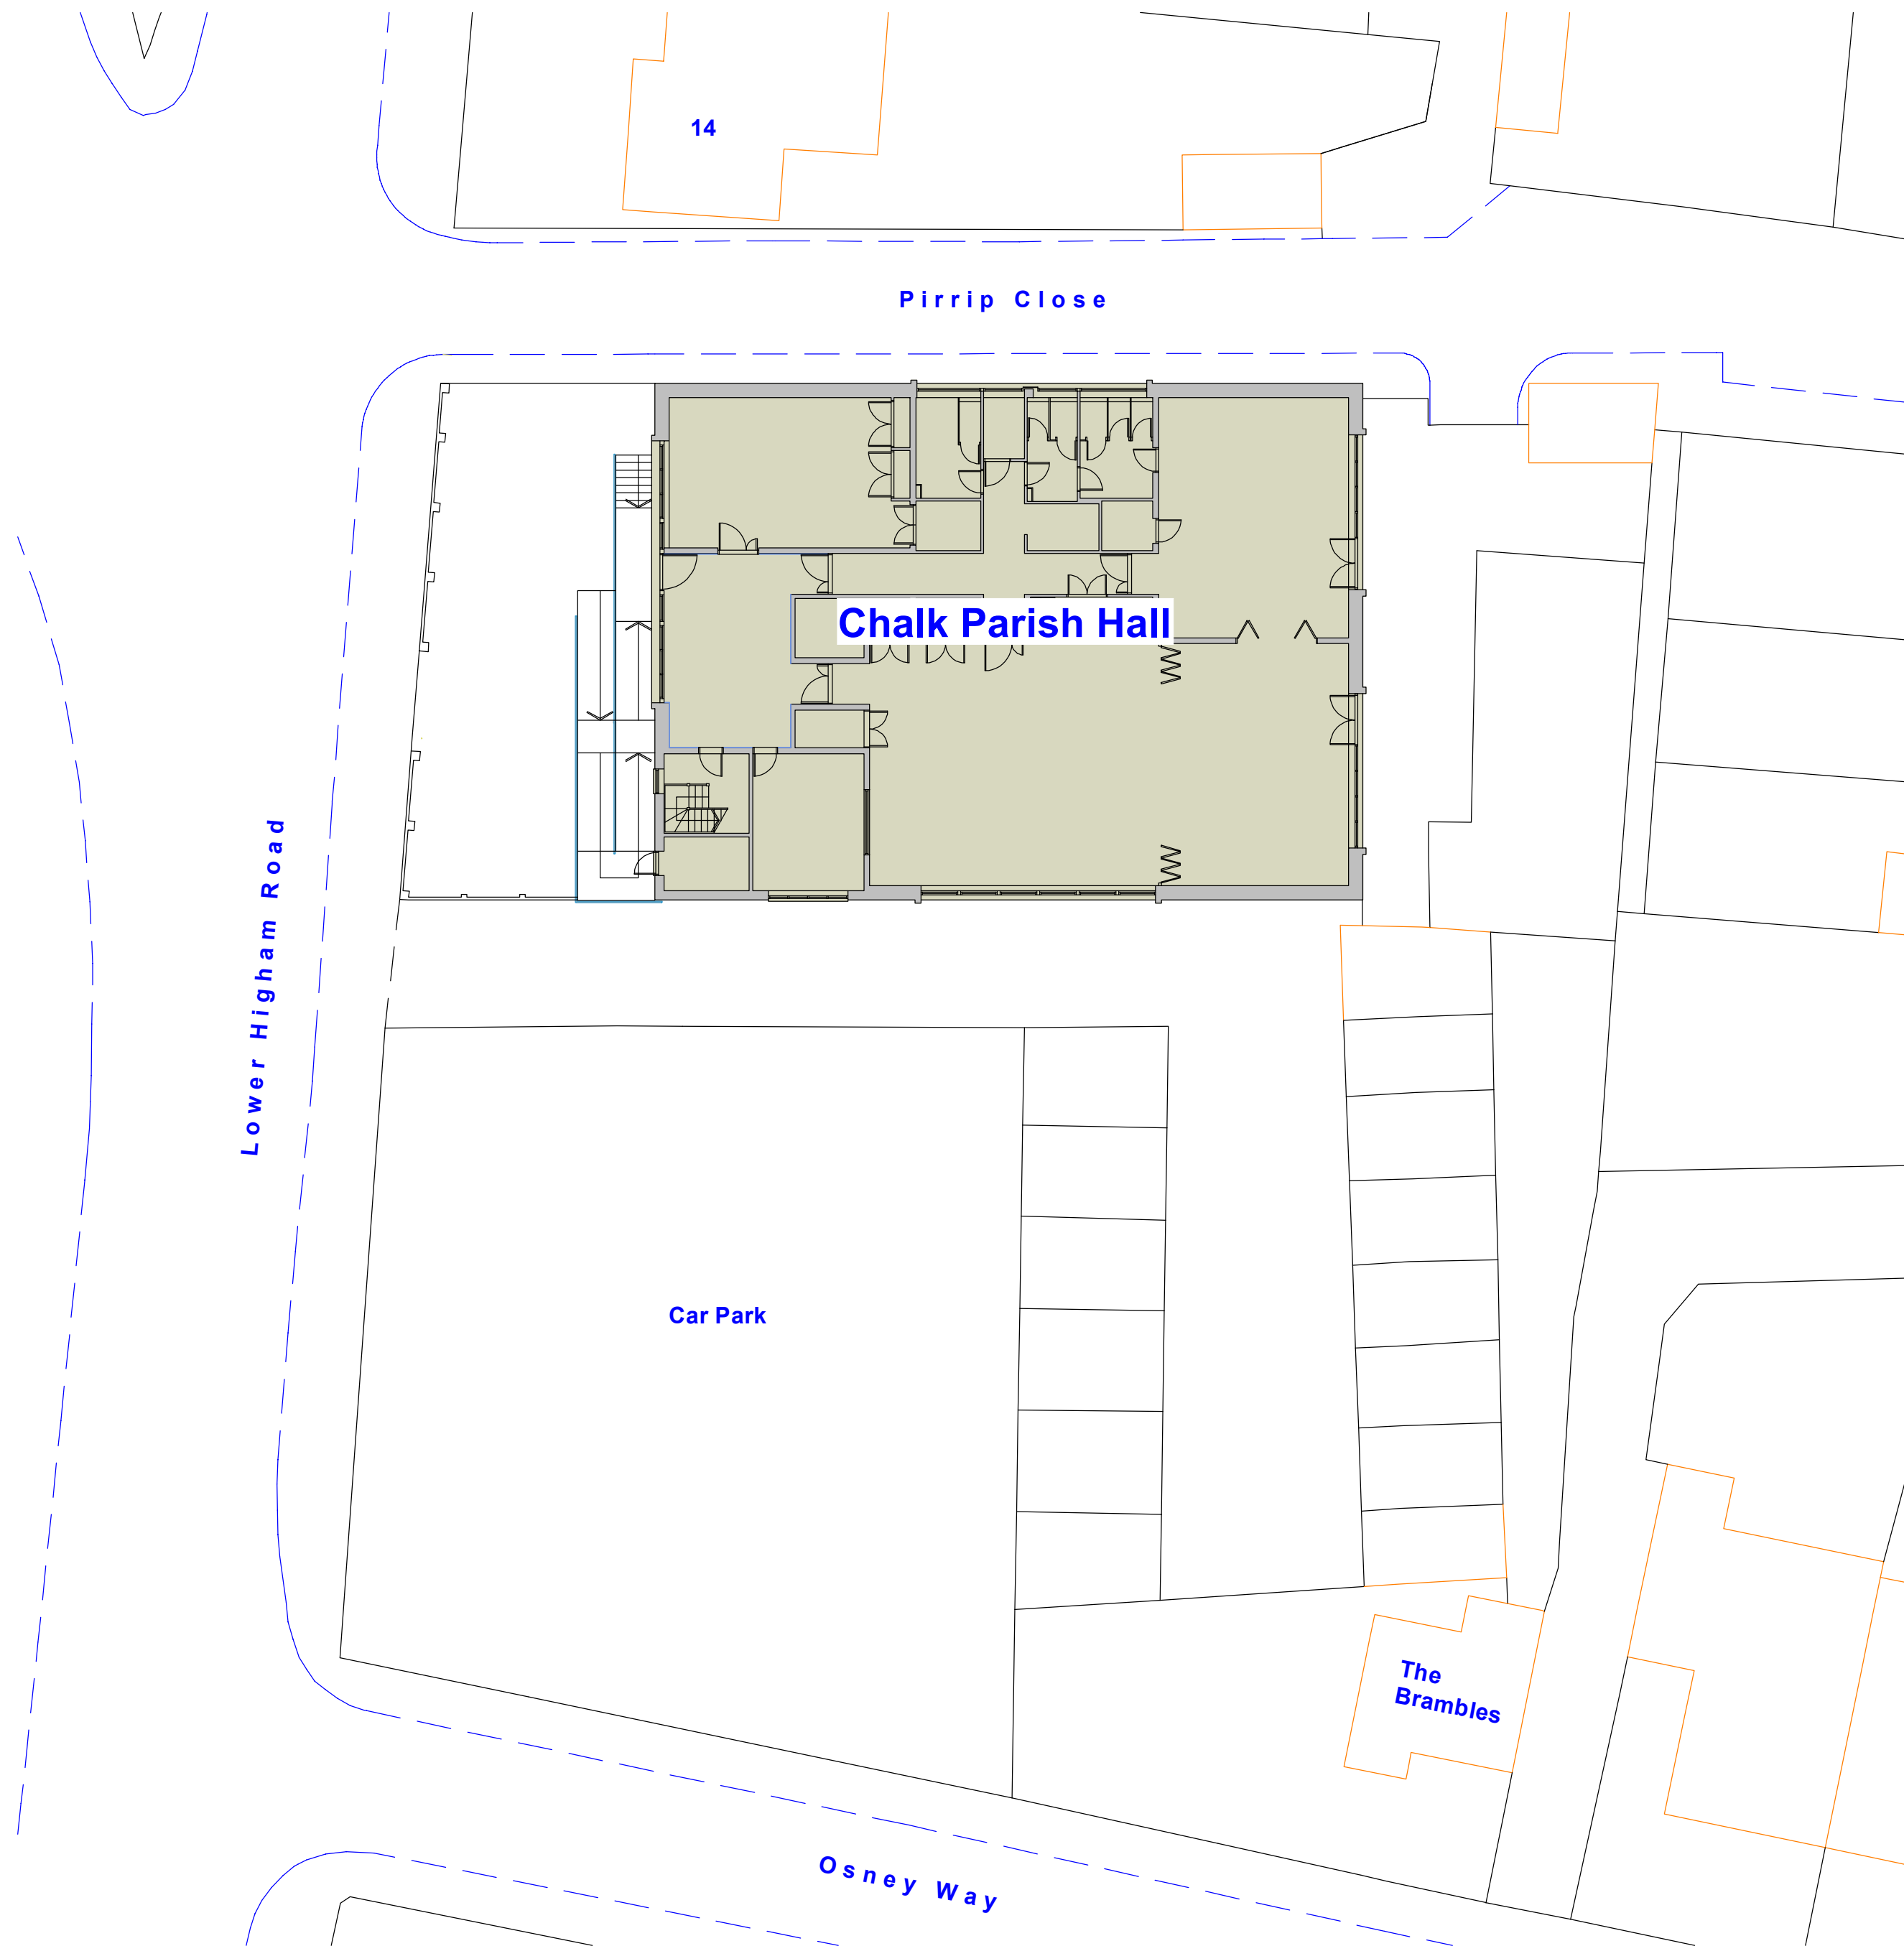

This drawing prints A2 @ 1:200

 

SCHEME / SHEET			JEREMY S. ISHERWOOD B. Sc. (hons), B. Arch. (Wales), R.I.B.A. Chartered Architect  34 Chalky Bank, Gravesend, Kent, DA11 7NY Telephone / Fax: 01474-533793
Chalk Parish Hall, Pirrip Close, Chalk, Gravesend, Kent, DA12 2ND Existing Site Plan			
SCALE	DATE	DRAWING NUMBER	
1:100	June 2023	542/02	
	This drawing remains the property of the Architect and may not be reproduced in whole or part without his written permission.		