




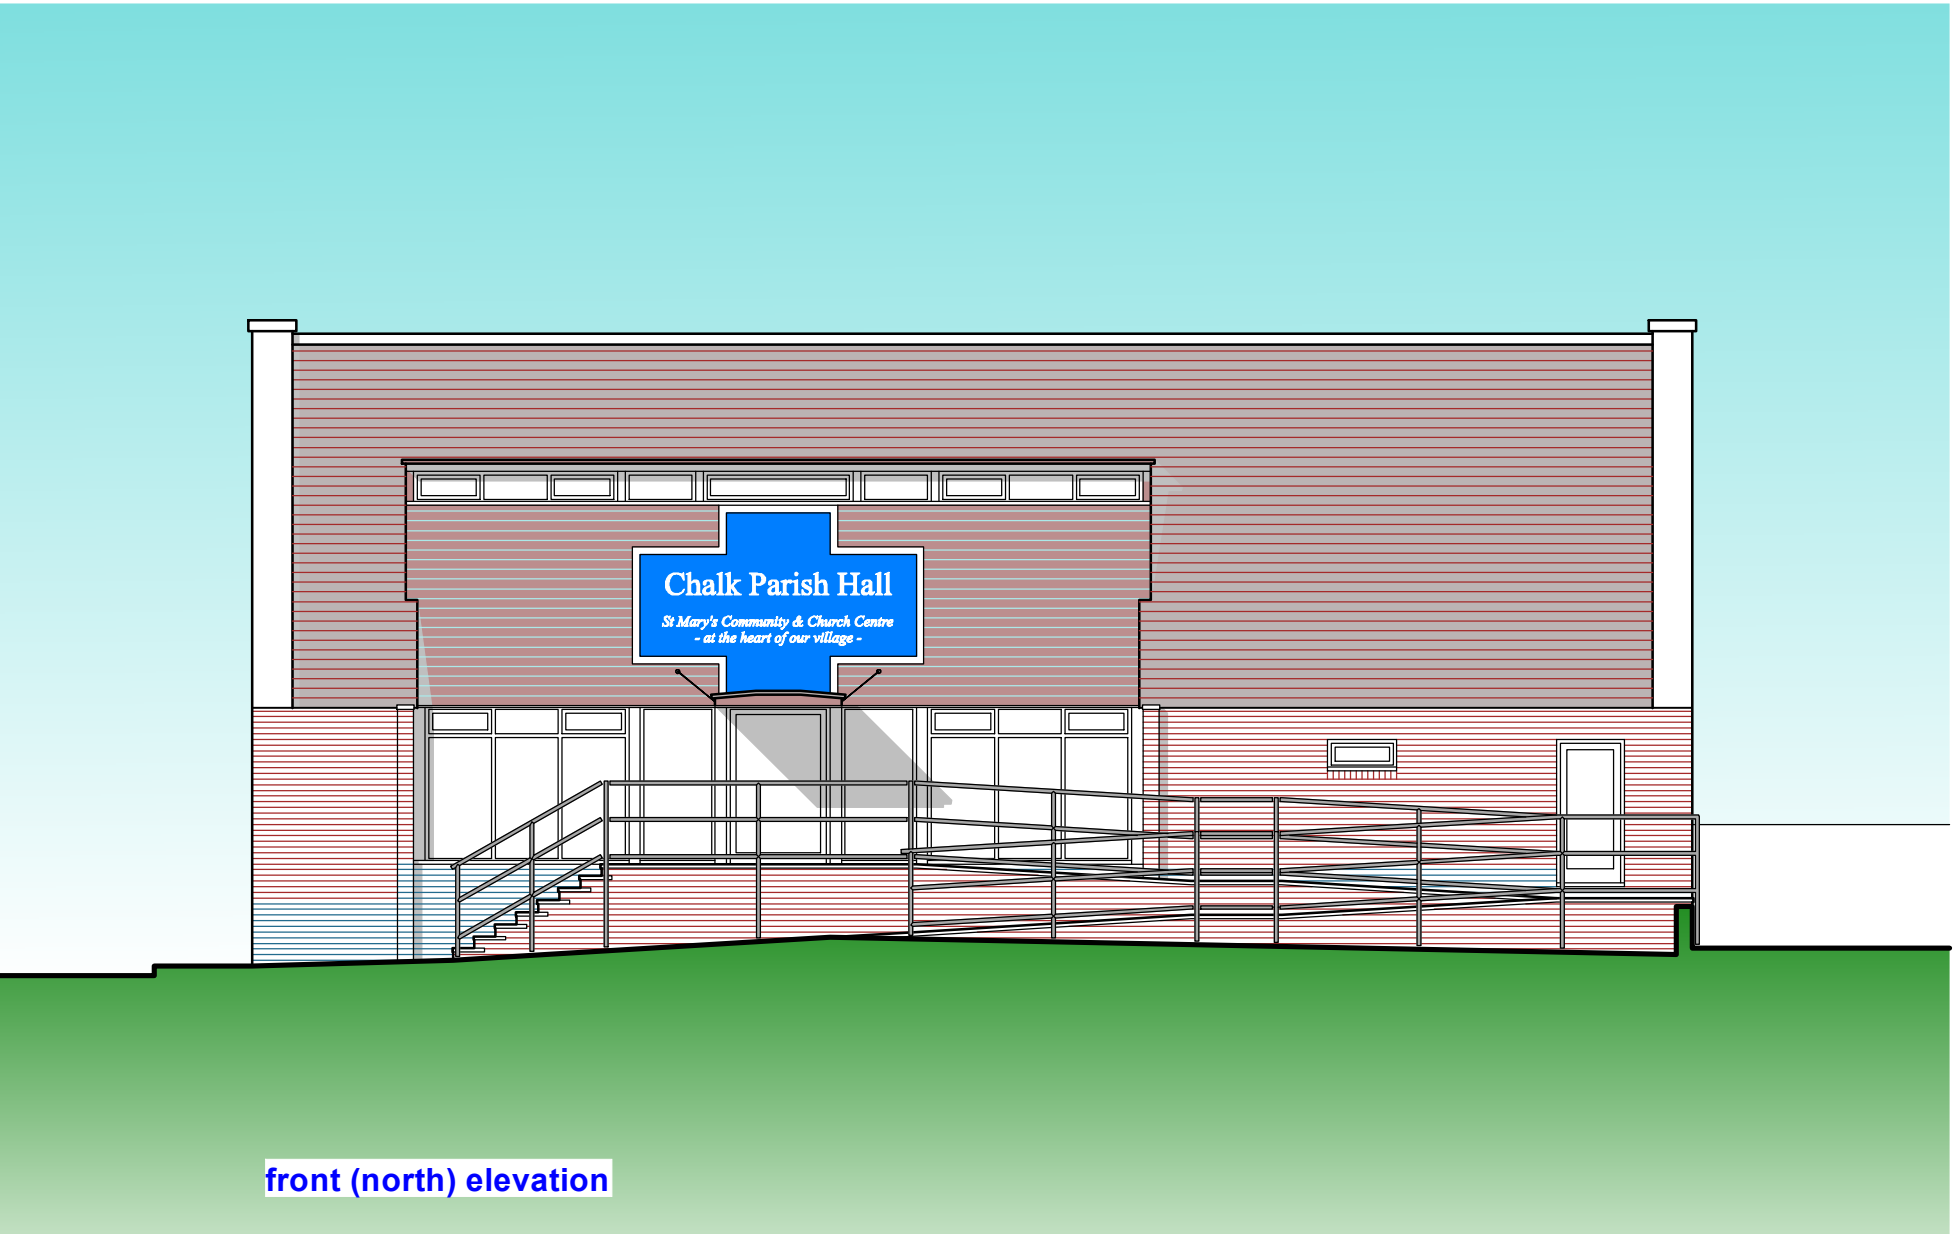

front (north) elevation

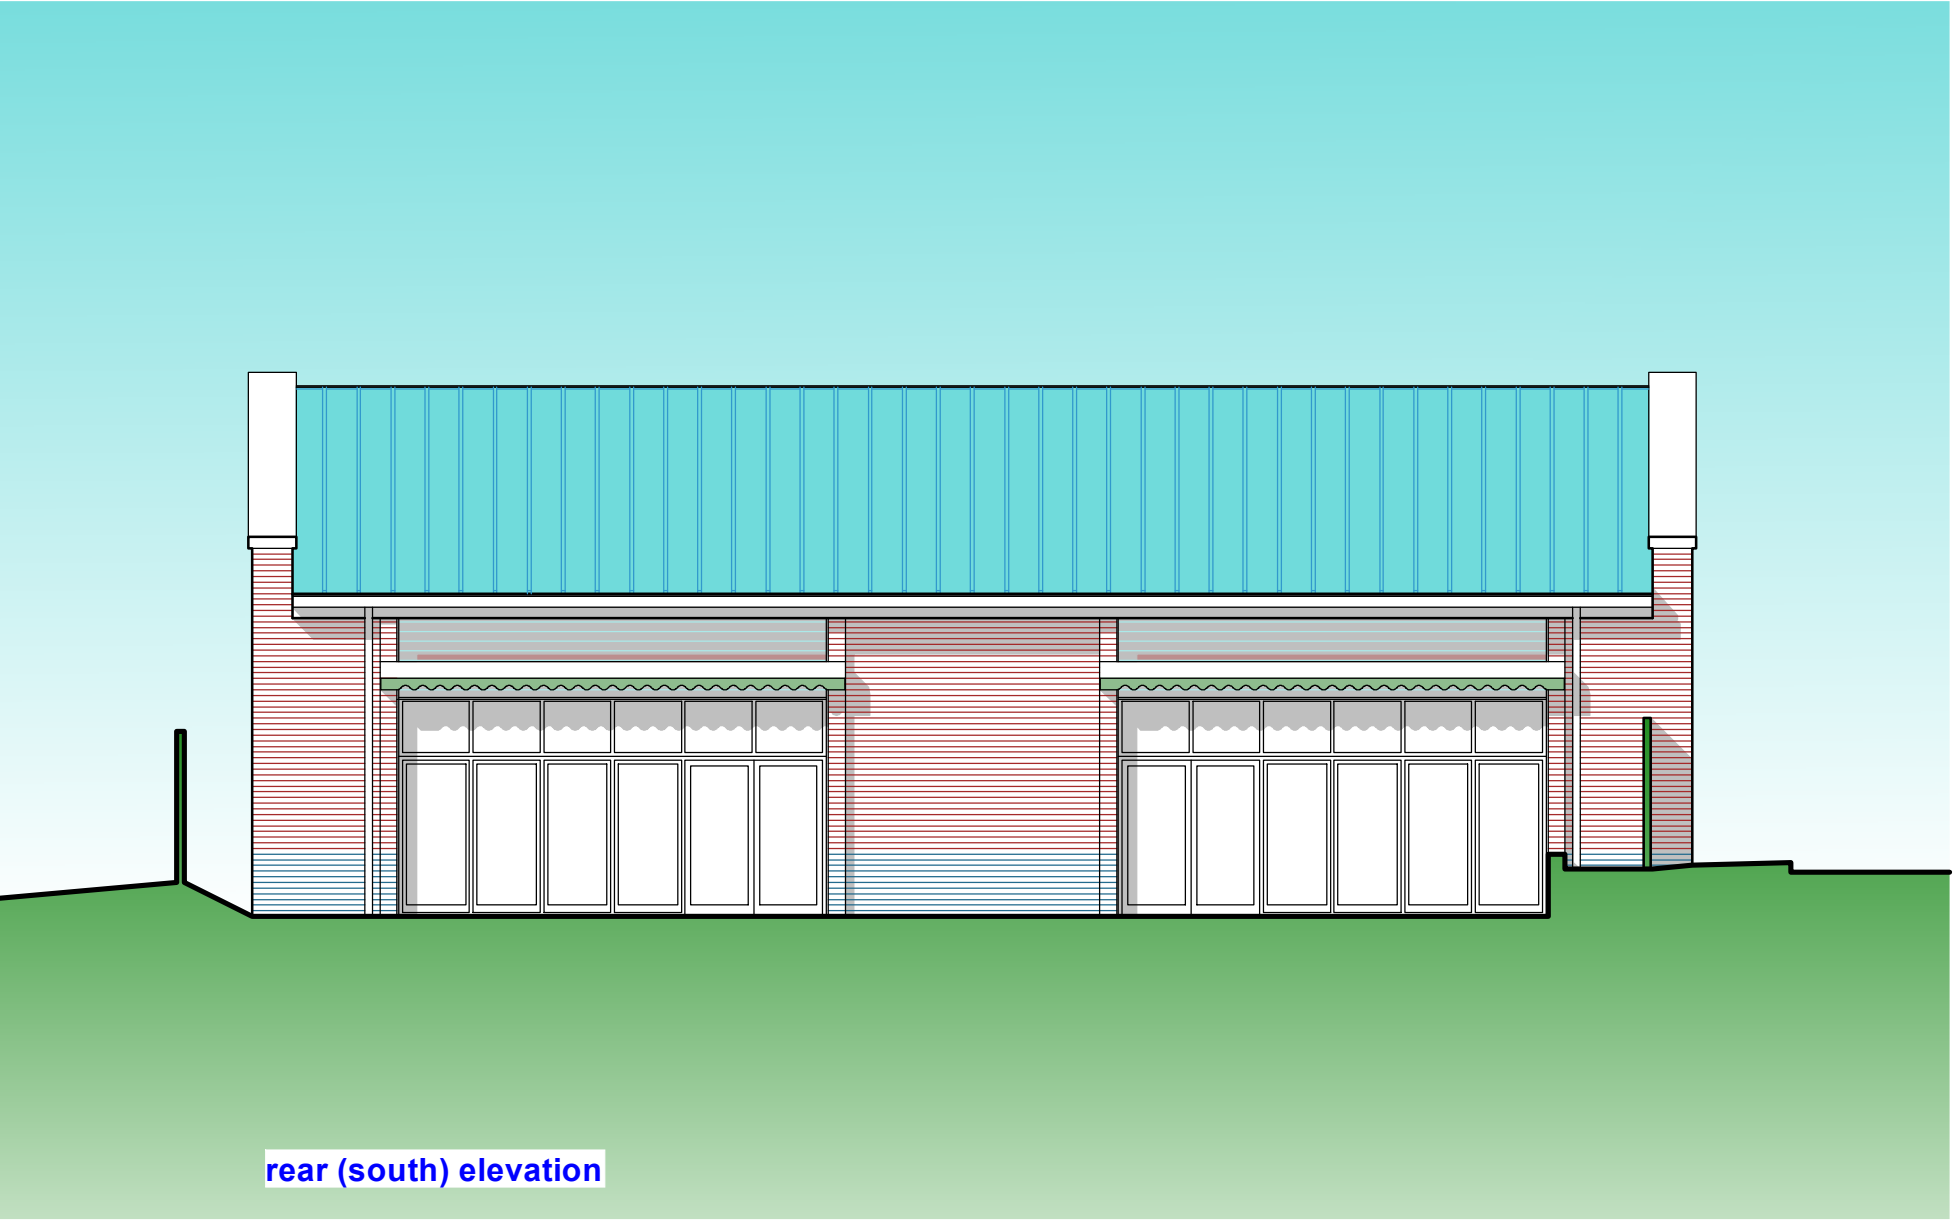

rear (south) elevation

 

SCHEME / SHEET			
Chalk Parish Hall, Pirrip Close, Chalk, Gravesend, Kent, DA12 2ND Existing & Proposed Front & Rear Elevations (No External Alterations Proposed)			
SCALE	DATE	DRAWING NUMBER	
1:100	June 2023	542/PL03	
	This drawing remains the property of the Architect and may not be reproduced in whole or part without his written permission.		

JEREMY S. ISHERWOOD

B. Sc. (hons), B. Arch. (Wales), R.I.B.A.

Chartered Architect

 34 Chalky Bank, Gravesend, Kent,
DA11 7NY

Telephone / Fax: 01474-533793