


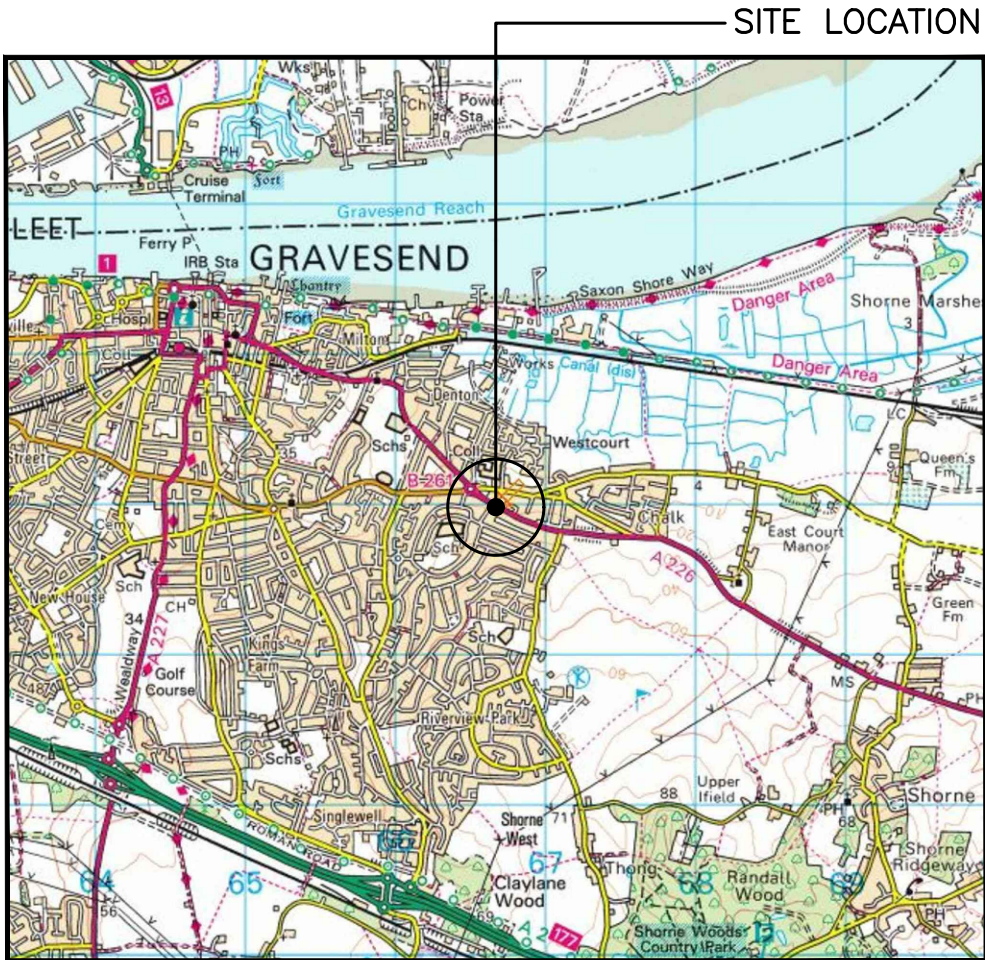



SITE LOCATION
(Scale 1:50000)
Ordnance Survey map extract
based upon Landranger map series
with the permission of the controller of
Her Majesty's Stationery Office
Licence No. 100022432
Crown copyright.

0 500 1000 1500 2000 2500m
1:50000



SITE PHOTOGRAPH

The drawings comply with VF Standard ICNIRP guidelines, under configuration VM7F
Designed in accordance with Cornerstone documents: SDN0007 & SDN0009v6.0

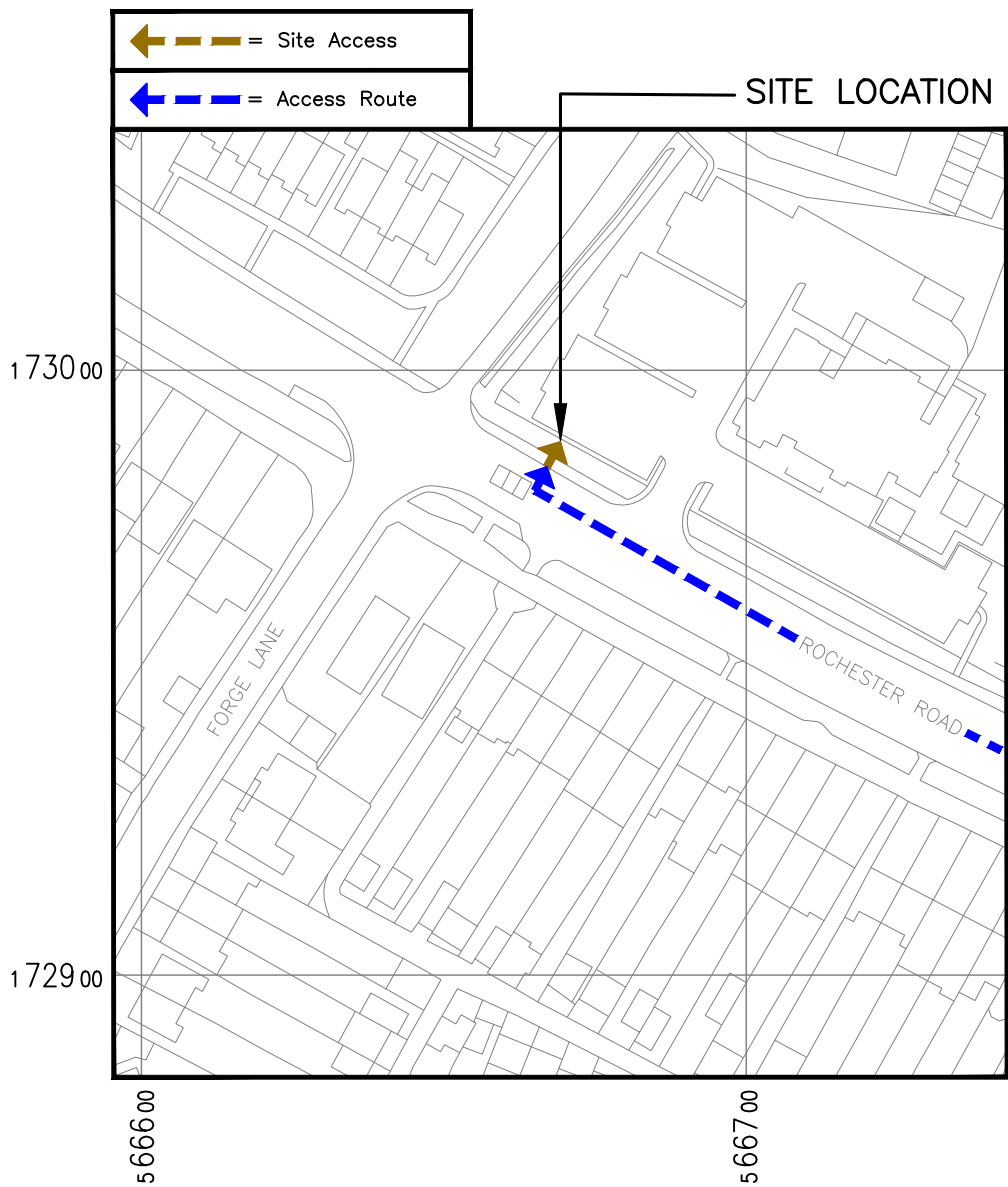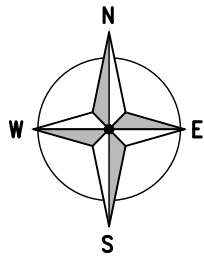

DETAILED SITE LOCATION
(Scale 1:1250)
Based upon Ordnance Survey map extract
with the permission of the Controller of
Her Majesty's Stationery Office.
Crown copyright.
Licence No. 100020449

0 12.5 25 37.5 50 62.5m
1:1250

ALL DIMENSIONS ARE IN mm UNLESS NOTED OTHERWISE

N.G.R | E: 566666 N: 172987

DIRECTIONS TO SITE:
TAKE A2 IN AN EASTERLY DIRECTION, DEPART
AT THE LAST (THIRD) TURN OFF FOR
GRAVESEND EAST AND CHALK (AT THIS
JUNCTION THERE IS A SIGN FOR A MOTEL
BEING THE INN ON THE LAKE). TRAVEL
ALONG THONG, PAST CASCADES LEISURE
CENTRE UNTIL THIS THOROUGHFARE MEETS
ROCHESTER ROAD AND THEN TURN LEFT.
JUST BEFORE THE FOURTH JUNCTION ON THE
RIGHT (FORGE LANE) THERE IS HARVESTER
PUBLIC HOUSE WHEREUPON THE SITE
LOCATION IS ADJACENT TO THE MAIN ROAD
(A226).

A	Issued for Approval	KAR	LI	28.08.2023
REV	MODIFICATION	BY	CH	DATE



WHP Telecoms Ltd
Faraday Court
401 Faraday Street
Birchwood Park
Warrington WA3 6GA
Tel: 01925 424100 Fax: 01925 424101
e-mail: info@whptelecoms.com



cornerstone

Cell Name	Opt.
ROCHESTER RD SW	—

Cell ID No		
CORNERSTONE	VMO2	VF
14472825	N/A	47134_19


Site Address / Contact Details		
CORNER OF FORGE LANE ROCHESTER ROAD (A226) GRAVESEND KENT DA12 4TN		

Drawing Title:	SITE LOCATION MAPS
----------------	--------------------

Purpose of issue:	PLANNING	Dwg Rev:
Drawing Number:	100	A

Surveyed By:	Original Sheet Size:	Pack Issue:
WHP	A3	

Drawn:	Date:	Checked:	Date:	A
KAR	28.08.2023	LI	28.08.2023	

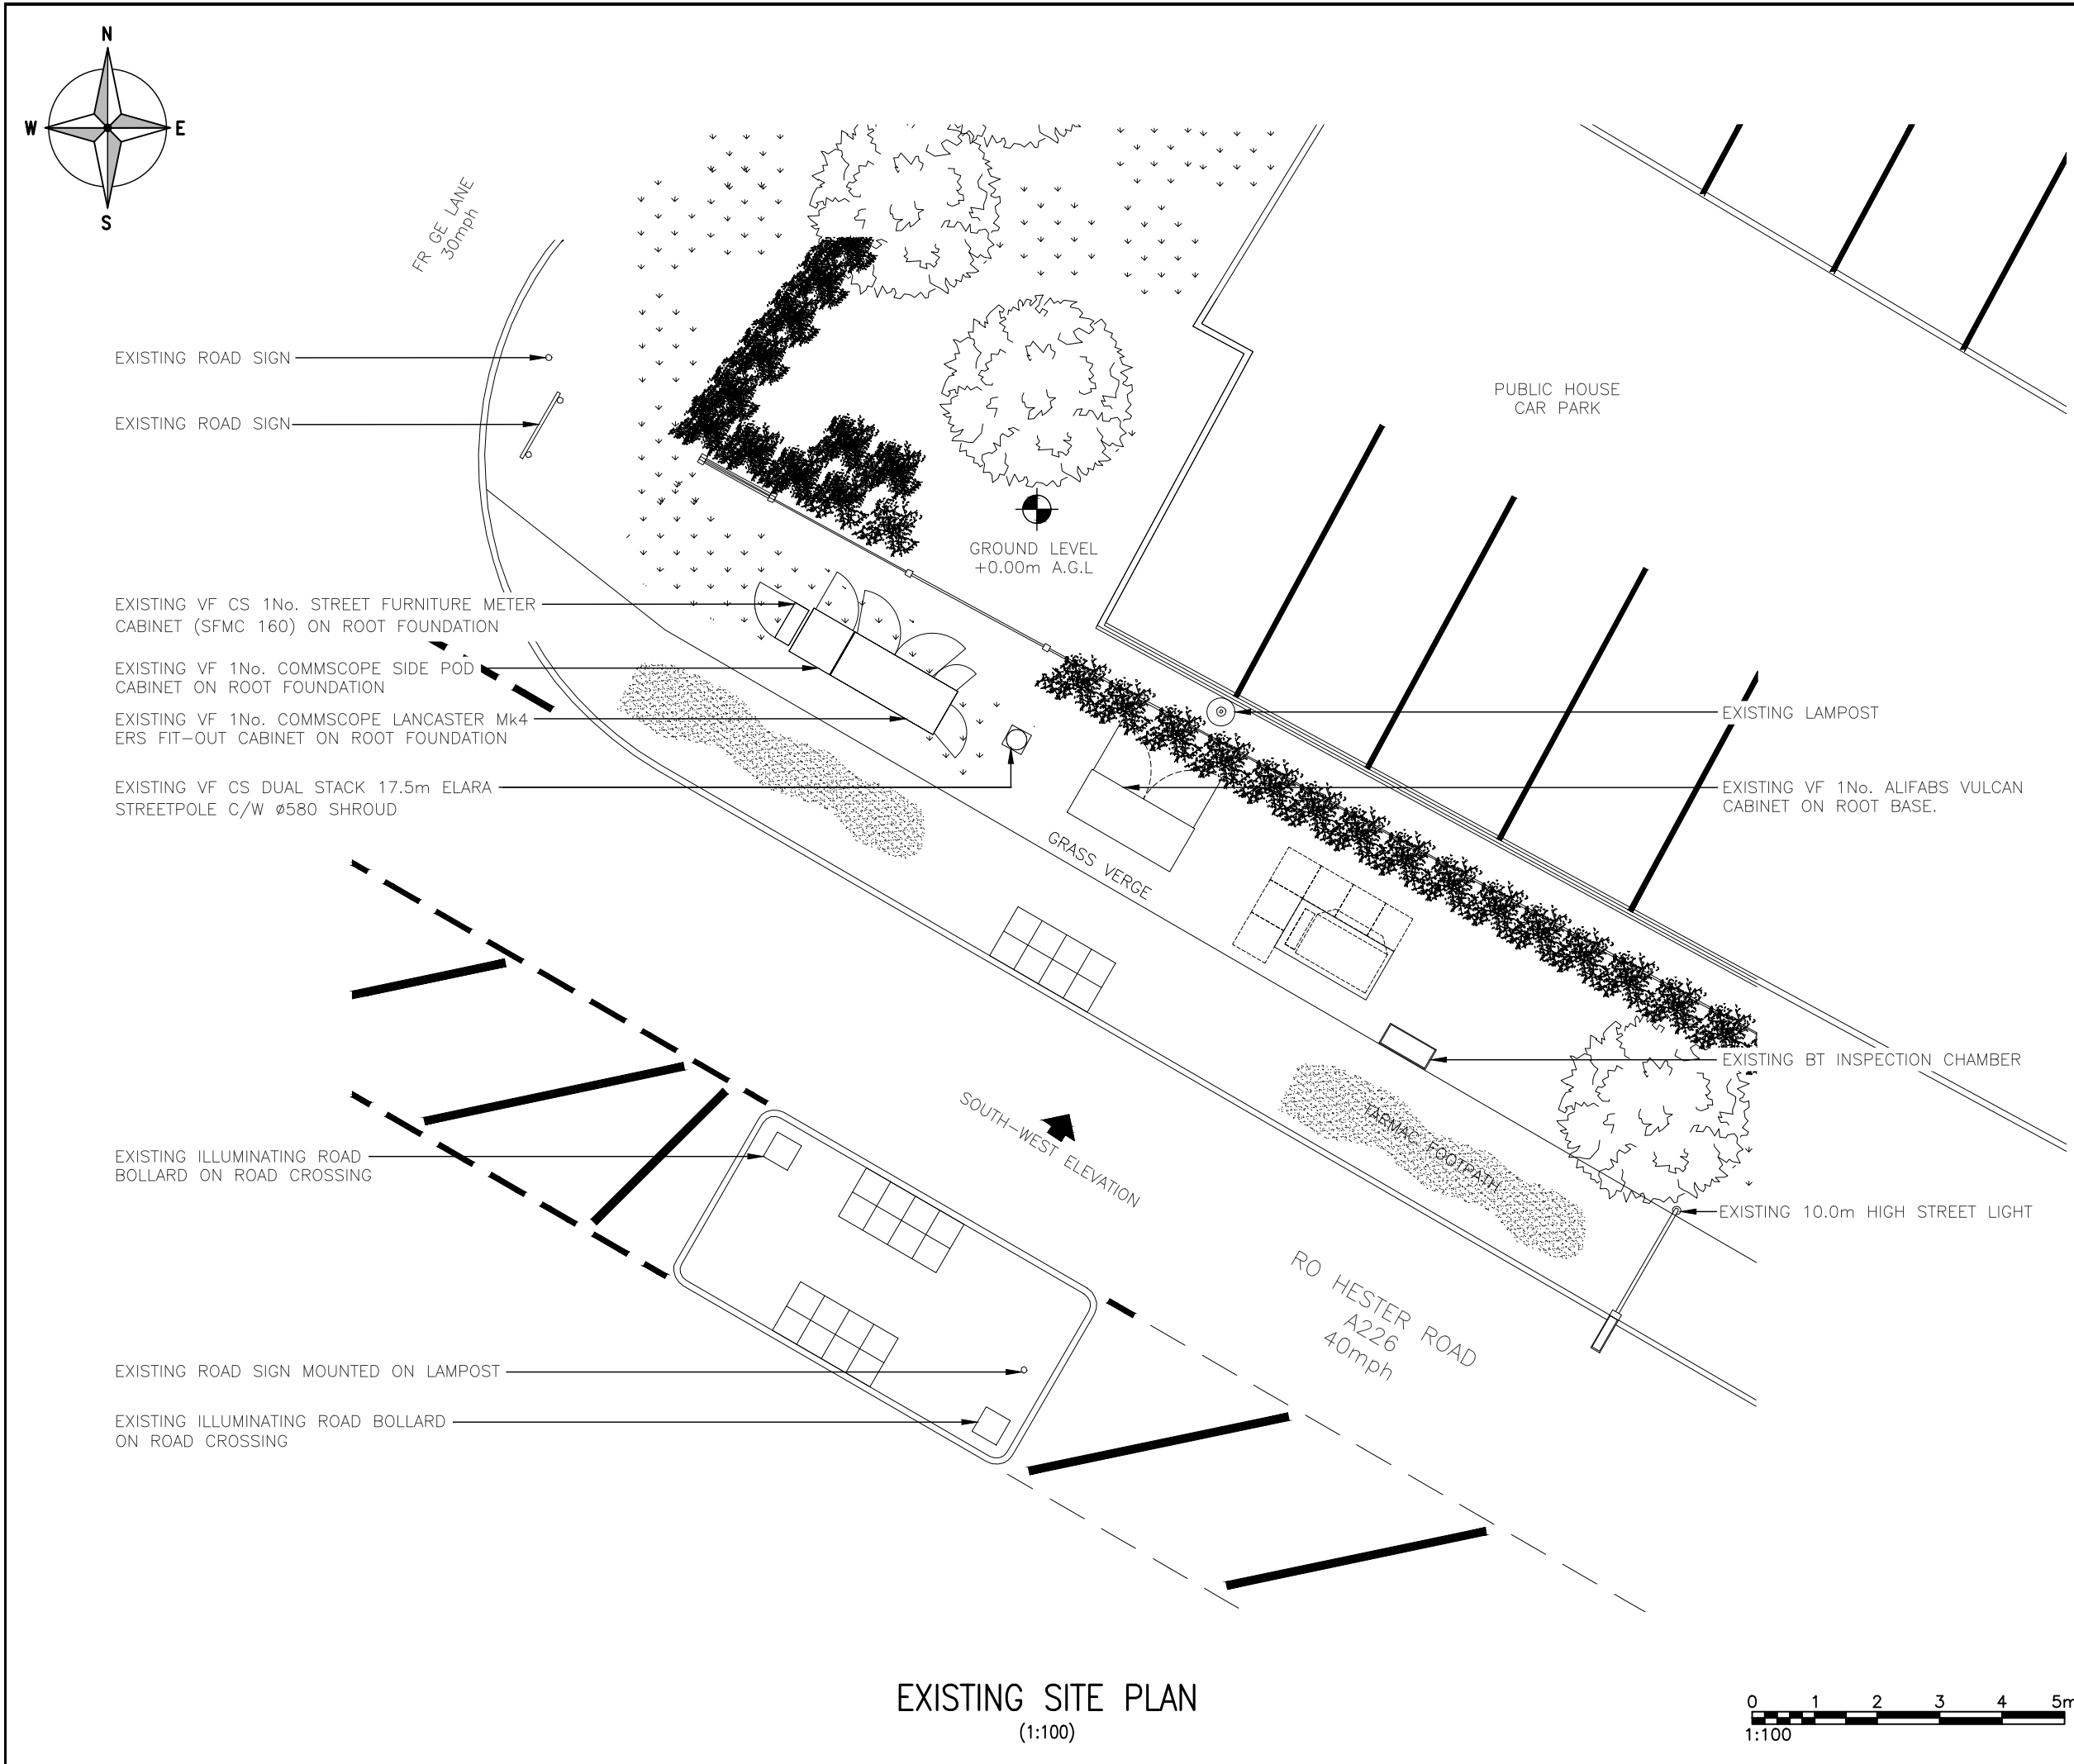

ALL DIMENSIONS ARE IN mm UNLESS NOTED OTHERWISE

N.G.R

E: 566666 N: 172987

A	Issued for Approval	KAR	LI	28.08.2023	
REV	MODIFICATION	BY	CH	DATE	



WHP Telecoms Ltd
Faraday Court
401 Faraday Street
Birchwood Park
Warrington WA3 6GA
Tel: 01925 424100 Fax: 01925 424101
e-mail: info@whptelecoms.com



cornerstone


Cell Name		Opt.
ROCHESTER RD SW		—
Cell ID No		
CORNERSTONE	VMO2	VF
14472825	N/A	47134_19

Site Address / Contact Details

CORNER OF FORGE LANE
ROCHESTER ROAD (A226)
GRAVESEND
KENT
DA12 4TN

Drawing Title:
EXISTING SITE PLAN

Purpose of issue:		Dwg Rev:
PLANNING		
Drawing Number:		
200		A
Surveyed By:	Original Sheet Size:	Pack Issue:
WHP	A3	
Drawn:	Date:	Checked:
KAR	28.08.2023	LI
		Date:
		28.08.2023
		A

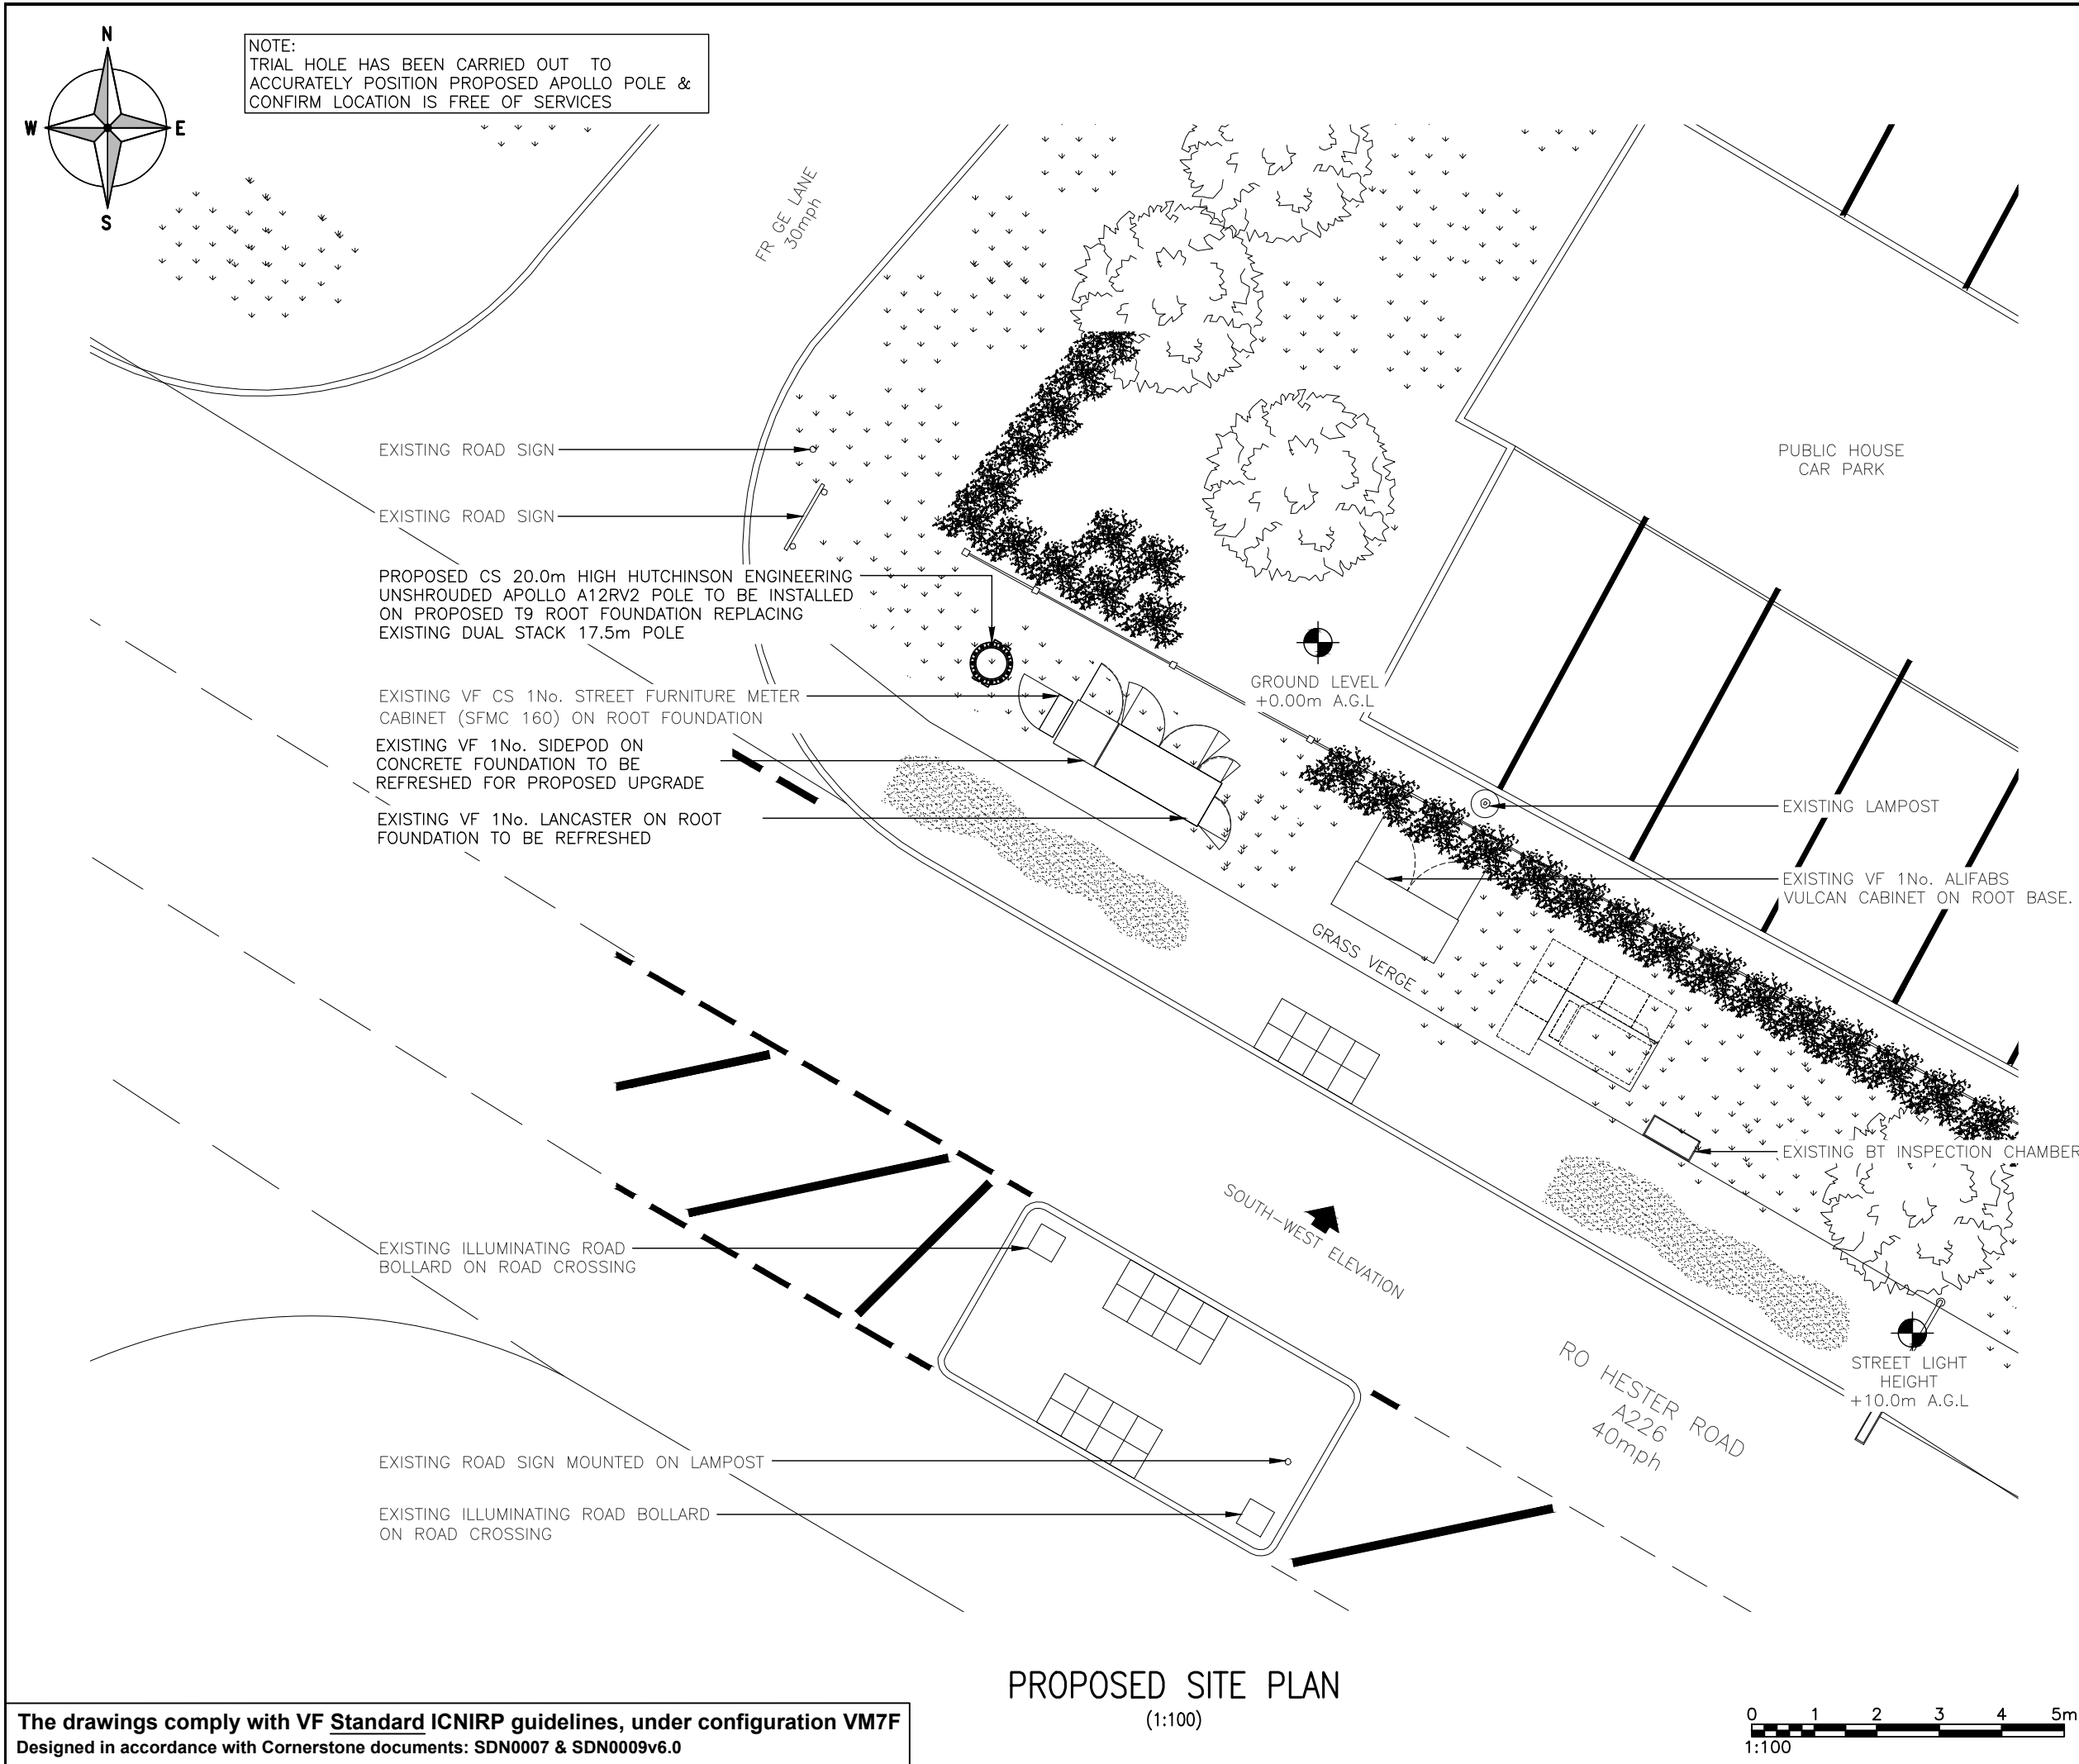

NOTE:
TRIAL HOLE HAS BEEN CARRIED OUT TO
ACCURATELY POSITION PROPOSED APOLLO POLE &
CONFIRM LOCATION IS FREE OF SERVICES

EXISTING ROAD SIGN

EXISTING ROAD SIGN

PROPOSED CS 20.0m HIGH HUTCHINSON ENGINEERING
UNSHROUDED APOLLO A12RV2 POLE TO BE INSTALLED
ON PROPOSED T9 ROOT FOUNDATION REPLACING
EXISTING DUAL STACK 17.5m POLE

EXISTING VF CS 1No. STREET FURNITURE METER
CABINET (SFMC 160) ON ROOT FOUNDATION

EXISTING VF 1No. SIDEPD ON
CONCRETE FOUNDATION TO BE
REFRESHED FOR PROPOSED UPGRADE

EXISTING VF 1No. LANCASTER ON ROOT
FOUNDATION TO BE REFRESHED

EXISTING ILLUMINATING ROAD
BOLLARD ON ROAD CROSSING

EXISTING ROAD SIGN MOUNTED ON LAMPOST

EXISTING ILLUMINATING ROAD BOLLARD
ON ROAD CROSSING

FR GE LANE
30mph

GROUND LEVEL
+0.00m A.G.L

GRASS VERGE

SOUTH-WEST ELEVATION

RO HESTER ROAD
A226
40mph

PUBLIC HOUSE
CAR PARK

EXISTING LAMPOST


EXISTING VF 1No. ALIFABS
VULCAN CABINET ON ROOT BASE.

EXISTING BT INSPECTION CHAMBER

STREET LIGHT
HEIGHT
+10.0m A.G.L

PROPOSED SITE PLAN
(1:100)

The drawings comply with VF Standard ICNIRP guidelines, under configuration VM7F
Designed in accordance with Cornerstone documents: SDN0007 & SDN0009v6.0

 

ALL DIMENSIONS ARE IN mm UNLESS NOTED OTHERWISE

N.G.R E: 566666 N: 172987

NOTES:
ALL EXISTING EQUIPMENT TO BE
REMOVED DURING UPGRADE

A	Issued for Approval	KAR	LI	28.08.2023
REV	MODIFICATION	BY	CH	DATE



WHP Telecoms Ltd
Faraday Court
401 Faraday Street
Birchwood Park
Warrington WA3 6GA
Tel: 01925 424100 Fax: 01925 424101
e-mail: info@whptelecoms.com




cornerstone

Cell Name	Opt.
ROCHESTER RD SW	-


Cell ID No		
CORNERSTONE	VMO2	VF
14472825	N/A	47134_19

Site Address / Contact Details
CORNER OF FORGE LANE
ROCHESTER ROAD (A226)
GRAVESEND
KENT
DA12 4TN

Drawing Title: PROPOSED SITE PLAN				
Purpose of issue: PLANNING				Dwg Rev:
Drawing Number: 201				A
Surveyed By: WHP		Original Sheet Size: A3		Pack Issue:
Drawn: KAR	Date: 28.08.2023	Checked: LI	Date: 28.08.2023	A

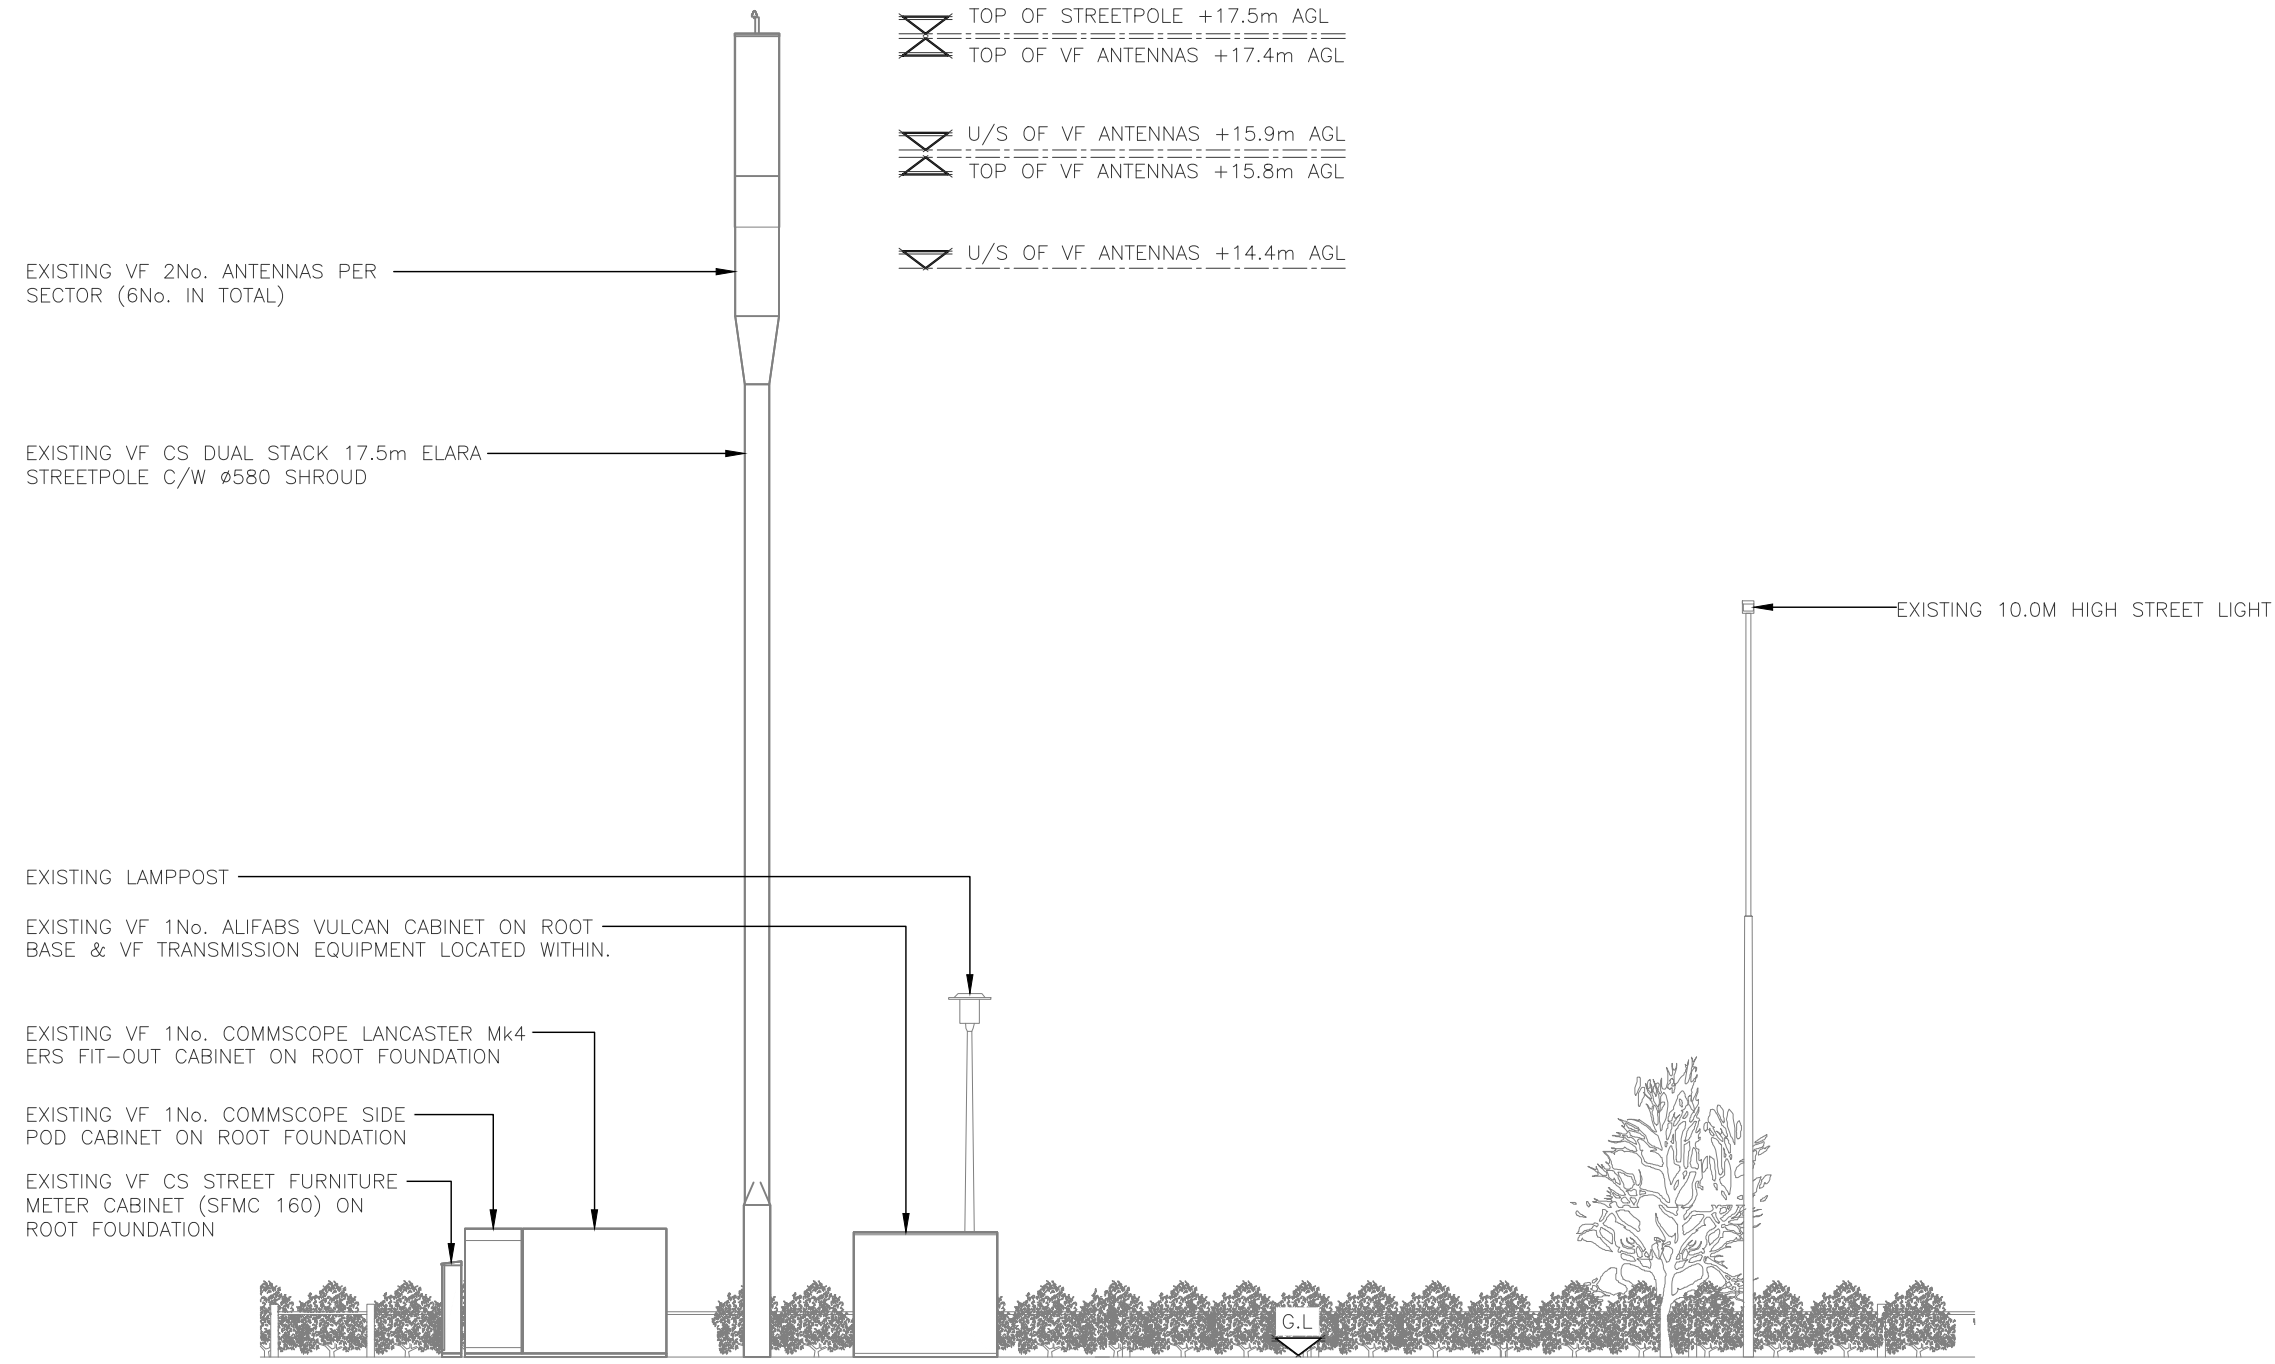

EXISTING SOUTH-WEST ELEVATION
(1:100)

 

ALL DIMENSIONS ARE IN mm UNLESS NOTED OTHERWISE

N.G.R E: 566666 N: 172987

NOTES:

A	Issued for Approval	KAR	LI	28.08.2023
REV	MODIFICATION	BY	CH	DATE



WHP Telecoms Ltd
Faraday Court
401 Faraday Street
Birchwood Park
Warrington WA3 6GA
Tel: 01925 424100 Fax: 01925 424101
e-mail: info@whptelecoms.com



Cell Name	Opt.
ROCHESTER RD SW	—

Cell ID No		
CORNERSTONE	VMO2	VF
14472825	N/A	47134_19

Site Address / Contact Details


CORNER OF FORGE LANE
ROCHESTER ROAD (A226)
GRAVESEND
KENT
DA12 4TN

Drawing Title: EXISTING SITE ELEVATION

Purpose of issue:	PLANNING	Dwg Rev:
Drawing Number:	300	A


Surveyed By:	Original Sheet Size:	Pack Issue:
WHP	A3	

Drawn:	Date:	Checked:	Date:	
KAR	28.08.2023	LI	28.08.2023	A

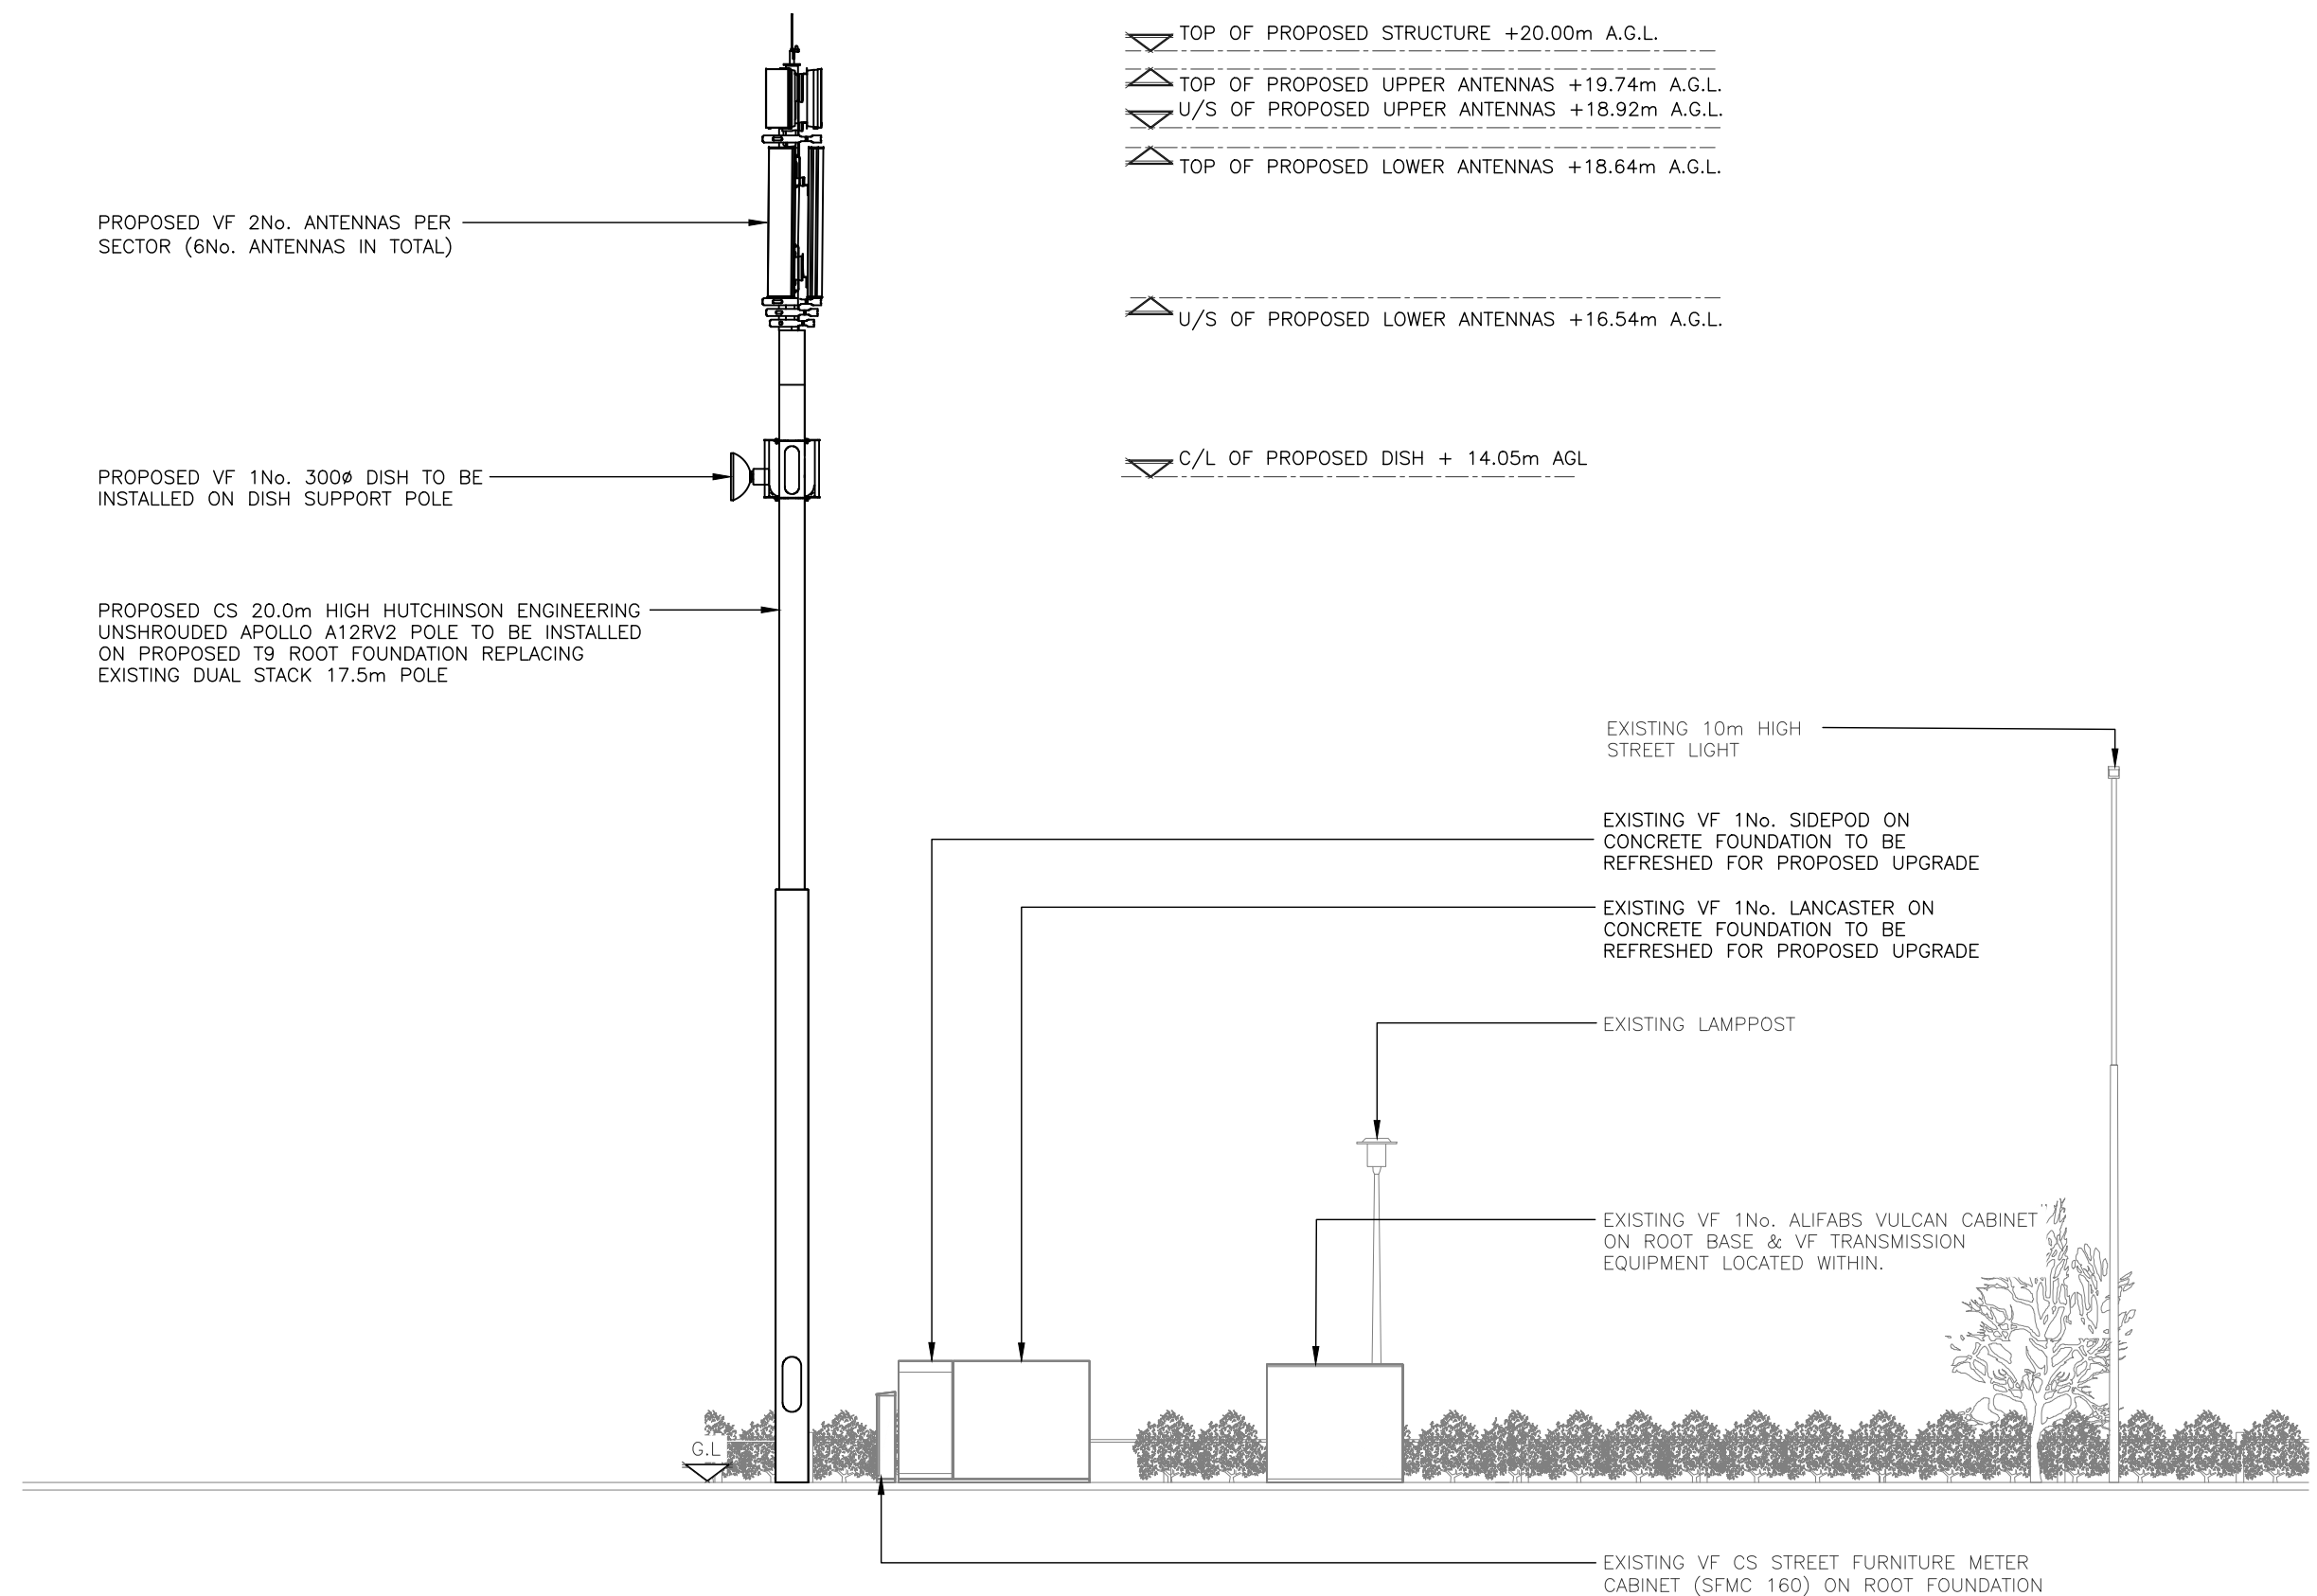

PROPOSED SOUTH-WEST ELEVATION
(1:100)

The drawings comply with VF Standard ICNIRP guidelines, under configuration VM7F
Designed in accordance with Cornerstone documents: SDN0007 & SDN0009v6.0

 

ALL DIMENSIONS ARE IN mm UNLESS NOTED OTHERWISE

N.G.R E: 566666 N: 172987

NOTES:
ALL EXISTING EQUIPMENT TO BE REMOVED DURING UPGRADE

A	Issued for Approval	KAR	LI	28.08.2023
REV	MODIFICATION	BY	CH	DATE



WHP Telecoms Ltd
Faraday Court
401 Faraday Street
Birchwood Park
Warrington WA3 6GA
Tel: 01925 424100 Fax: 01925 424101
e-mail: info@whptelecoms.com



cornerstone

Cell Name		Opt.
ROCHESTER RD SW		—
Cell ID No		
CORNERSTONE	VMO2	VF
14472825	N/A	47134_19

Site Address / Contact Details

CORNER OF FORGE LANE
ROCHESTER ROAD (A226)
GRAVESEND
KENT
DA12 4TN

Drawing Title: PROPOSED SITE ELEVATION				
Purpose of issue: PLANNING				Dwg Rev: A
Drawing Number: 301				Pack Issue: A
Surveyed By: WHP	Original Sheet Size: A3		Date: 28.08.2023	
Drawn: KAR	Date: 28.08.2023	Checked: LI	Date: 28.08.2023	A