

Existing Elevations




Existing Front Elevation



Existing Rear Elevation



Existing Side Elevation

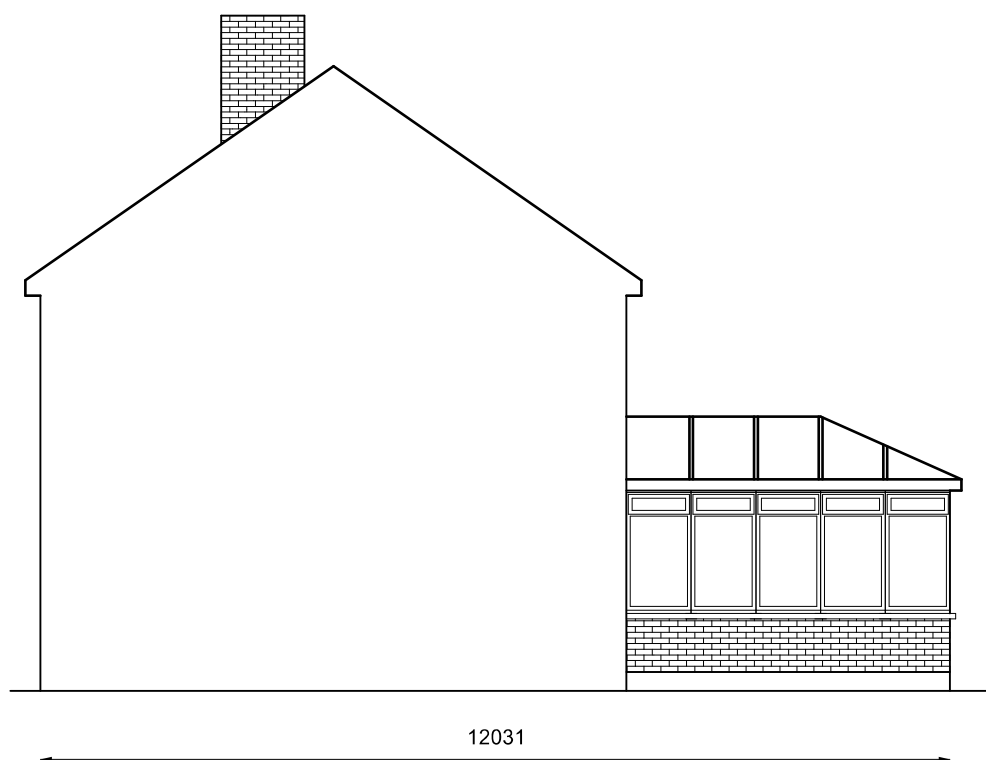

Existing Party Wall Elevation


Proposed Elevations




Proposed Front Elevation




Proposed Rear Elevation

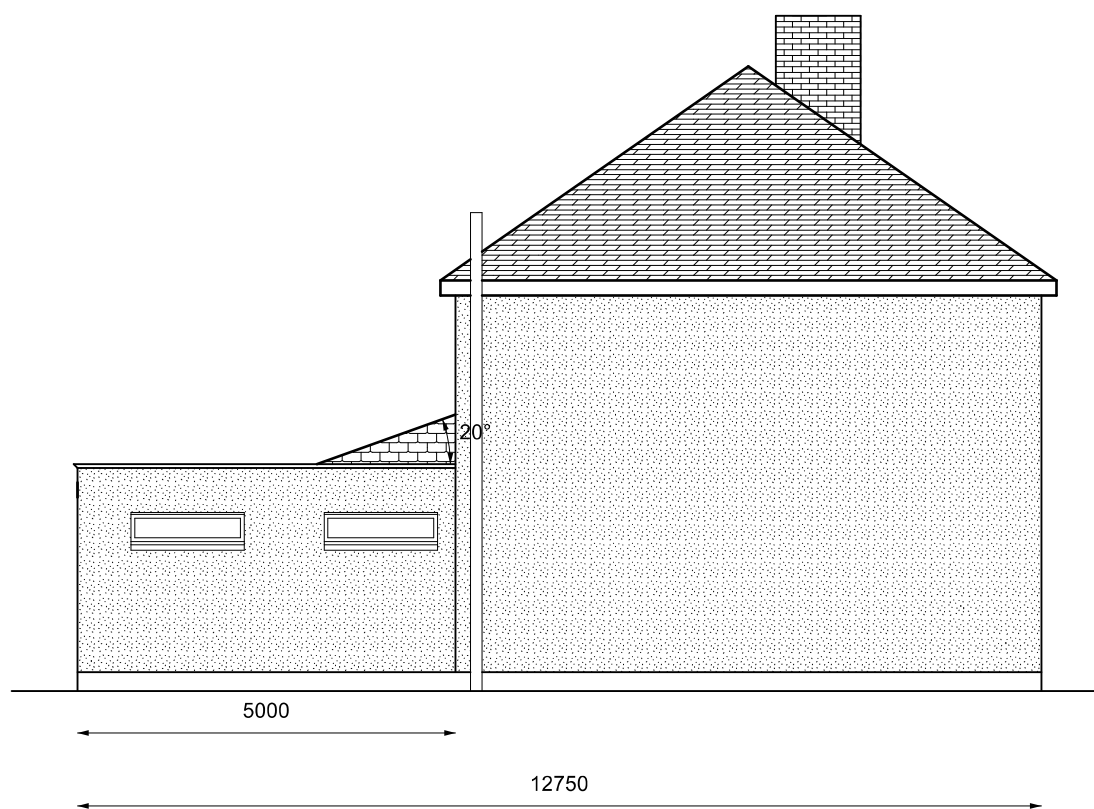


Proposed Side Elevation

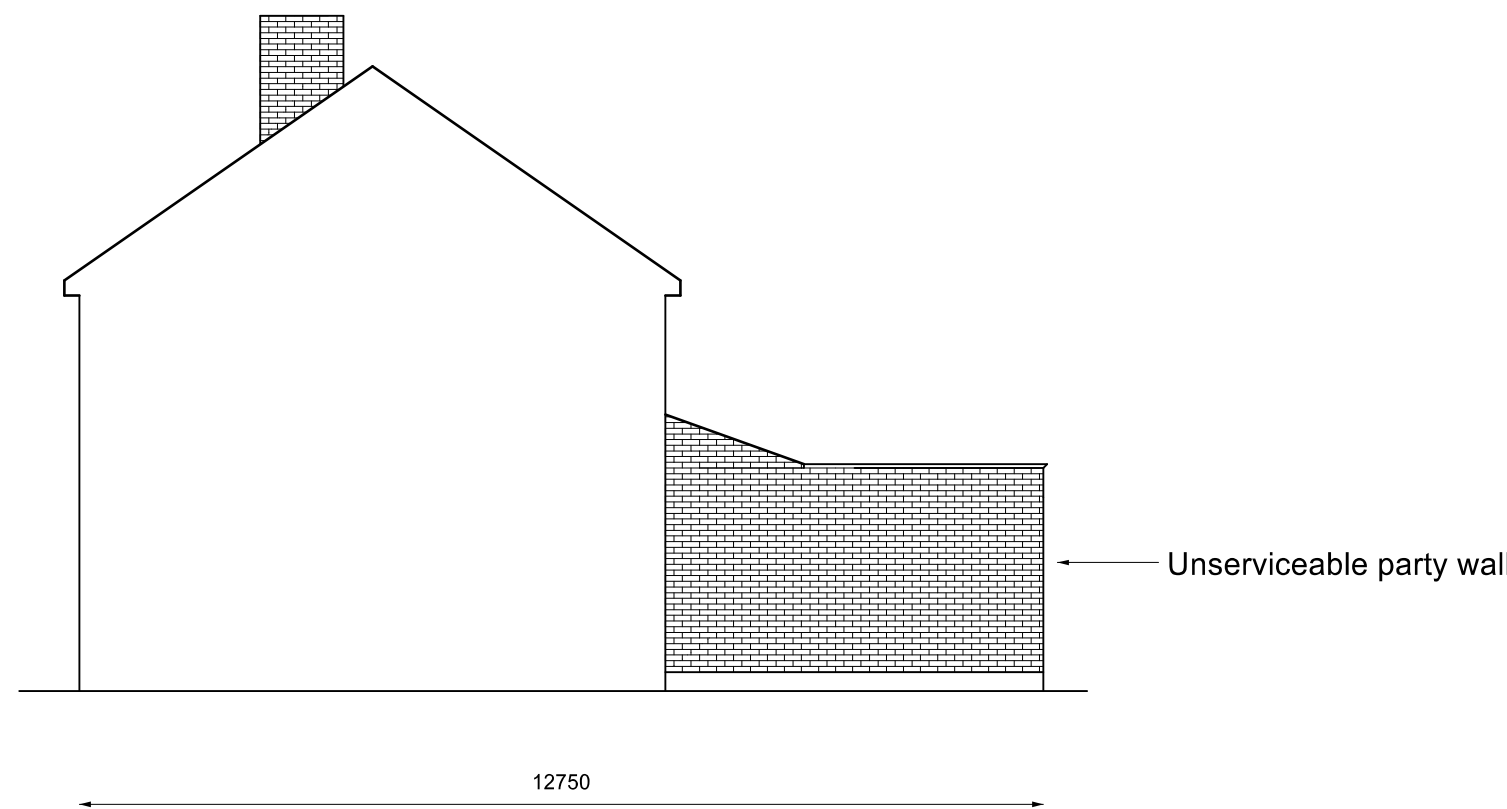


Proposed Party Wall Elevation

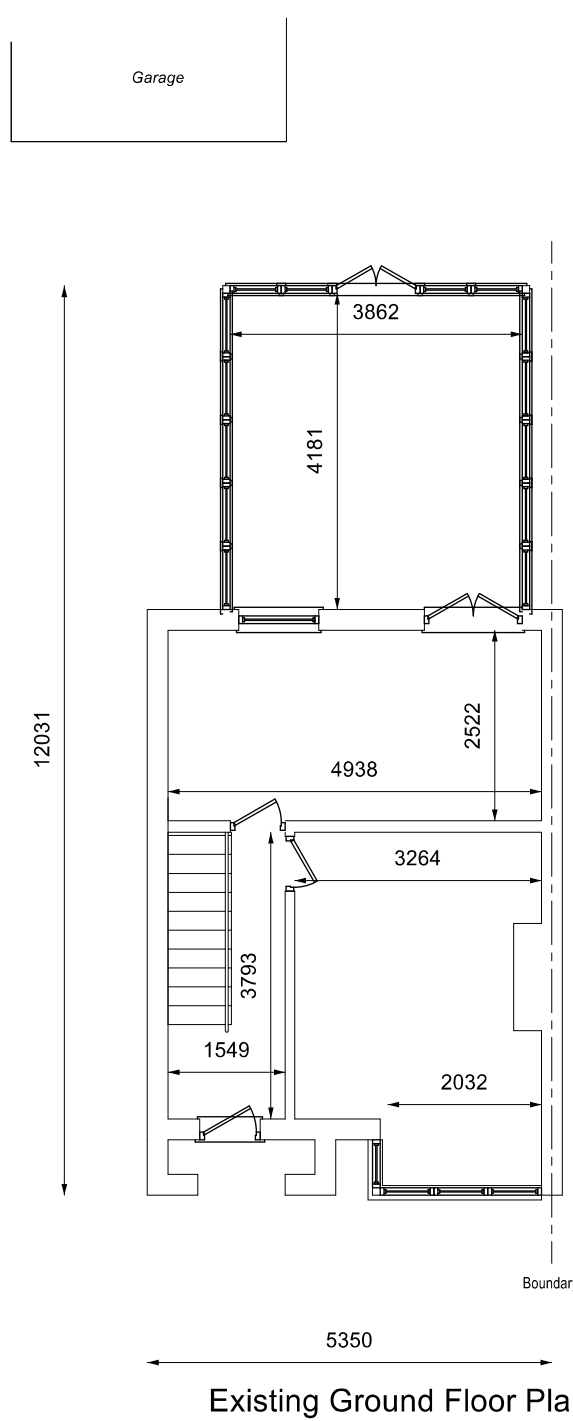


Existing Ground Floor Plan

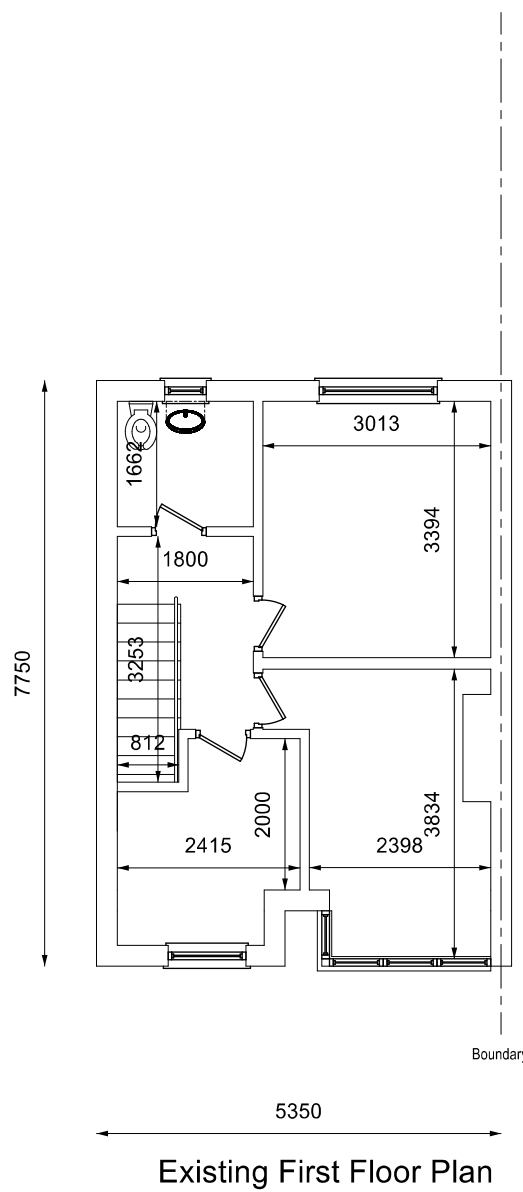


Existing First Floor Plan

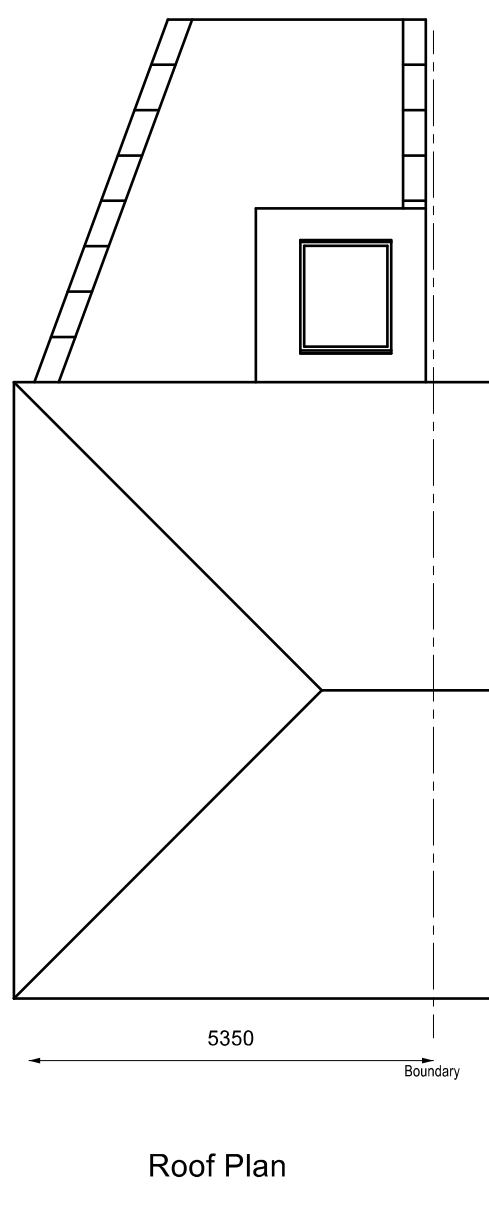


Roof Plan

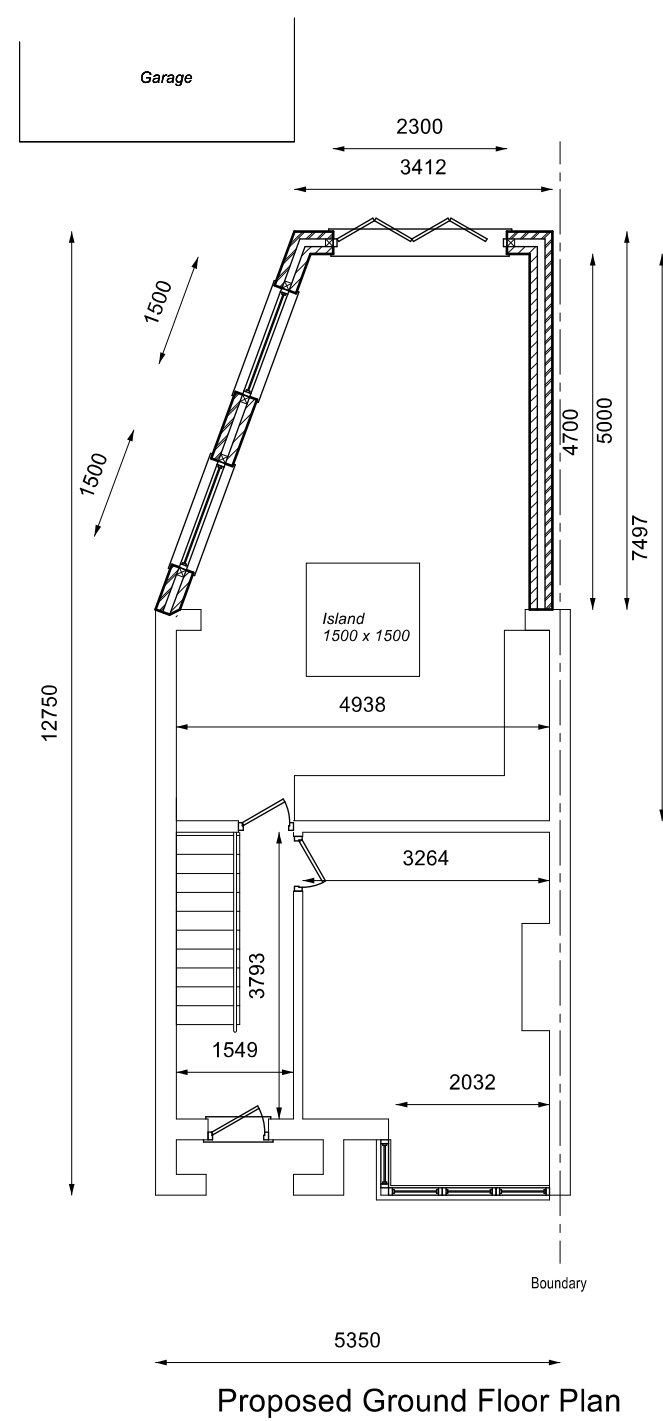

Proposed Ground Floor Plan

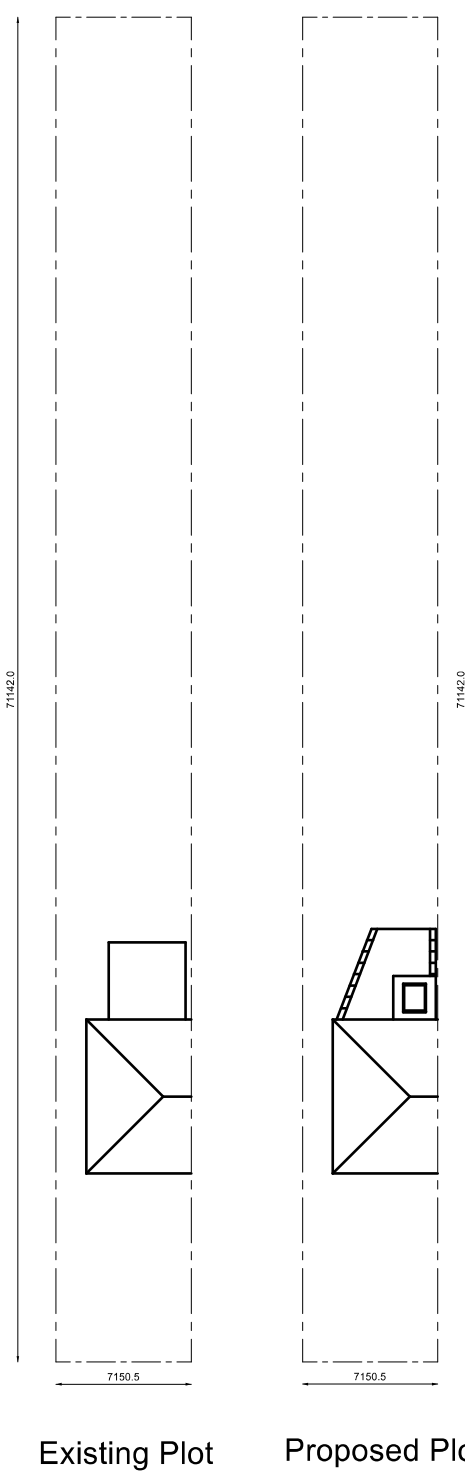

Existing Plot Proposed Plot

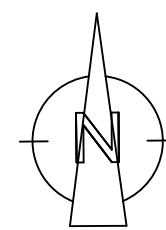

Project
Single Storey
Rear Extension

257 Lower Higham Road
Chalk
DA12 2ND

Client
Mr & Mrs Mark
Edwards
Date 08/09/2015

Drawing No LHR/01
Rev
copyright

Construction Design Studio
07932 240 620
Drawn by NB

Scale A1 @ 1:100 & 1:1250

