


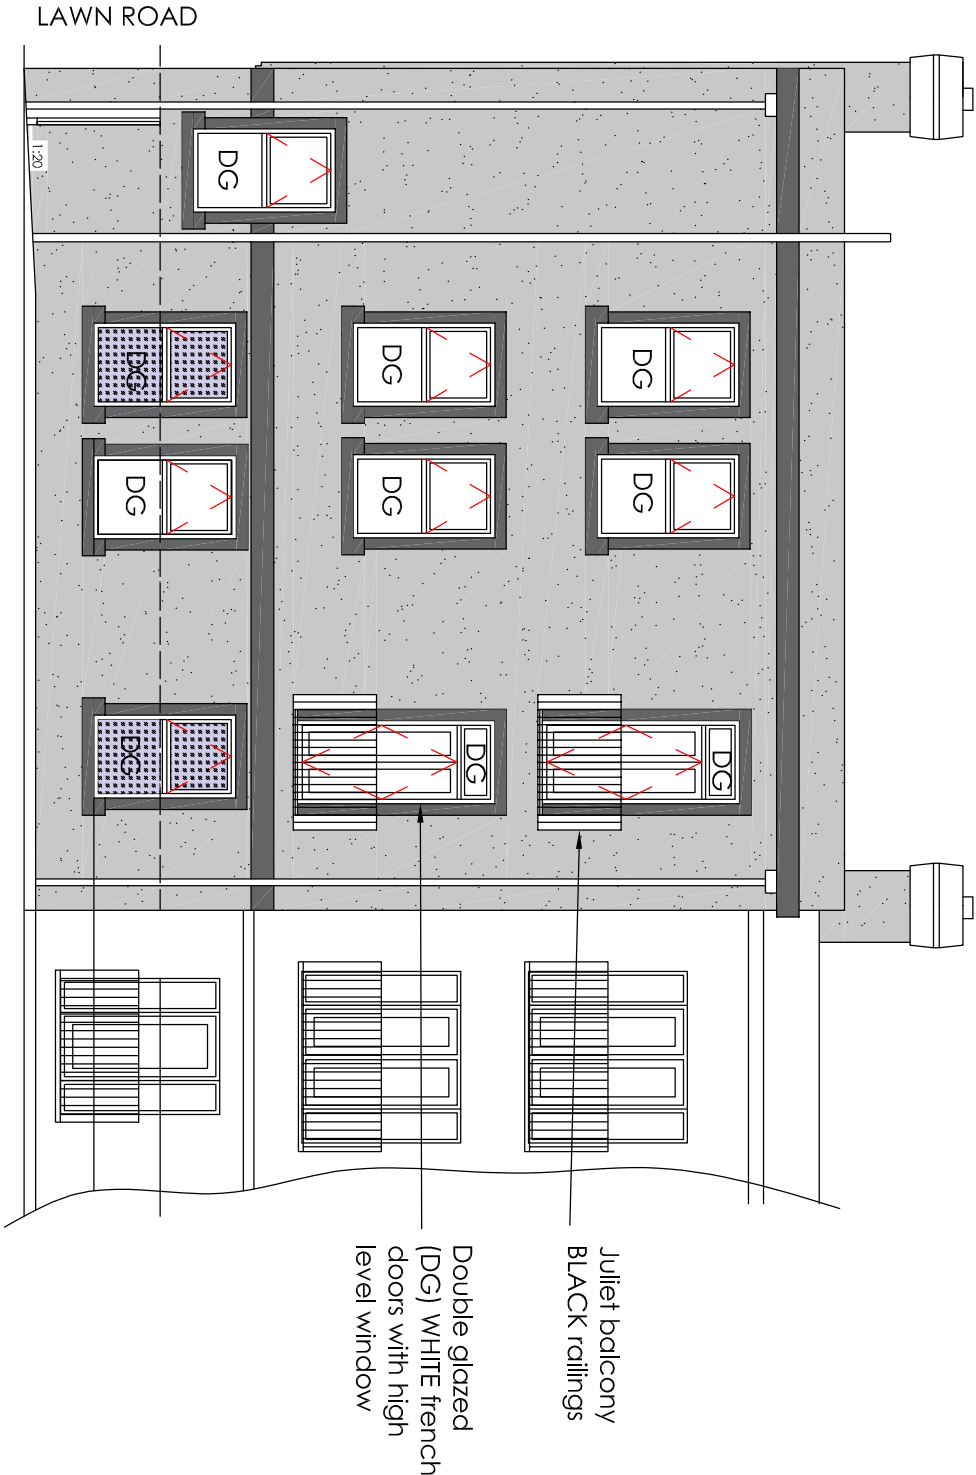

Project				Edinburgh Castle High Street Northfleet Gravesend Kent DA11 9HB			
Drawing Title				Proposed Change of Use From PH / HMO into 3 x Studio Flats, 3 x One Bedroom Flats, Remove One Chimney, Internal Alterations and Remove Redundant Vertical Ladder and Telecom's equipment			
Rear Elevation Render / Paint Finish							
Rev		Description		Date		Drawn	
						HC	
						Mar 23	
						1:100 1:50	
						EC/A3/1 1	

H Channa

Picaroons Maidstone Road Platt Kent TN15 8LB

Tel: 07828277909 E-mail: hbachanna@tiscali.co.uk

Scale

1:100 1:50

Drawing No.

EC/A3/1 1