


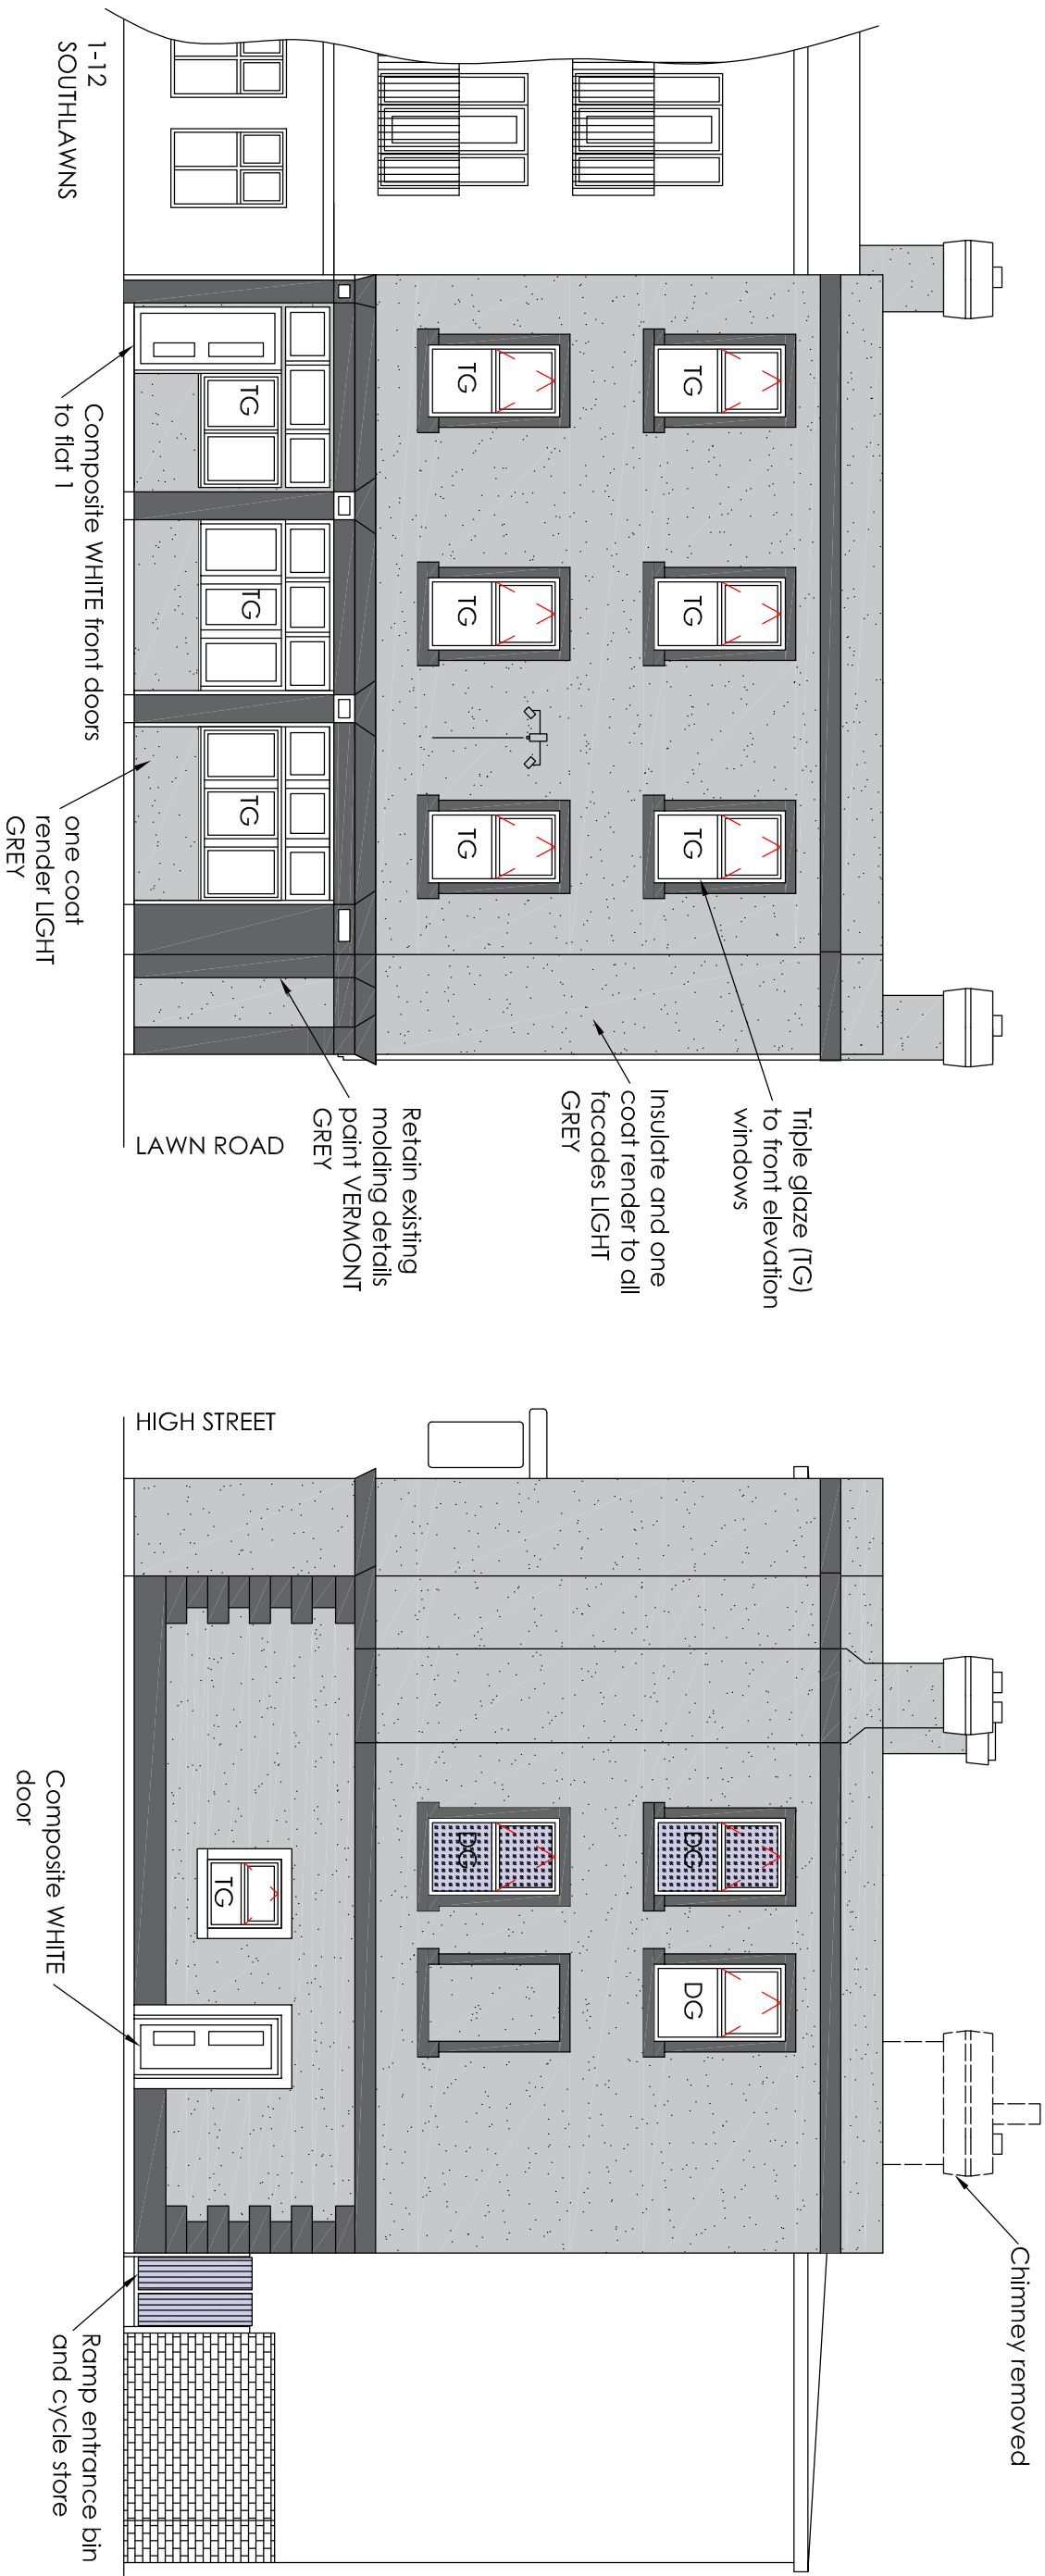

FRONT ELEVATION

SIDE ELEVATION

|                                      |  |   |                                                  |
|--------------------------------------|--|---|--------------------------------------------------|
| Project                              |  | Edinburgh Castle High Street Northfleet Gravesend Kent DA11 9HB   |                                                  |
| Drawing Title                        |  | Proposed Change of Use From PH / HMO into 3 x Studio Flats, 3 x One Bedroom Flats, Remove One Chimney, Internal Alterations and Remove Redundant Vertical Ladder and Telecom's equipment |                                                  |
| Front and Side Render / Paint Finish |  | Rev   | Description                                      |
|                                      |  | Date   | Drawn HC Mar 23 Scale 1:100 Drawing No. EC/A3/10 |
|                                      |  | H Channa<br>Picaroons Maidstone Road Platt Kent TN15 8LB<br>Tel: 07828277909 E-mail: hbechanna@tiscali.co.uk                                                                             |                                                  |