



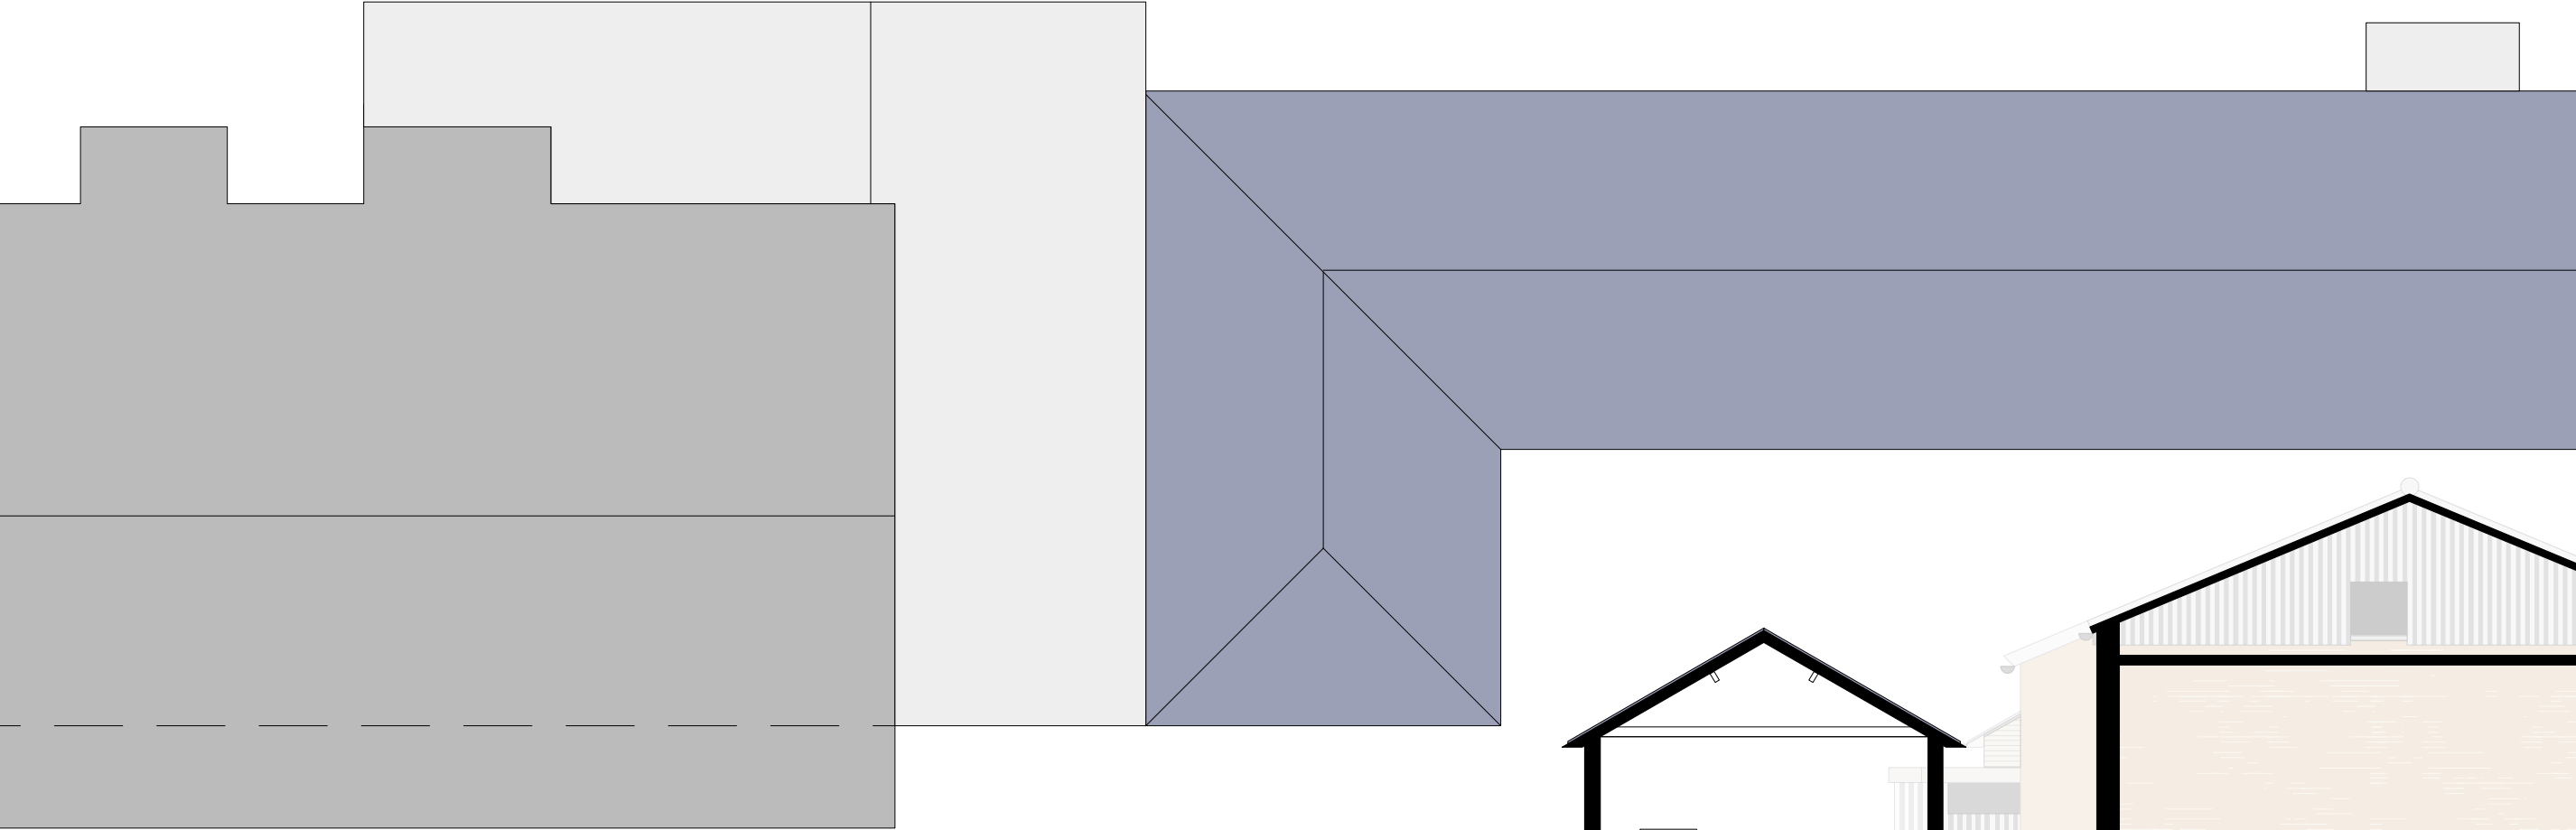



roof plan

ground floor plan - 256 sqm total gross internal

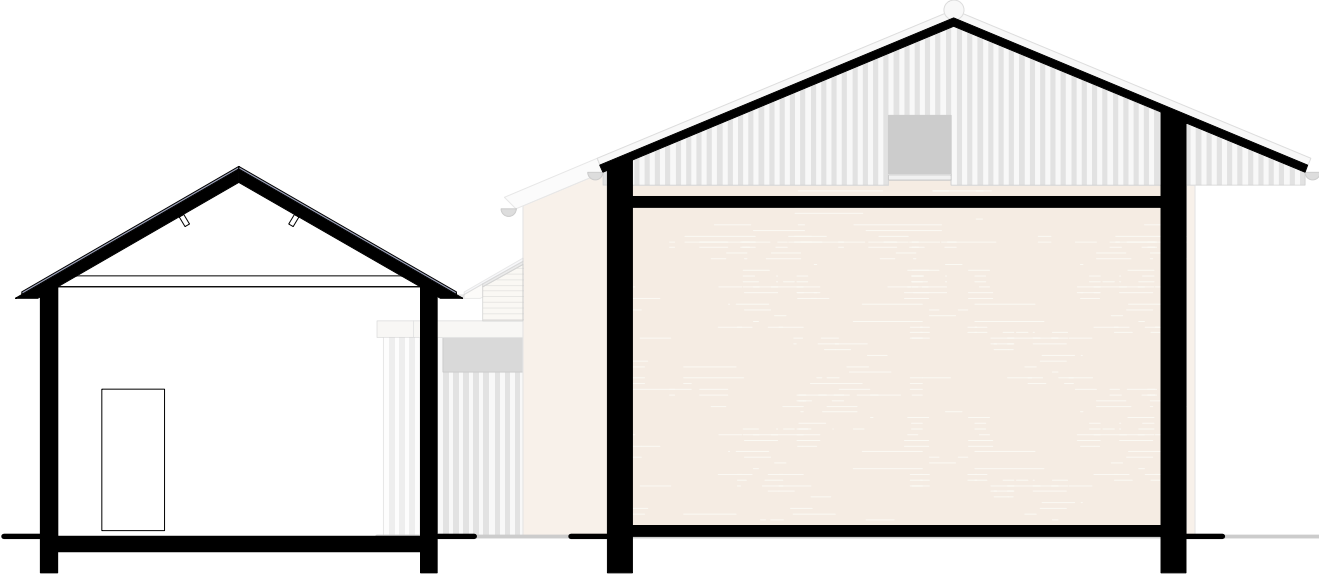

section A

section B

 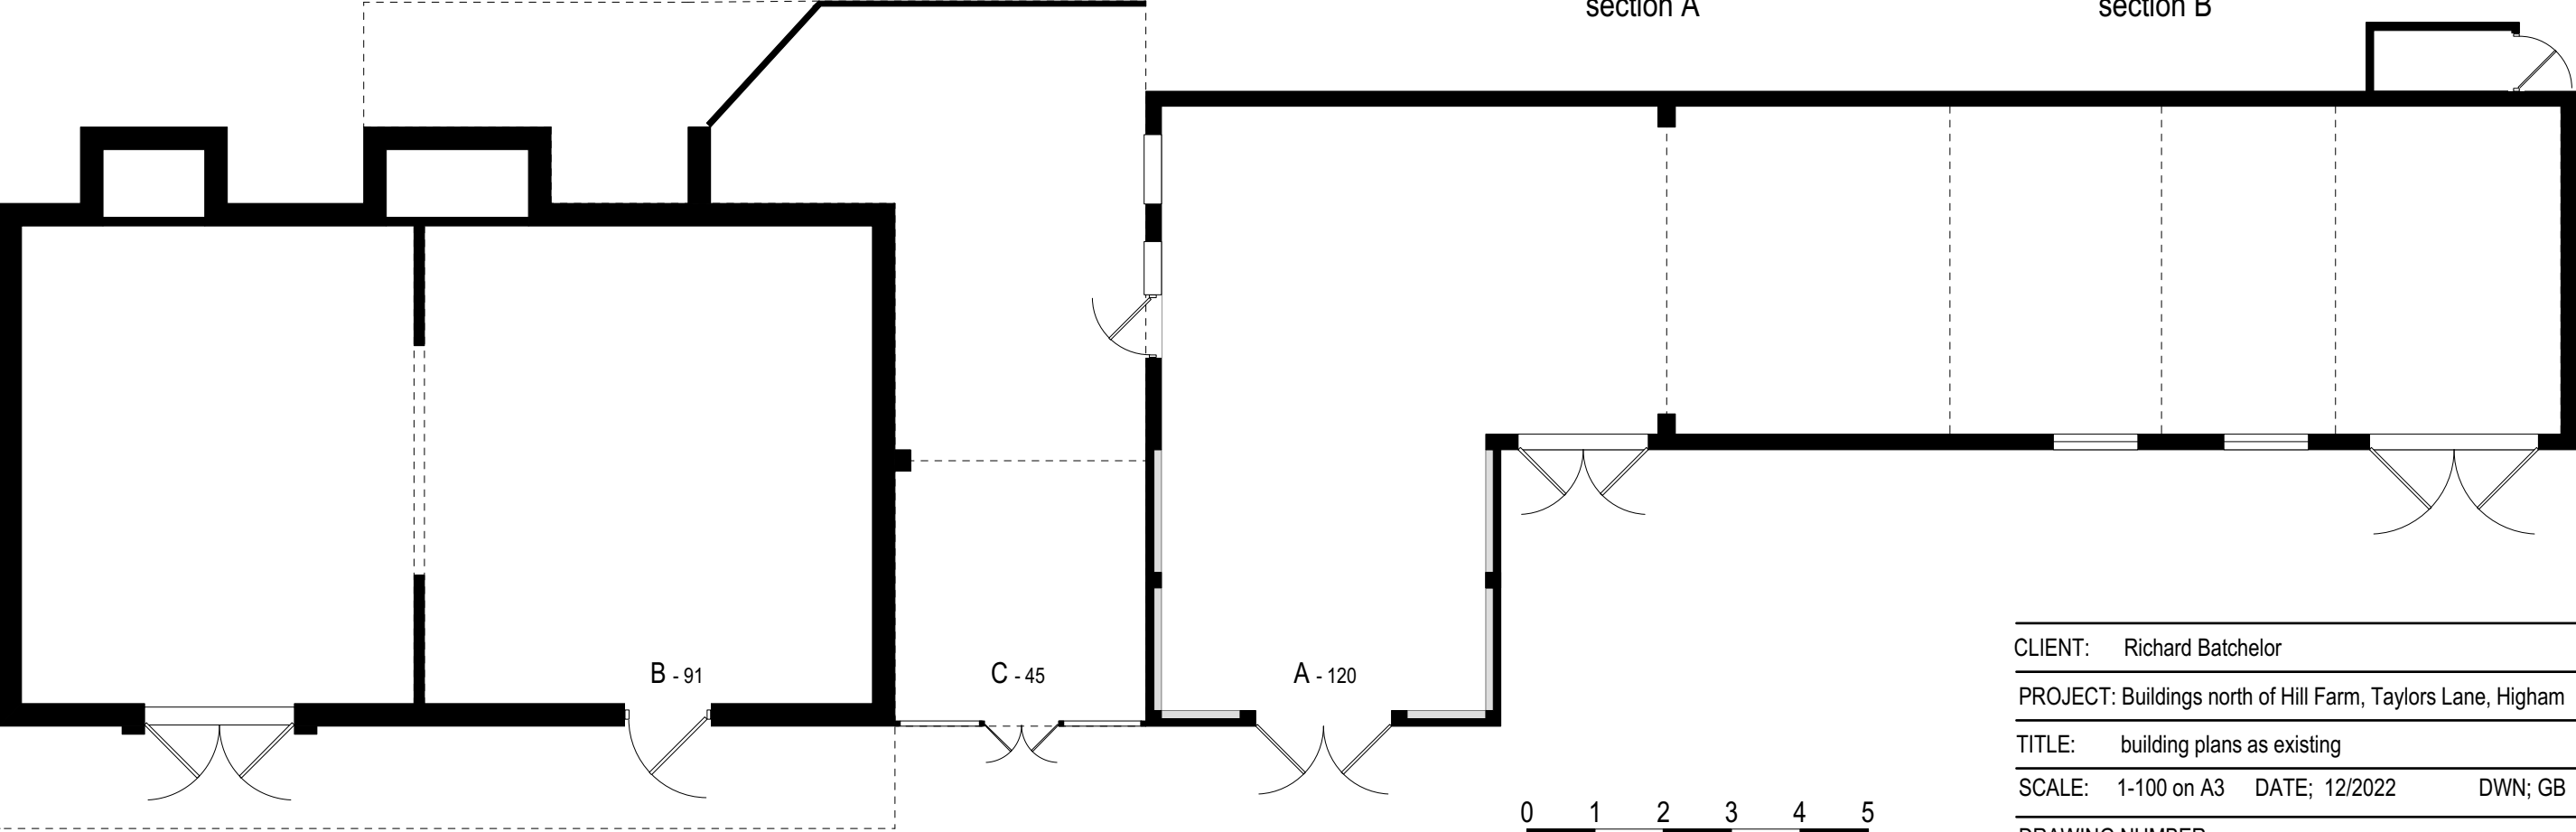

CLIENT:	Richard Batchelor		
PROJECT:	Buildings north of Hill Farm, Taylors Lane, Higham		
TITLE:	building plans as existing		
SCALE:	1-100 on A3	DATE; 12/2022	DWN; GB
DRAWING NUMBER	22-36-03		

