


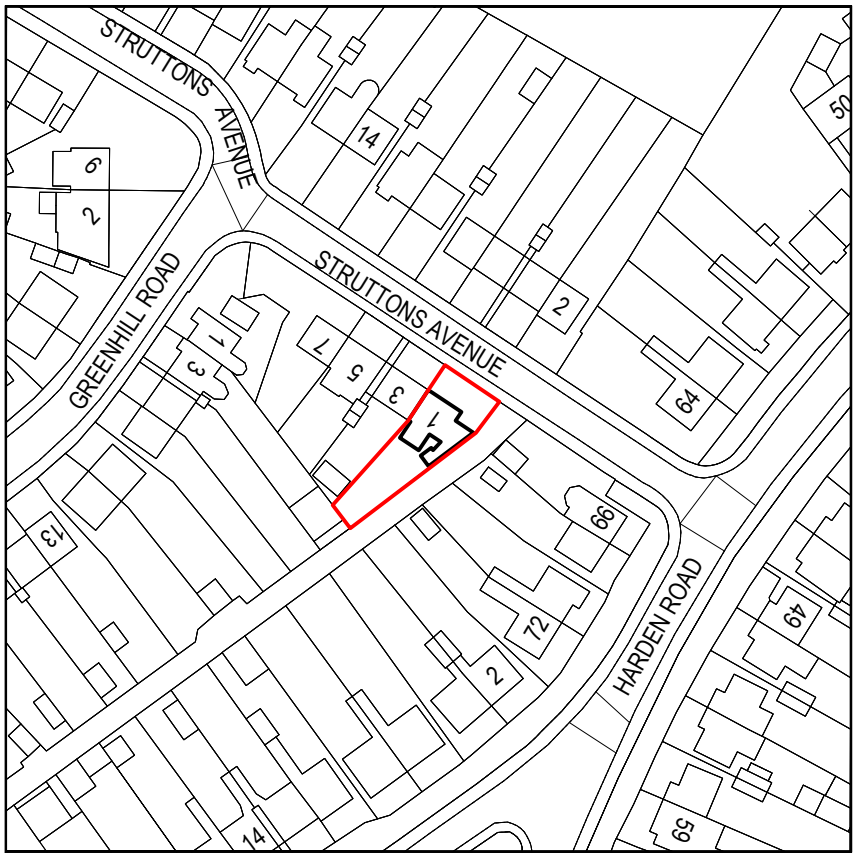
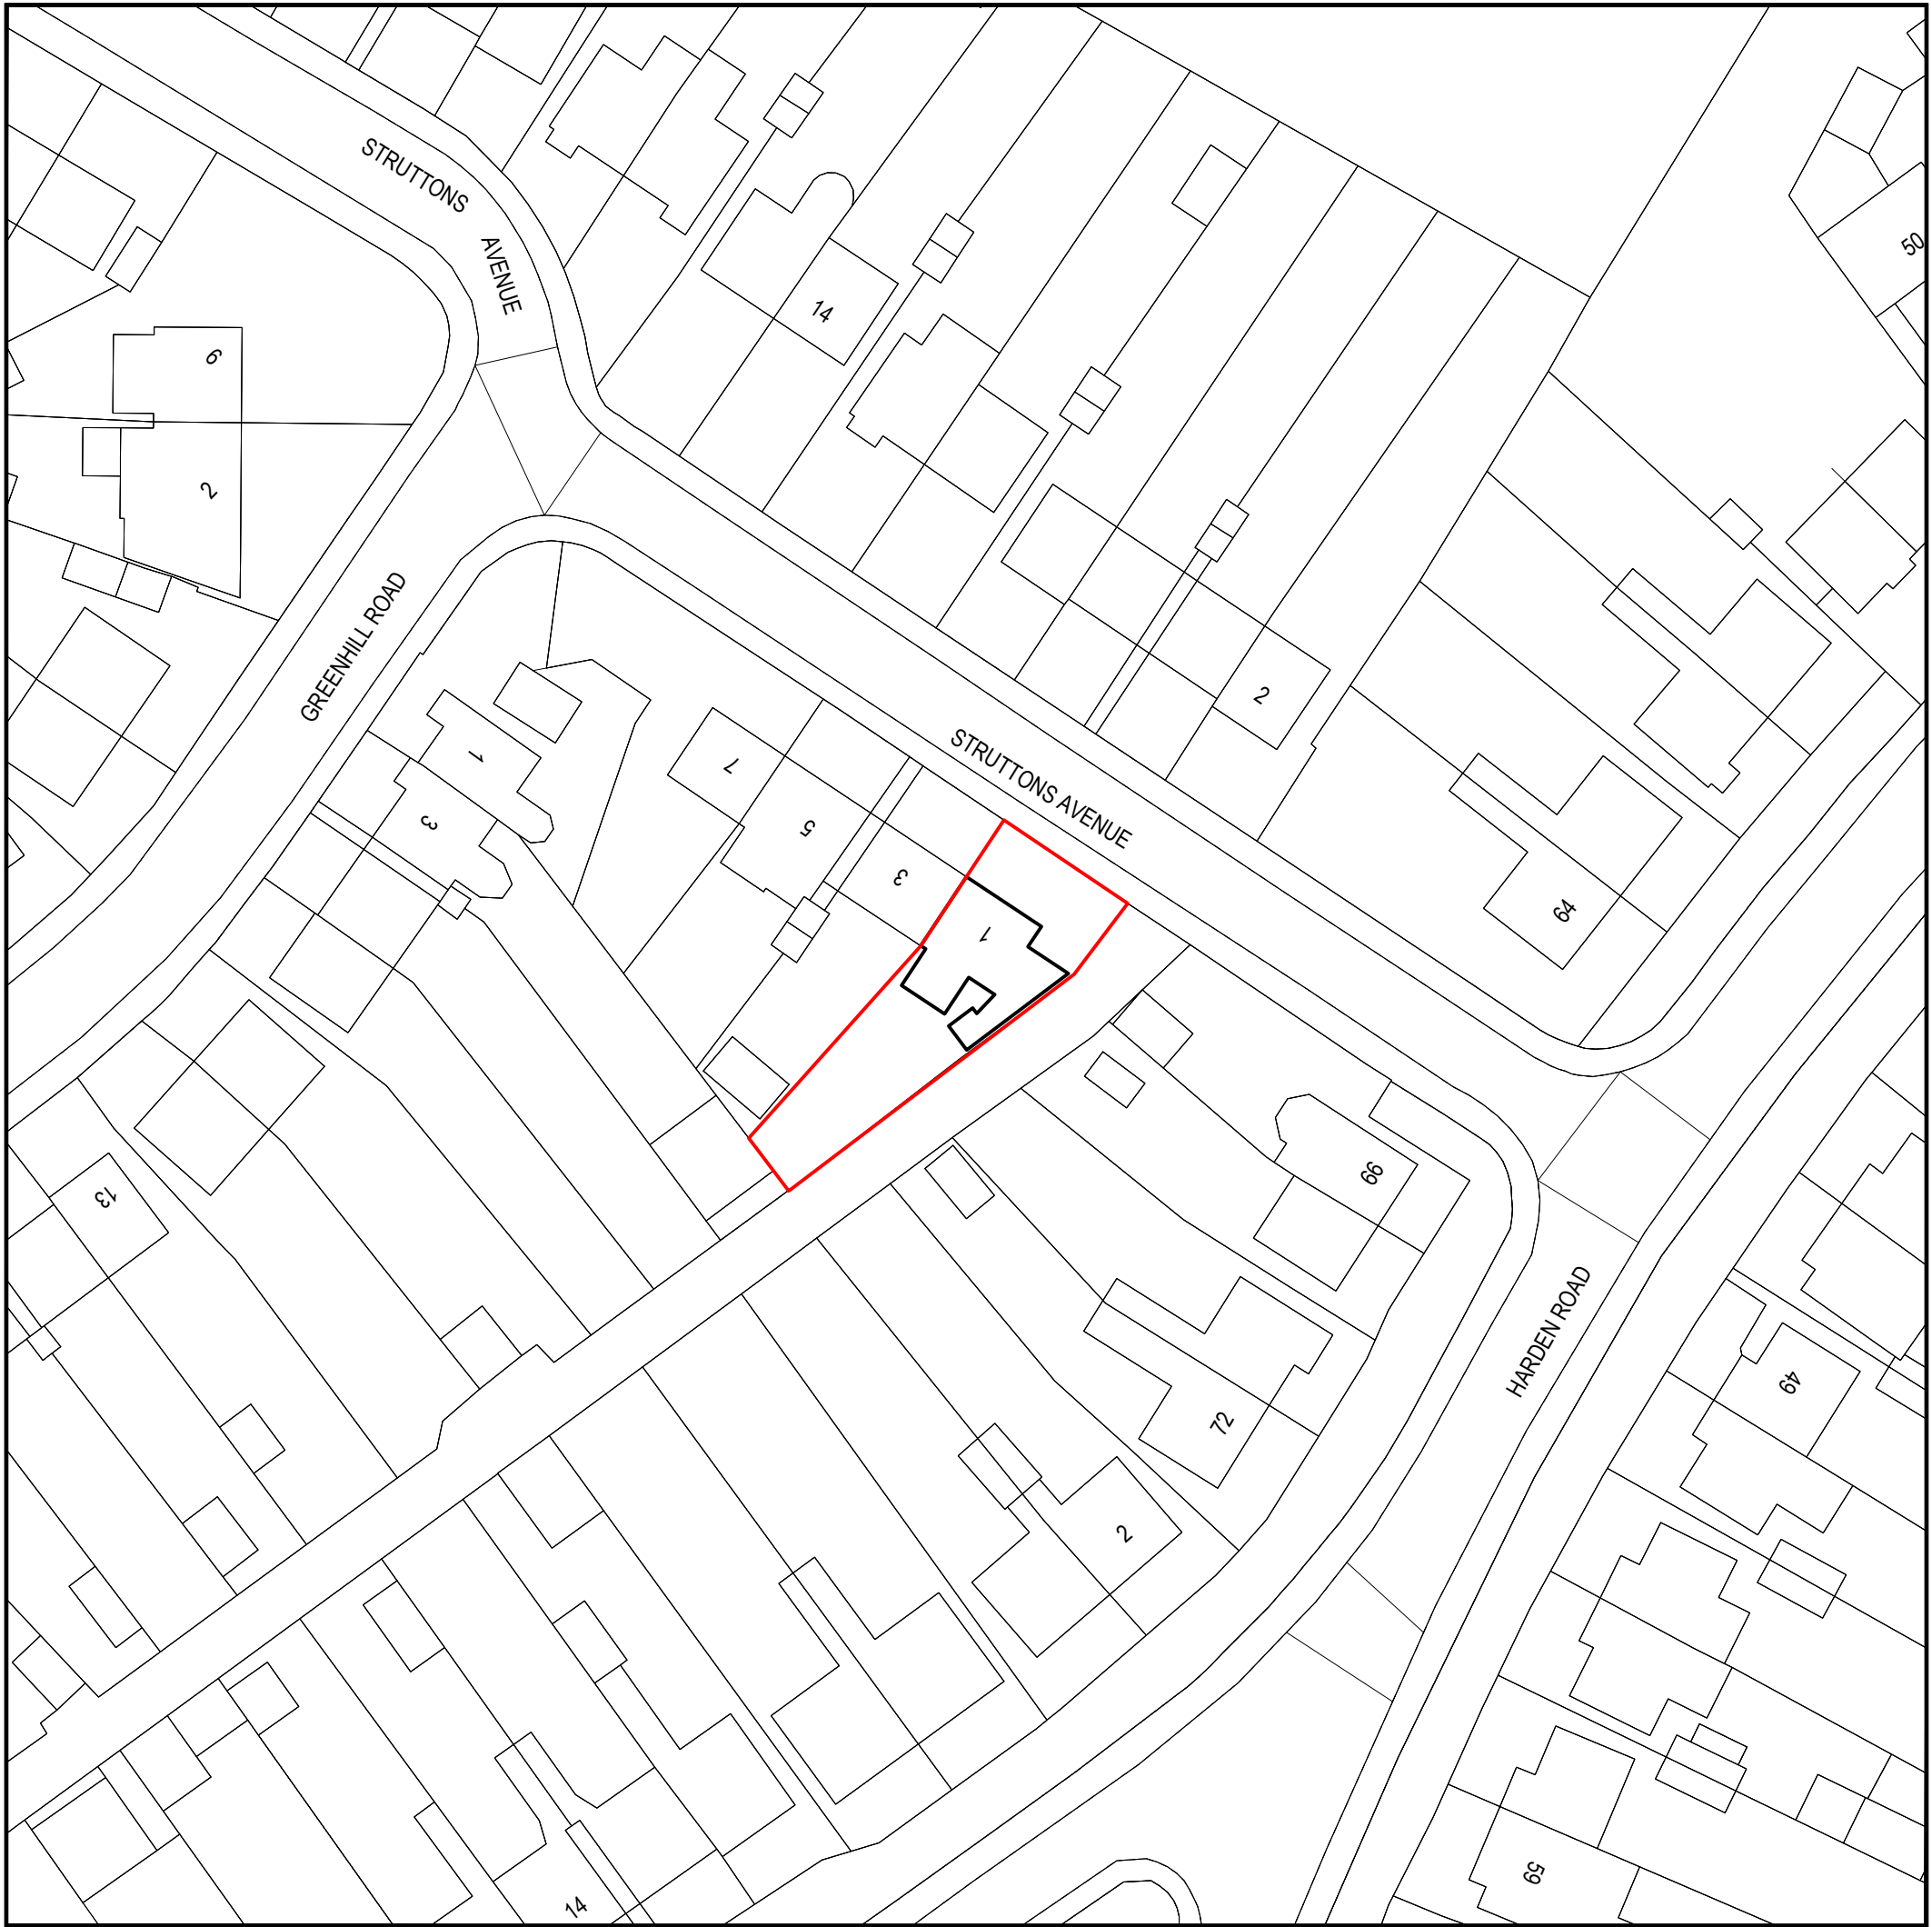


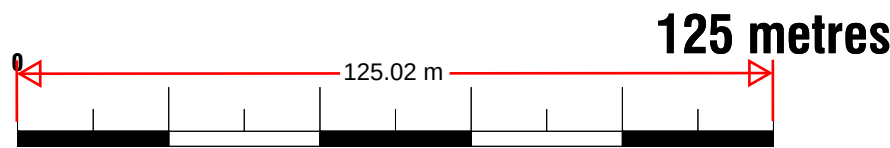


Location Plan
Scale 1:1250

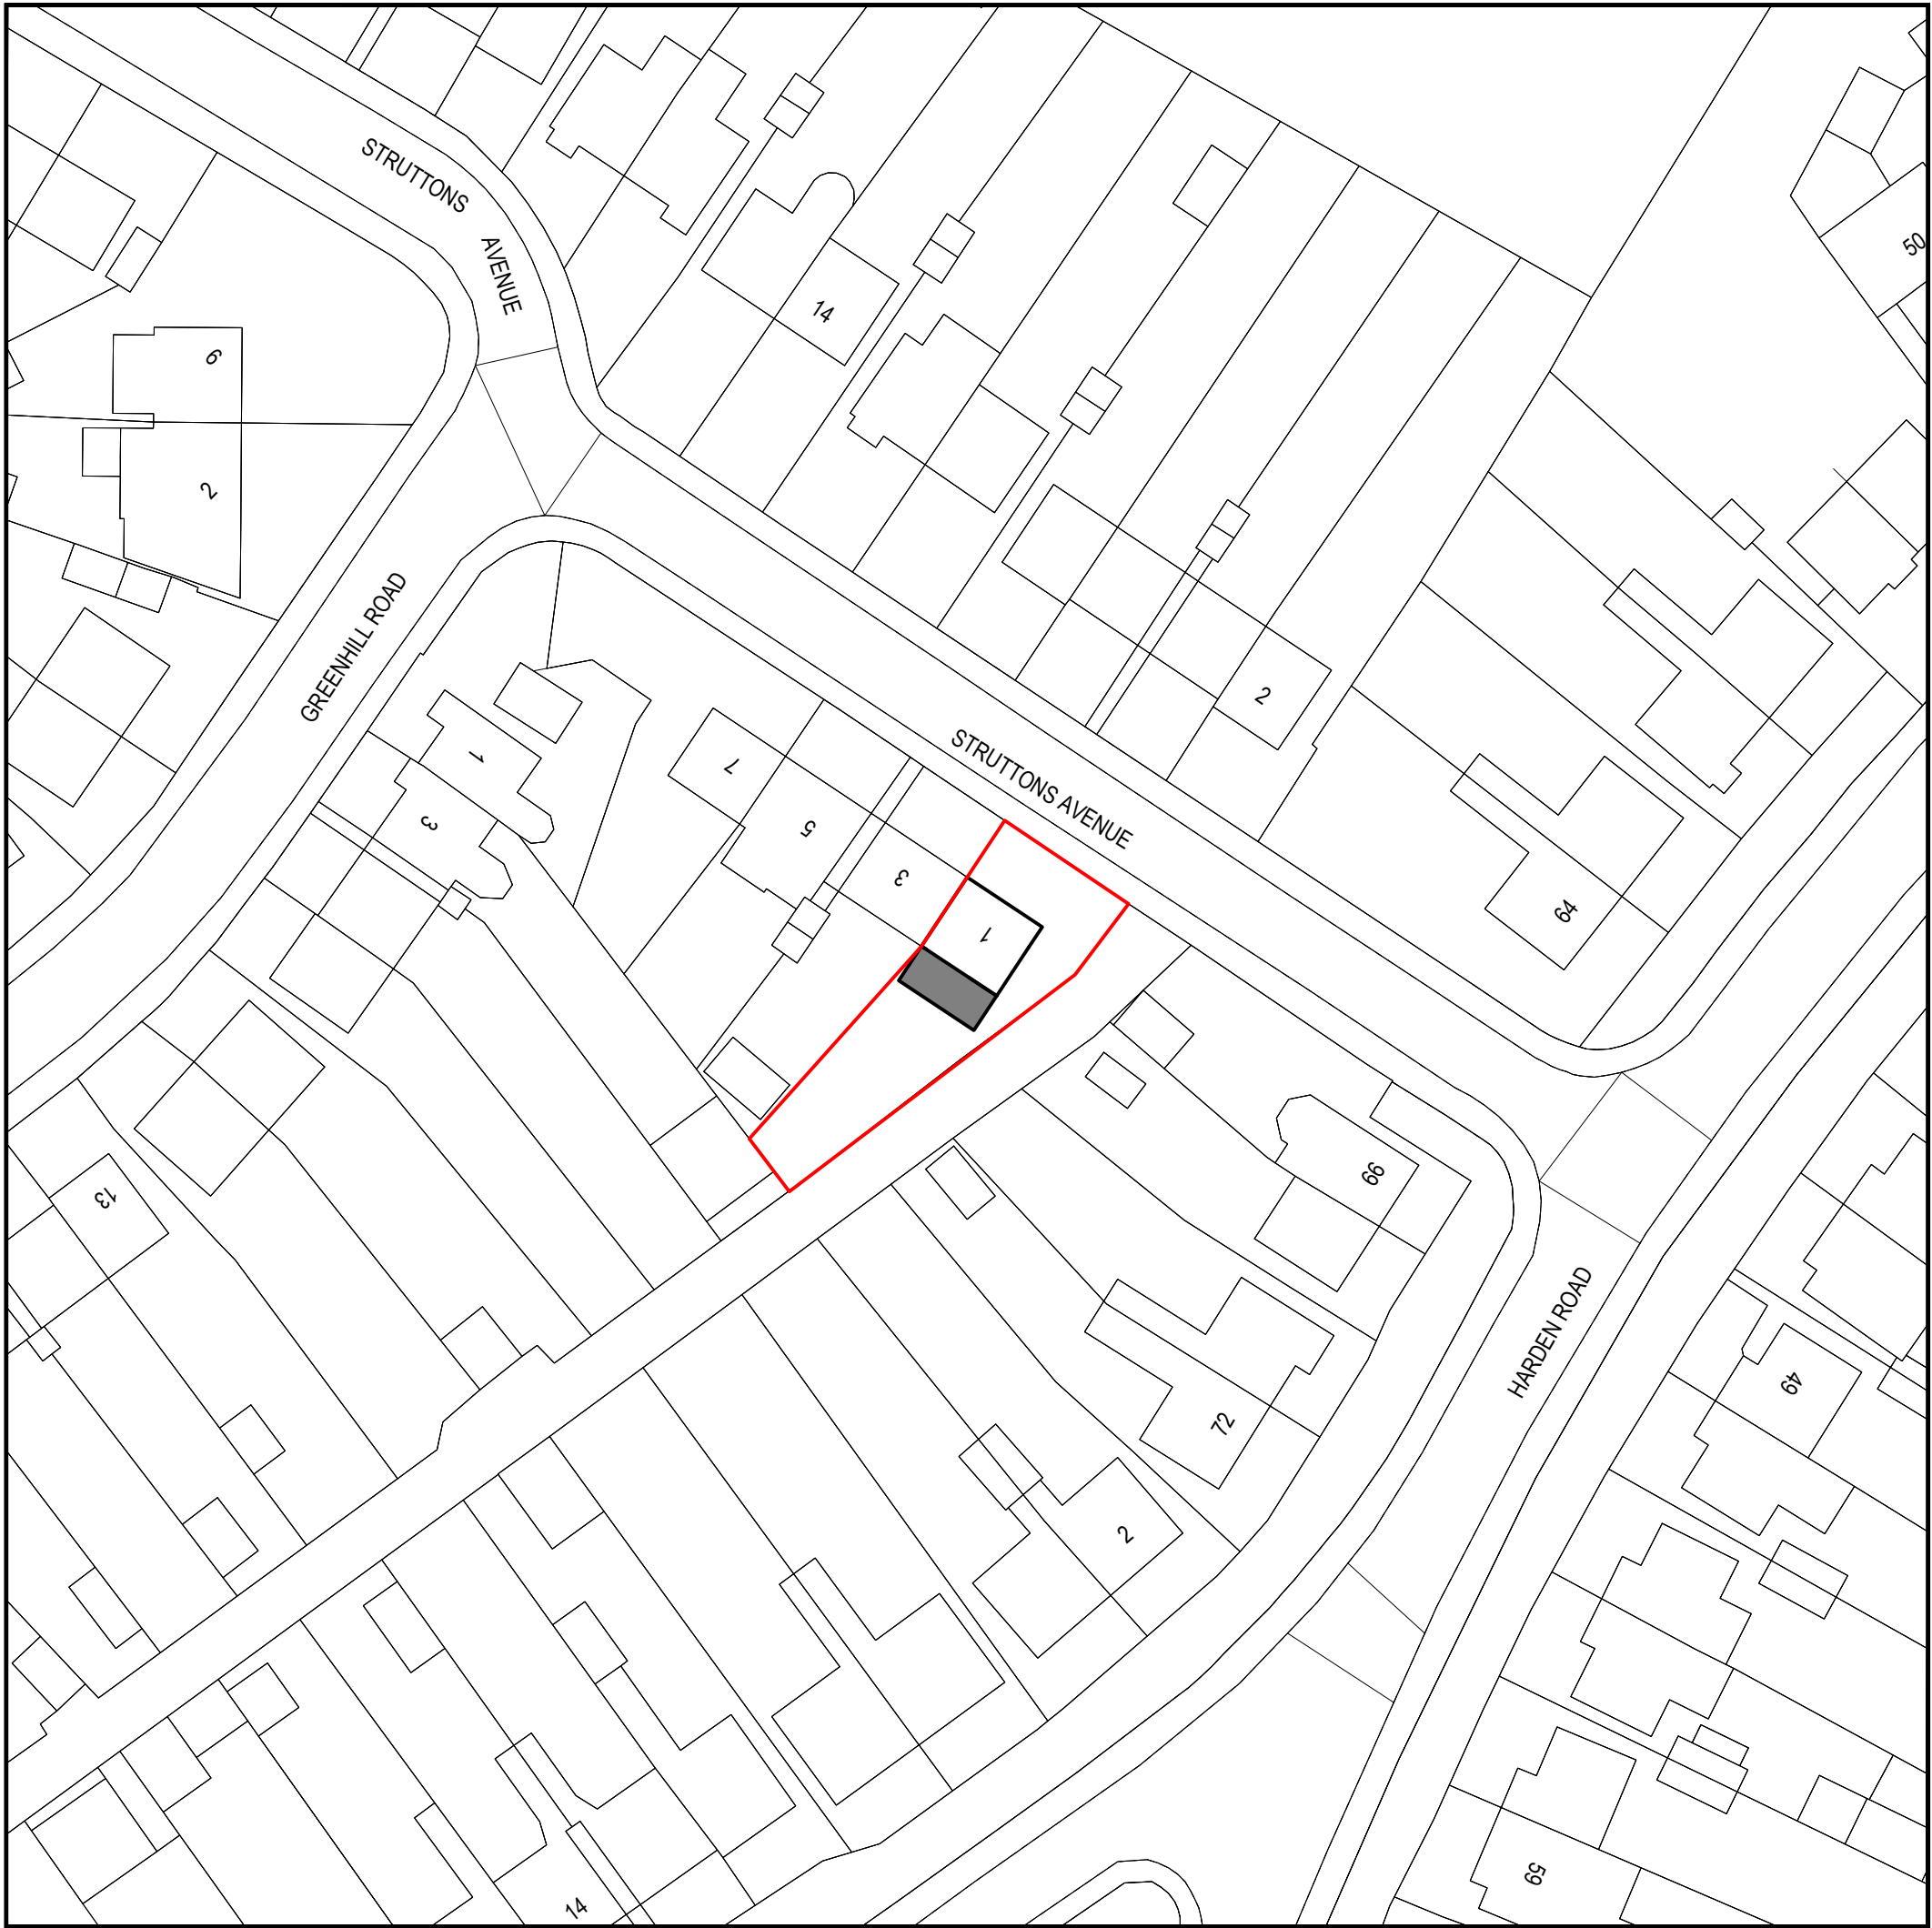

Existing Block Plan
Scale 1:500

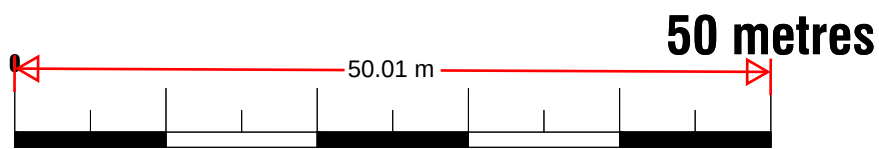

Proposed Block Plan
Scale 1:500

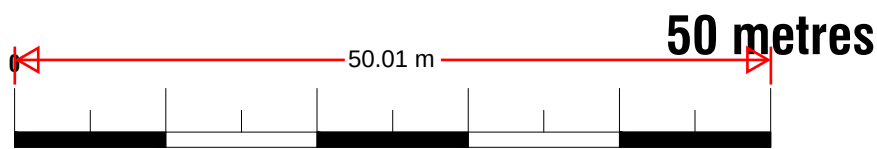

Note to Contractor: Contractor is recommended to carry out an intrusive site investigation prior to commencing works on site to ensure all details designed for this project are appropriate. Contractor to cross reference with Structural Calculations package for suitability, to assess site levels and confirm any design assumptions within the calculations package prior to works commencing on site. If the Contractor requires any additional information, please send a Request For Information to hello@planituk.co.uk before ordering materials and starting the works - requests will be acknowledged and responded to as soon as possible. Please ensure that the drawings have been submitted to Building Control for a Full Plans submission and the compliance report has been discharged before starting works on site.

Drawn by:
FD

Title Number
K833237

Project:
1 Struttons Ave, Northfleet, Gravesend DA11 7EJ

Date:
26.03.2024

No.:
24-0442

Client:
Bright Omohegbe




Drawing Title:
EXISTING BLOCK PLAN
PROPOSED BLOCK PLAN, LOCATION PLAN

Scale:
1:500, 1:1250 @A1, 1:1000,
1:2500 @A3

Rev:
01

Page:
D01

EXISTING

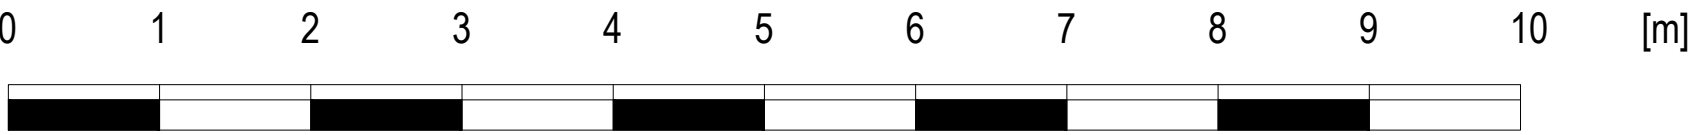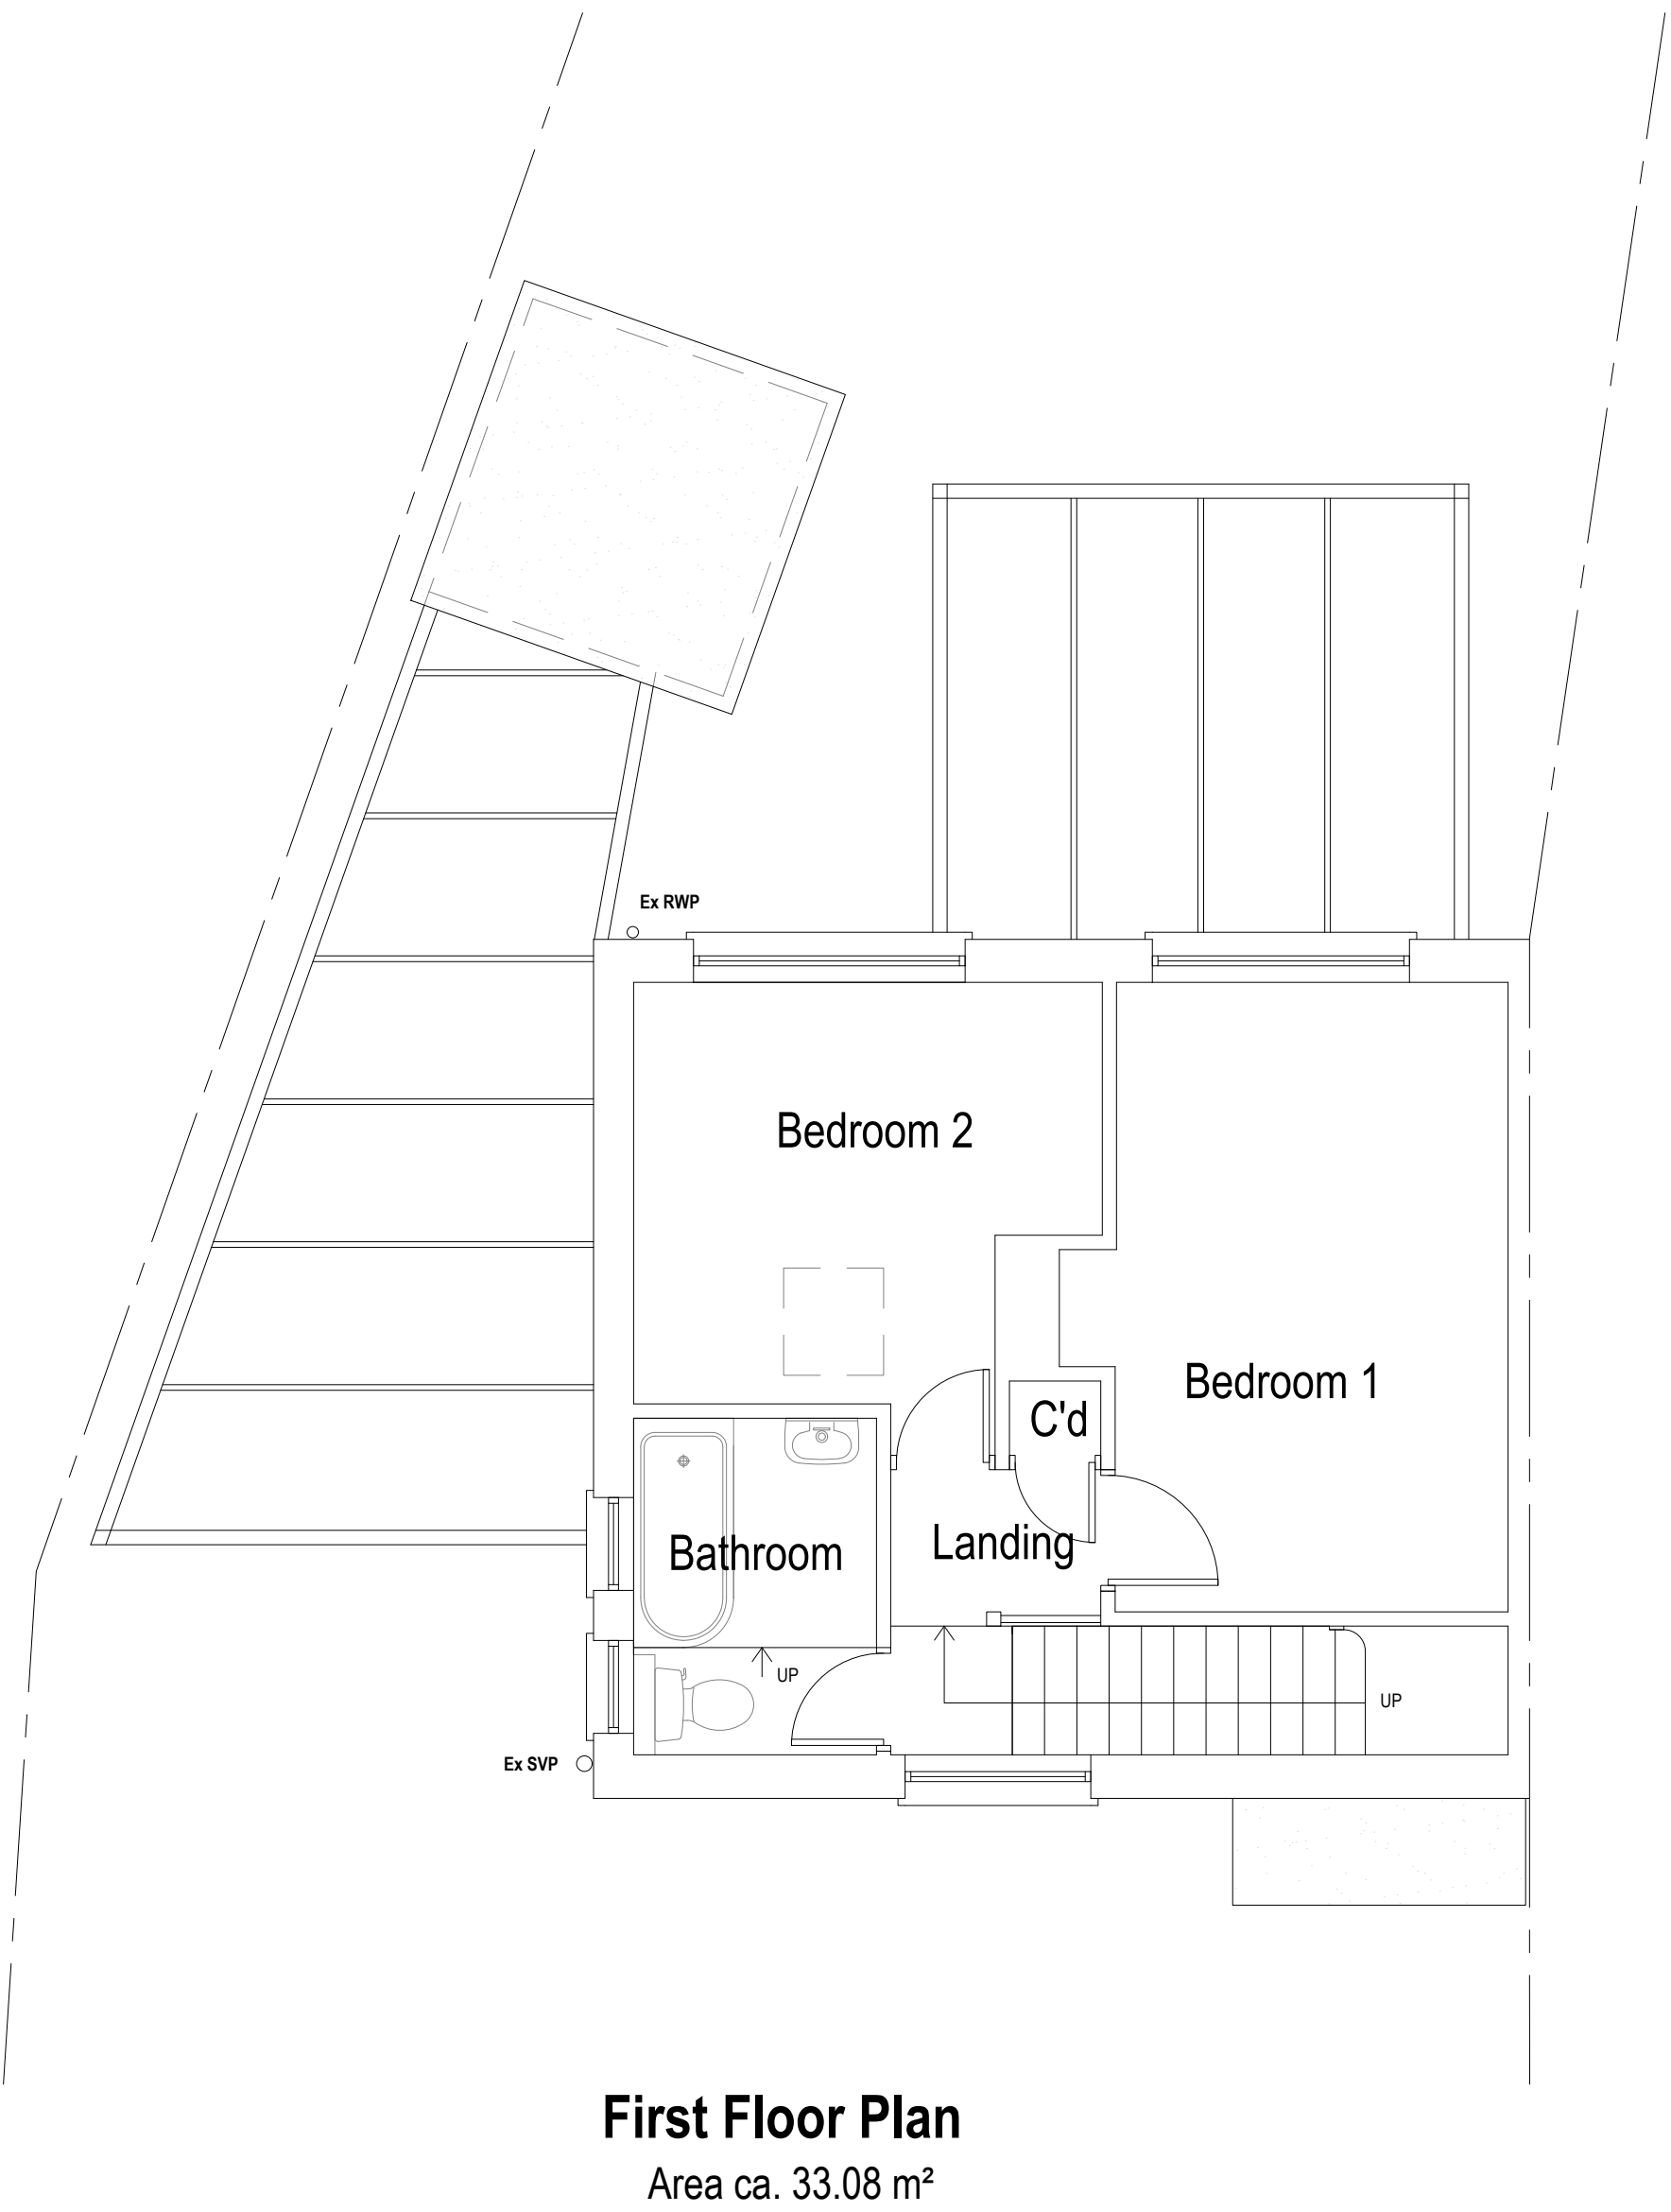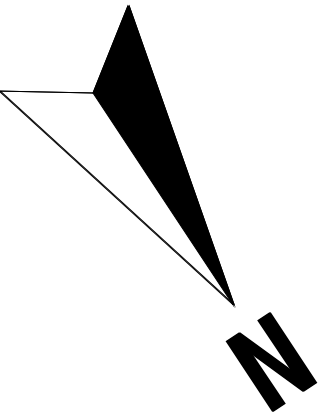

Note to Contractor: Contractor is recommended to carry out an intrusive site investigation prior to commencing works on site to ensure all details designed for this project are appropriate. Contractor to cross reference with Structural Calculations package for suitability, to assess site levels and confirm any design assumptions within the calculations package prior to works commencing on site. If the Contractor requires any additional information, please send a Request For Information to hello@planituk.co.uk before ordering materials and starting the works - requests will be acknowledged and responded to as soon as possible. Please ensure that the drawings have been submitted to Building Control for a Full Plans submission and the compliance report has been discharged before starting works on site.

Drawn by:
FD

Title Number
K833237

Project:
1 Struttons Ave, Northfleet, Gravesend DA11 7EJ

Date:
26.03.2024

No.:
24-0442

Rev:
01

Client:
Bright Omohegbe



Drawing Title:
EXISTING PLANS

Scale:
1:50 @A1, 1:100 @A3


Page:
D02



PROPOSED

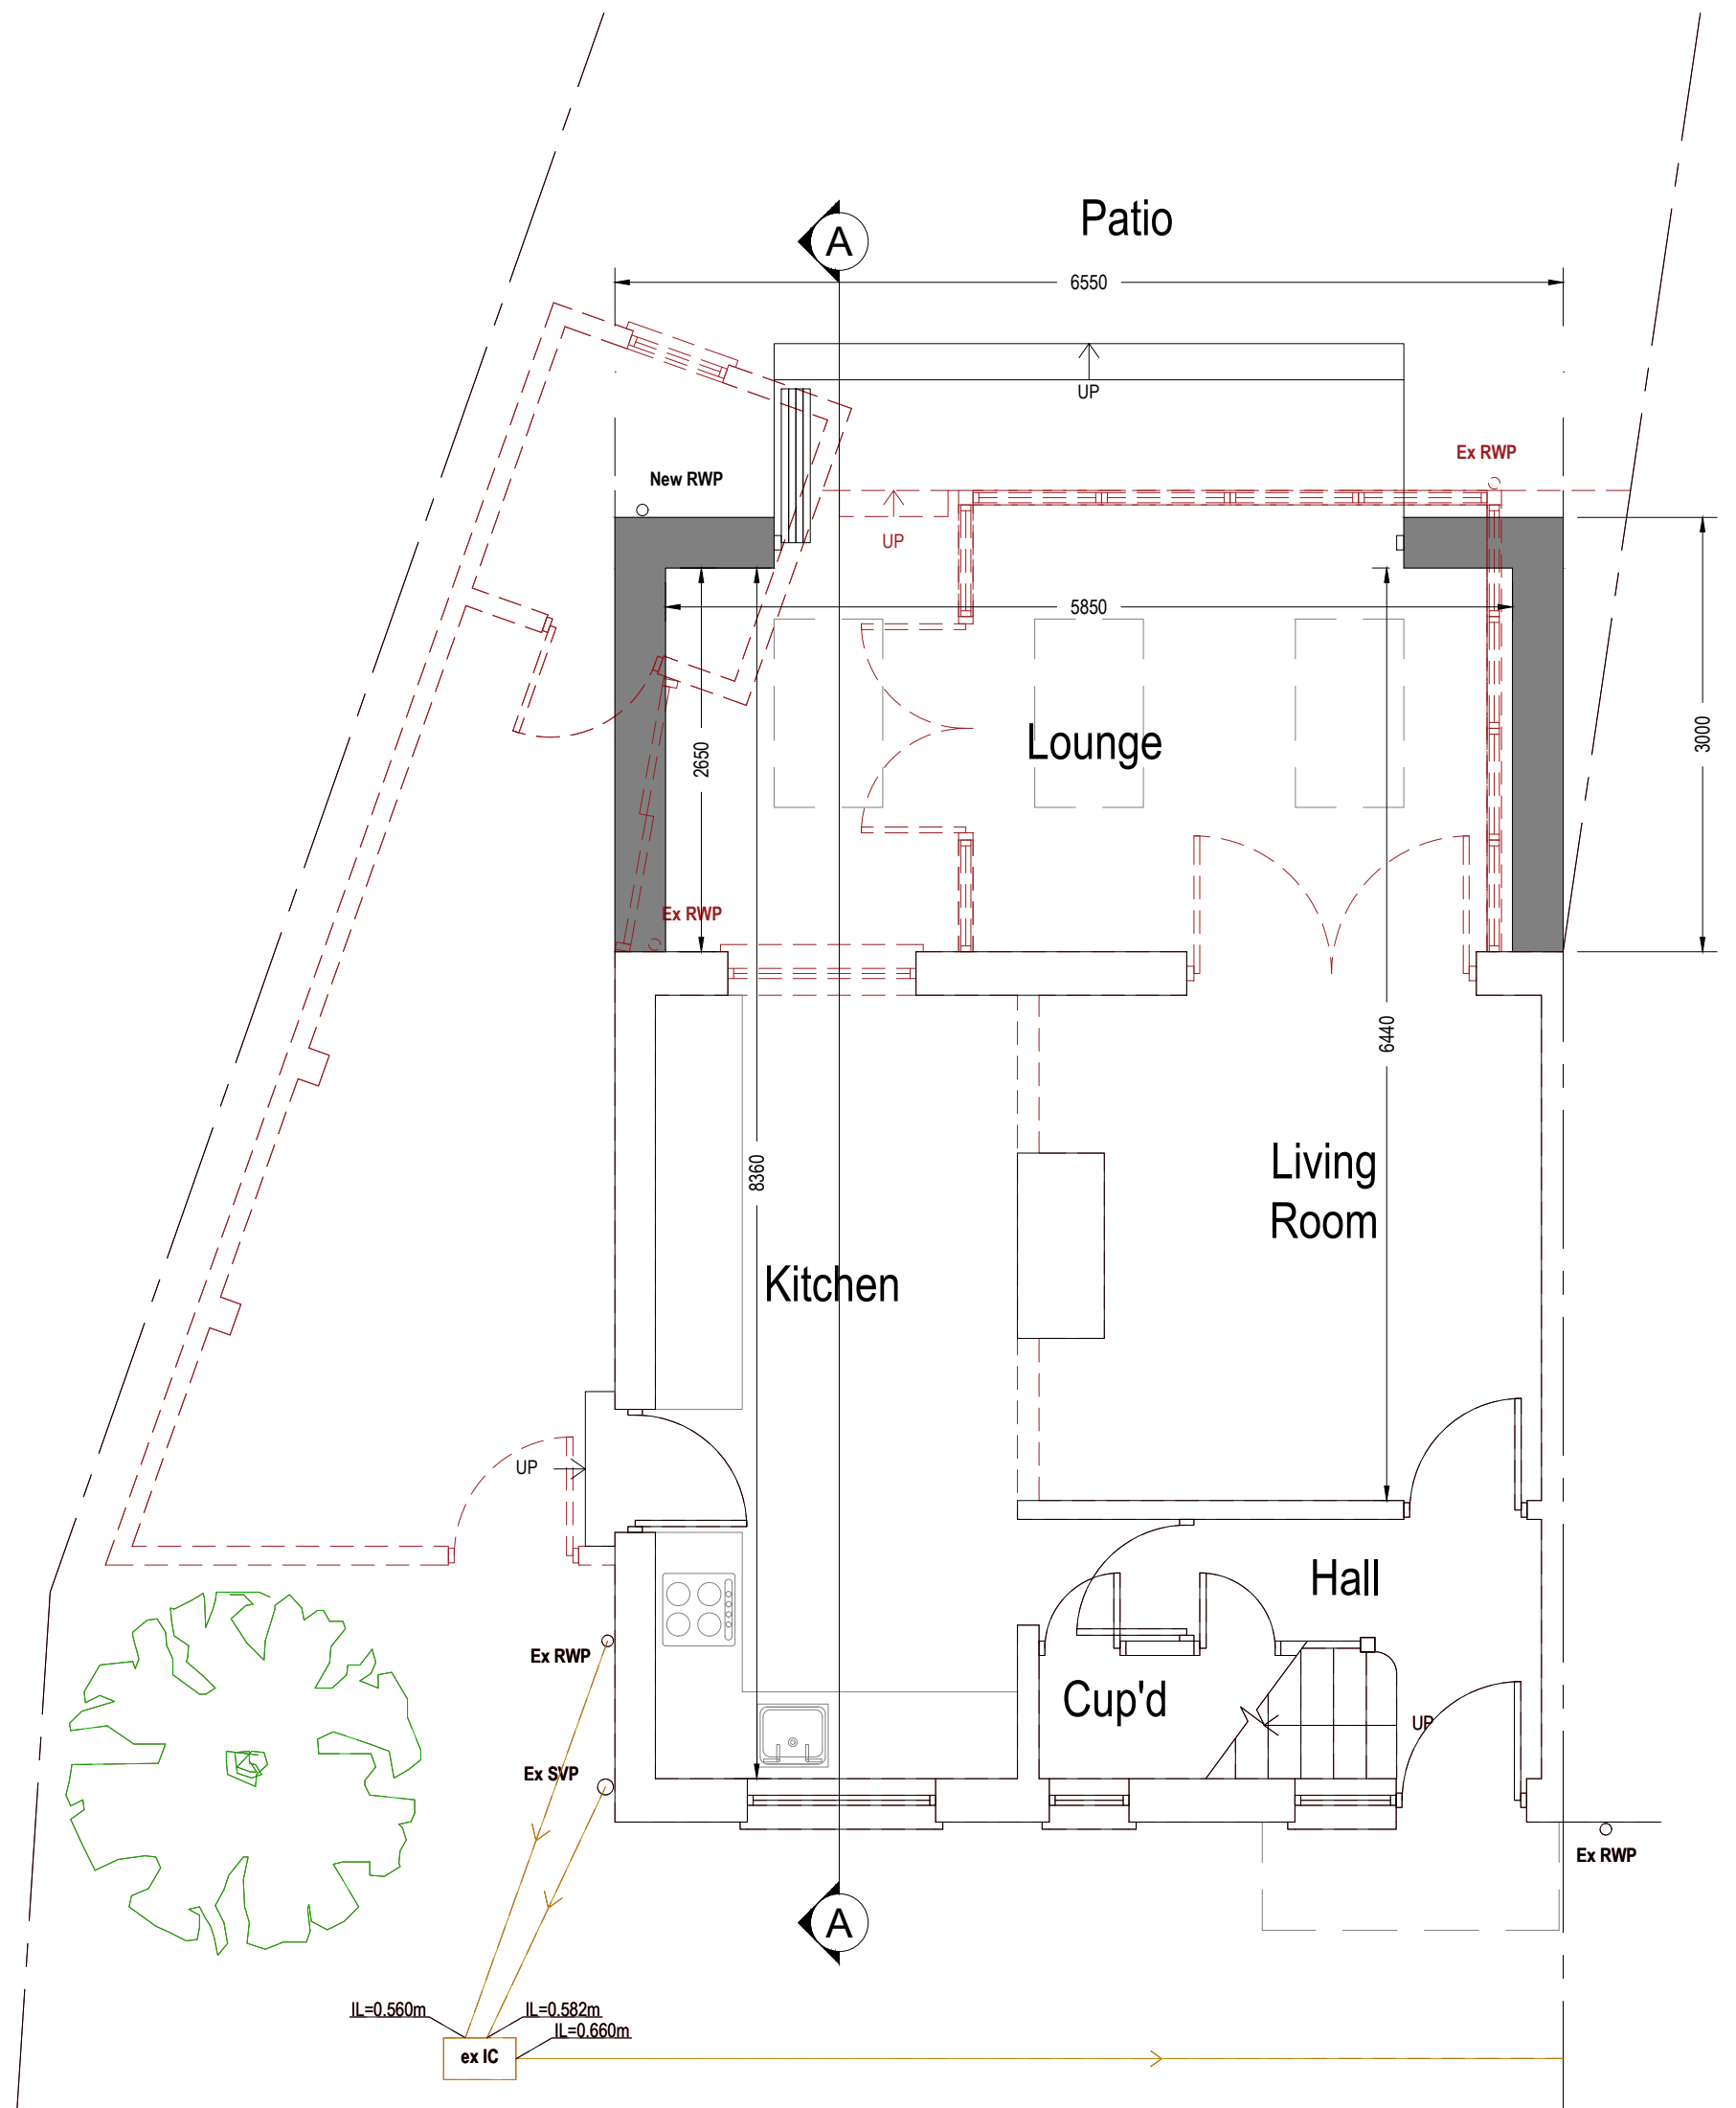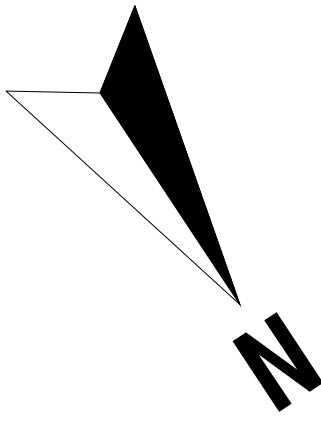

Ground Floor Plan
Area ca. 50.41 m²
Additional Area: -14.12 m²

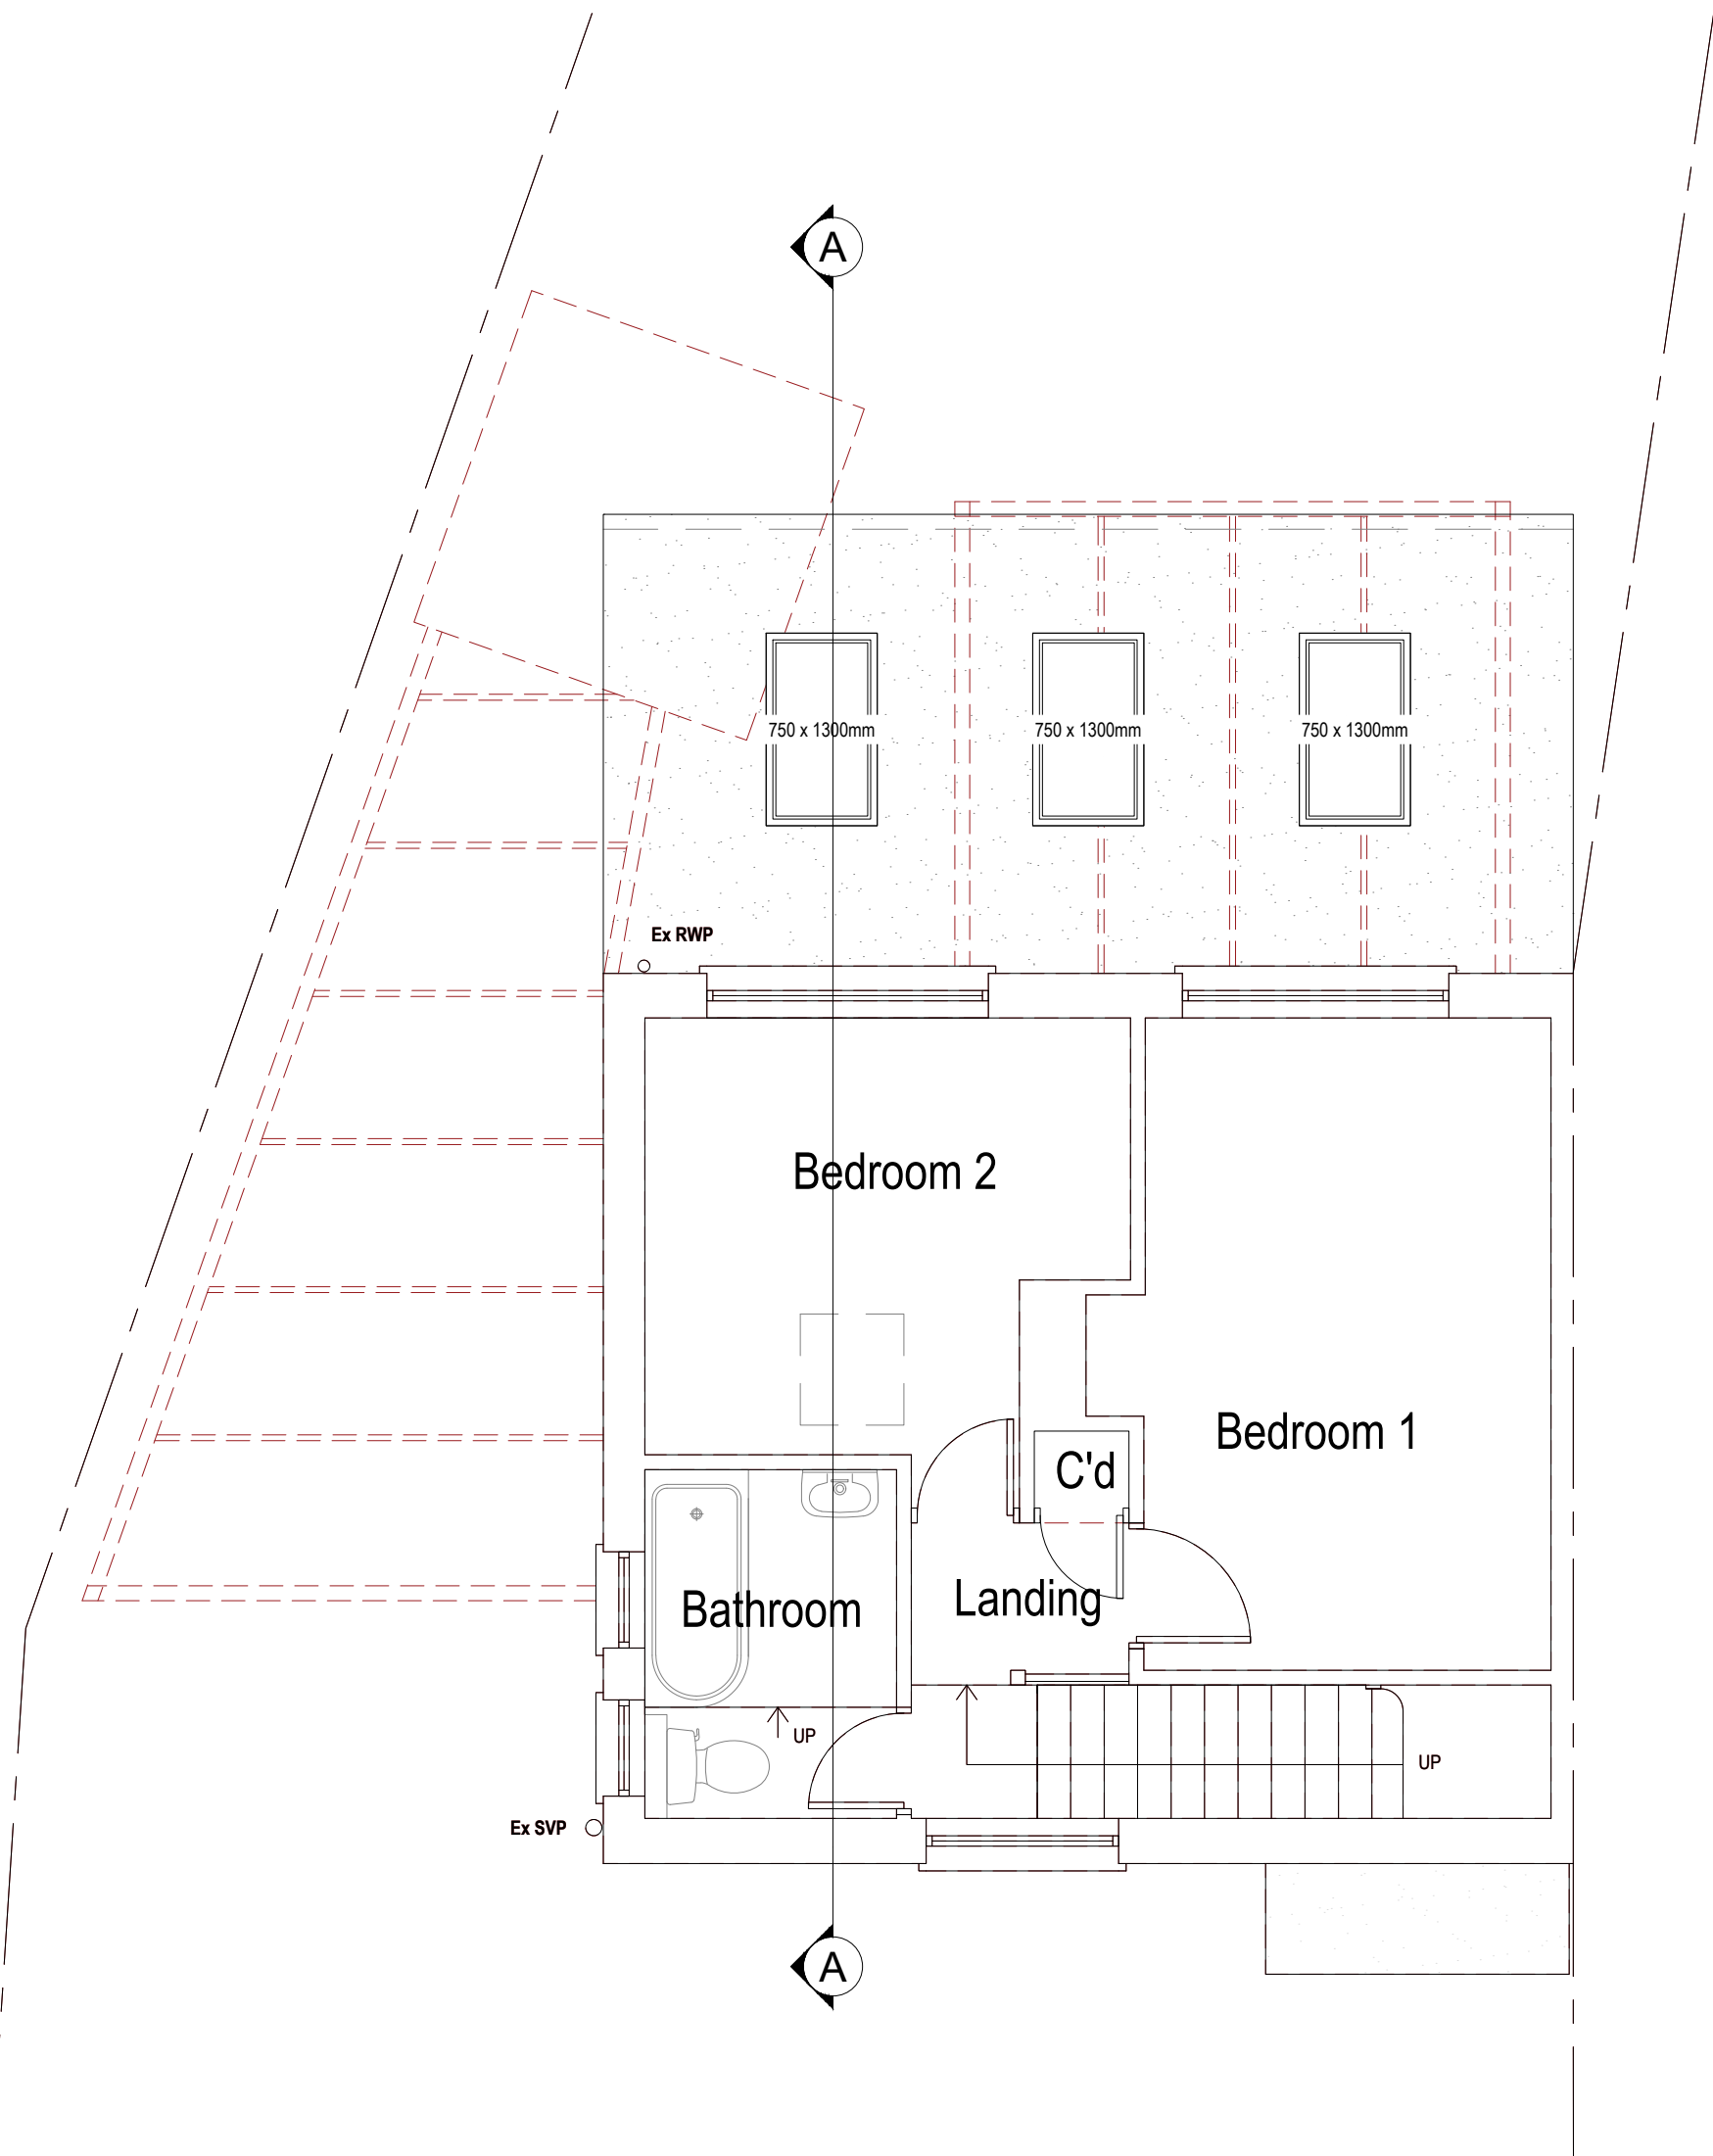


First Floor Plan
Area ca. 33.08 m²

Symbol Key:

- Proposed wall
- Boundary line
- Details above
- Waste drainage layout
- Demolished
- Rainwater layout

Proposed Materials:



- Walls: Render to match existing
- Flat roof: Ply membrane to match existing
- All new drainage to match material of existing drainage

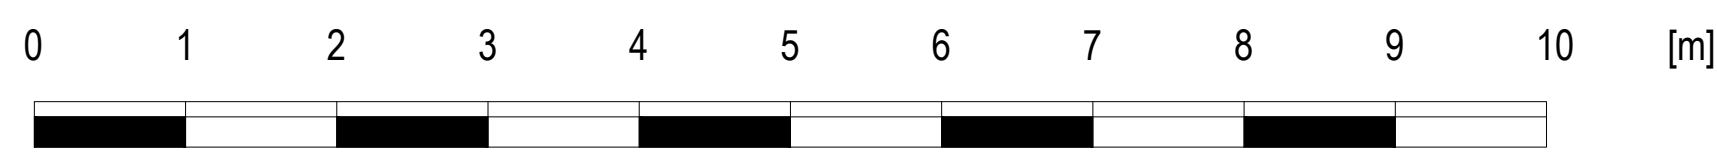


Note to Contractor: Contractor is recommended to carry out an intrusive site investigation prior to commencing works on site to ensure all details designed for this project are appropriate. Contractor to cross reference with Structural Calculations package for suitability, to assess site levels and confirm any design assumptions within the calculations package prior to works commencing on site. If the Contractor requires any additional information, please send a Request For Information to hello@planituk.co.uk before ordering materials and starting the works - requests will be acknowledged and responded to as soon as possible. Please ensure that the drawings have been submitted to Building Control for a Full Plans submission and the compliance report has been discharged before starting works on site.

Drawn by: FD	Title Number K833237	Project: 1 Struttons Ave, Northfleet, Gravesend DA11 7EJ	Date: 26.03.2024	No.: 24-0442
Client: Bright Omohegbe	Drawing Title: PROPOSED PLANS	Scale: 1:50 @A1, 1:100 @A3	Rev: 01	Page: D03
 www.planituk.co.uk				


EXISTING

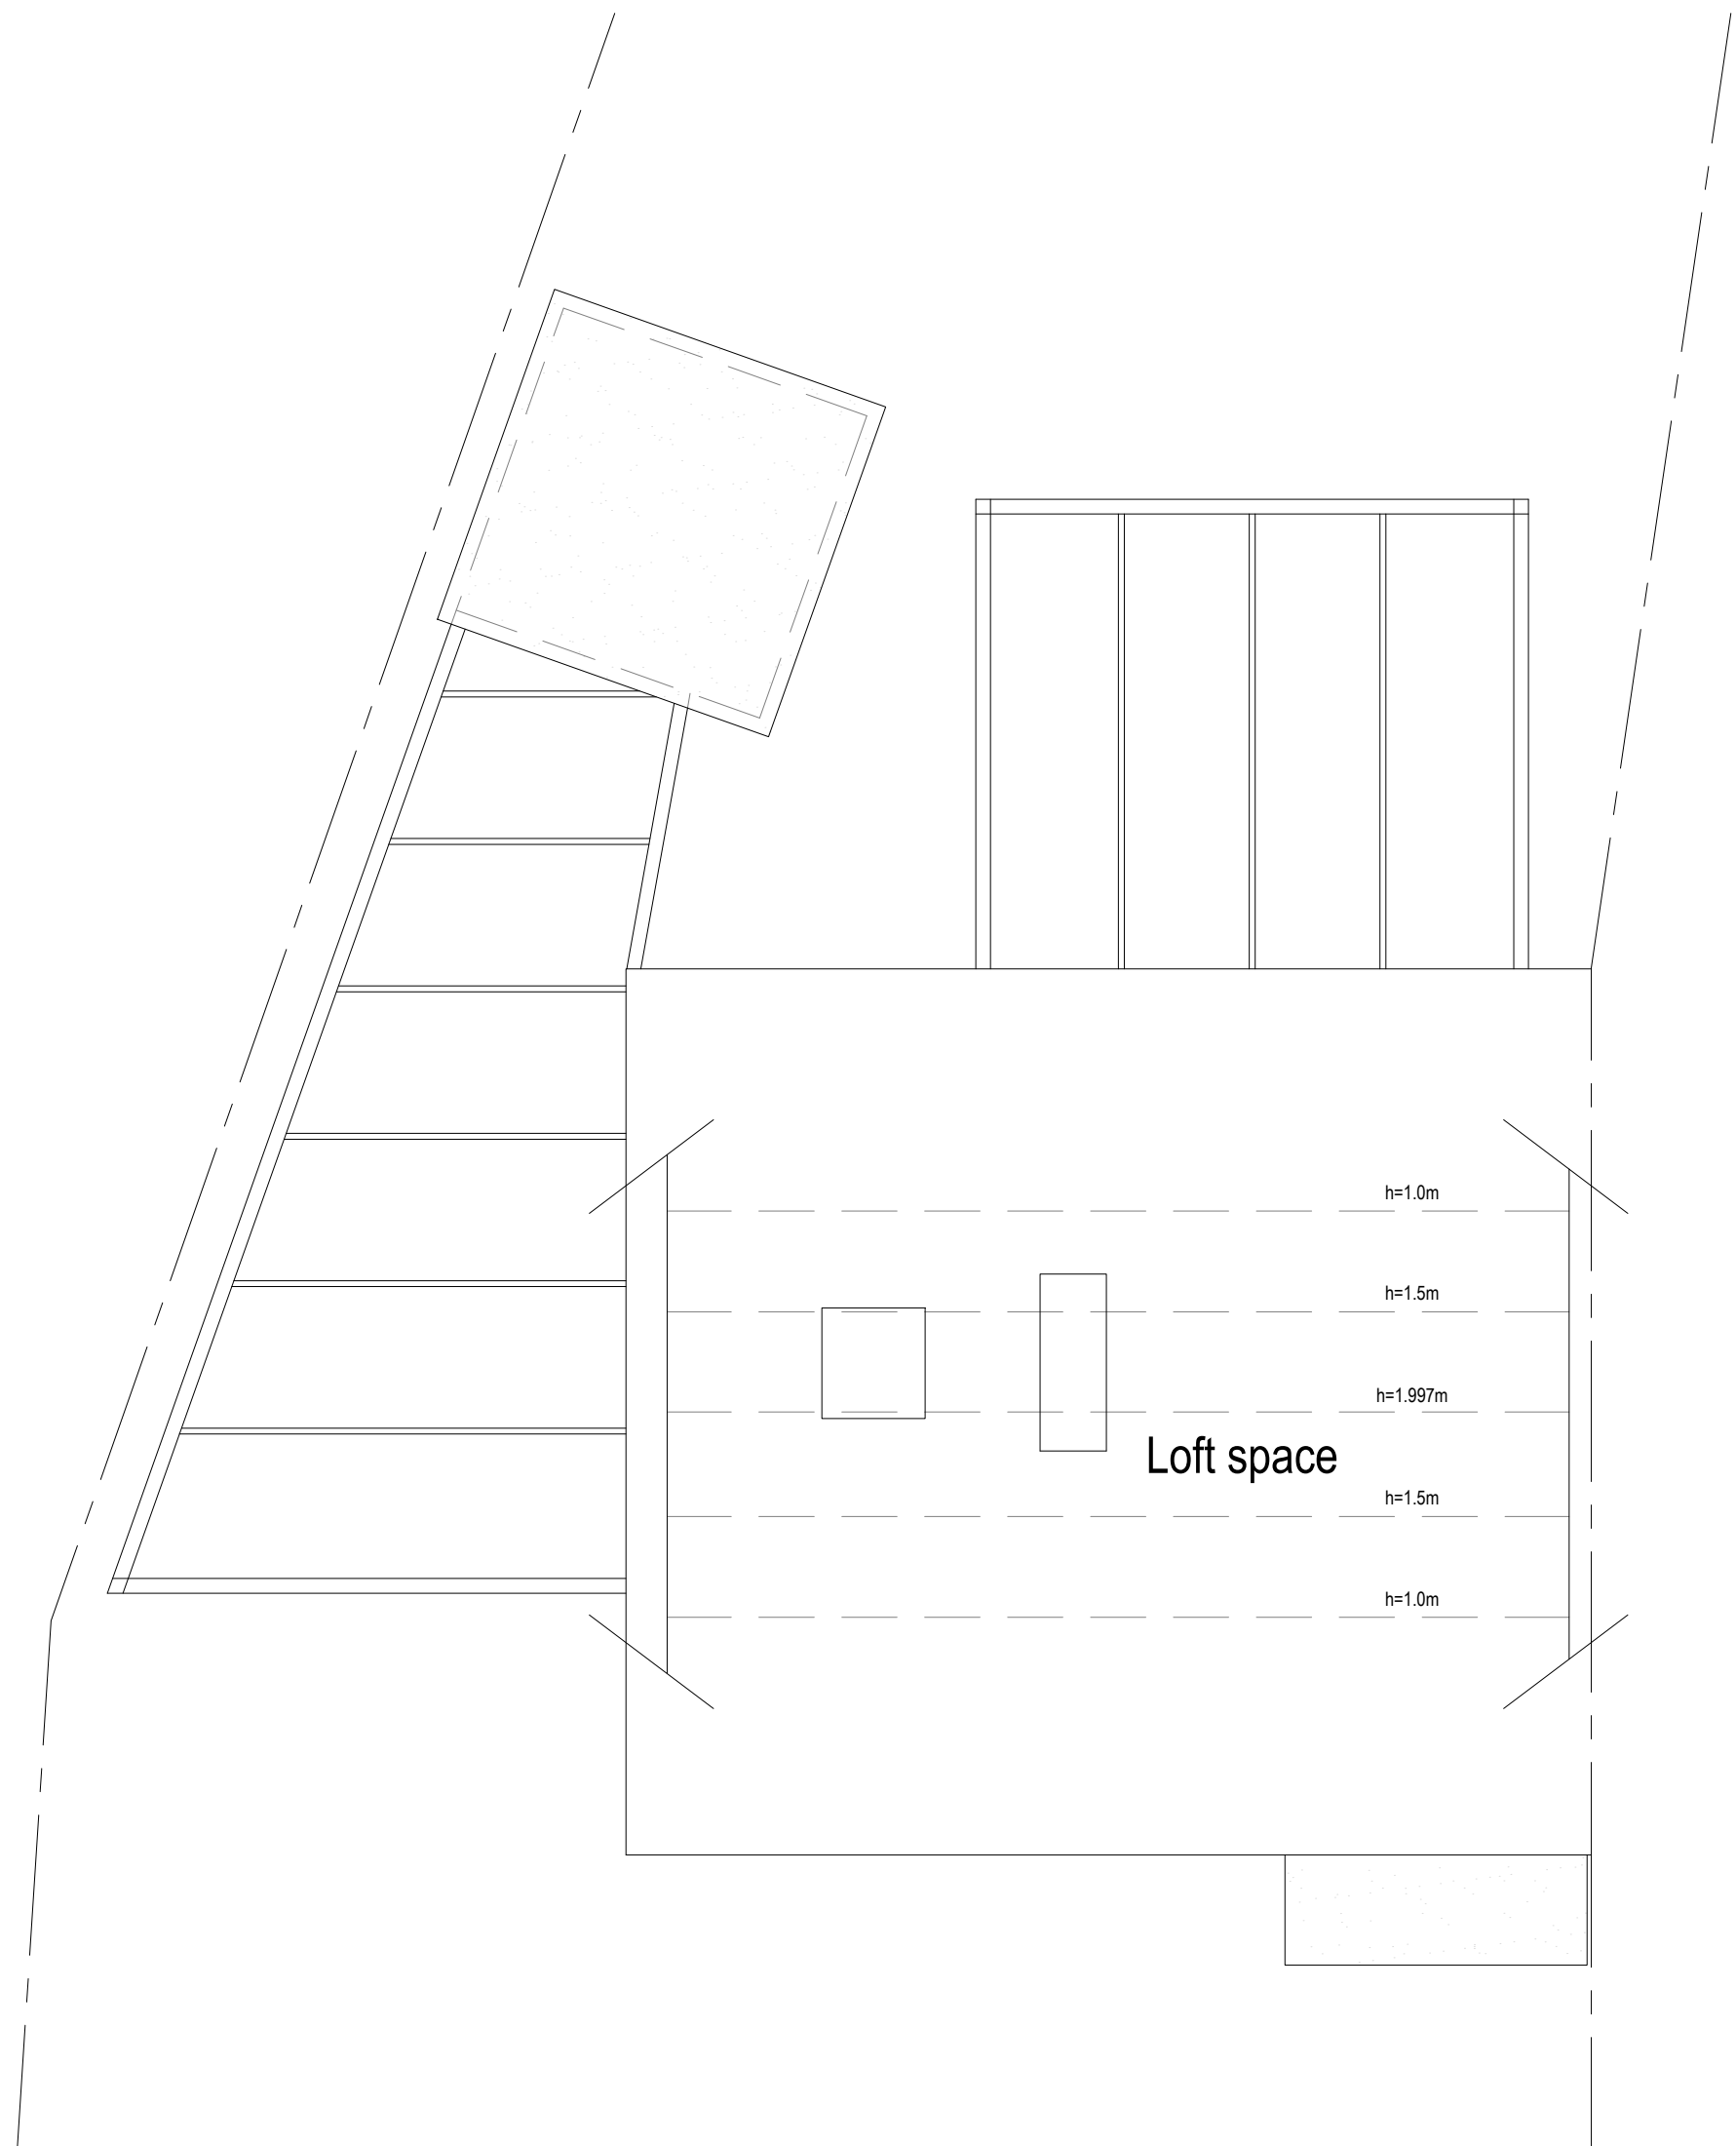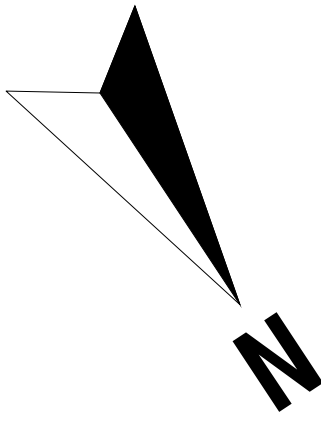

Loft Plan
Area ca. 0.00 m²

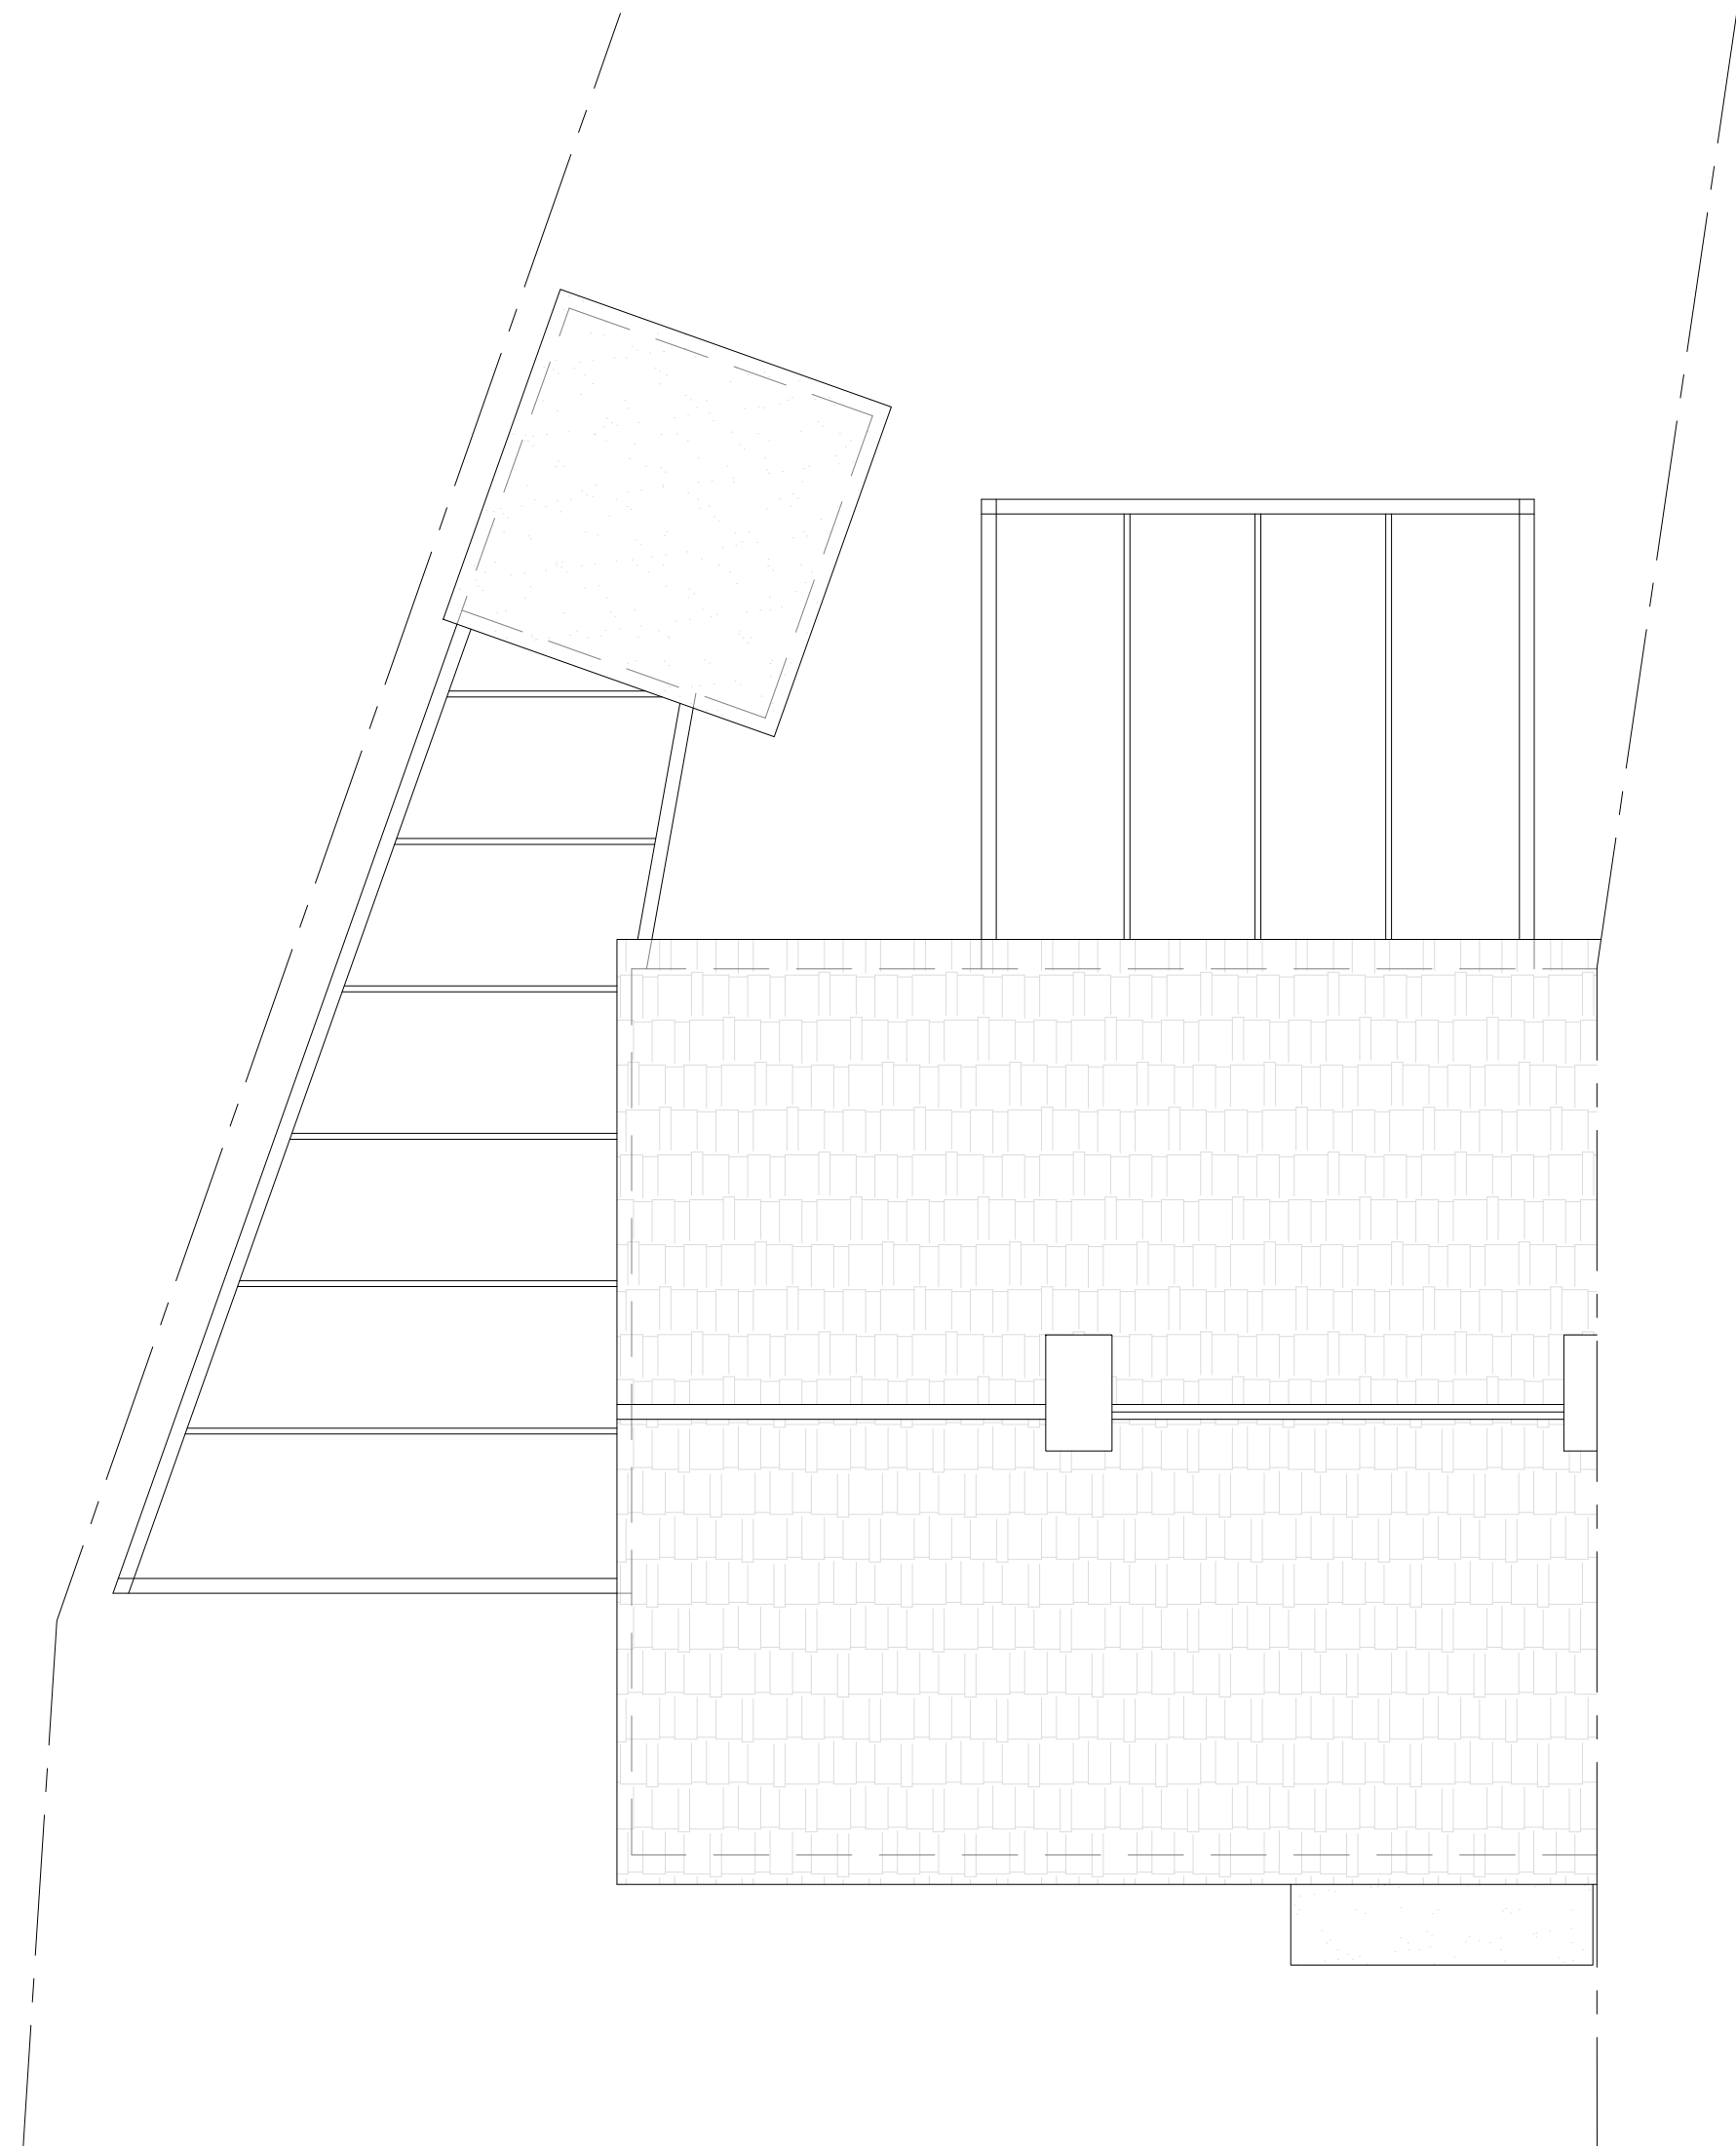

Roof Plan

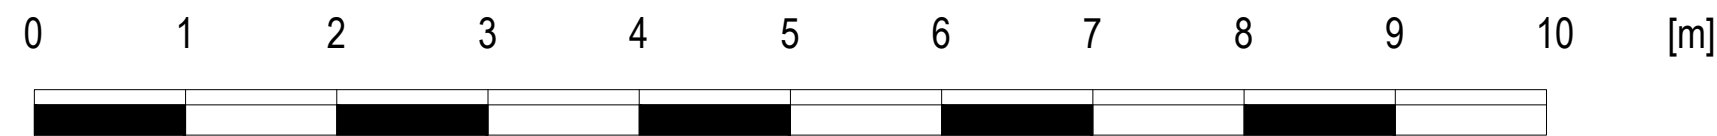

Note to Contractor: Contractor is recommended to carry out an intrusive site investigation prior to commencing works on site to ensure all details designed for this project are appropriate. Contractor to cross reference with Structural Calculations package for suitability, to assess site levels and confirm any design assumptions within the calculations package prior to works commencing on site. If the Contractor requires any additional information, please send a Request For Information to hello@planituk.co.uk before ordering materials and starting the works - requests will be acknowledged and responded to as soon as possible. Please ensure that the drawings have been submitted to Building Control for a Full Plans submission and the compliance report has been discharged before starting works on site.

Drawn by:
FD

Title Number
K833237

Project:
1 Struttons Ave, Northfleet, Gravesend DA11 7EJ

Date:
26.03.2024

No.:
24-0442

Rev:
01

Client:
Bright Omohegbe



Drawing Title:
EXISTING PLANS

Scale:
1:50 @A1, 1:100 @A3


Page:
D04



PROPOSED

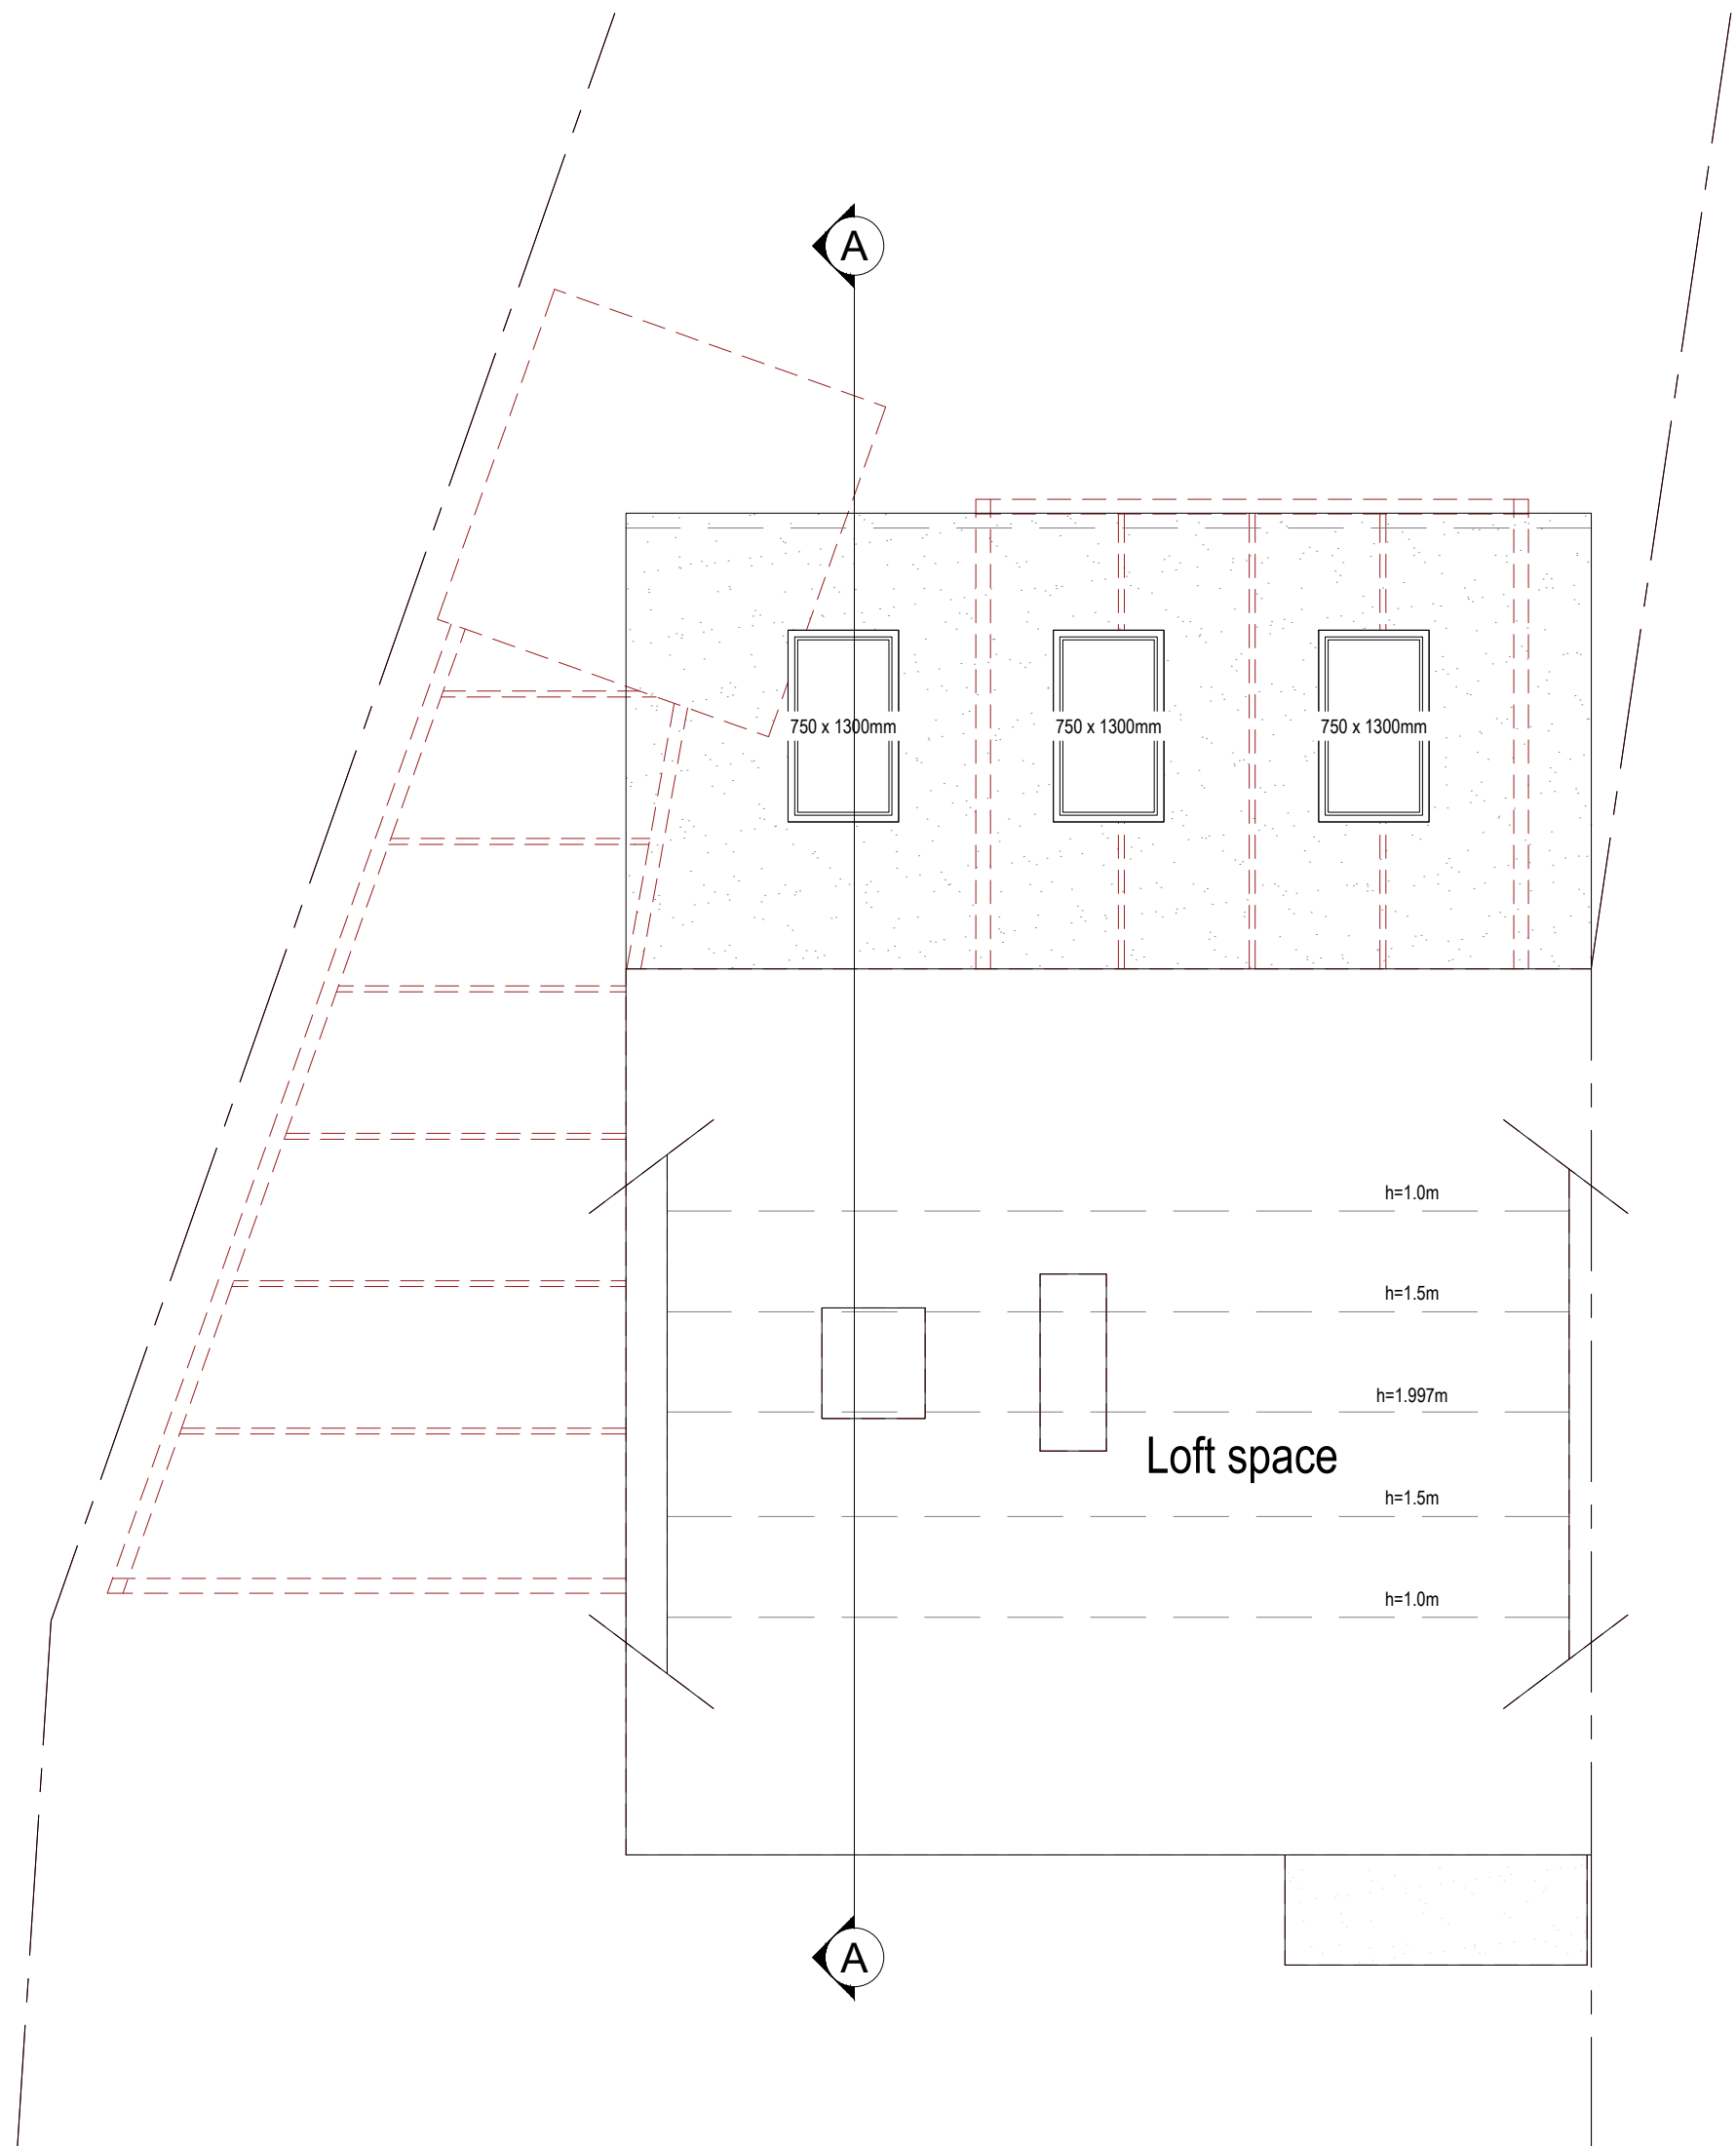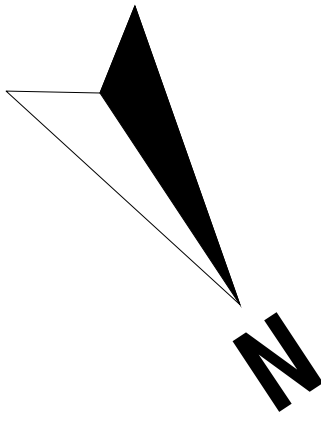

Loft Plan
Area ca. 0.00 m²

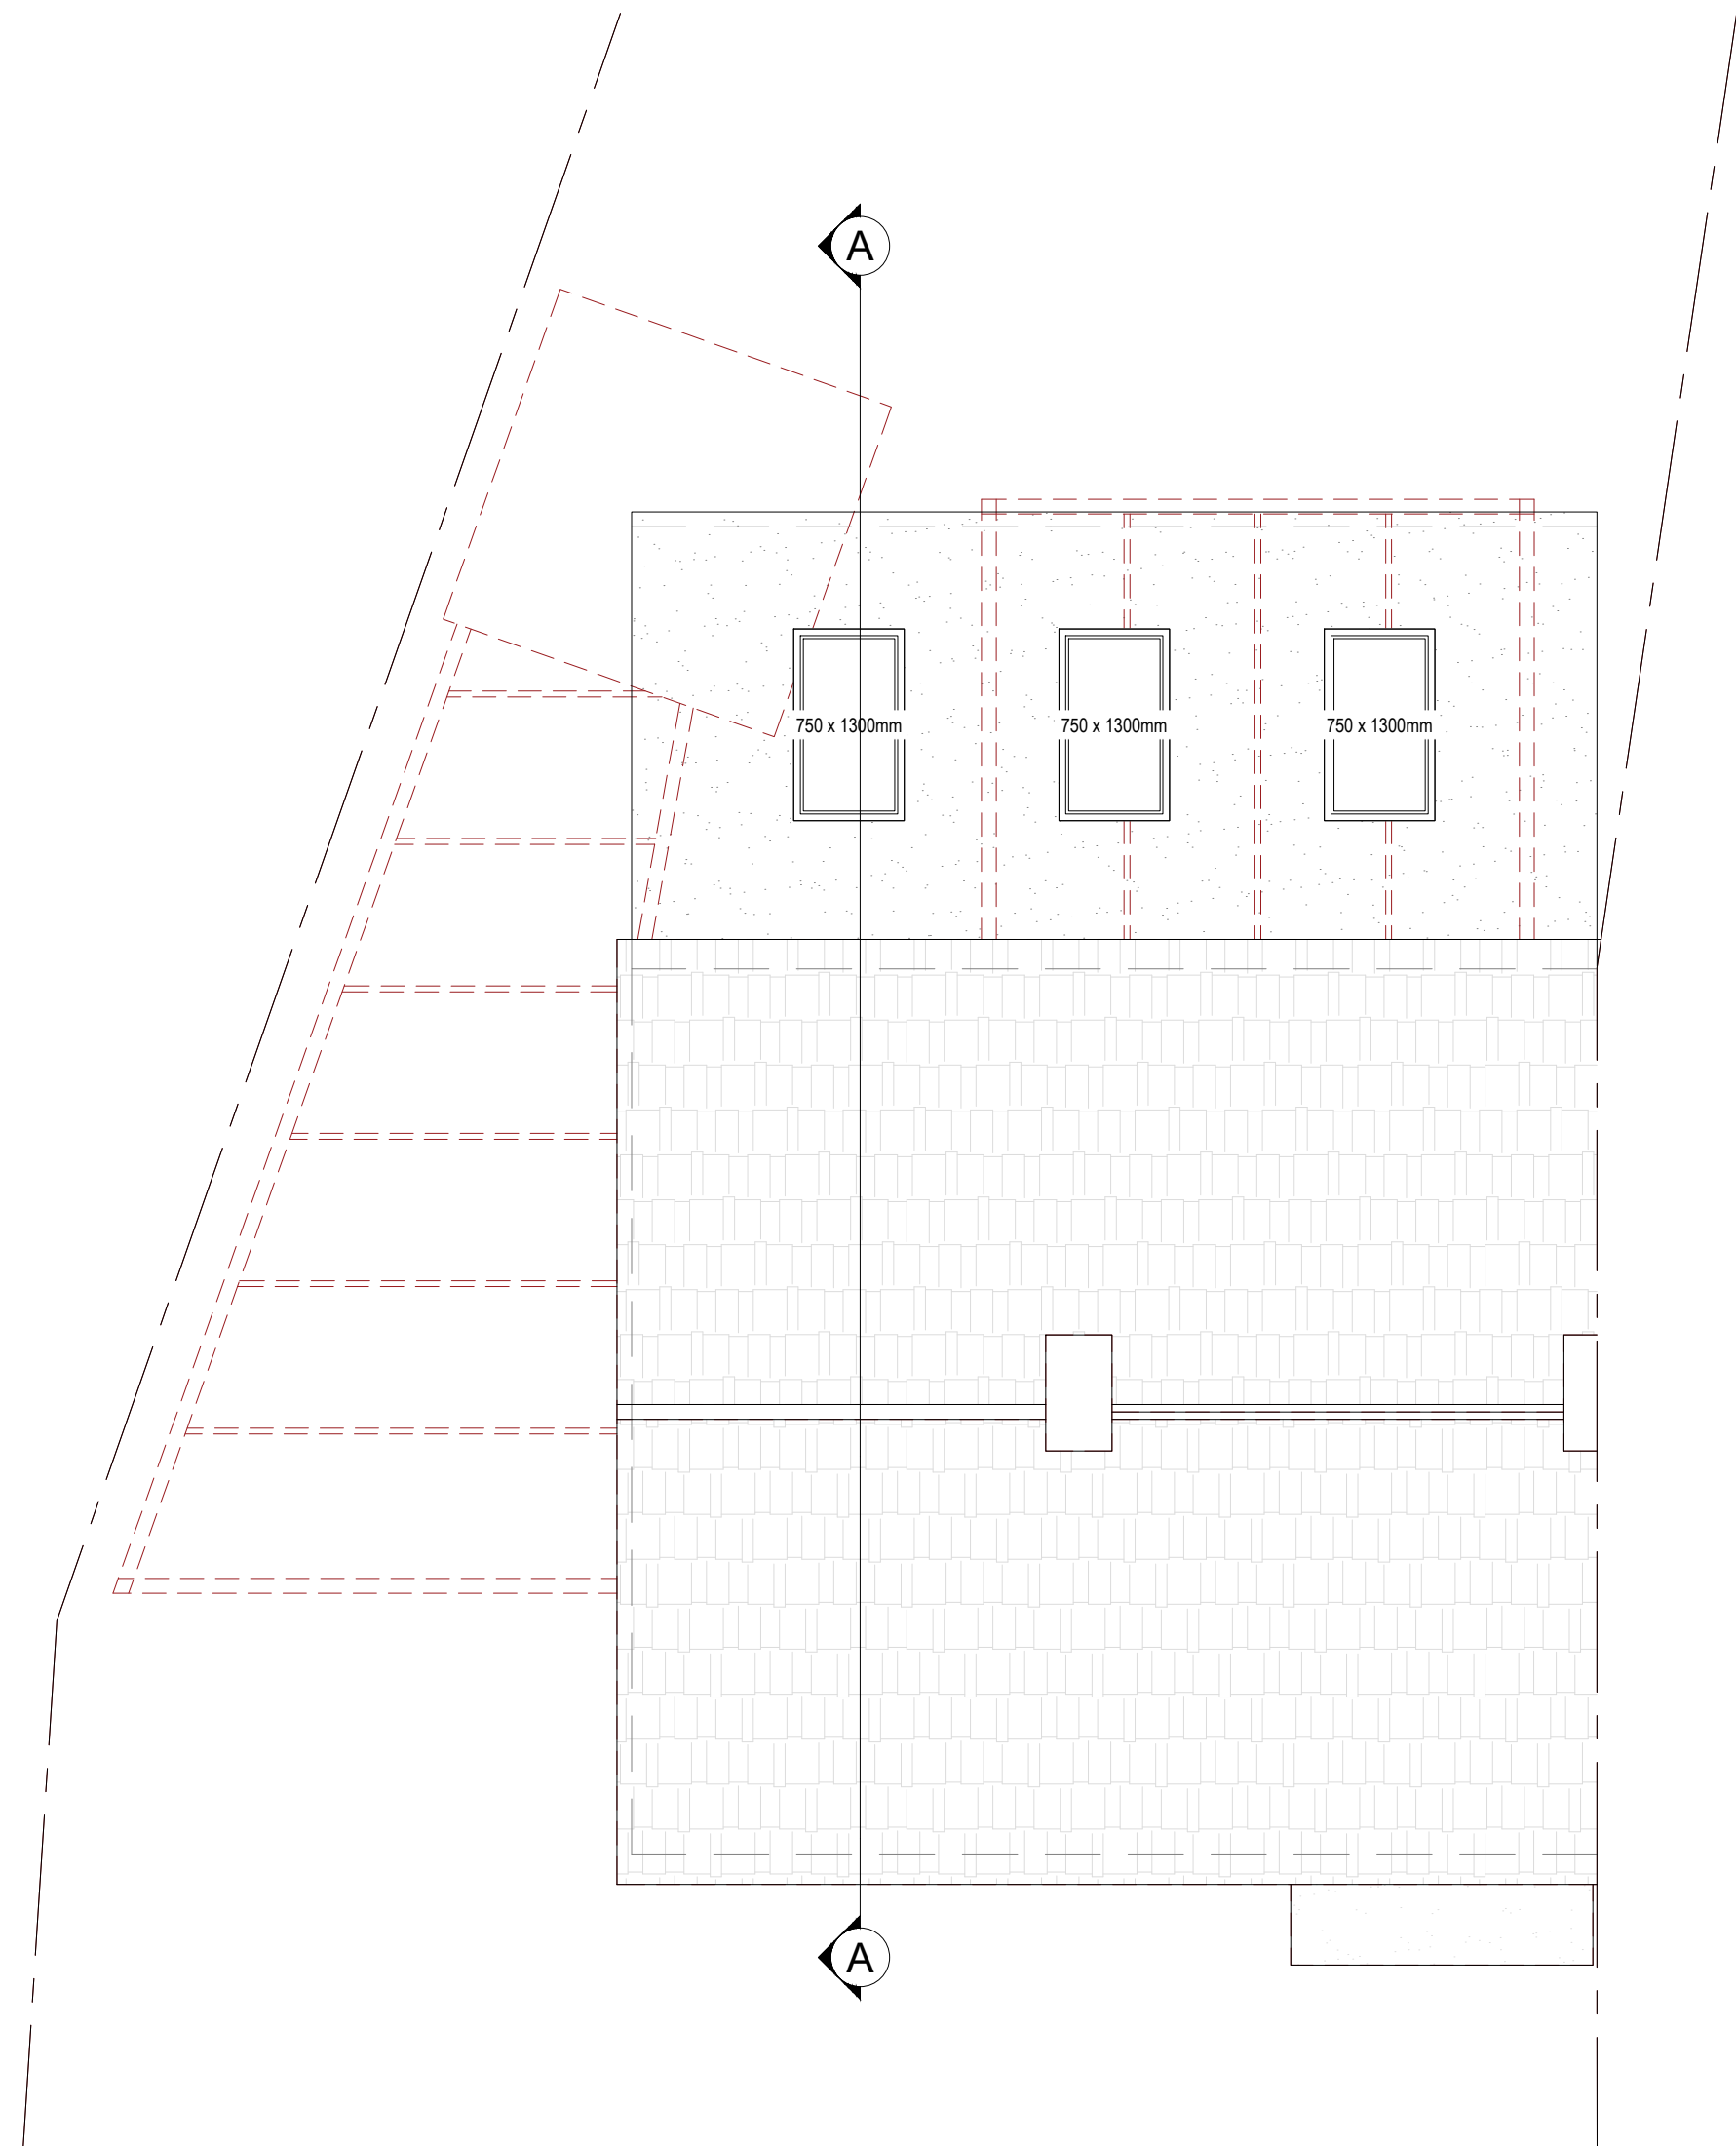


Roof Plan

Symbol Key:

- Proposed wall
- Boundary line
- Details above
- Waste drainage layout
- Demolished
- Rainwater layout

Proposed Materials:
Walls: Render to match existing
Flat roof: Ply membrane to match existing
All new drainage to match material of existing drainage

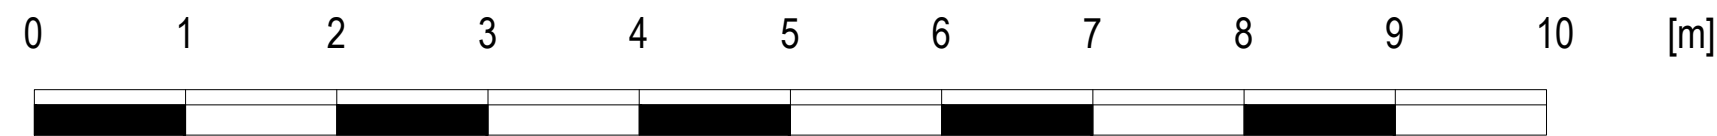

Note to Contractor: Contractor is recommended to carry out an intrusive site investigation prior to commencing works on site to ensure all details designed for this project are appropriate. Contractor to cross reference with Structural Calculations package for suitability, to assess site levels and confirm any design assumptions within the calculations package prior to works commencing on site. If the Contractor requires any additional information, please send a Request For Information to hello@planituk.co.uk before ordering materials and starting the works - requests will be acknowledged and responded to as soon as possible. Please ensure that the drawings have been submitted to Building Control for a Full Plans submission and the compliance report has been discharged before starting works on site.

Drawn by:
FD

Title Number
K833237

Project:
1 Struttons Ave, Northfleet, Gravesend DA11 7EJ

Date:
26.03.2024

No.:
24-0442

Rev:
01

Page:
D05

Client:
Bright Omohegbe

Drawing Title:
PROPOSED PLANS


Scale:
1:50 @A1, 1:100 @A3



EXISTING




Front Elevation

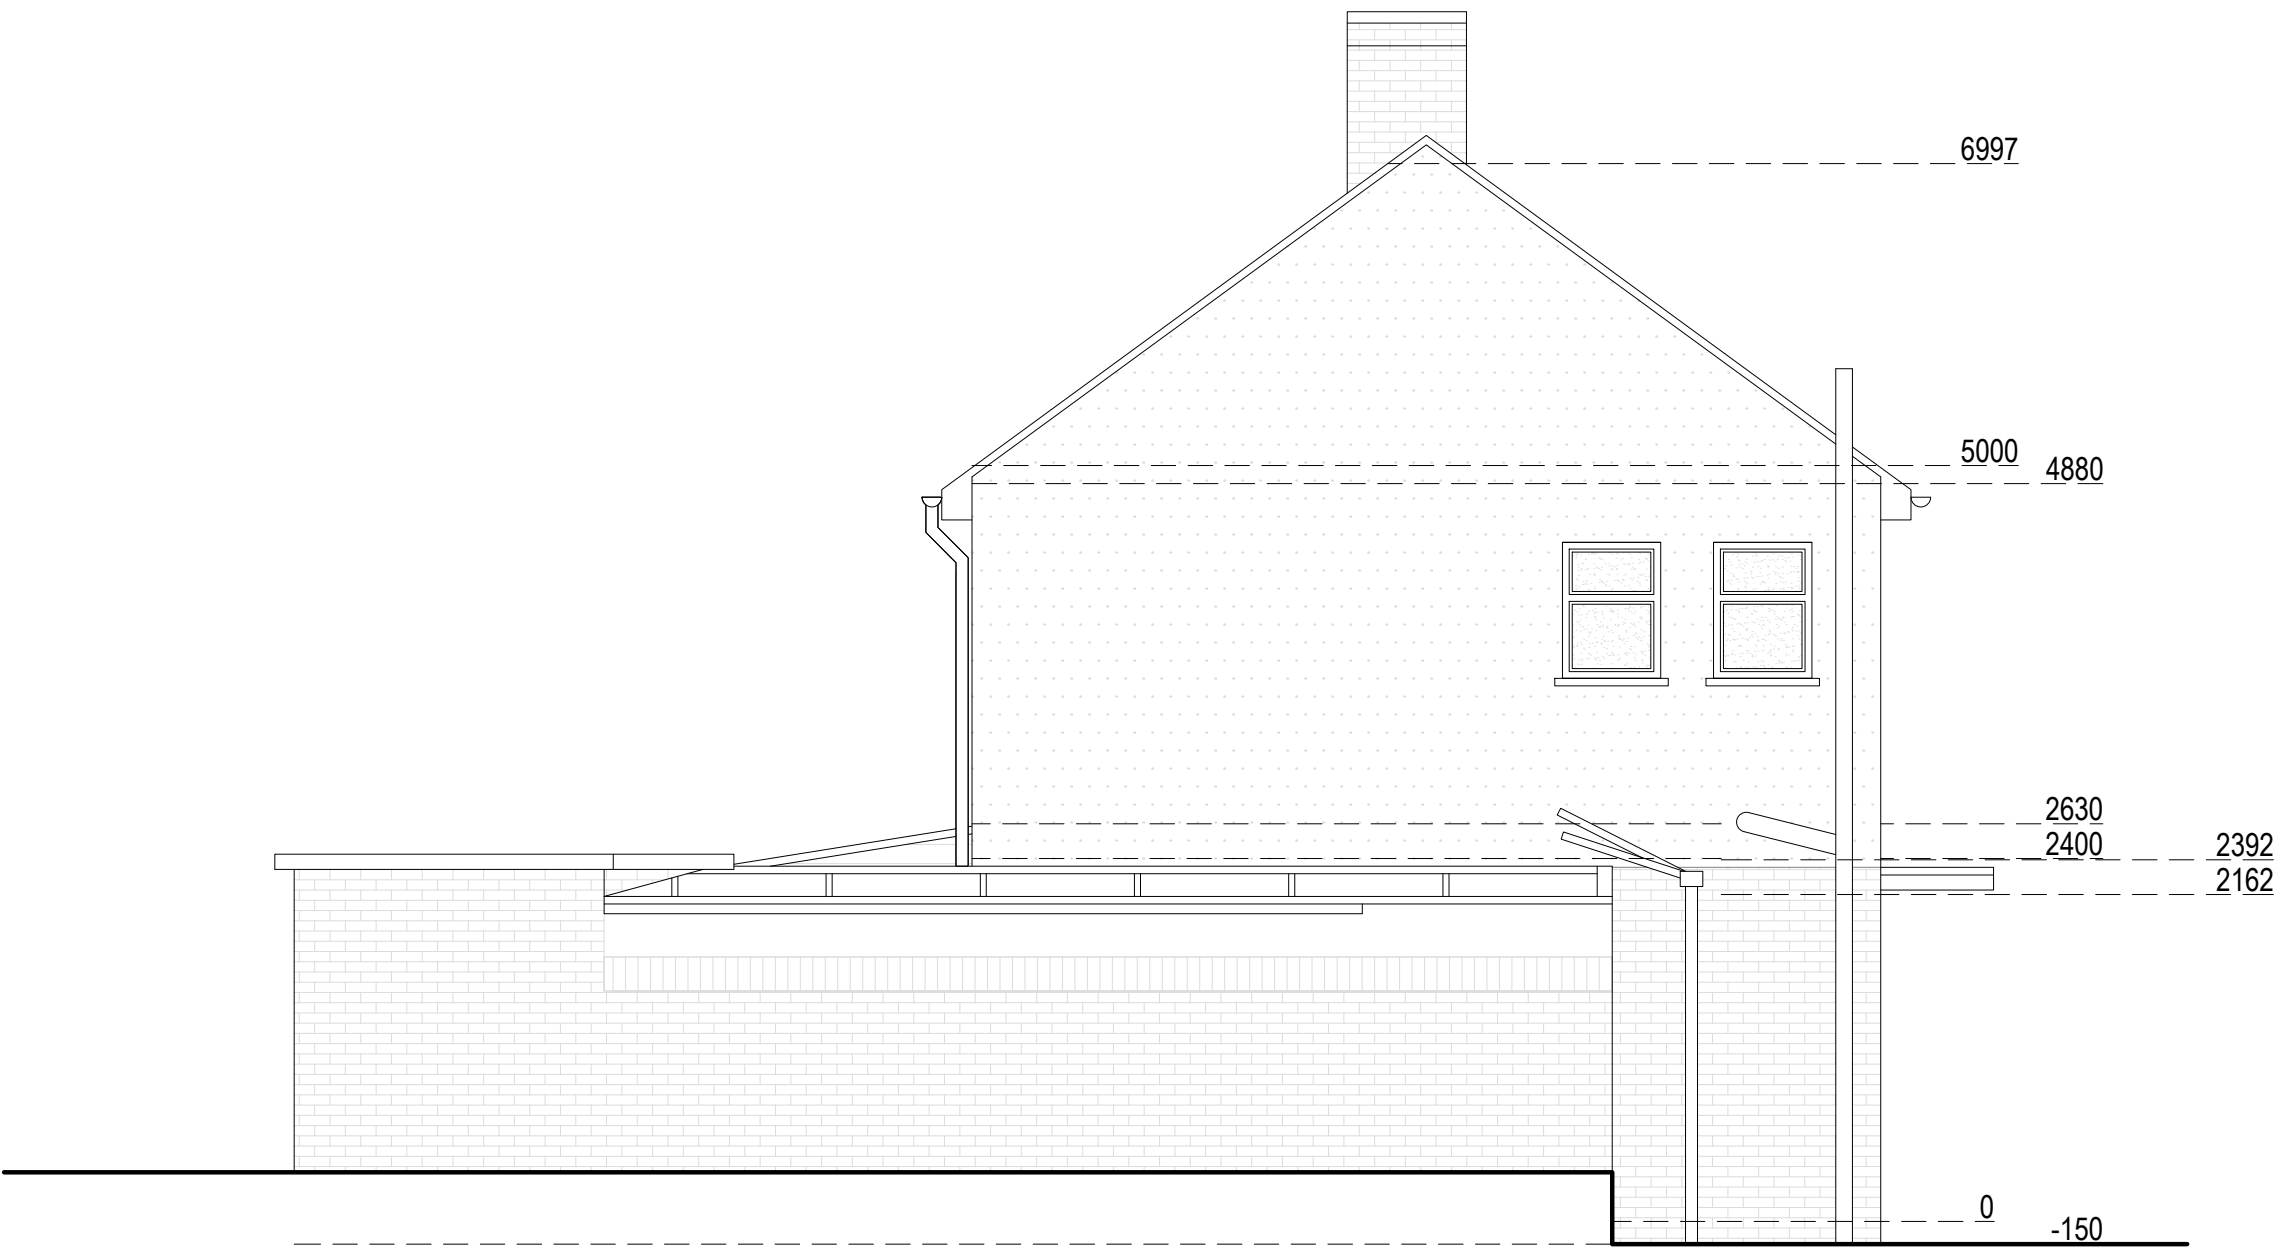


Left Side Elevation



Rear Elevation

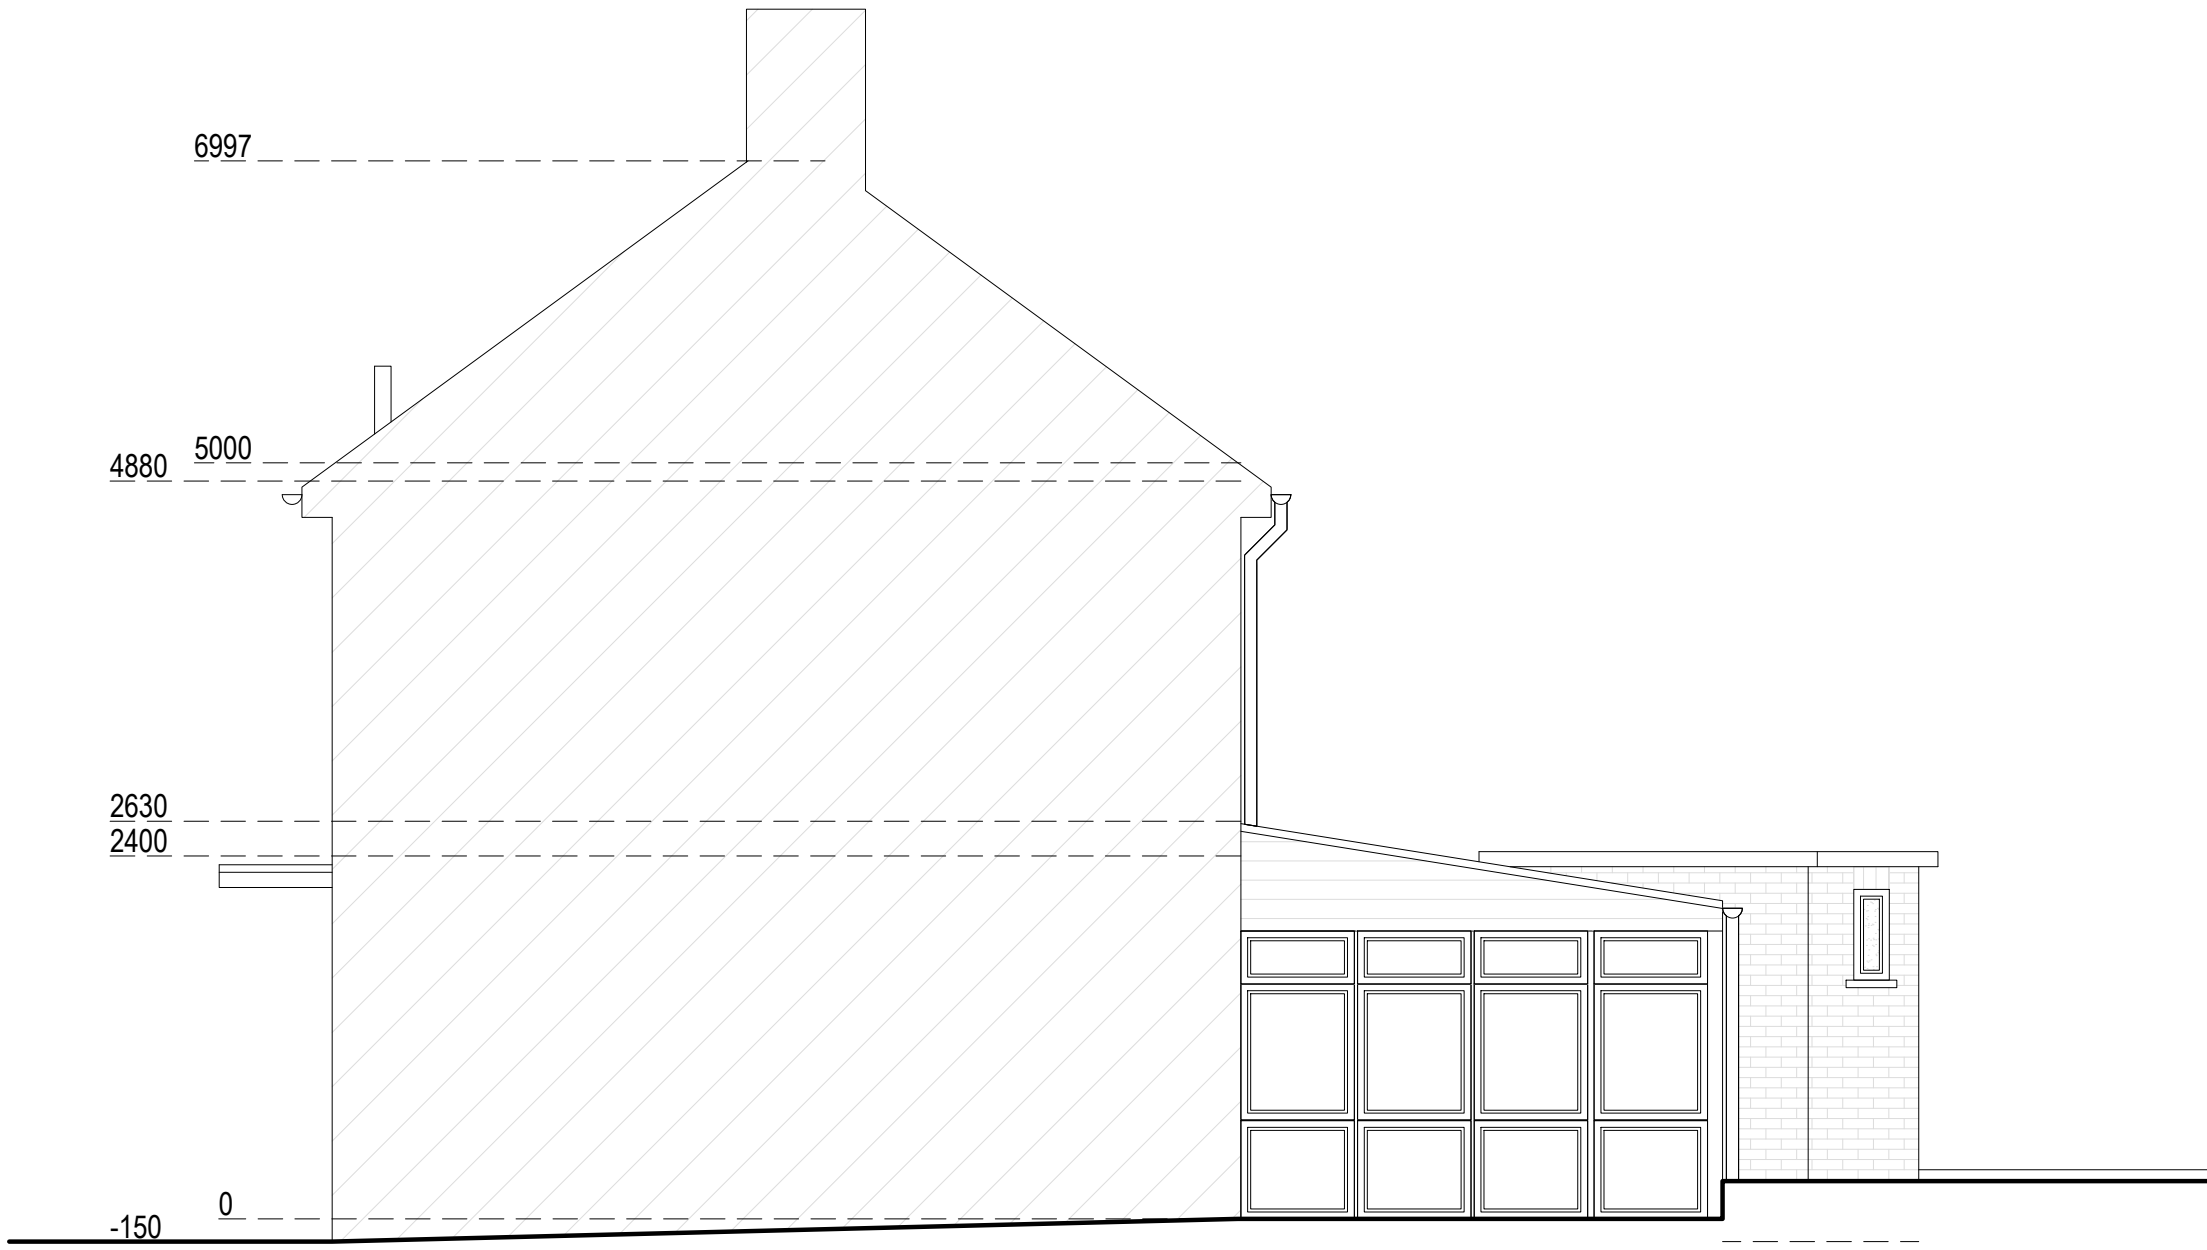

Right Side Elevation

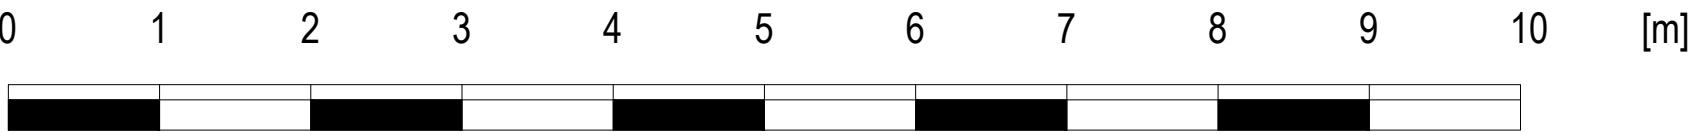

Note to Contractor: Contractor is recommended to carry out an intrusive site investigation prior to commencing works on site to ensure all details designed for this project are appropriate. Contractor to cross reference with Structural Calculations package for suitability, to assess site levels and confirm any design assumptions within the calculations package prior to works commencing on site. If the Contractor requires any additional information, please send a Request For Information to hello@planituk.co.uk before ordering materials and starting the works - requests will be acknowledged and responded to as soon as possible. Please ensure that the drawings have been submitted to Building Control for a Full Plans submission and the compliance report has been discharged before starting works on site.

Drawn by:
FD

Title Number
K833237

Project:
1 Struttons Ave, Northfleet, Gravesend DA11 7EJ

Date:
26.03.2024

No.:
24-0442

Rev:
01

Page:
D06

Client:
Bright Omohegbe

Drawing Title:
EXISTING ELEVATIONS

Scale:
1:50 @A1, 1:100 @A3



PROPOSED

Proposed Materials:
Walls: Render to match existing
Flat roof: Ply membrane to match existing
All new drainage to match material of existing drainage




Front Elevation




Left Side Elevation



Rear Elevation

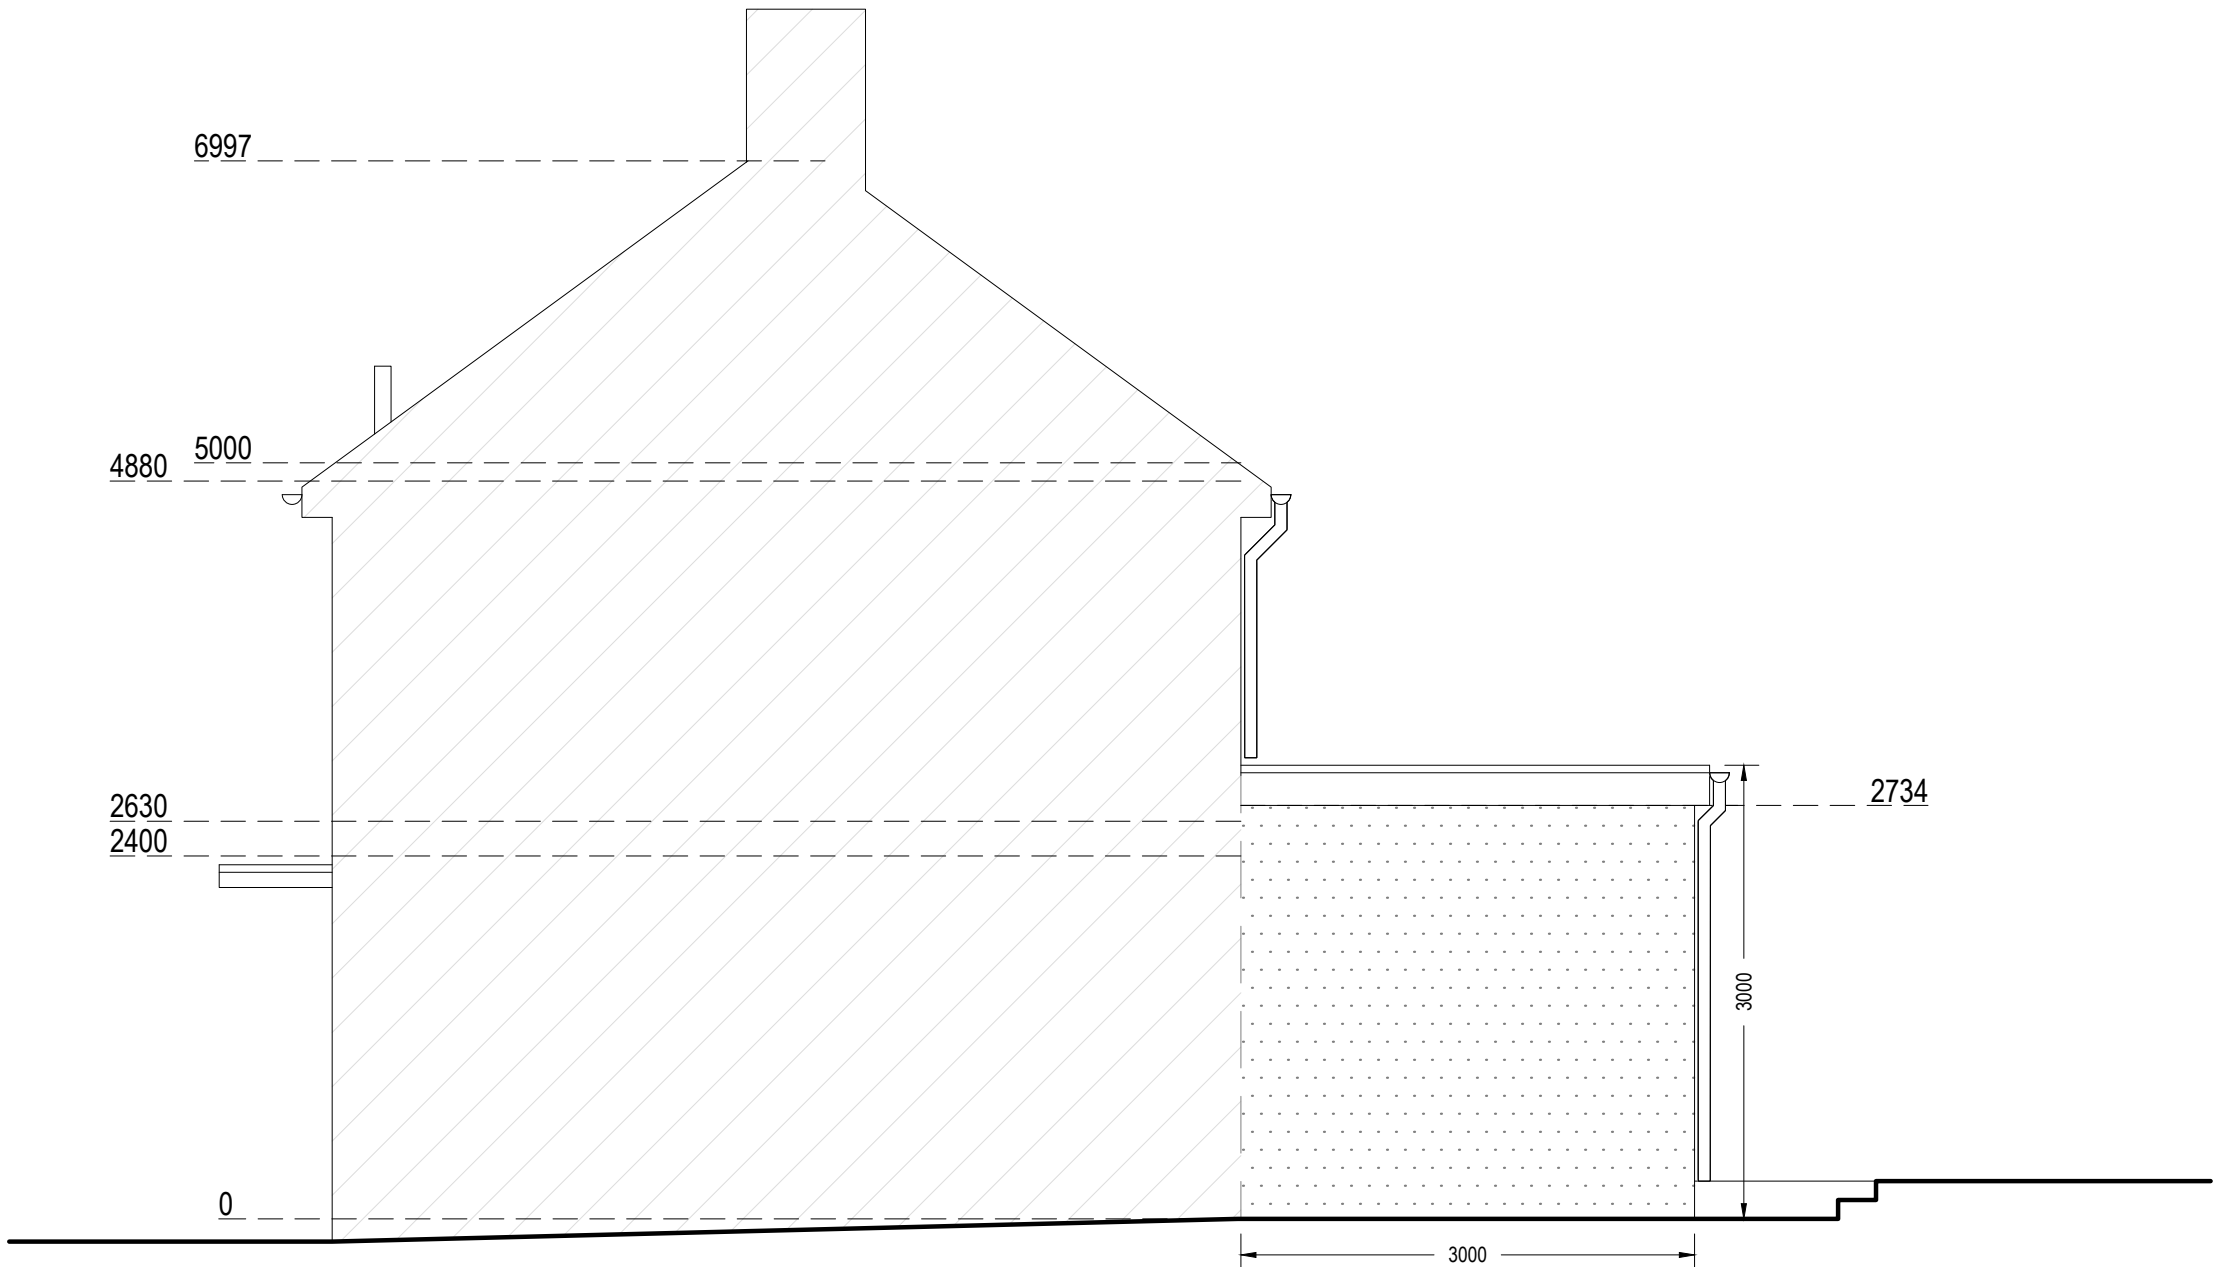

Right Side Elevation

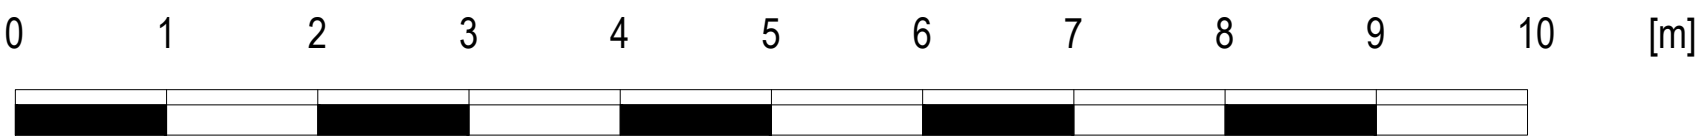

Note to Contractor: Contractor is recommended to carry out an intrusive site investigation prior to commencing works on site to ensure all details designed for this project are appropriate. Contractor to cross reference with Structural Calculations package for suitability, to assess site levels and confirm any design assumptions within the calculations package prior to works commencing on site. If the Contractor requires any additional information, please send a Request For Information to hello@planituk.co.uk before ordering materials and starting the works - requests will be acknowledged and responded to as soon as possible. Please ensure that the drawings have been submitted to Building Control for a Full Plans submission and the compliance report has been discharged before starting works on site.

Drawn by:
FD

Title Number
K833237

Project:
1 Struttons Ave, Northfleet, Gravesend DA11 7EJ

Date:
26.03.2024

No.:
24-0442

Rev:
01

Page:
D07


Client:
Bright Omohegbe

Drawing Title:
PROPOSED ELEVATIONS


Scale:
1:50 @A1, 1:100 @A3



PROPOSED

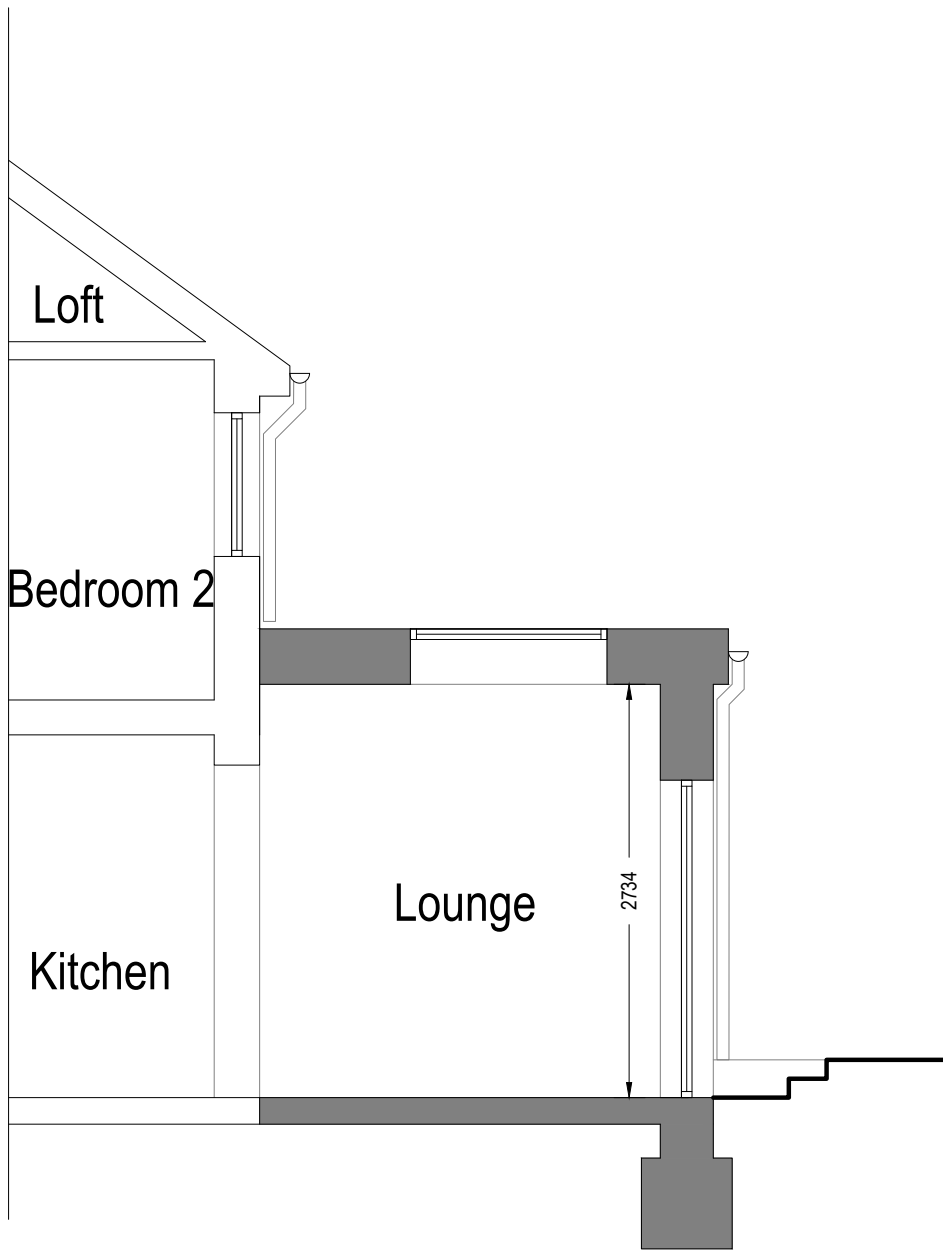

Section A-A

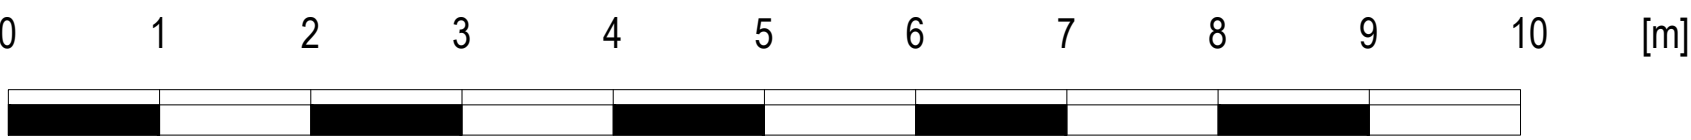

Note to Contractor: Contractor is recommended to carry out an intrusive site investigation prior to commencing works on site to ensure all details designed for this project are appropriate. Contractor to cross reference with Structural Calculations package for suitability, to assess site levels and confirm any design assumptions within the calculations package prior to works commencing on site. If the Contractor requires any additional information, please send a Request For Information to hello@planituk.co.uk before ordering materials and starting the works - requests will be acknowledged and responded to as soon as possible. Please ensure that the drawings have been submitted to Building Control for a Full Plans submission and the compliance report has been discharged before starting works on site.

Drawn by:
FD

Title Number
K833237

Project:
1 Struttons Ave, Northfleet, Gravesend DA11 7EJ

Date:
26.03.2024

No.:
24-0442

Rev:
01

Client:
Bright Omohegbe

Drawing Title:
SECTION A-A

Scale:
1:50 @A1, 1:100 @A3

Page:
D08

