


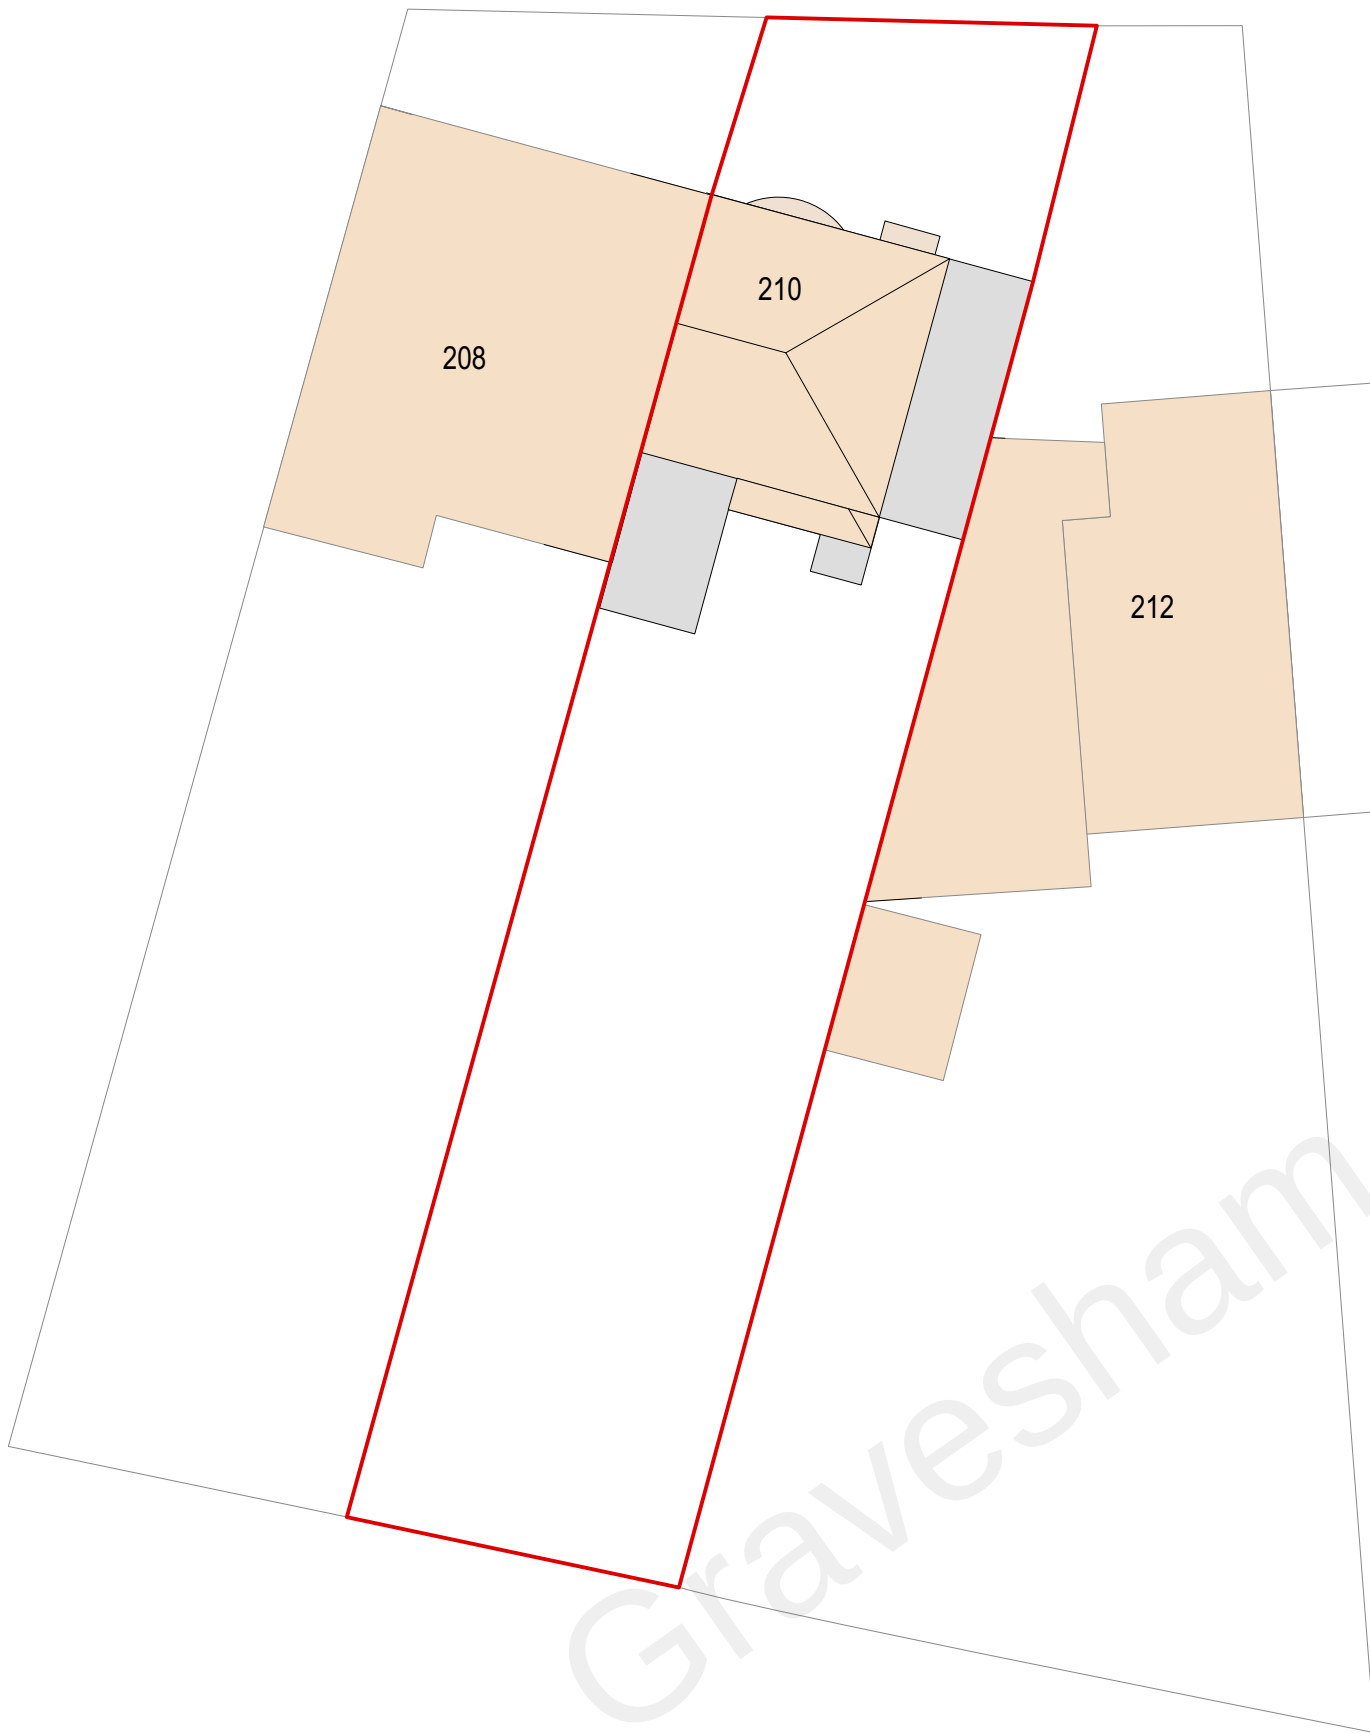


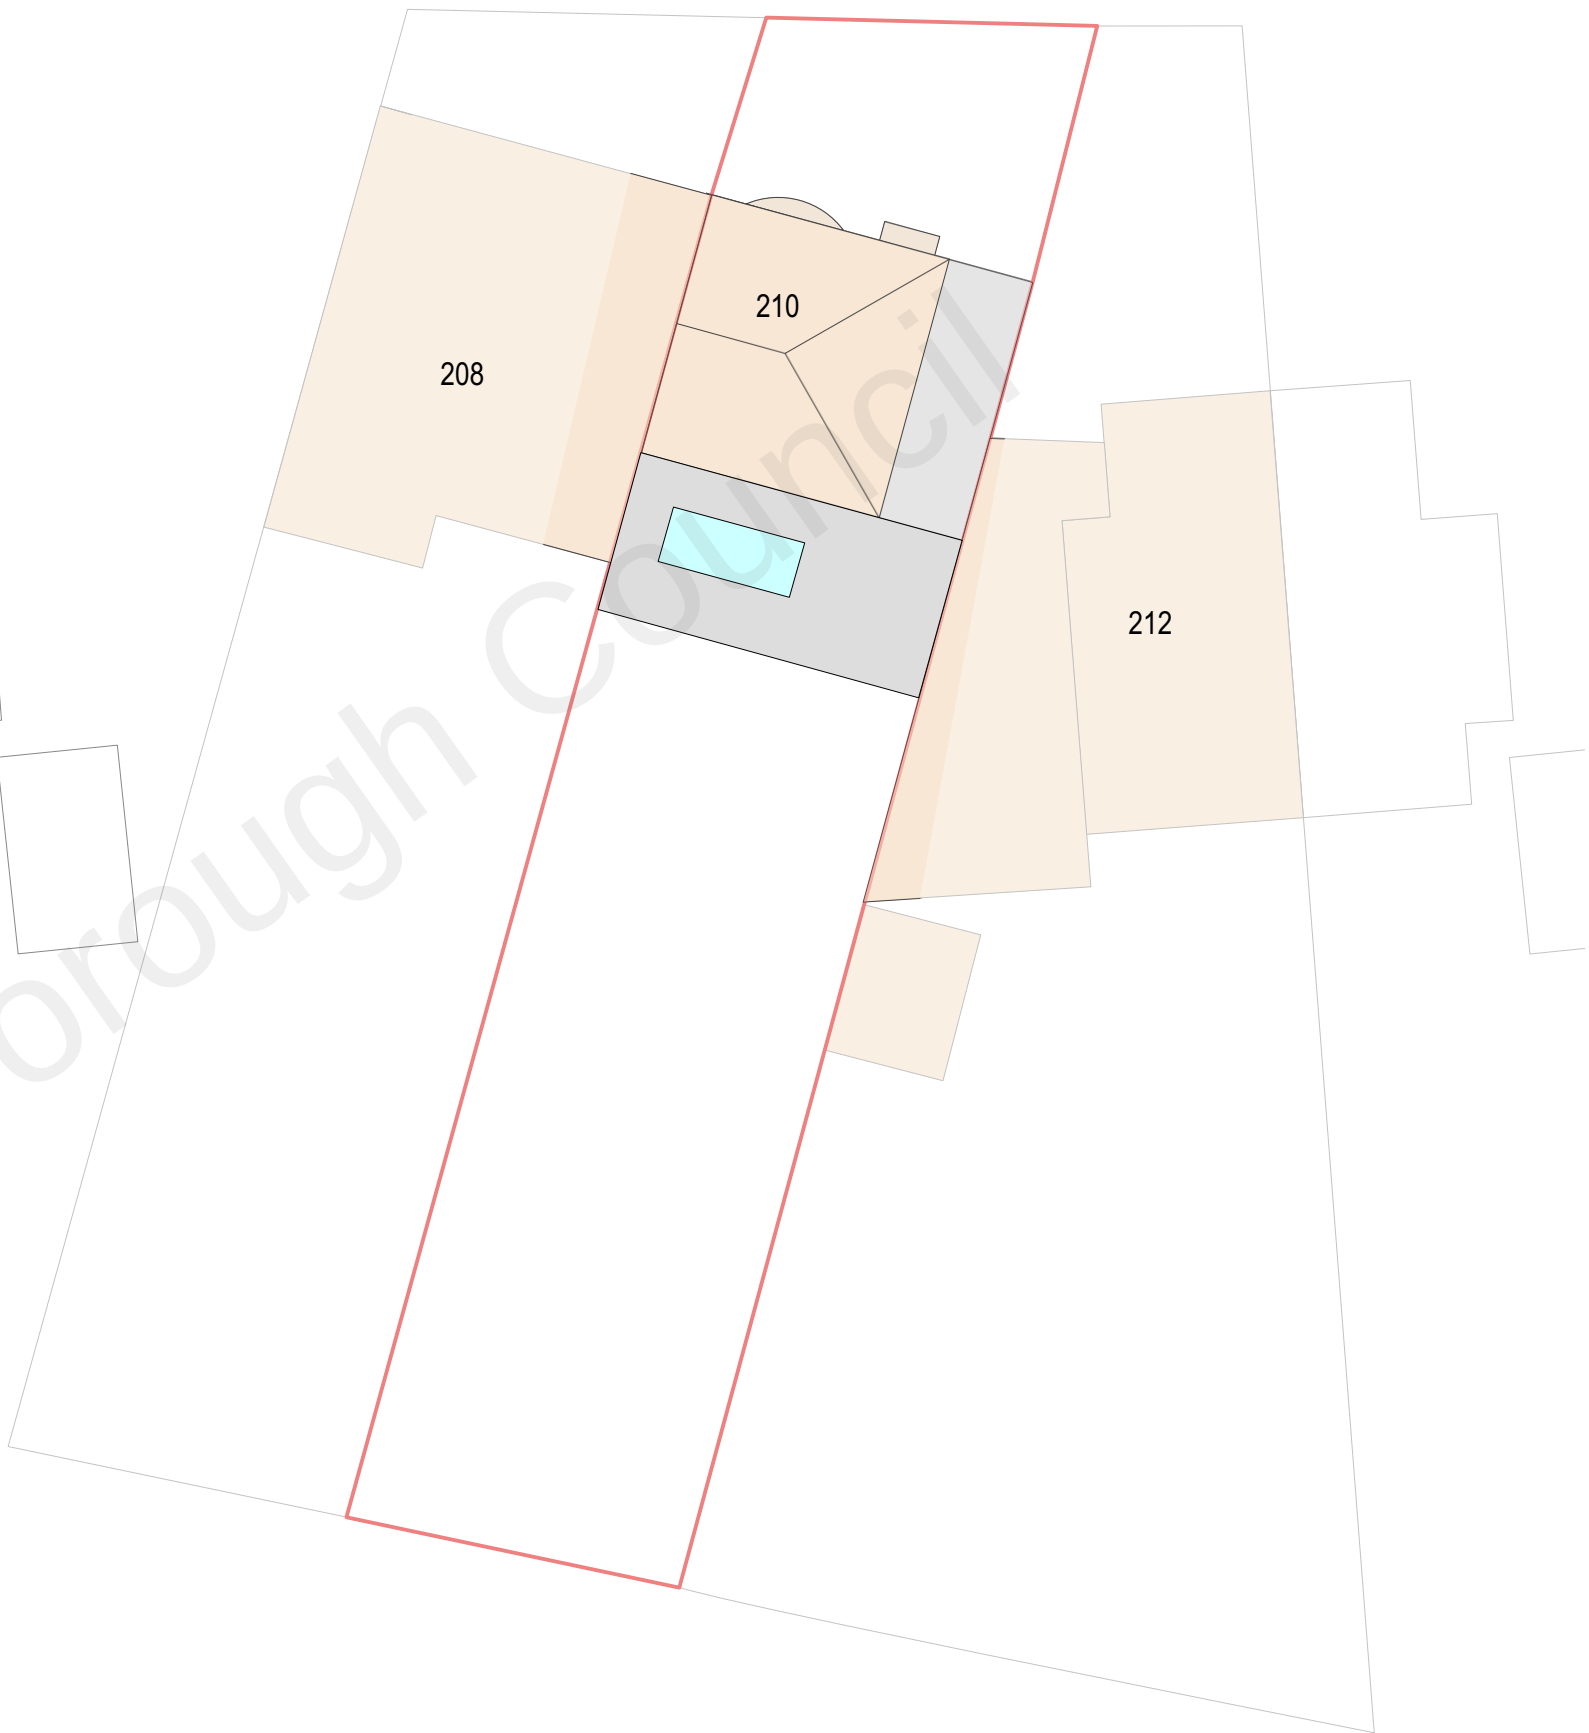

existing site block plan showing roof plans

 

proposed site block plan showing roof as proposed

 

CLIENT; Tony Gibbons		
PROJECT; 210 Lower Higham rd.Gravesend DA12 2NN		
TITLE; block plans existing & proposed		
SCALE; 1-500	DATE; Jan. 2022	DRAWN;GB
DRAWING NUMBER	22-01-02	

