

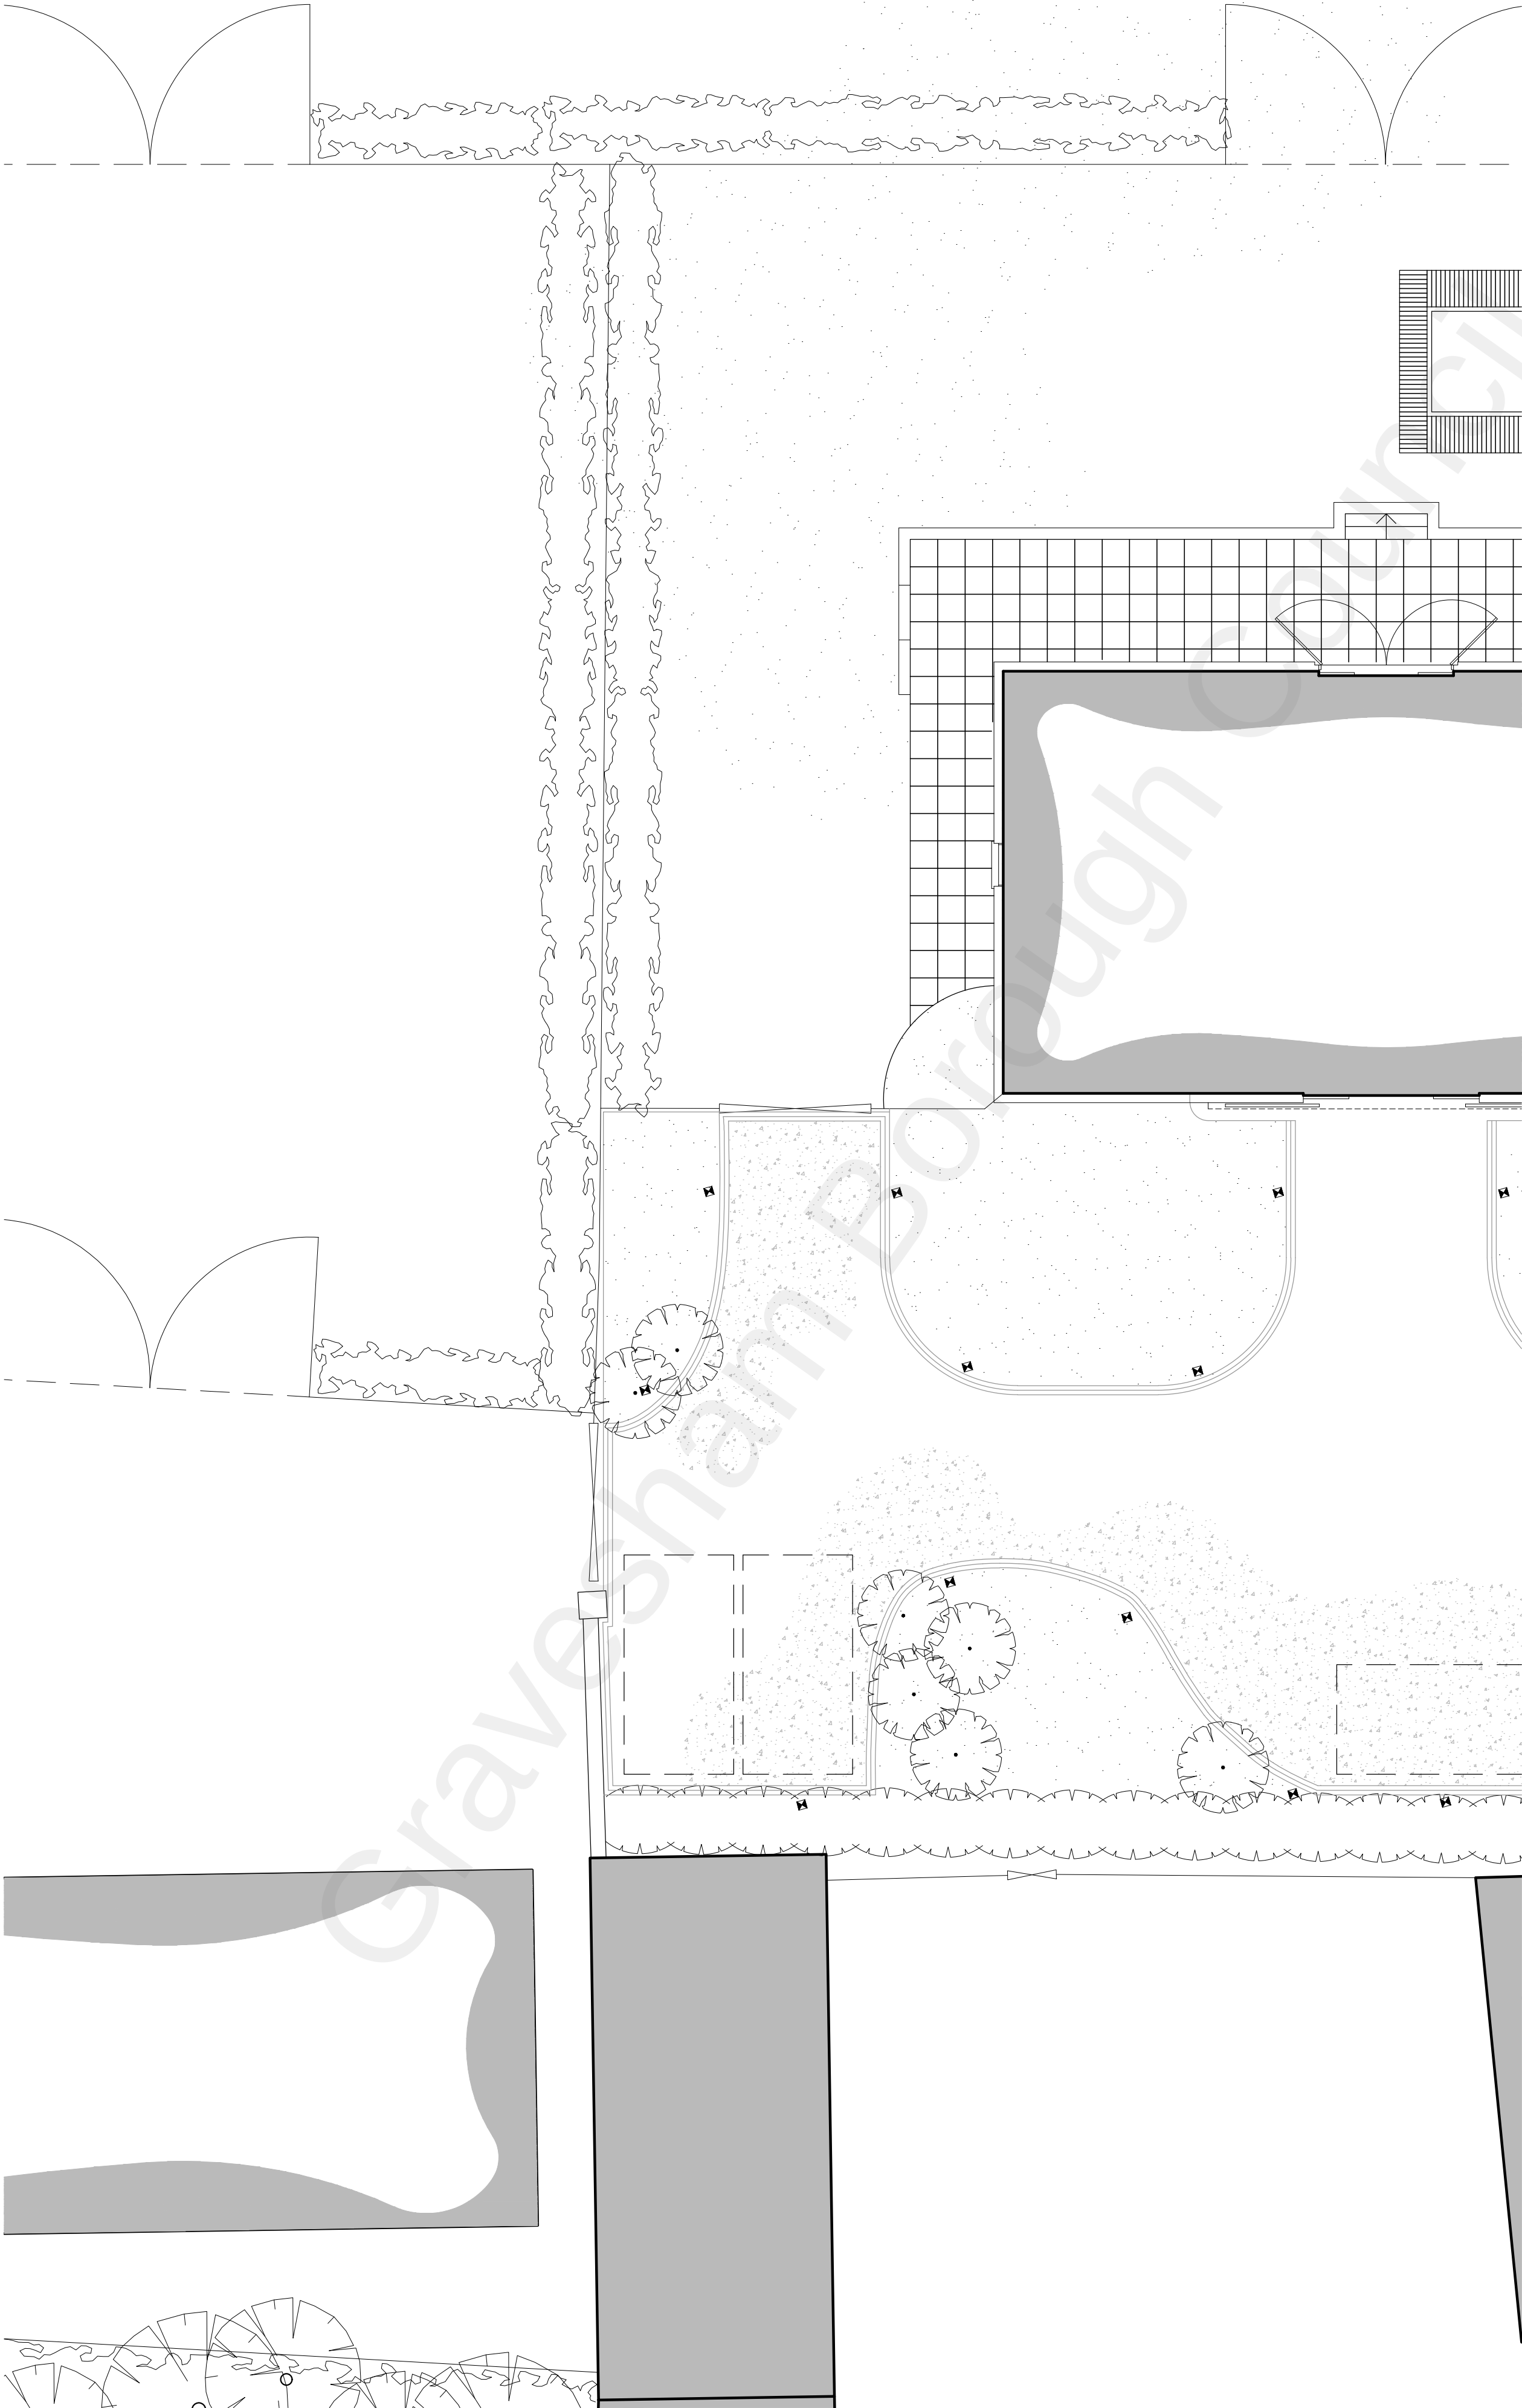
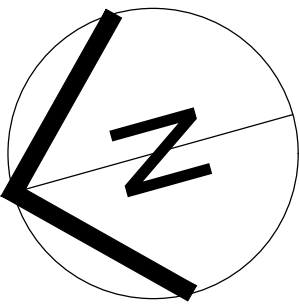


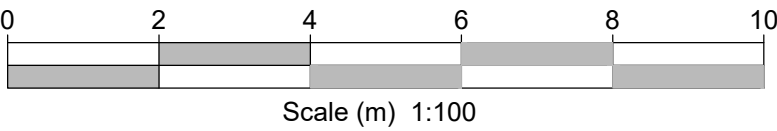

Although PDF files provide accurate printouts of what is on screen, small discrepancies can occur which may affect the sizes of scale drawings; check the size against the scale below and contact D+GP if you require a paper original

 

Figured dimensions are to be taken in preference to scaled dimensions, no work is to be put in hand until site dimensions have been checked and any discrepancies reported to the Architects.
The copyright of this drawing and design remains with The Duncan+Graham Partnership.

Revisions

•

Job title

Extension
to
The Barn
Church Lane
Gravesend

for

Mr H Singh

Drawing title

EXISTING
site plan

Scale

1 : 100

Date

Nov 2019

Drawn

pwg

Job no

15.040

Dwg no

86

Rev

/

the duncan+graham
partnership



chartered
architects

8 Cecil Square Margate Kent CT9 1BD

tel

01843 223488

fax

01843 293499

email

margate@duncan-graham.co.uk

web

www.duncan-graham.co.uk

Original drawing size: A0 ☐ A1 ☐ A2 ☒ A3 ☐ A4 ☐ Other ☐