
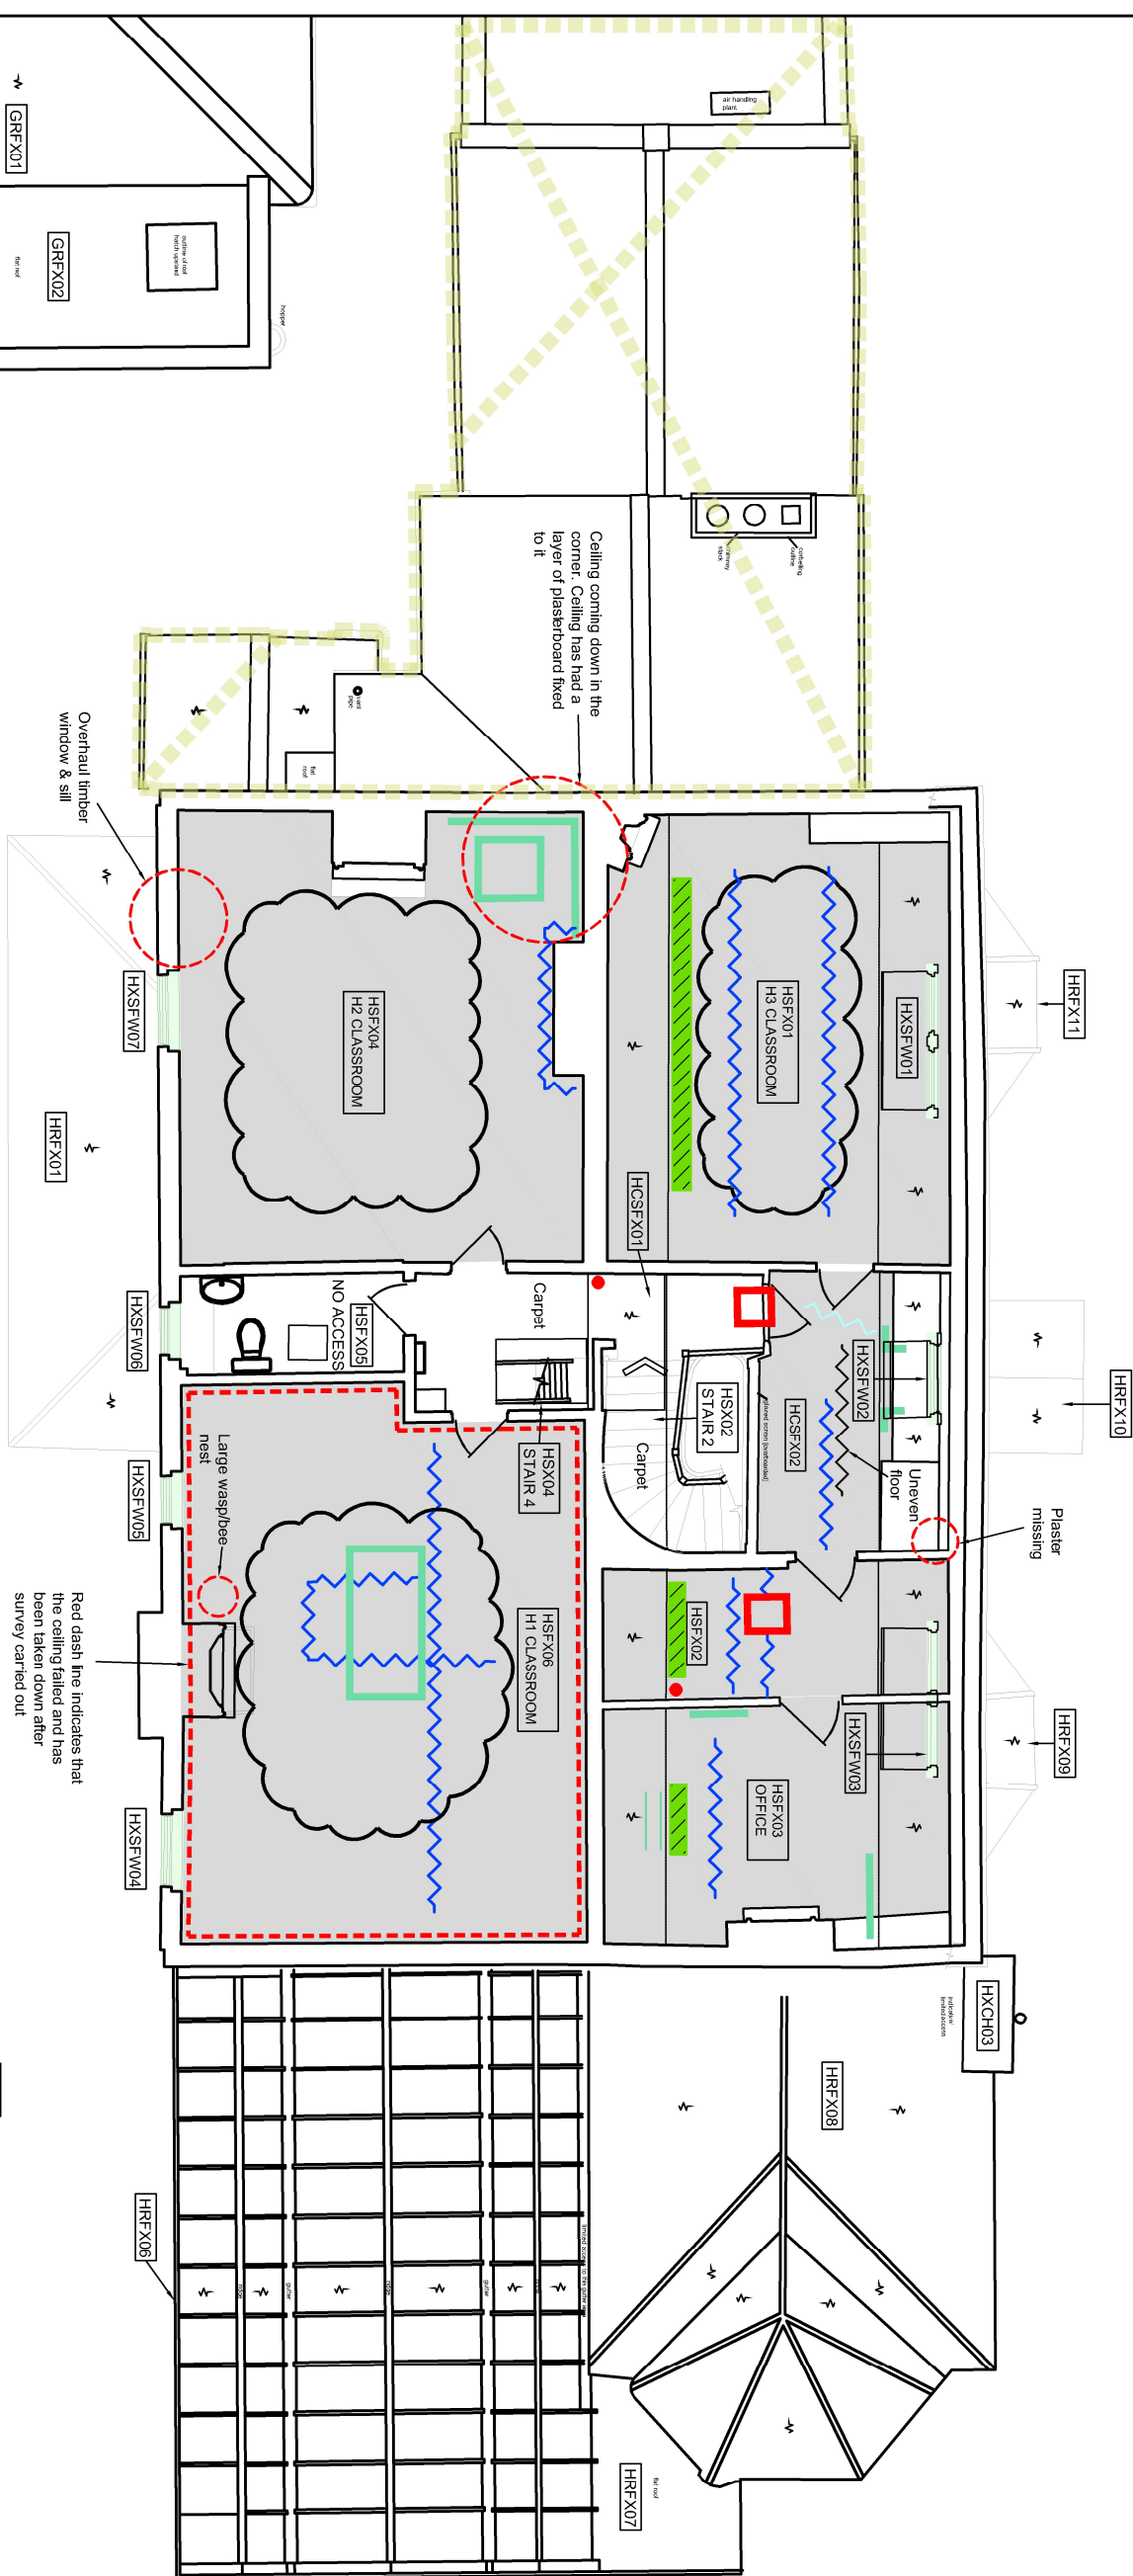


 

Key - Gad's Hill Place Only:

Red dash line indicates that the ceiling failed and has been taken down after survey carried out

Project
Gad's Hill School

Client
Gad's Hill School

Proposal for Senior School & Creative Arts Hub

Copyright belongs to Clay Architecture Ltd. All dimensions are to be verified by the contractor before commencing works.

clay architecture

Great Lines Studios, Marlborough Road, Gillingham, Kent ME7 5HB

T: 01634 573 017
www.clayarchitecture.com
E: design@clayarchitects.com

Title
Gad's Hill Place (H)
Existing Second Floor Plan
Drawing No. 5266/CS/616

Scale 1:100 @ A3 size
Date 23/01/23
Drawn GEN Authorised KG
Revision A

Rev.	Date	By	Notes
------	------	----	-------