


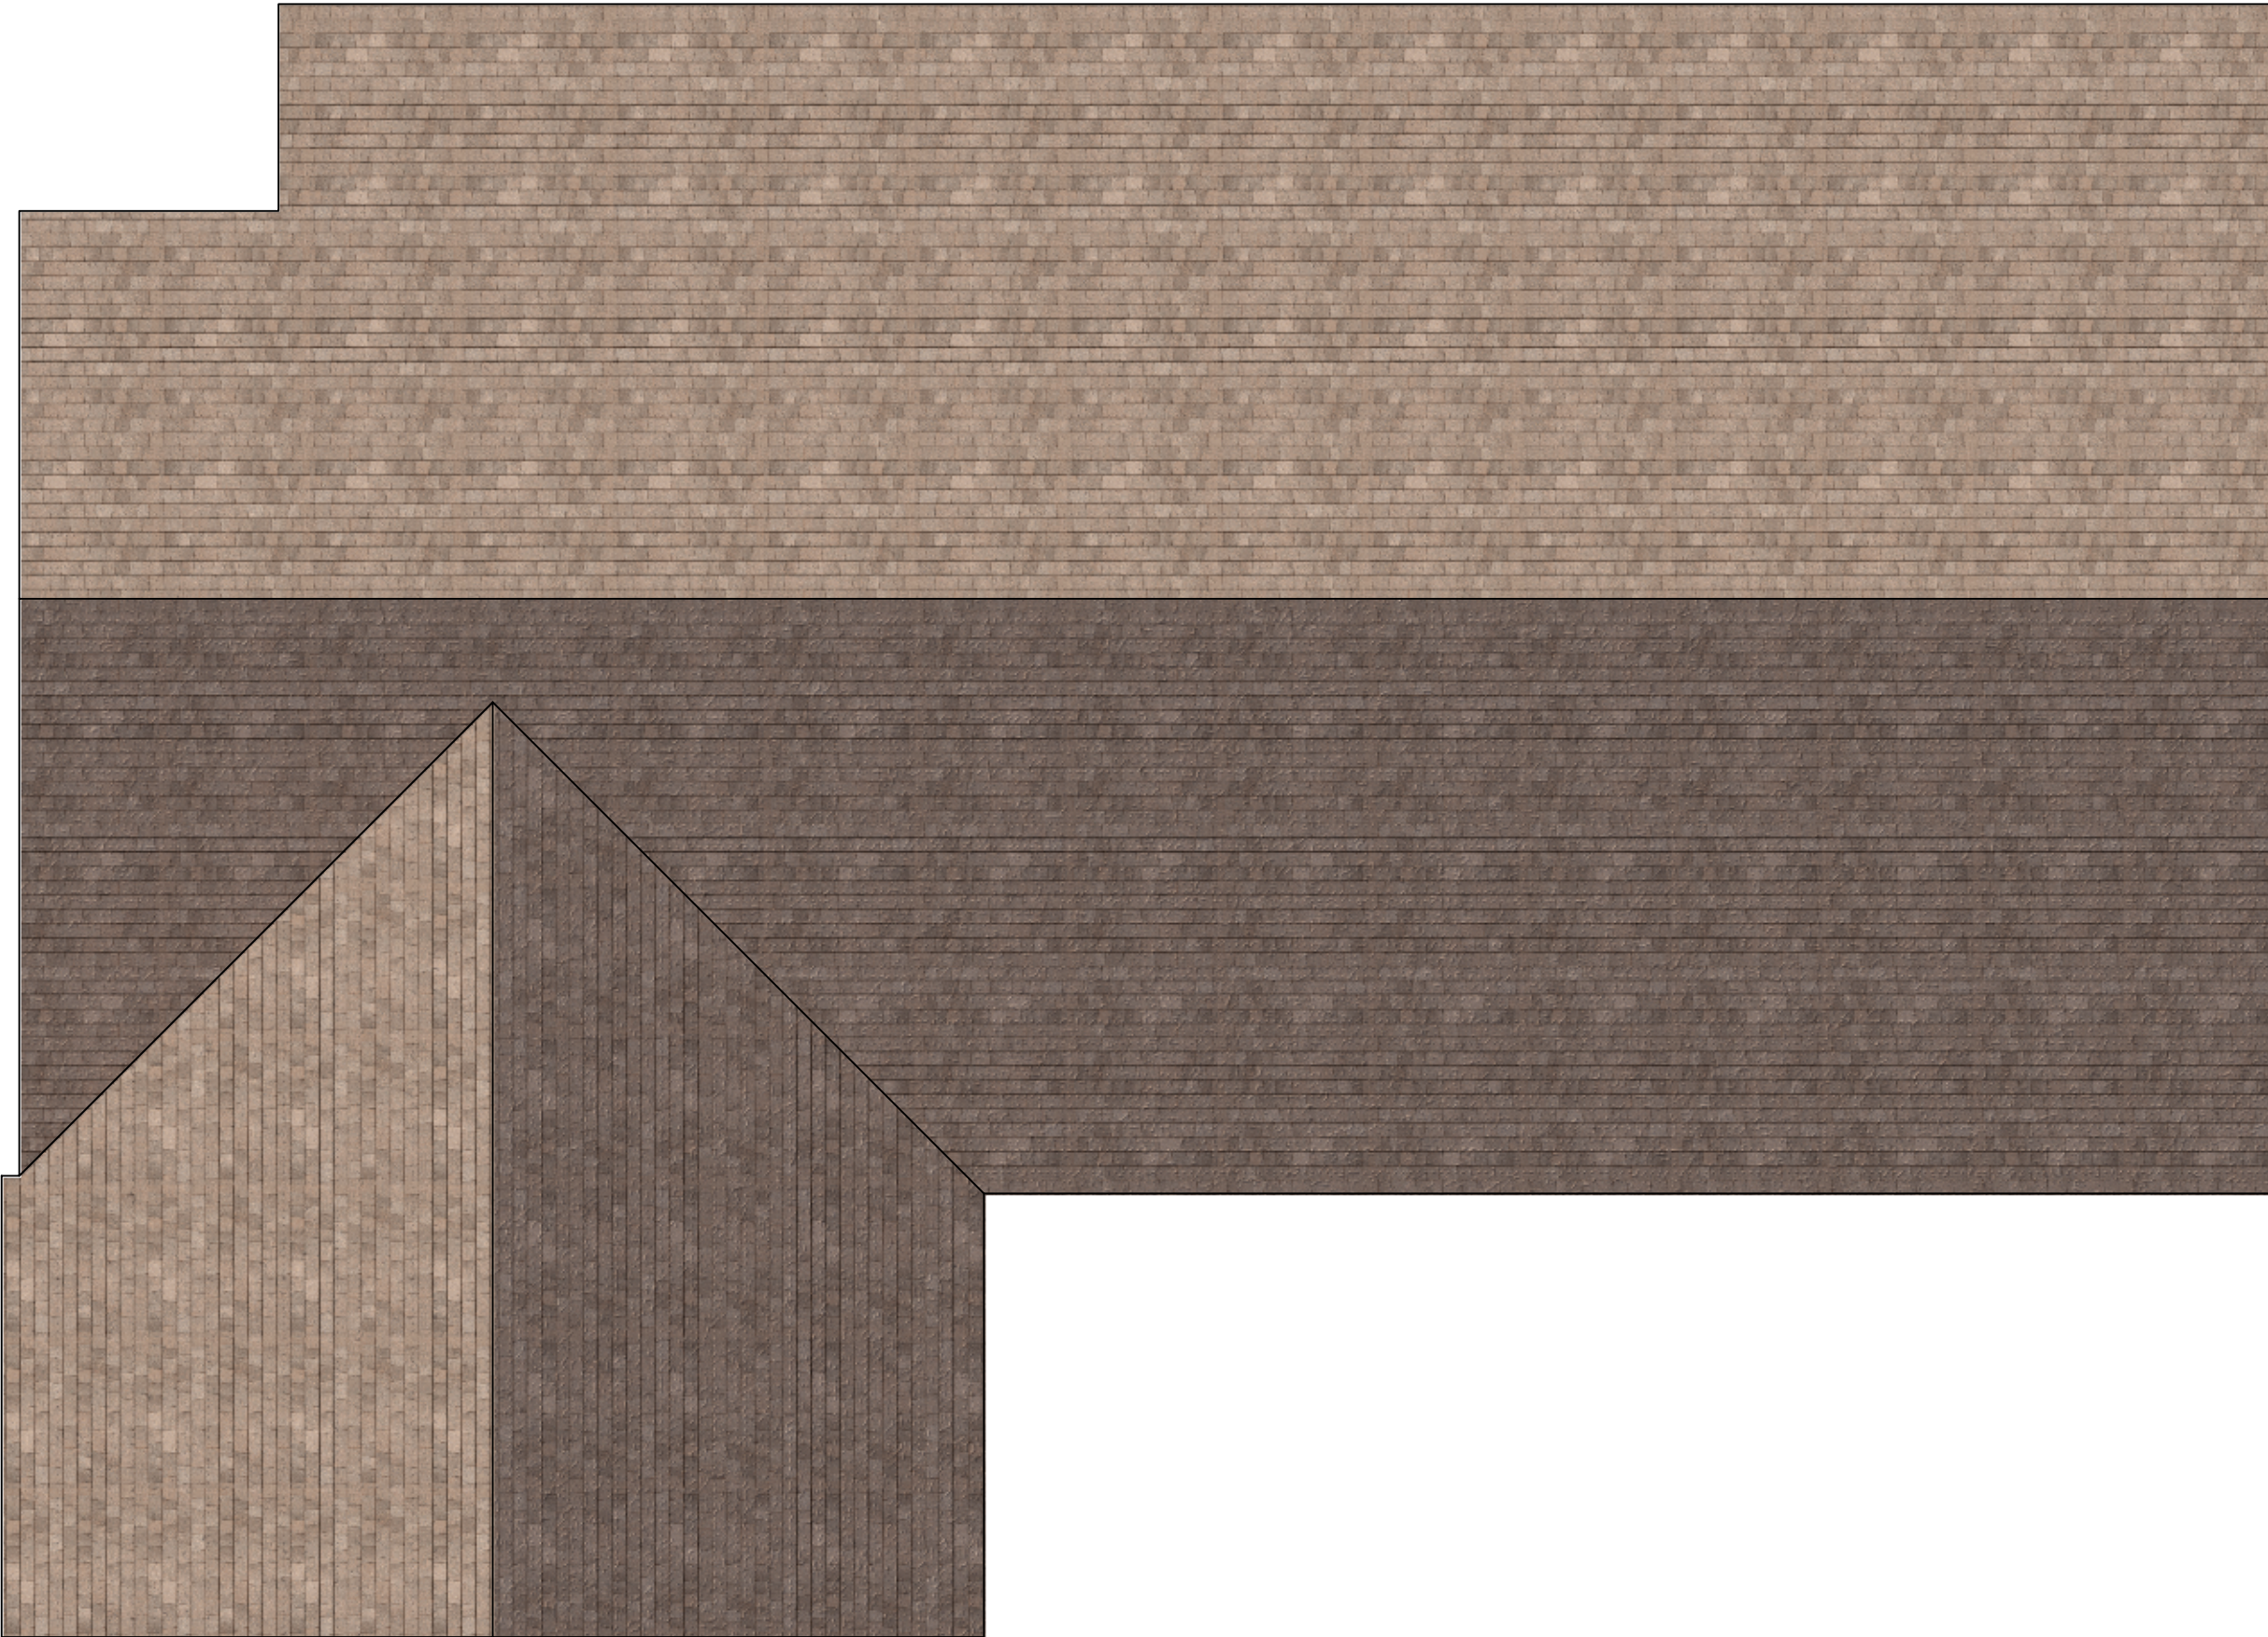

© Smart Architecture Ltd.
Copyrights reserved.
Use figured dimensions only.
Do not scale from this drawing - this note is for planning purposes ONLY
All levels and dimension to be checked on site by contractor. Any discrepancy to be verified by the Architect before proceeding.
Drawing to be read in conjunction with all relevant SA drawings and specification clauses.
The Contractor and relevant fabricated products to be built to current British and European Standards.
This drawing must not be used for Land Transfer unless stated as 'Conveyance'

This drawing and its subject matter are the confidential property of Smart Architecture Ltd and shall not be copied, reproduced, used or disclosed to others without the prior written authority of Smart Architecture Ltd

Notes:

Health & Safety notes:

rev	revision details	by	date



10 Fiddlers, Highborough, Kent, TN11 9HT
Tel: 01753 822558
email: jml@smartarchitecture.co.uk
web: www.smartarchitecture.co.uk

status: PLANNING

client: Mr B Kirrage

project: Proposed Dwelling
Land to Rear of Norwood Farmhouse,
Norwood Lane, Meopham, DA13 0YF

title: Proposed Roof Plan

scale: 1:50 @ A1	
checked: JL	date: 17/03/2023
originated: OL	date: 17/03/2023
drawing number: 2268 - 05	revision: -