




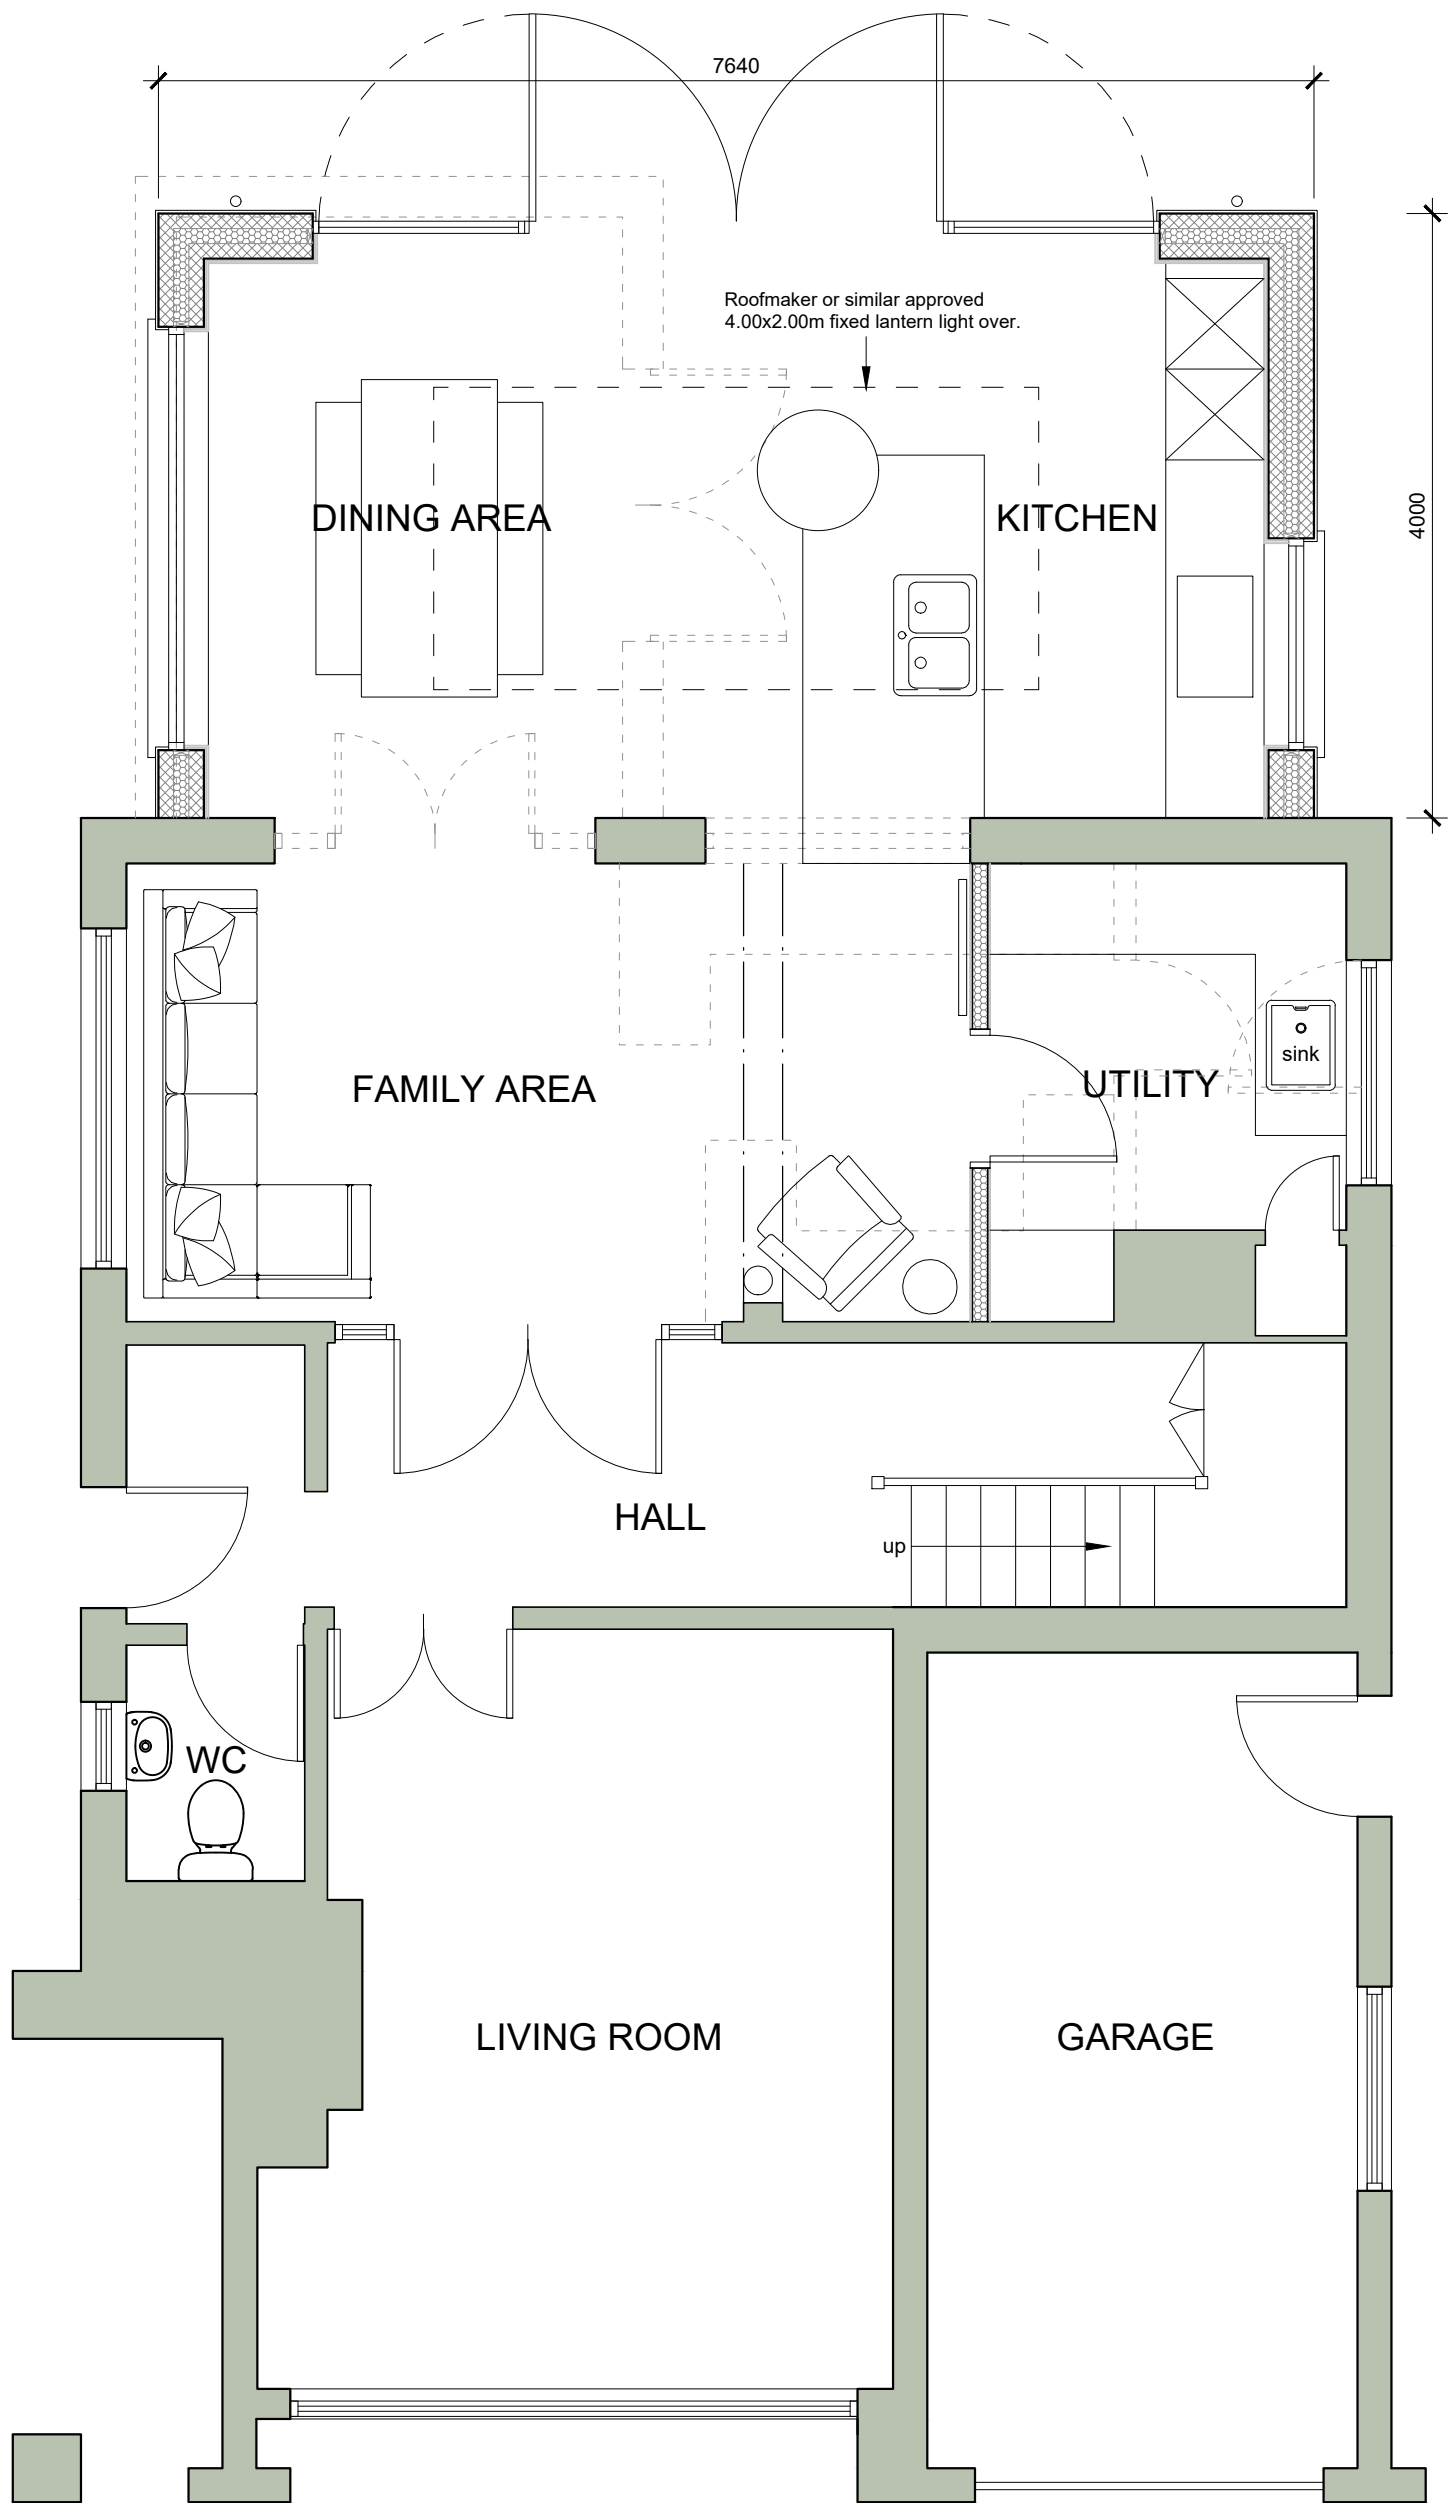


GROUND FLOOR PLAN

 

Existing walls.

 

Existing walls, doors & windows to be removed.

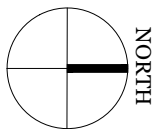

© This drawing and any design is the subject of a copyright and must not be reproduced, re-issued or loaned without prior written consent. This drawing has been produced for the client and project stated and is not intended for use by any other person or for any other purpose.

DO NOT SCALE from this drawing. All dimensions are approximate and in millimeters. Contractors are to verify all dimensions on site before setting out, commencing work, ordering materials and prior to any fabrication etc. Any discrepancies to be reported to this company.

This is not a construction drawing.

Project:
Proposed Single Storey Rear Extension

Client:
Mr & Mrs Stephens

Address:
Chestnut Lodge, Whitepost Lane
Meopham, Kent, DA13 0TW

Drawing Title:
As Proposed GFP

Date:
March 2023

Scale @ A3:
1:50

Drawing No.:
TRD-04 - 05

TONY
RYDER

TONY RYDER DESIGN
Residential & Commercial Design Consultancy

Design Studio
Woodbridge | Suffolk

Office +44 1473 511650
Mobile +44 7733 323274

tonyryderdesign.co.uk
Email - tony@tonyryderdesign.co.uk