





PROPOSED FRONT ELEVATION
SCALE 1:100

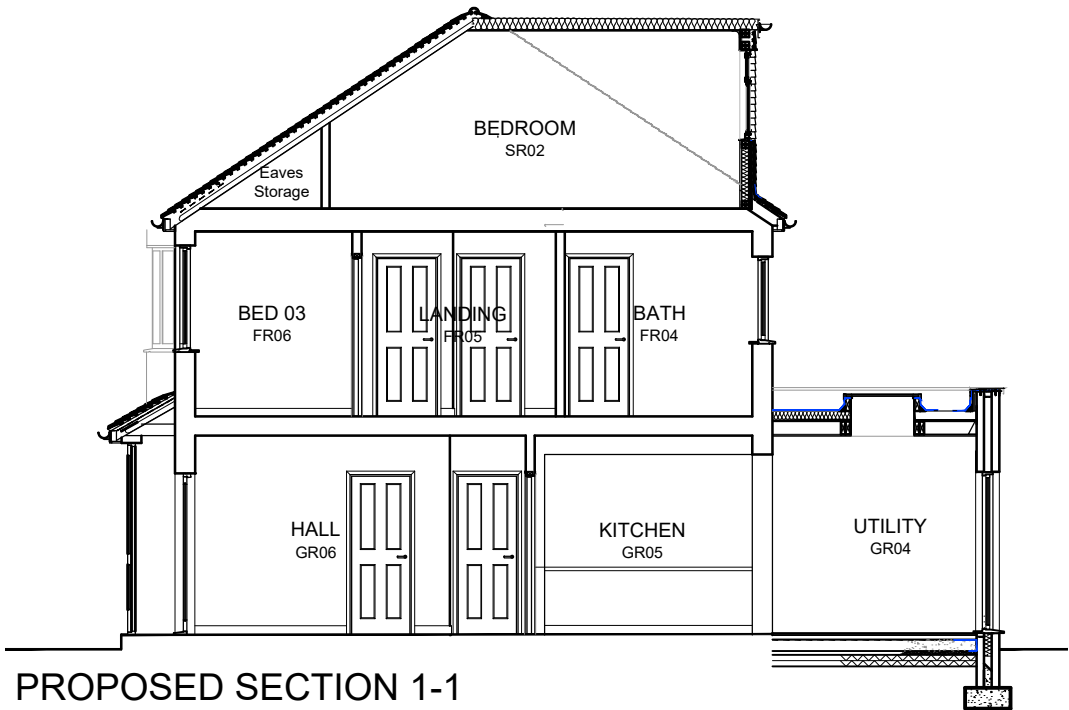

PROPOSED SECTION 1-1
SCALE 1:100




PROPOSED REAR ELEVATION
SCALE 1:100

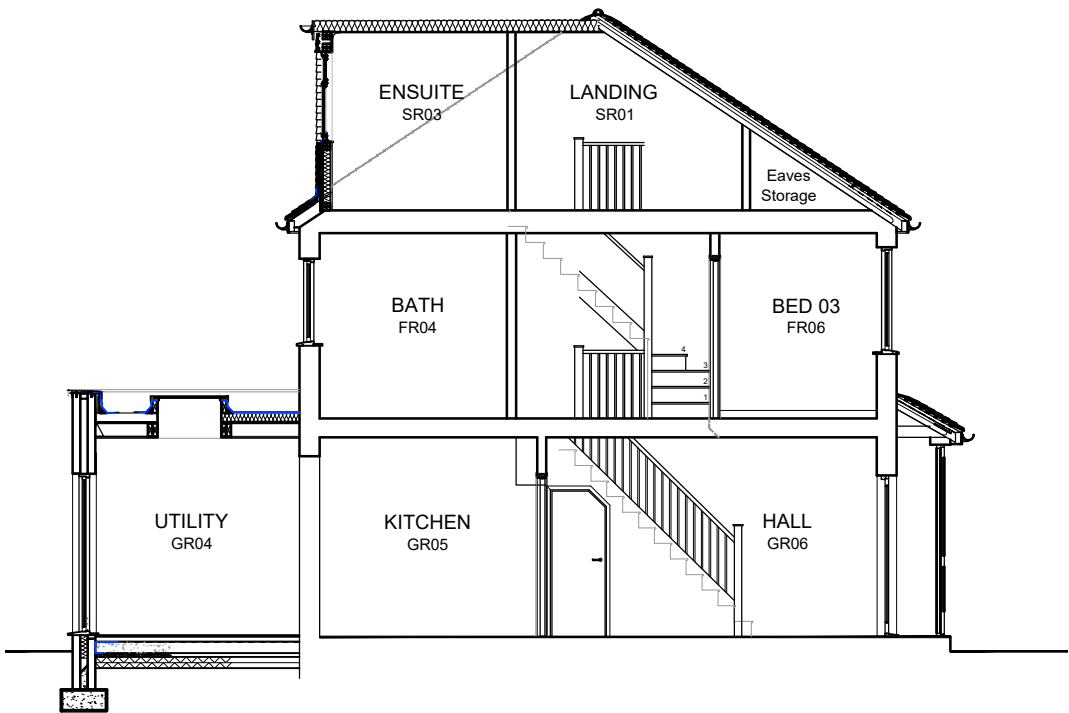

PROPOSED SECTION 2-2
SCALE 1:100

- ALL DIMENSIONS MAY VARY ON SITE AND TO BE CHECKED BEFORE COMMENCING WORK.
- WORKS PROPOSED IN THESE DRAWINGS ASSUMES DEVELOPER / CLIENT COMPLIANCE WITH RELEVANT HEALTH AND SAFETY (CDM) REGULATIONS AND REQUIREMENTS OF THE PARTY WALL AGREEMENTS OF THE PARTY WALL ETC 1996 CDM SERVICE ARE NOT PROVIDED OF OFFERED BY THE AUTHOR OF THESE DRAWINGS
- NOTES
1. ALL DIMENSIONS ARE IN MILLIMETRES.
 2. THIS DRAWING IS TO BE READ IN CONJUNCTION WITH ALL STRUCTURAL ENGINEERS DRAWINGS, SPECIFICATIONS AND SCHEDULES, AND ANY OTHER CONSULTANT'S DOCUMENTATION AND REPORTS
 3. ANY DISCREPANCIES OR INCONSISTENCIES IN THE INFORMATION SHOULD BE REPORTED DIRECT TO THE ARCHITECT FOR CLARIFICATION AND CONFIRMATION OF INSTRUCTION.
 4. DO NOT SCALE FROM THIS DRAWING(DRAWINGS MAY BE SCALED FOR LOCAL AUTHORITY AND PLANNING PURPOSES ONLY - ALL DIMENSIONS TO BE CHECKED ON SITE.
 5. ALL NEW MATERIALS AND EXTERNAL SURFACES TO MATCH EXISTING UNLESS OTHERWISE SPECIFIED.

 

AGENT & CONTACT:	Allison Franks BA (Hons) MArch franks797@btinternet.com 0777 585 1533		
PROJECT:	PROPOSED ELEVATIONS		
DESCRIPTION:	32 WOODFIELD AVENUE GRAVESEND KENT DA11 7QG		
PROJECT No:	059		
DRAWING No:	TN12-PE-01		
REVISION:	00		
SCALE:	1:100	DATE:	14.03.23
PAPER SIZE:	A3	DRAWN:	IB