


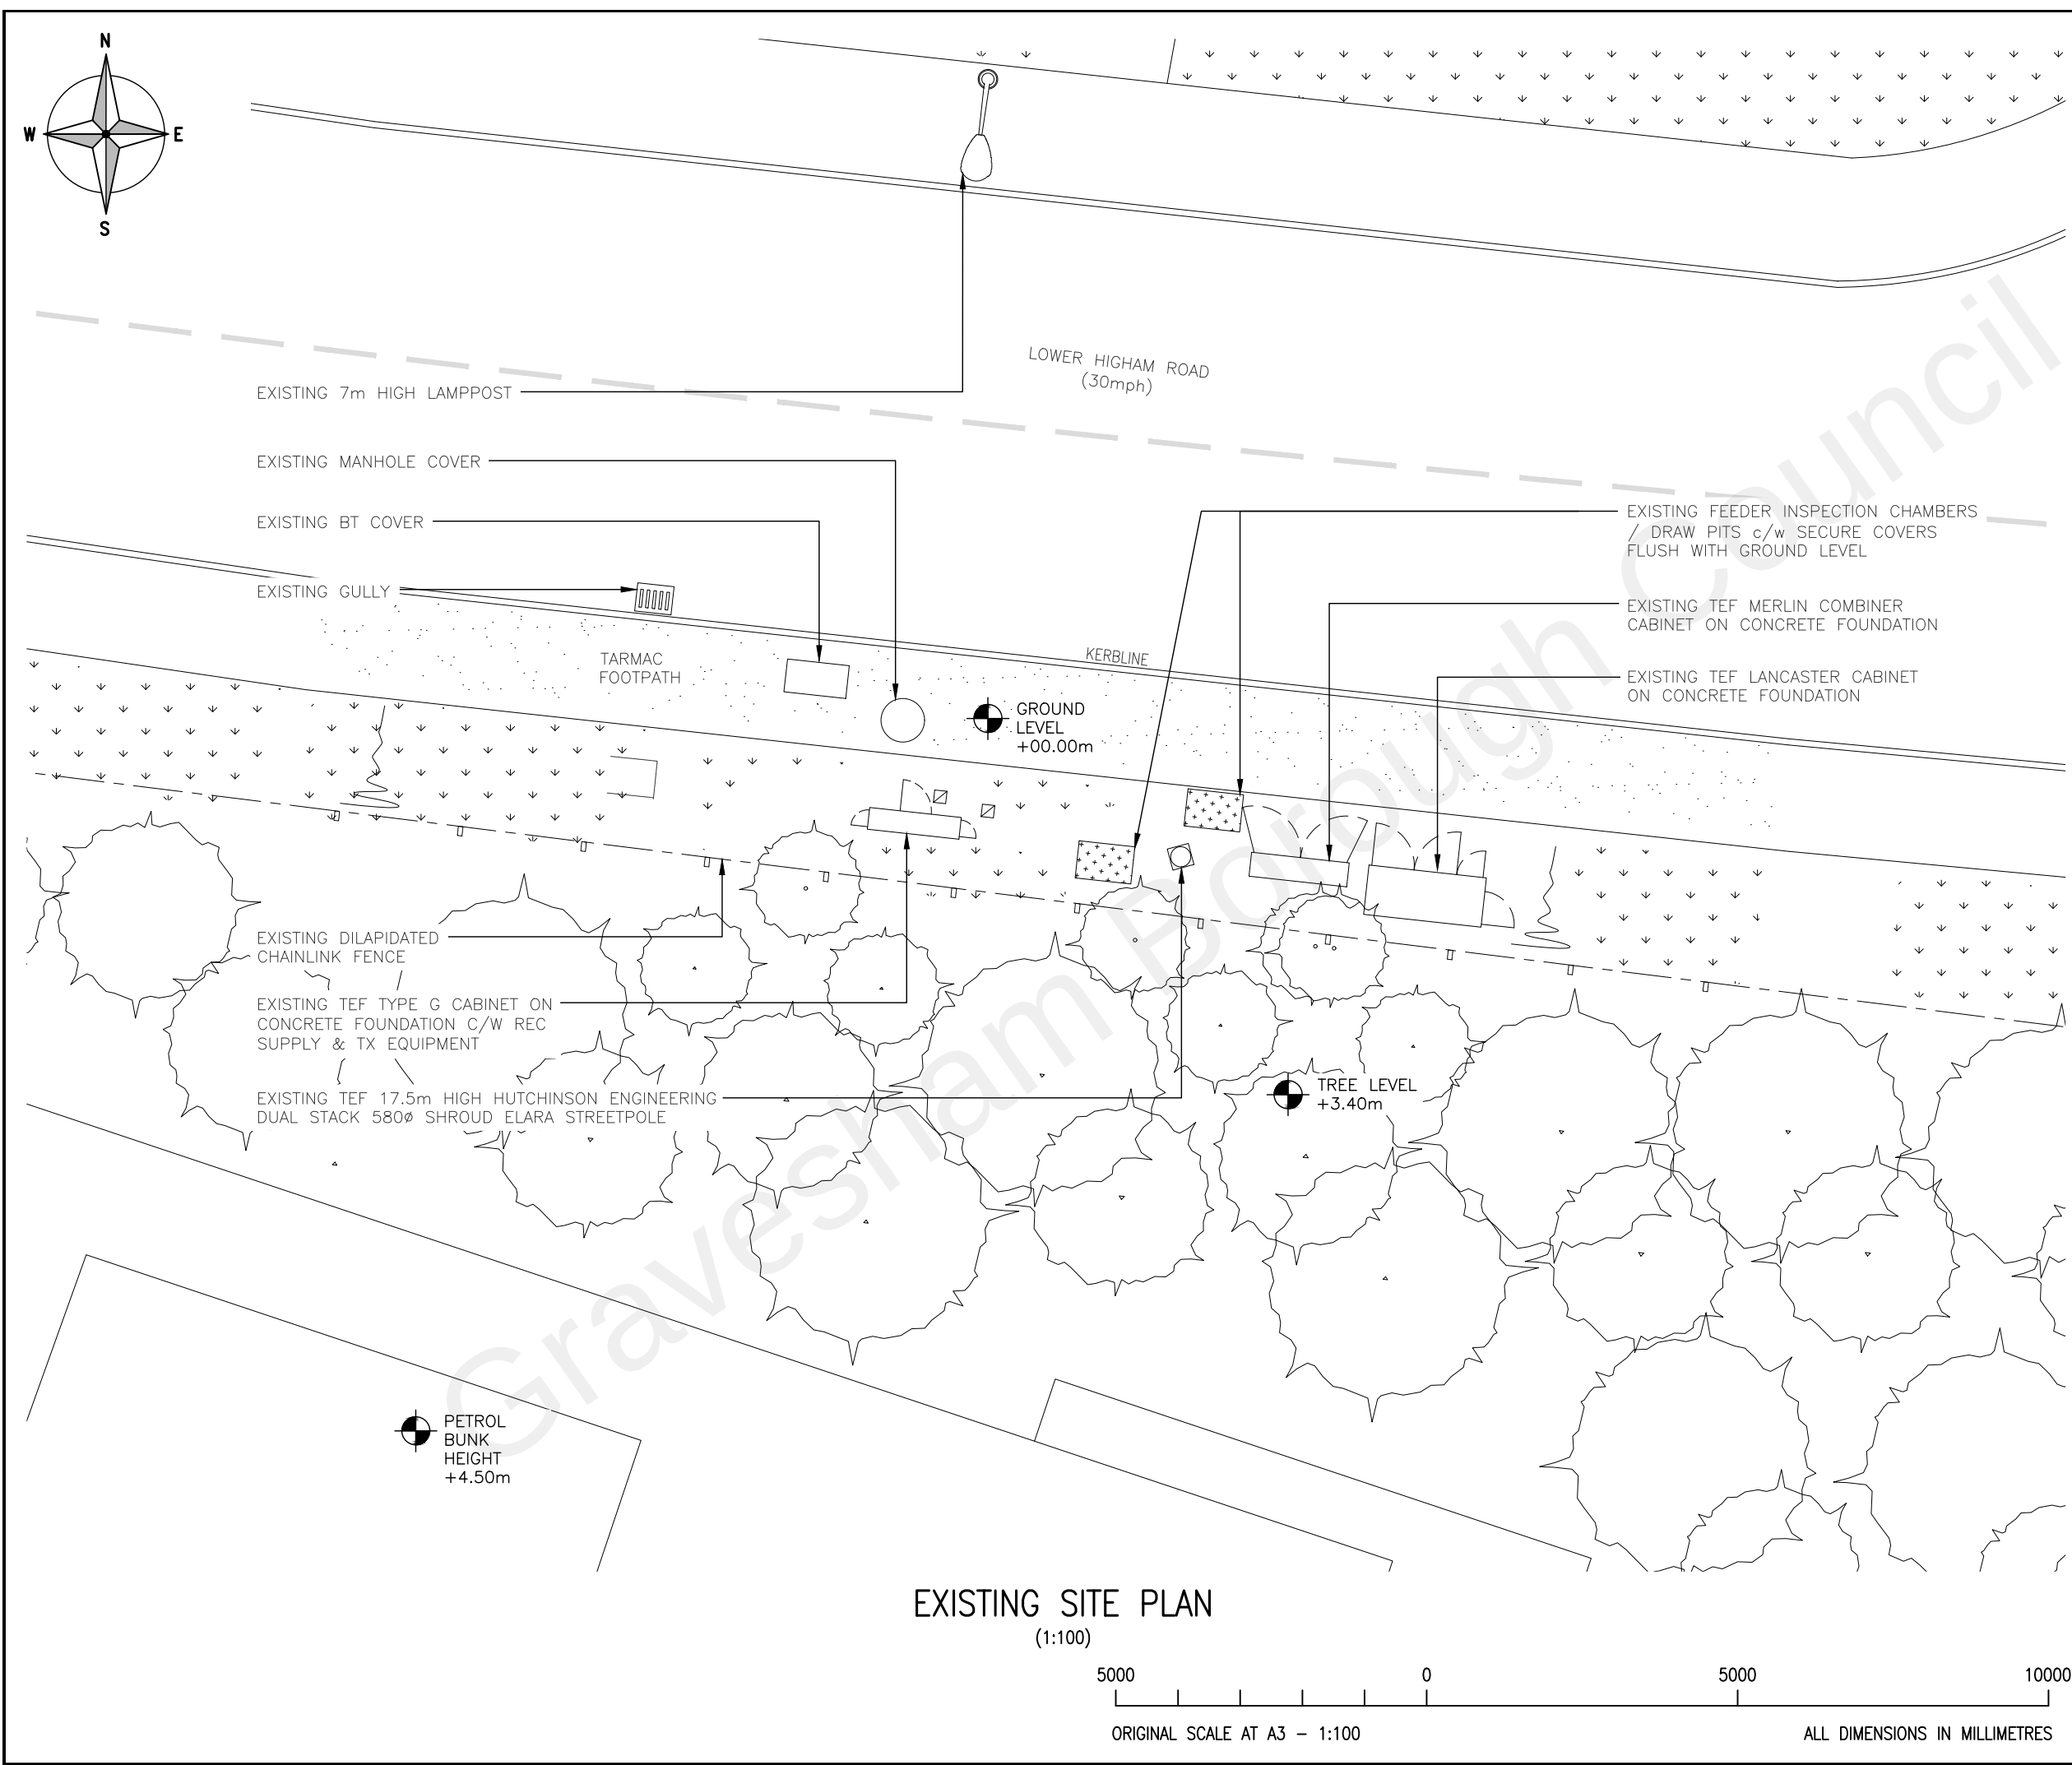

ALL DIMENSIONS ARE IN mm UNLESS NOTED OTHERWISE

N.G.R | E: 566684 N: 173083

NOTES:

REV	MODIFICATION	BY	CH	DATE
A	Issued for Construction	SM	DDP	19/08/21

ICSGROUP

Intelligent Communications Solutions Limited
Unit 40 Raynham Road, Bishops Stortford, Hertfordshire,
CM23 5PB

O₂
CTIL

Cell Name		Opt.
LOWER HIGHAM ROAD SW		-
Cell ID No		
CORNERSTONE	TEF	VF
13663226	41090	N/A
Site Address / Contact Details		
LOWER HIGHAM ROAD GRAVESEND KENT DA12 2NS		
Drawing Title: EXISTING SITE PLAN		
Purpose of issue: CONSTRUCTION		Dwg Rev:
Drawing Number: 200		A
Surveyed By: SITEC	Original Sheet Size: A3	Pack Issue:
Drawn: SM	Date: 18/08/21	Checked: DDP
	Date: 19/08/21	A