


CHILTON DRIVE.

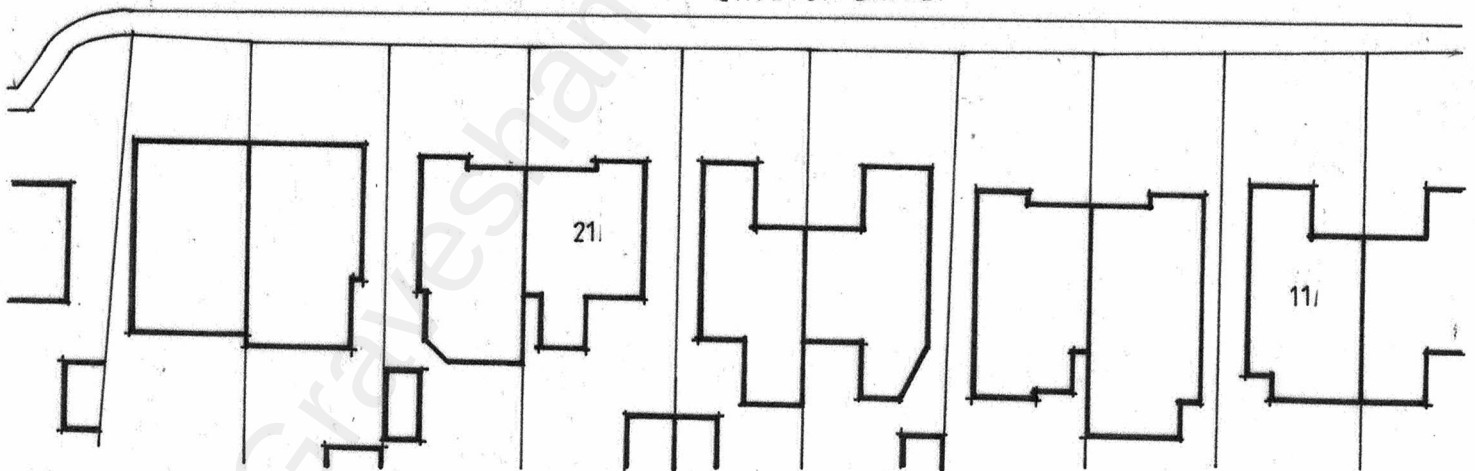

0 5 10 15 20  
SCALE BAR 1:500 METRES.

|                             |       |        |        |     |
|-----------------------------|-------|--------|--------|-----|
| Client. MR & MRS. CARNALL   |       |        |        |     |
| Job 24 CHILTON DRIVE-HIGHAM |       |        |        |     |
| Drg. EXISTING SITE PLAN.    |       |        |        |     |
| Date                        | Scale | Job No | Drg No | Rev |
| JUNE.22                     | 1:500 | 22/28  | P.01.  |     |