


Notes:


- Do not scale from this drawing.
- All dimensions to be verified on site and is in mm.
- Builder to verify all dimensions, heights and levels prior to commencing work.
- All documents shall be checked to ensure that they are complete and correct before construction commences. In the event of any discrepancy, the contractor shall visit the site and consult the local Authority.
- The contractor in preparing his estimate shall visit the site and consult the local Authority.
- The contractor shall issue all statutory notices to the local Authority.

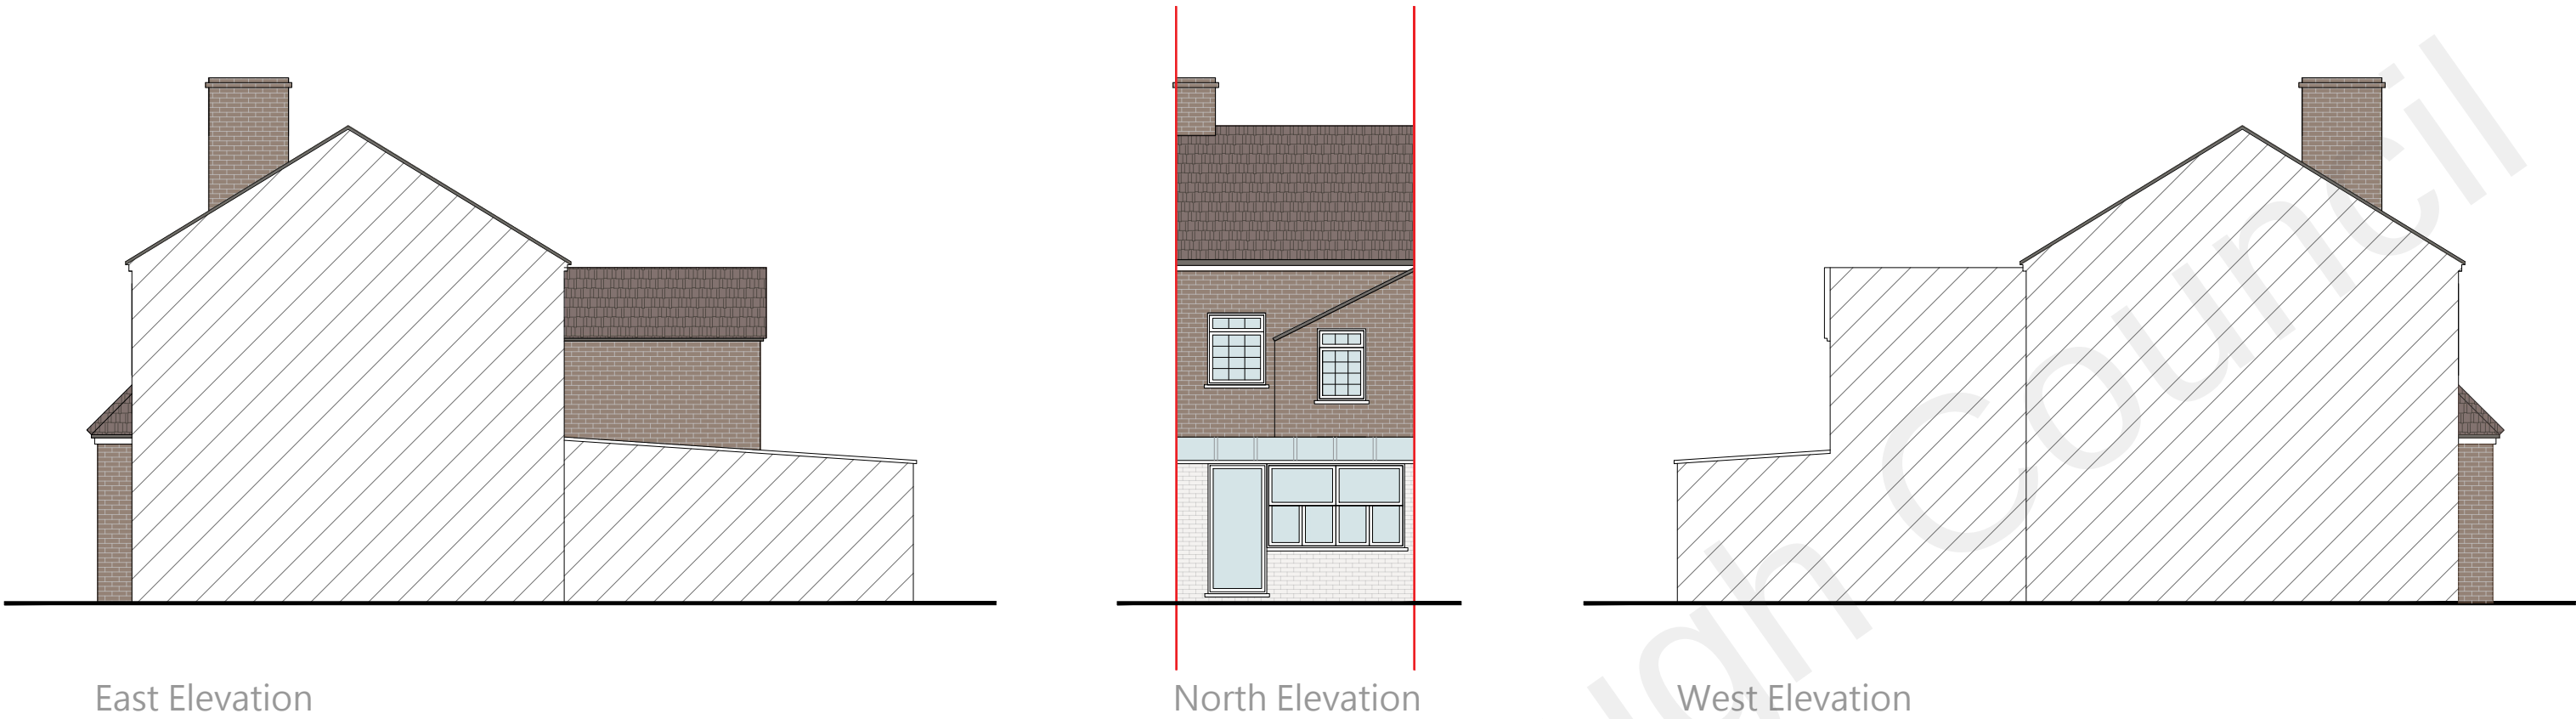

East Elevation

North Elevation

West Elevation

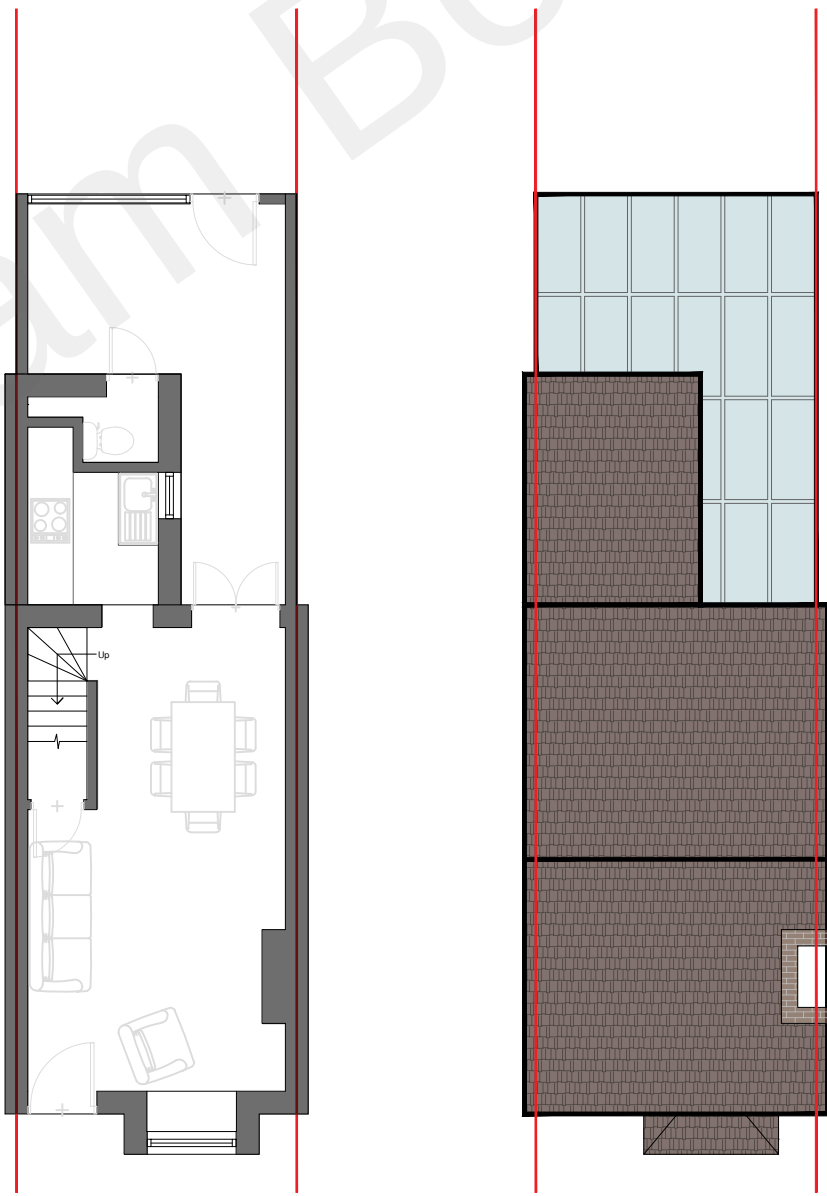

Existing Plan

Existing Roof Plan

Scale 1:100



A	—	—	—	—	—
REV:	DESCRIPTION:	BY:	DATE:		

STATUS:

PLANNING



Whitehall Place
47 The Terrace,
Gravesend, Kent

DA12 2DL

01474 247 787

info@barroneds.com

www.barroneds.com

SITE:	10 Wingfield Road Gravesend Kent DA12 1BS
-------	--

TITLE:	Existing Plans Existing Elevations
--------	---------------------------------------

SCALE AT A2:	DATE:	DRAWN:
1:100	13.07.22	SA

PROJECT NO:	DRAWING NO:	REVISION:
220703-A	002	A