


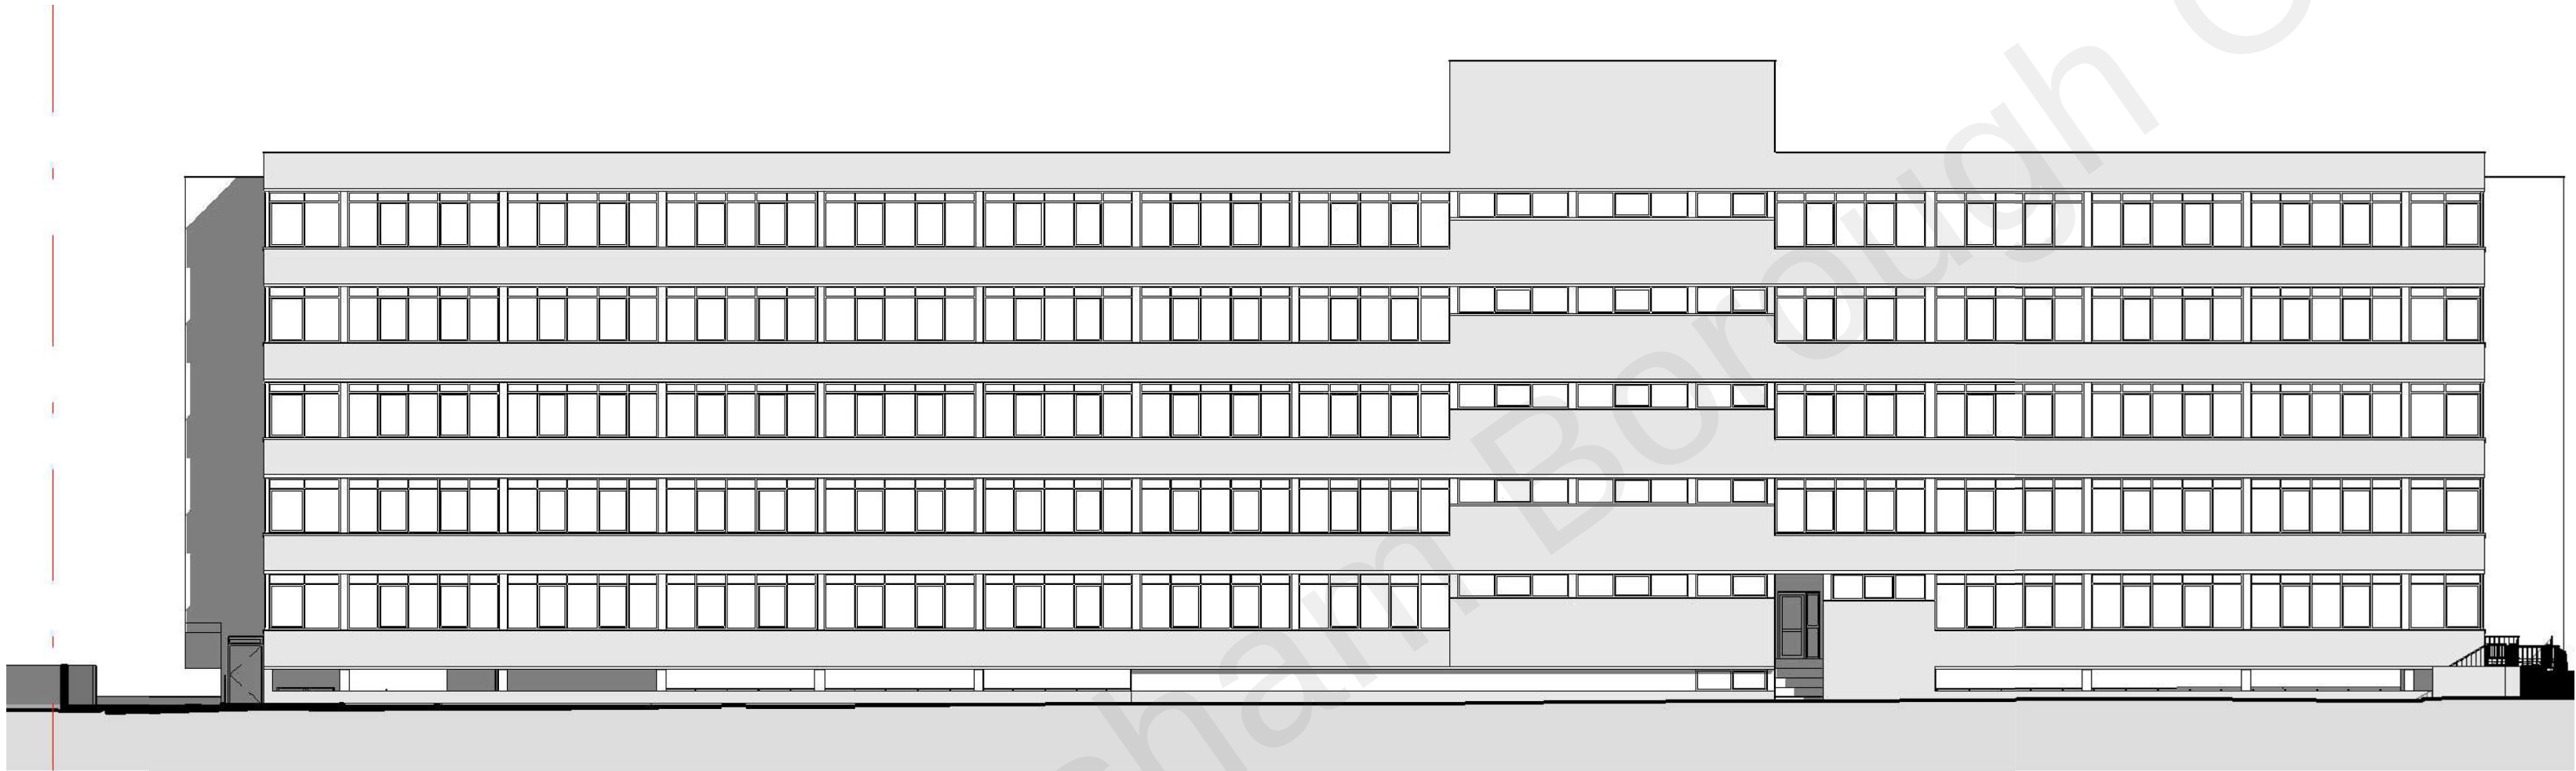

Notes:

- Do not scale from this drawing.
- All dimensions to be verified on site and is in mm.
- Builder to verify all dimensions, heights and levels prior to commencement of work.
- All documents shall be checked to ensure that they are compatible by the contractor before construction commences. In the event of apparent ambiguity or contradiction the engineer and/ or architect shall be notified immediately.
- The contractor in preparing his estimate shall visit the site and acquaint himself with the problems involved.
- The contractor shall issue all statutory notices to the local Authority during progress and completion of works.

REV:	DESCRIPTION:	BY:	DATE:
STATUS:			
PLANNING			
BARRON EDWARDS STERLING			
Whitehall Place 47 The Terrace, Gravesend, Kent DA12 2DL 01474 247 787 info@barronedwards.co.uk www.barronedwards.co.uk			
SITE:			
Joynes House New Road Gravesend DA11 0AT			
TITLE:			
Existing Plan South Elevation ---			
SCALE AT A2:	DATE:	DRAWN:	
1:200	11.07.2022	--	
PROJECT NO:	DRAWING NO:	REVISION:	
220301	009	A	

1:200

